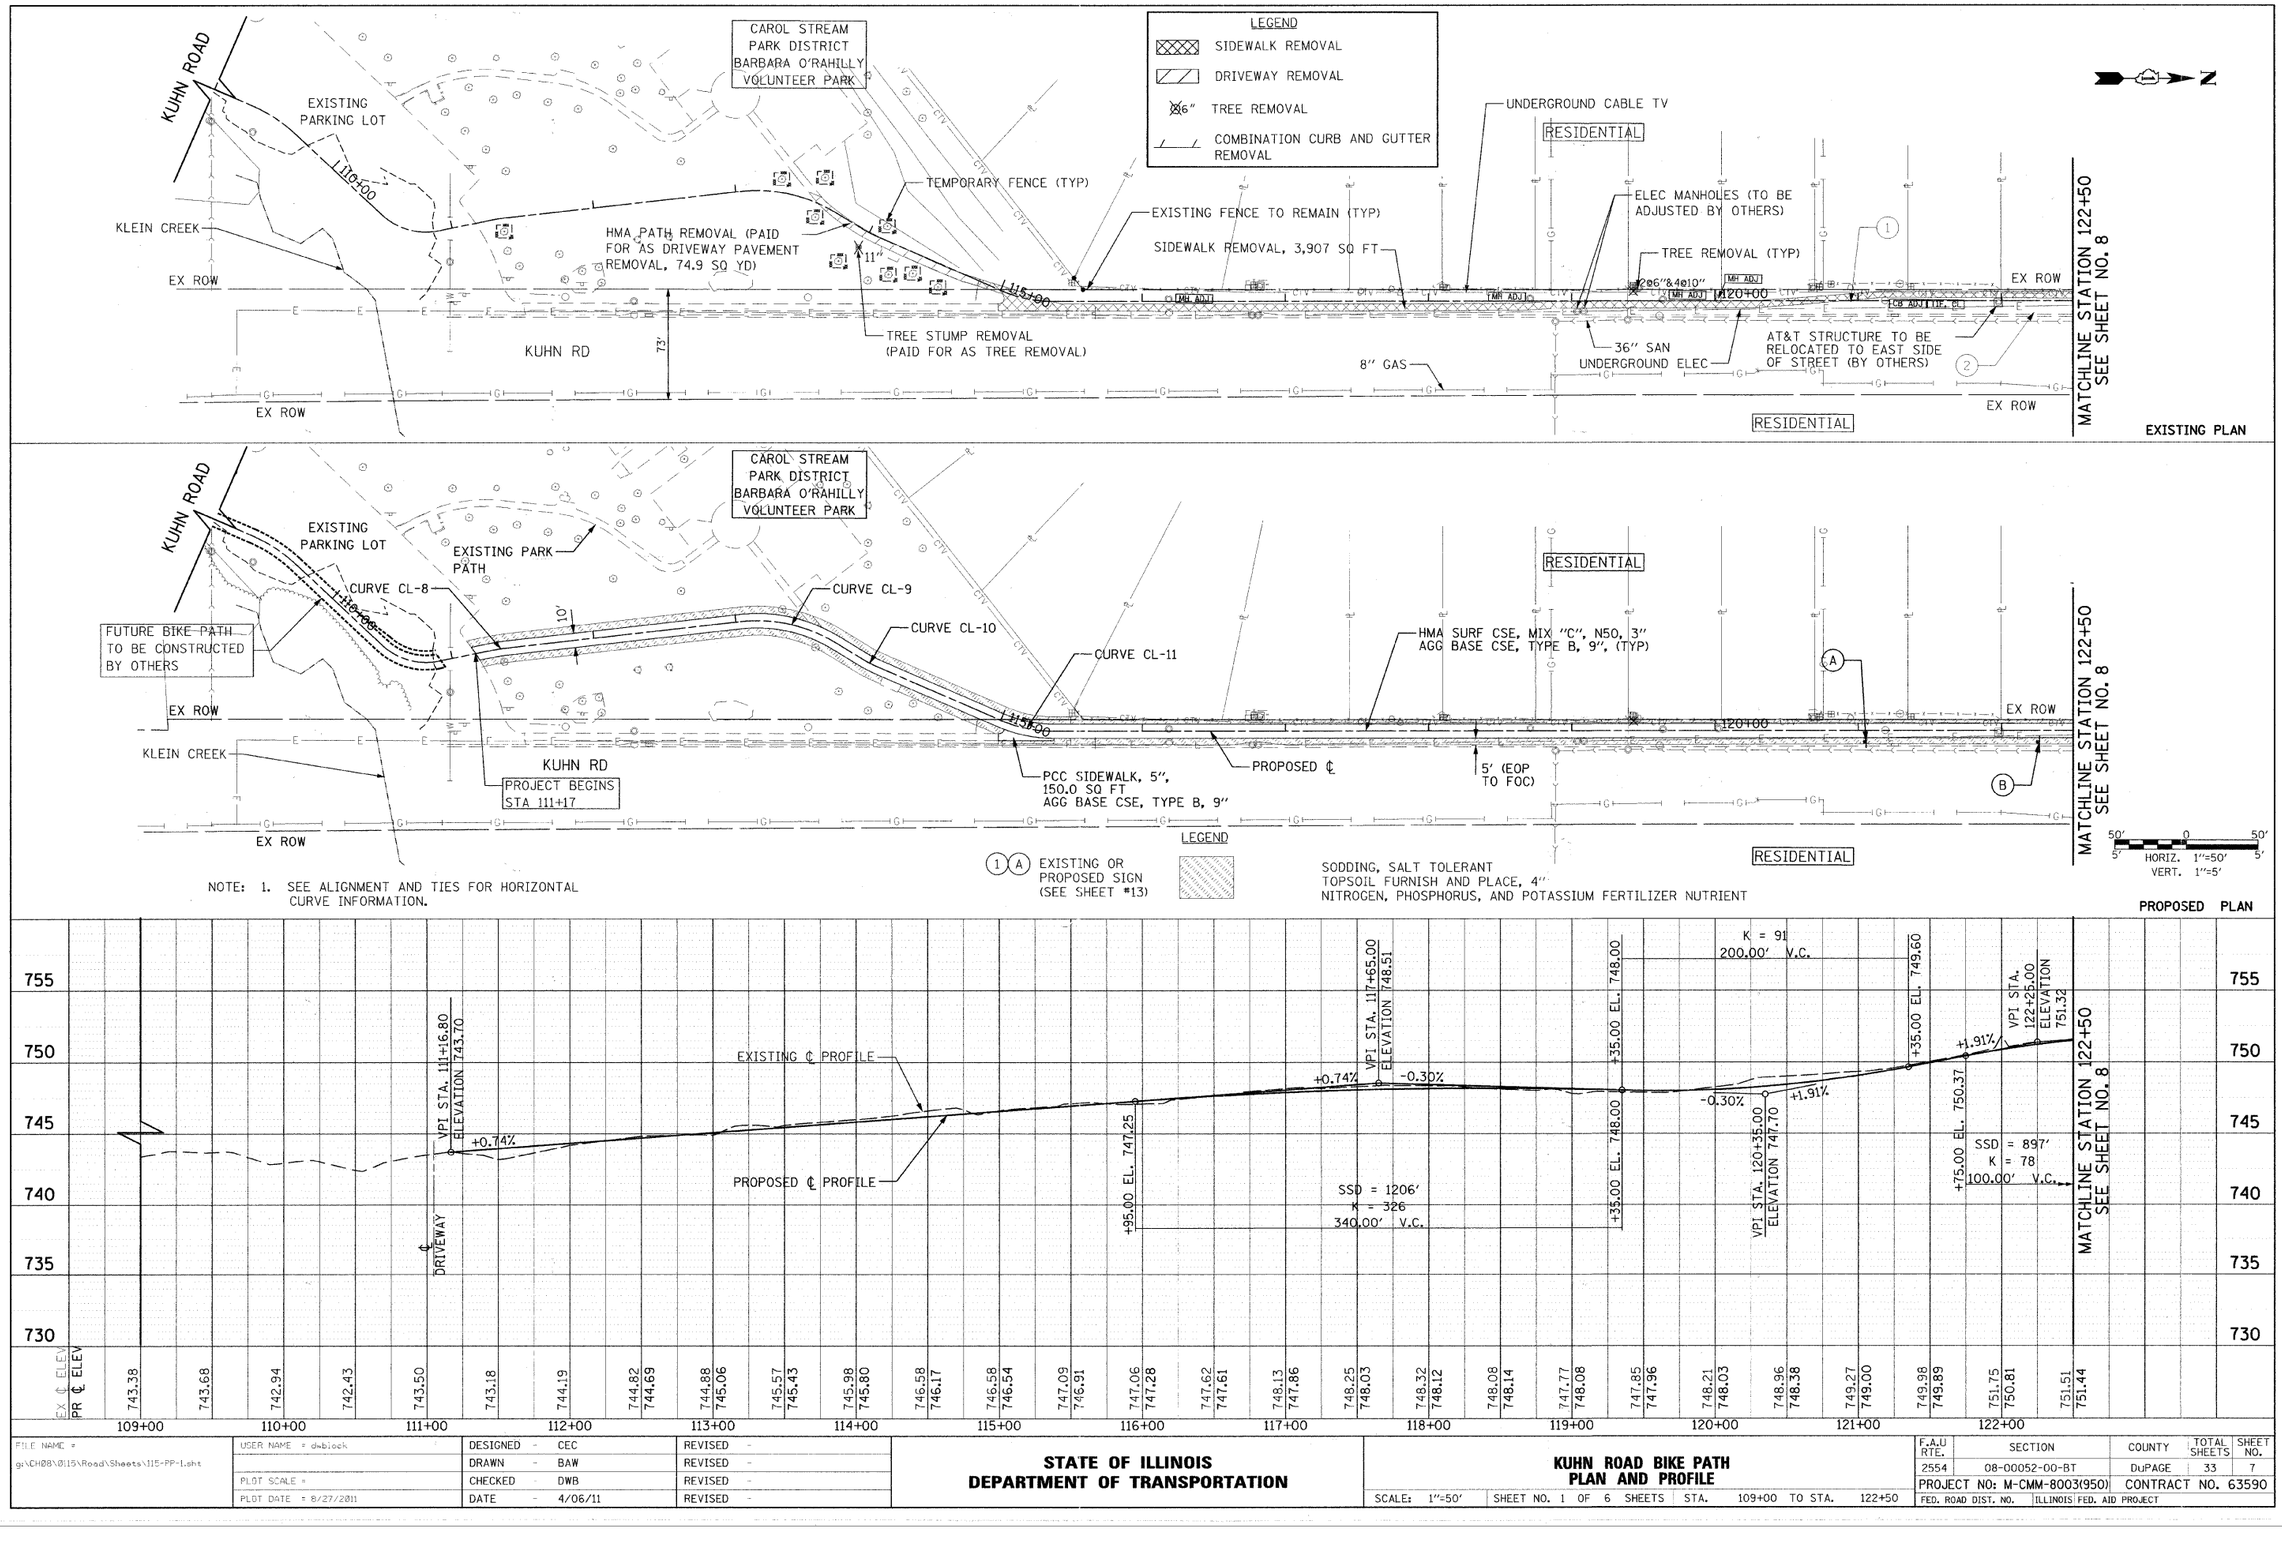

NOTE: 1. SEE ALIGNMENT AND TIES FOR HORIZONTAL CURVE INFORMATION.

FILE NAME = g:\CH08\0115\Road\Sheets\115-PP-1.sht	USER NAME = dwblock	DESIGNED - CEC	REVISED -
		DRAWN - BAW	REVISED -
	PLOT SCALE =	CHECKED - DWB	REVISED -
	PLOT DATE = 8/27/2011	DATE - 4/06/11	REVISED -

STATE OF ILLINOIS
DEPARTMENT OF TRANSPORTATION

KUHN ROAD BIKE PATH
PLAN AND PROFILE

SCALE: 1"=50' | SHEET NO. 1 OF 6 SHEETS | STA. 109+00 TO STA. 122+50

F.A.U RTE.	SECTION	COUNTY	TOTAL SHEETS	SHEET NO.
2554	08-00052-00-BT	DuPAGE	33	7
PROJECT NO: M-CMM-8003(950)		CONTRACT NO. 63590		
FED. ROAD DIST. NO.	ILLINOIS	FED. AID PROJECT		