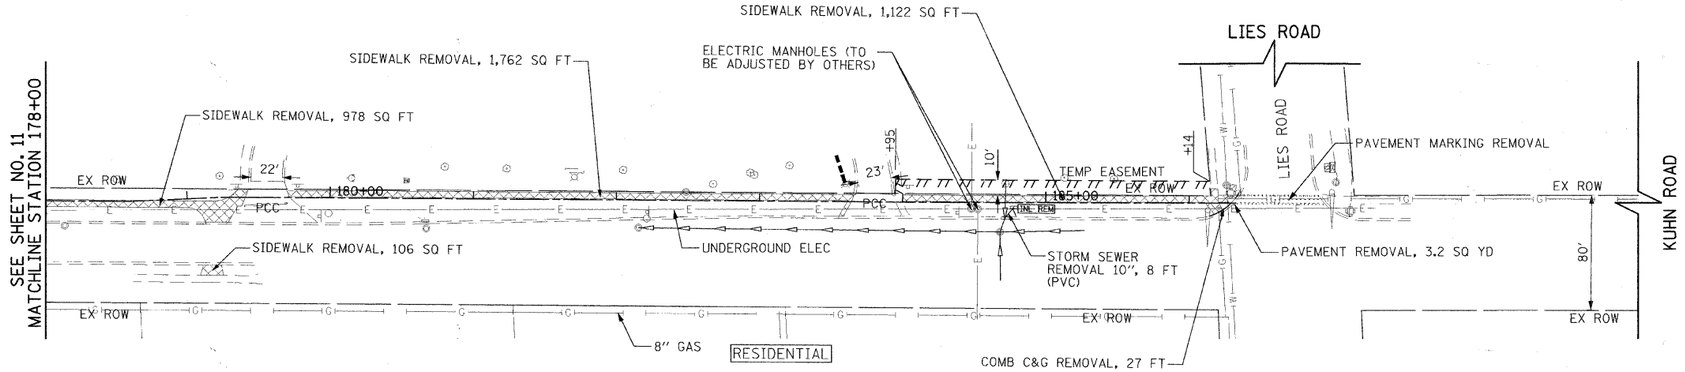


EXISTING PLAN

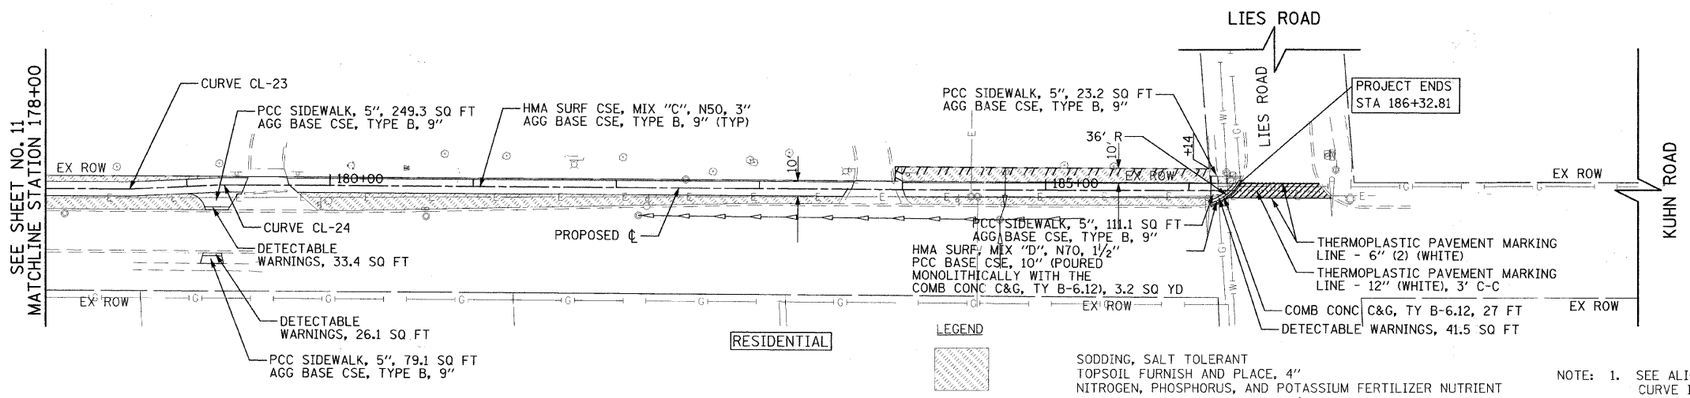


NOTE: 1. SEE ALIGNMENT AND TIES FOR HORIZONTAL CURVE INFORMATION.

PROPOSED PLAN

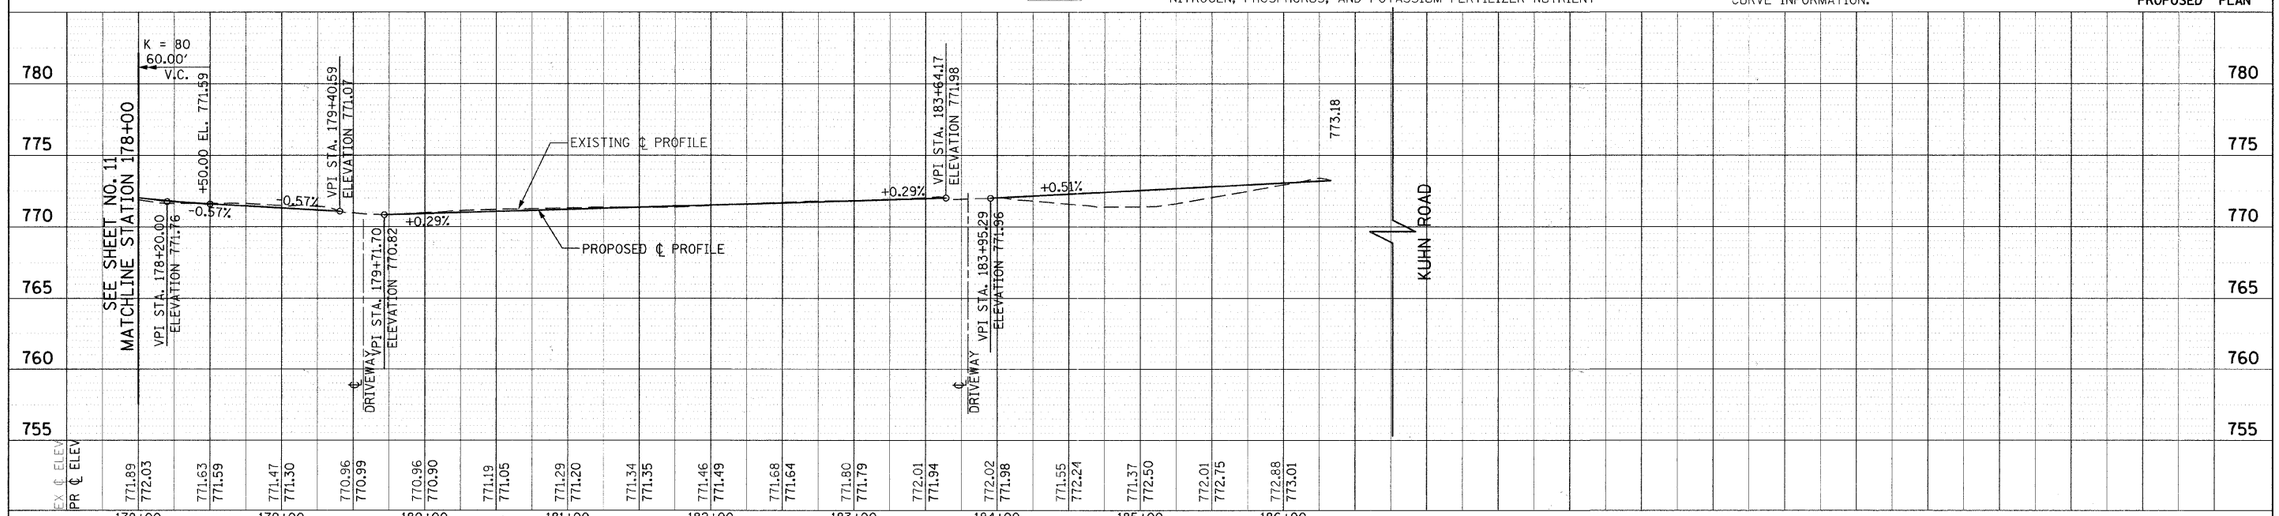


PROFILE

| FILE NAME = | USER NAME = dwblock | DESIGNED - CEC | REVISED - |
|---|---|---|---|
| g:\CHD8\0115\Road\Sheets\115-PP-6.sht | | DRAWN - BAW | REVISED - |
| | PLOT SCALE = | CHECKED - DWB | REVISED - |
| | PLOT DATE = 8/27/2011 | DATE - 4/06/11 | REVISED - |

**STATE OF ILLINOIS**
**DEPARTMENT OF TRANSPORTATION**

**KUHN ROAD BIKE PATH**
**PLAN AND PROFILE**

SCALE: 1"=50' | SHEET NO. 6 OF 6 SHEETS | STA. 178+00 TO STA. 186+33

| F.A.U RTE. | SECTION | COUNTY | TOTAL SHEETS | SHEET NO. |
|---|---|---|---|---|
| 2554 | 08-00052-00-BT | DuPAGE | 33 | 12 |
| PROJECT NO: M-CMM-8003(950) | | CONTRACT NO. 63590 | | |
| FED. ROAD DIST. NO. | ILLINOIS | FED. AID PROJECT | | |