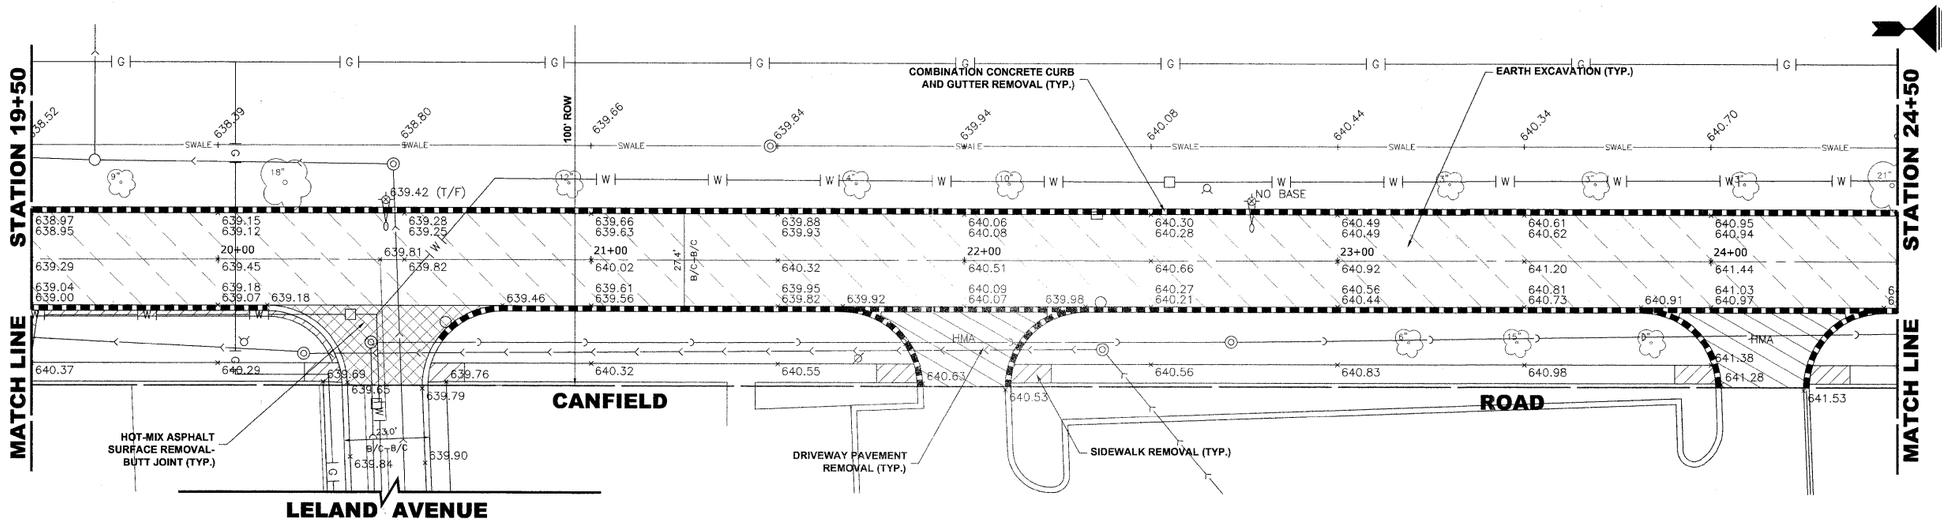

EXISTING TOPOGRAPHY

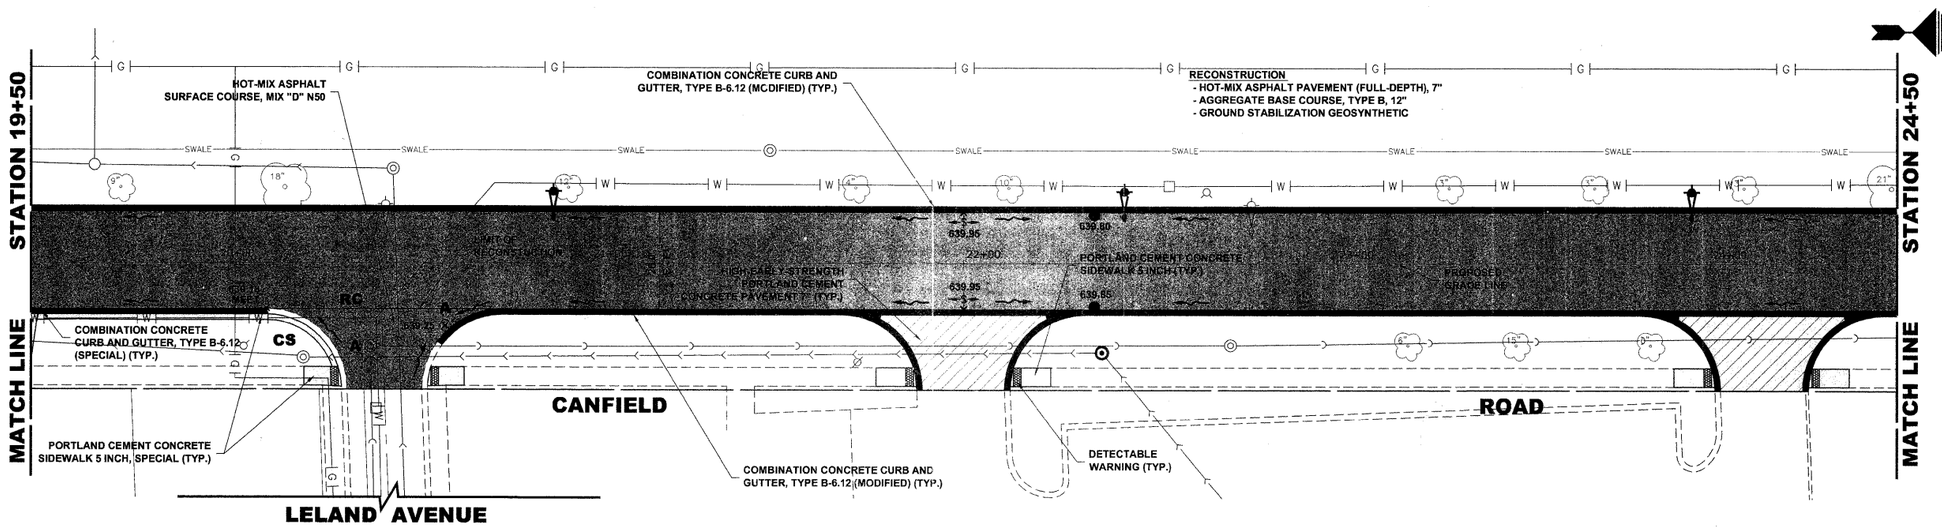

PROPOSED IMPROVEMENT

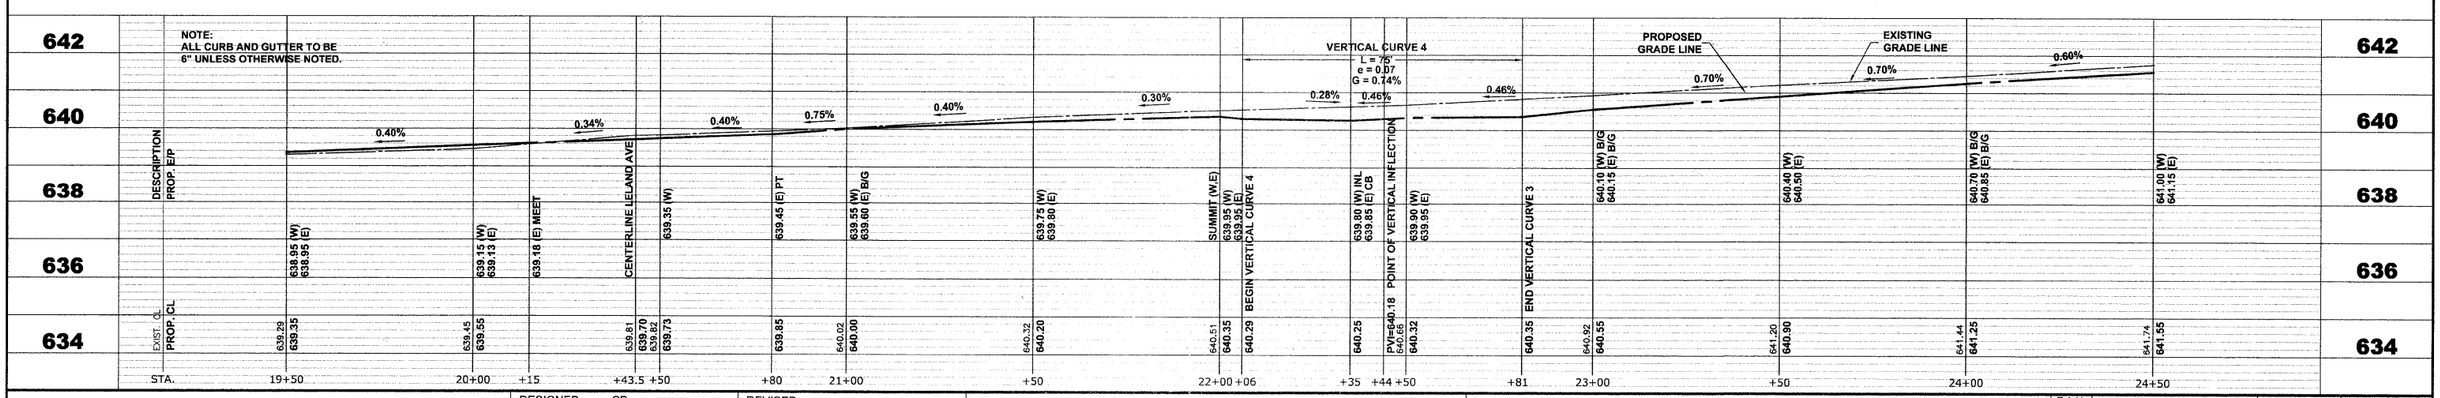

HANCOCK ENGINEERING ◆ Civil Engineers ◆ Municipal Consultants ◆ Established 1911	9933 Roosevelt Road Westchester, Illinois 60154-2780 Phone: 708/865-8300 Fax: 708/865-1212	DESIGNED - CB	REVISED -
		DRAWN - LEV, DMM	REVISED -
		CHECKED - JGG	REVISED -
		DATE - 7-1-2011	REVISED -

STATE OF ILLINOIS
DEPARTMENT OF TRANSPORTATION

PAVING PLAN

SCALE: 1"=20'H./2'V. | SHEET NO. 5 OF 6 SHEETS | STA. 19+50 | TO STA. 24+50

F.A.U. RTE.	SECTION	COUNTY	TOTAL SHEETS	SHEET NO.
2763	10-00061-00-RS	COOK	41	12

FIELD BOOK NO. 1552 | CONTRACT NO. 63631

FED. ROAD DIST. NO. 1 | ILLINOIS | FED. AID PROJECT

E.H.E. PROJECT NO. 612-10-20901

Drawing file: W:\Projects\61210209 - Canfield Road Recon\Canfield\Canfield_Rd_Recon.dwg Aug 11, 2011 - 2:10pm