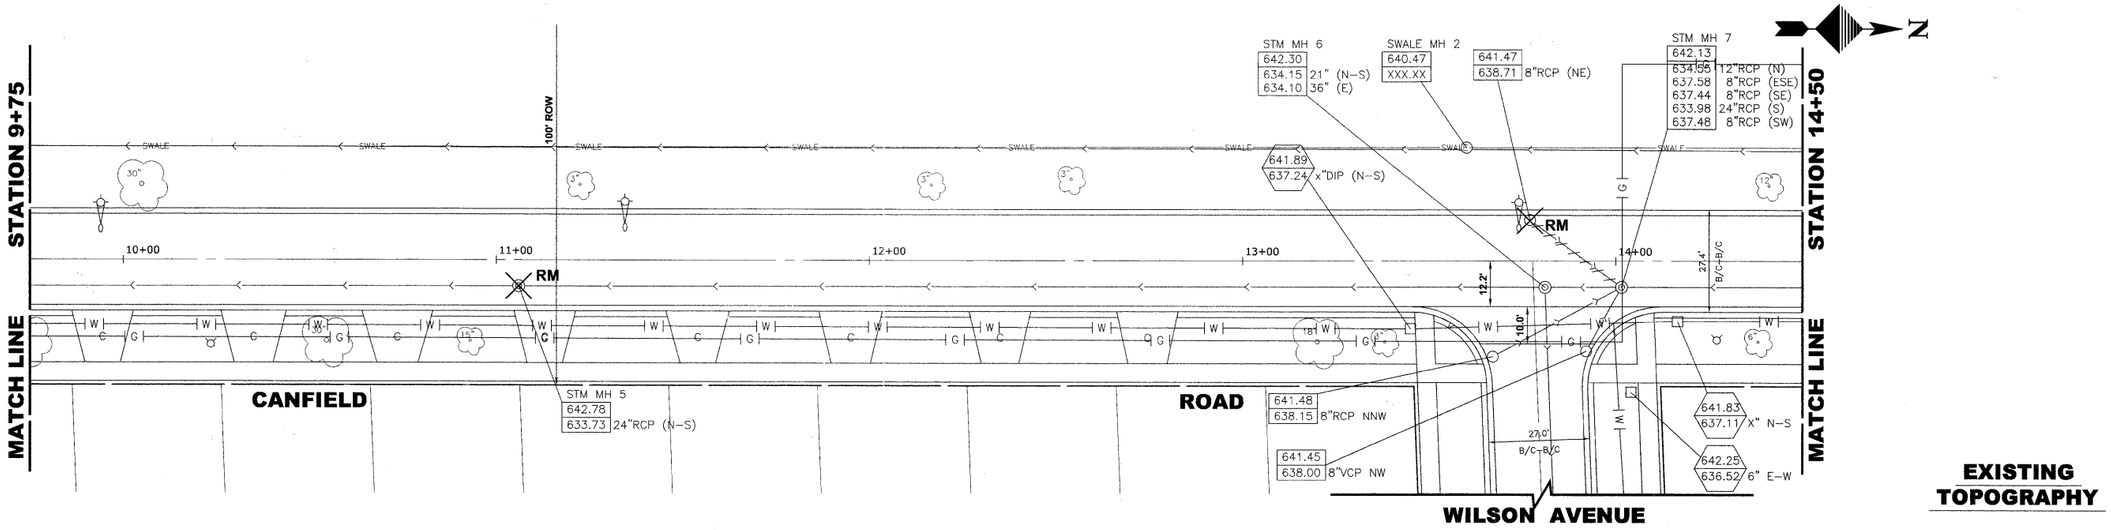


**EXISTING TOPOGRAPHY**

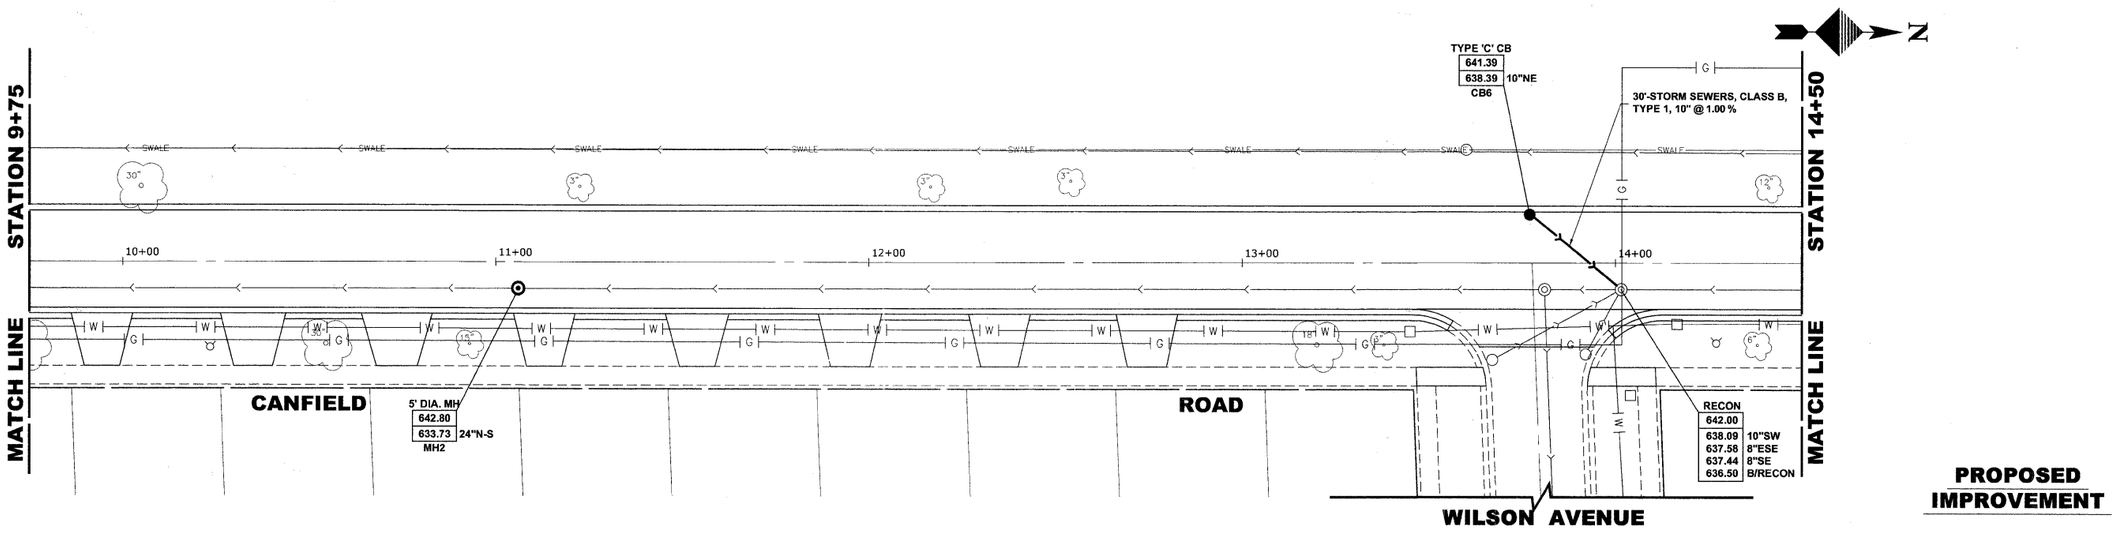


**PROPOSED IMPROVEMENT**

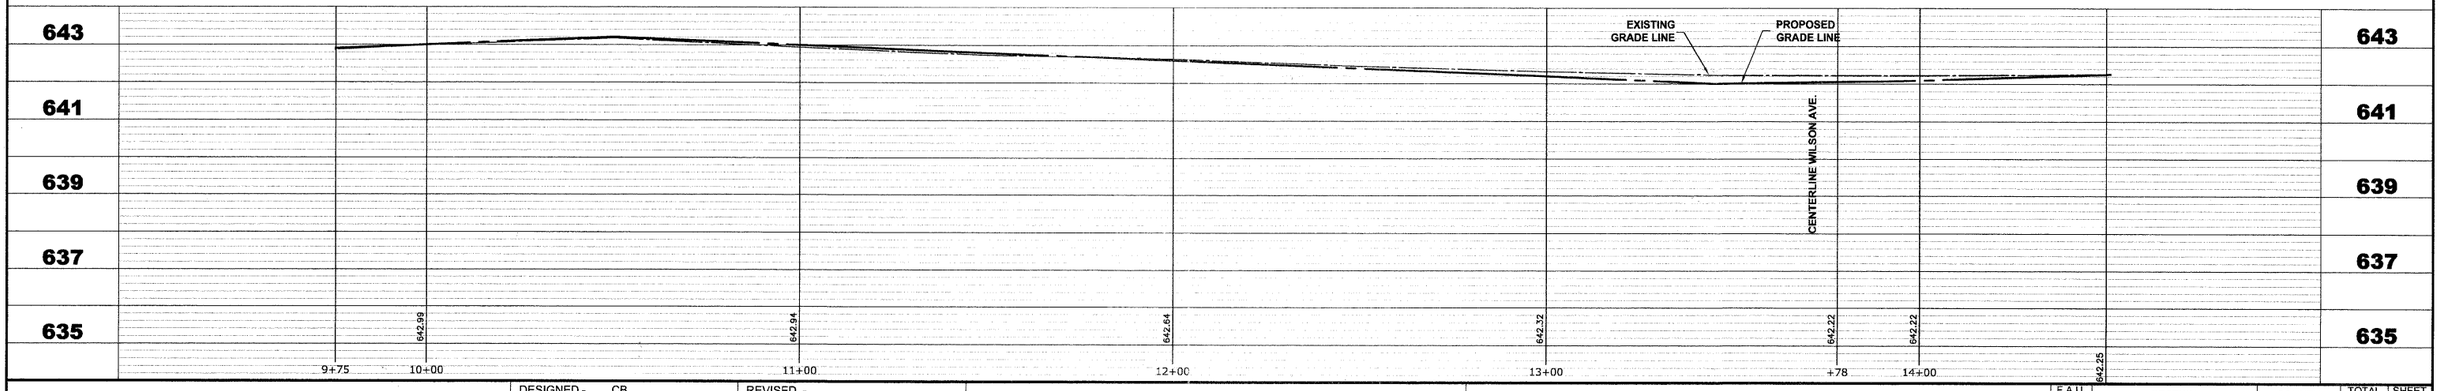


HANCOCK ENGINEERING
◆ Civil Engineers
◆ Municipal Consultants
◆ Established 1911

9933 Roosevelt Road
Westchester, Illinois 60154-2780
Phone: 708/865-8300
Fax: 708/865-1212

| | | |
|---|---|---|
| DESIGNED - | CB | REVISED - |
| DRAWN - | LEV, DMM | REVISED - |
| CHECKED - | JGG | REVISED - |
| DATE - | 7-1-2011 | REVISED - |

**STATE OF ILLINOIS**
**DEPARTMENT OF TRANSPORTATION**

**DRAINAGE AND UTILITIES PLAN**

SCALE: 1"=20'H./2'V. | SHEET NO. 3 OF 6 SHEETS | STA. 9+75 | TO STA. 14+50

| F.A.U. RTE. | SECTION | COUNTY | TOTAL SHEETS | SHEET NO. |
|---|---|---|---|---|
| 2763 | 10-00061-00-RS | COOK | 41 | 17 |
| FIELD BOOK NO. 1552 | | CONTRACT NO. 63631 | | |
| FED. ROAD DIST. NO. 1 | ILLINOIS | FED. AID PROJECT | | |

E.H.E. PROJECT NO. 612-10-20901

Drawing file: W:\Projects\612102009 - Canfield Road Recon\Canfield\Canfield_Rd_Recon.dwg Aug 11, 2011 - 2:16pm