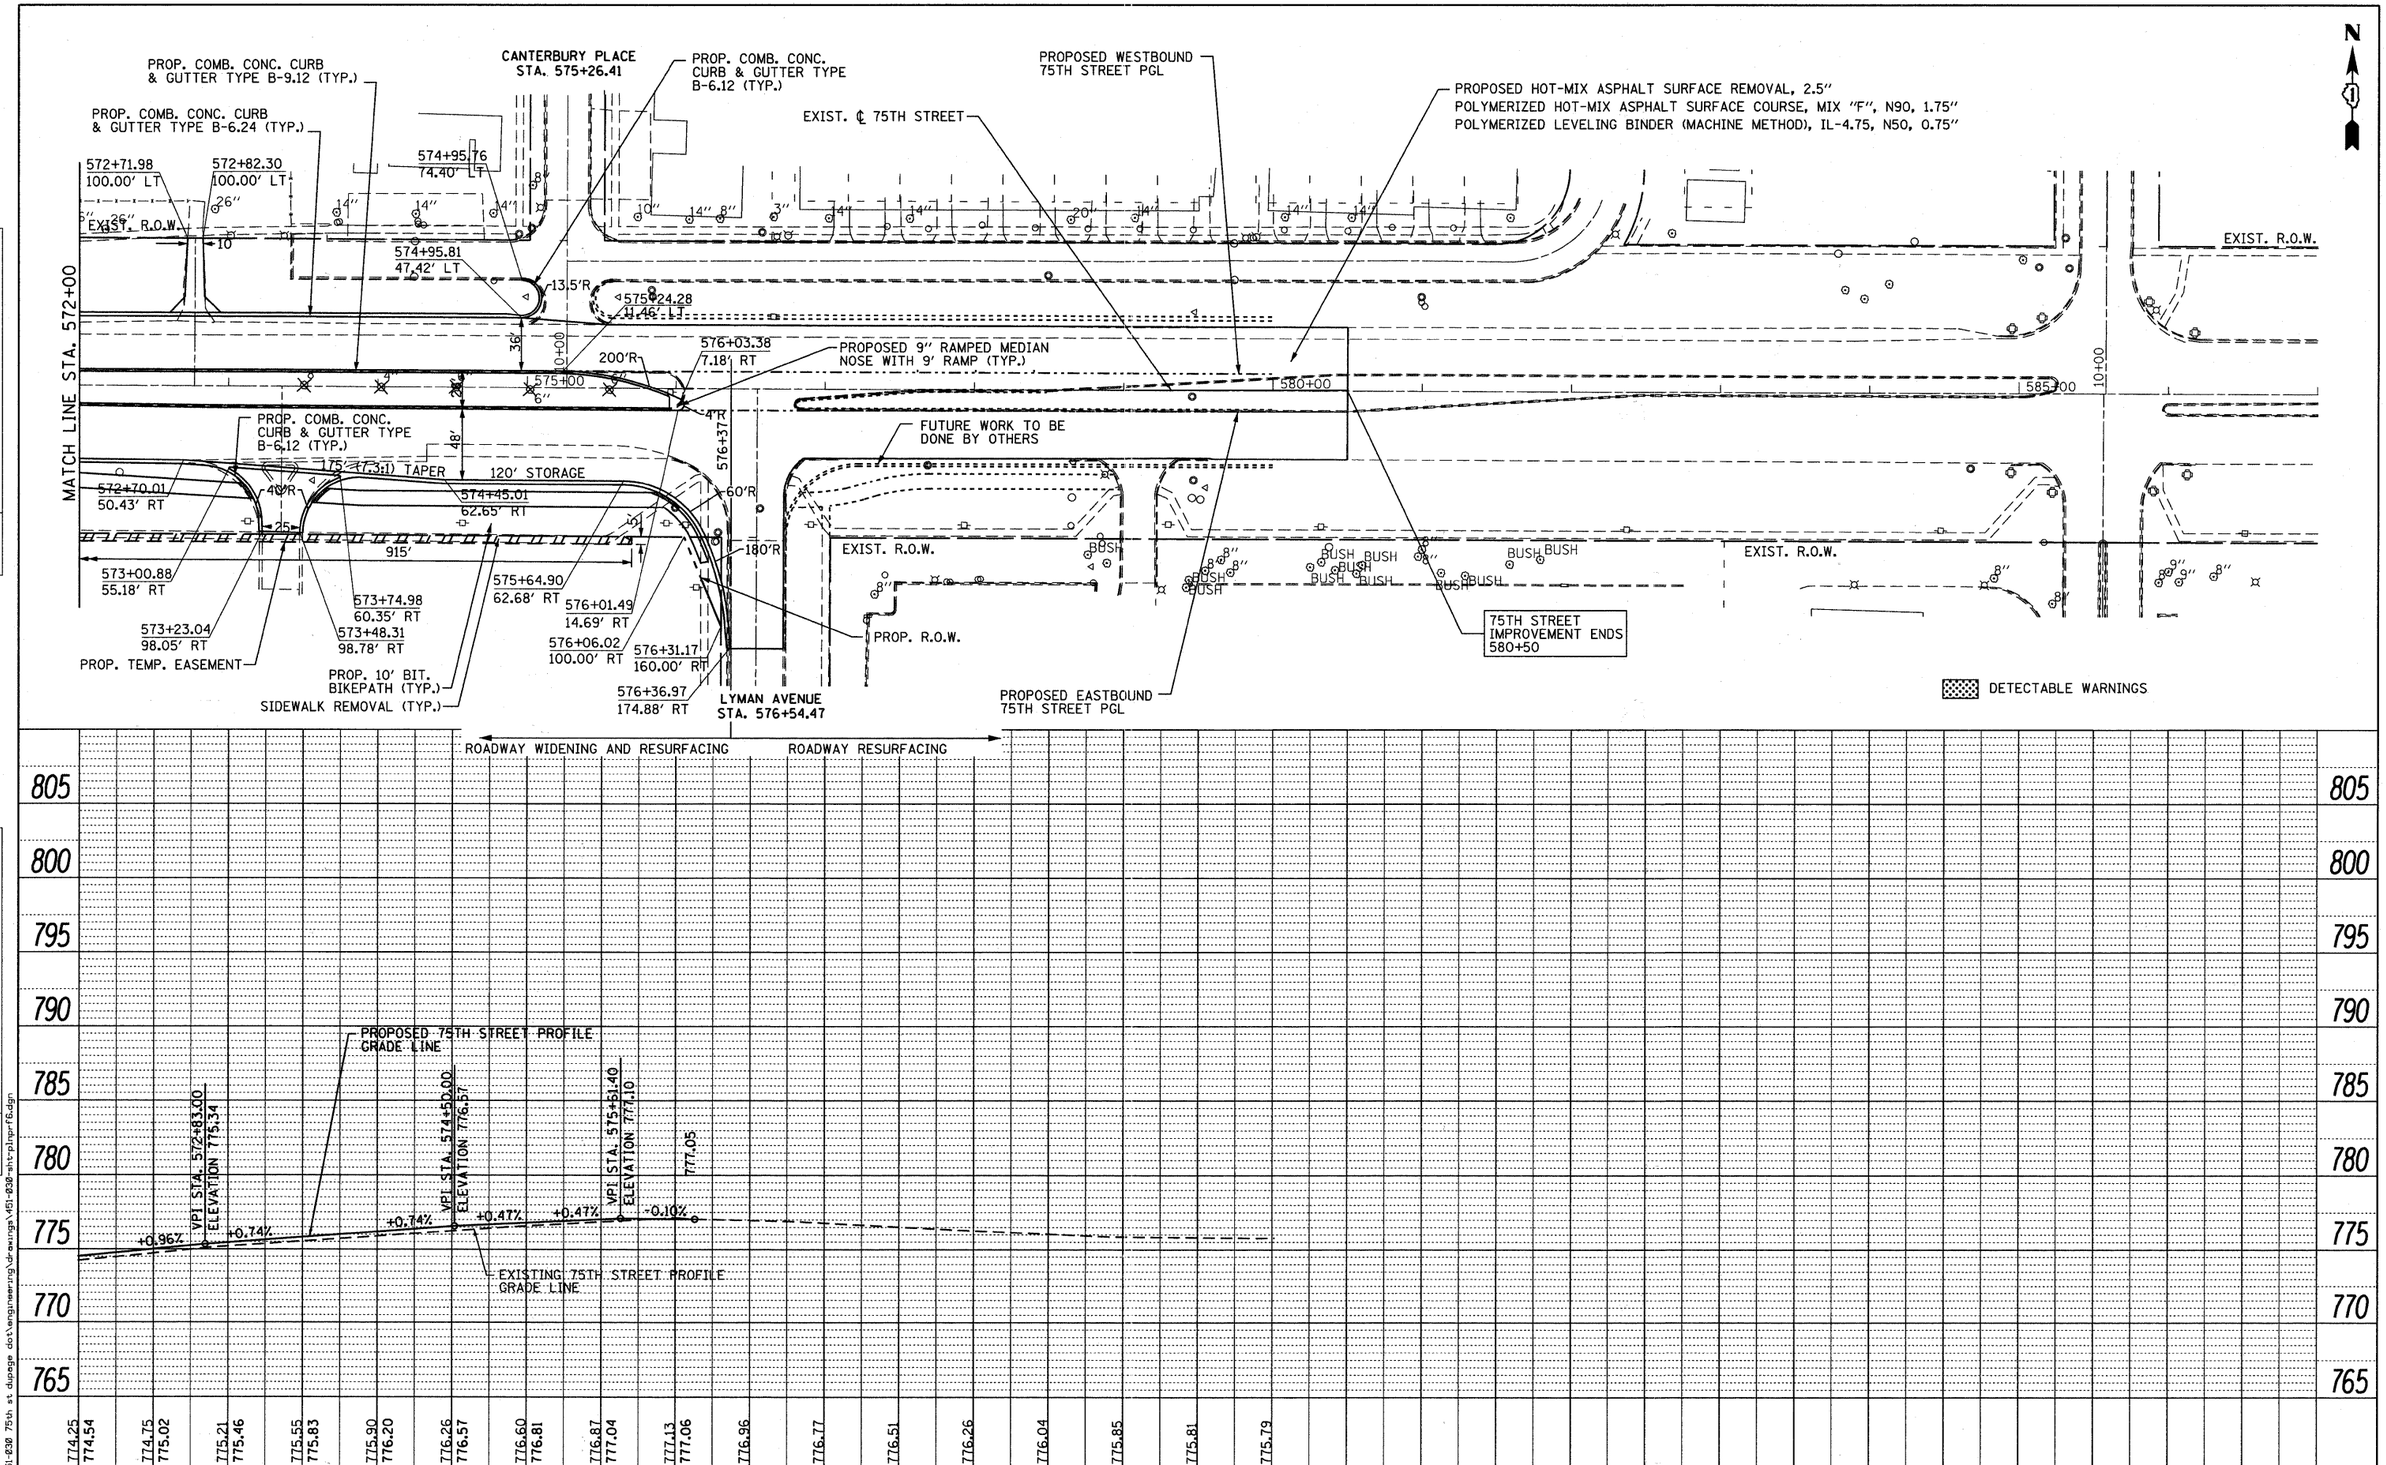

Bollinger, Lach & Associates, Inc. ITASCA, ILLINOIS	USER NAME = gellwanger	DESIGNED - GJE	REVISED -	STATE OF ILLINOIS DEPARTMENT OF TRANSPORTATION	PLAN AND PROFILE 75TH STREET
		DRAWN - DC	REVISED -		VERT. 1"=5'
	PLOT SCALE = 50.0000 ' / IN.	CHECKED - JP	REVISED -		SCALE: HORZ. 1"=50' SHEET NO. 24 OF 198 SHEETS STA. 572+00 TO STA. 580+00
	PLOT DATE = 9/7/2011	DATE - 09/08/11	REVISED -		

F.A.P RTE.	SECTION	COUNTY	TOTAL SHEETS	SHEET NO.
	07-00232-04-WR	DuPAGE	198	24
		CONTRACT NO. 63632		
		ILLINOIS FED. AID PROJECT		

FILE NAME = f:\451-030 75th st dupage dot\engineering\drawings\451-030-sht-plnprf6.dgn