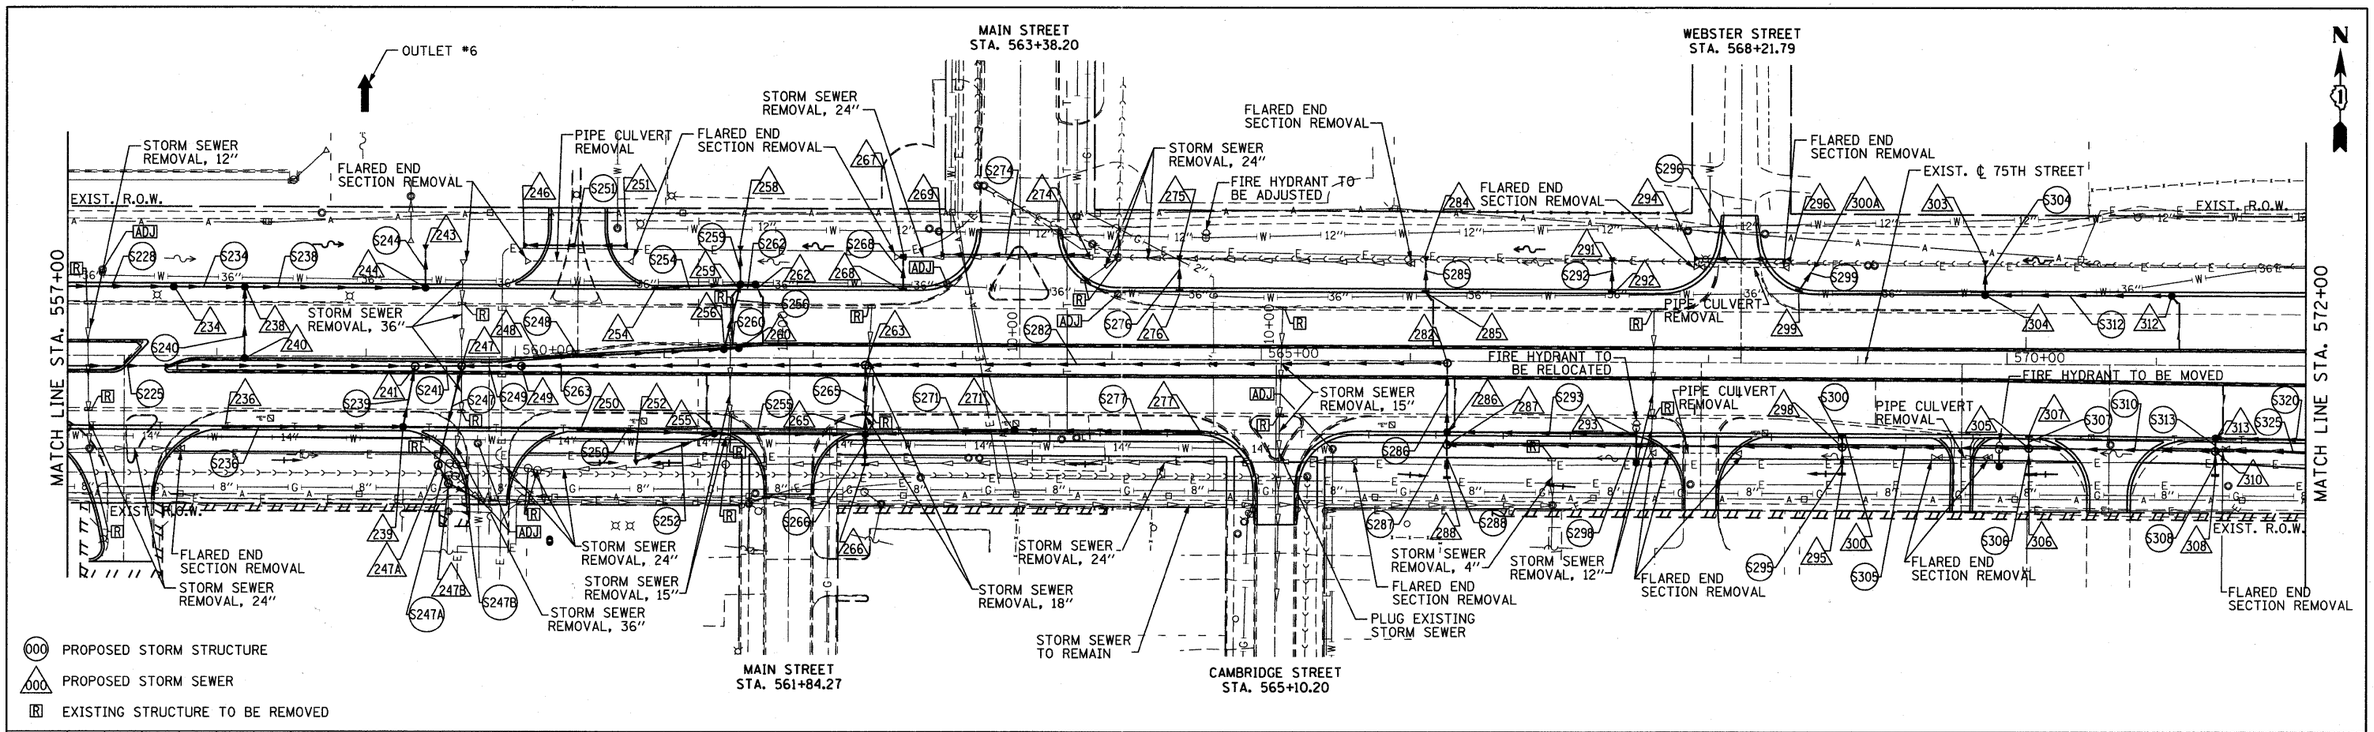

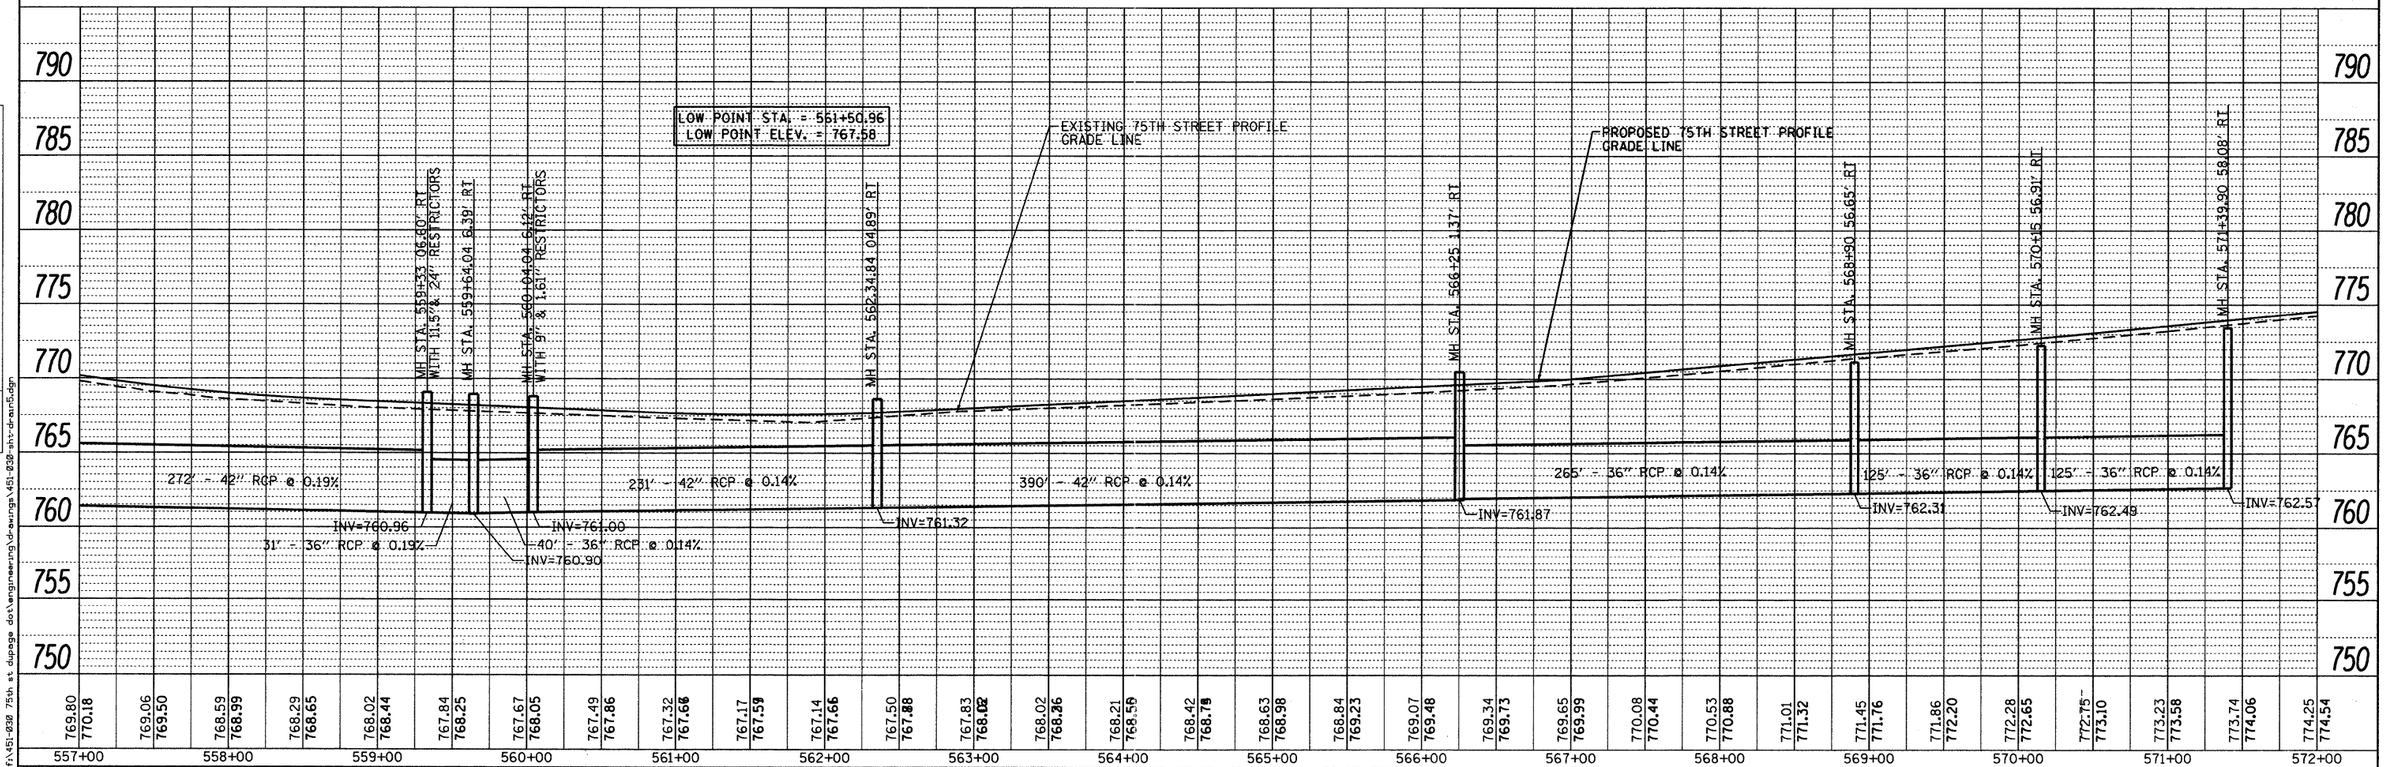

PLAN
SURVEYED
PLOTTED
DRAWN CHECKED
NOTE BOOK
NO.
BY
DATE
ADDED NOTES
R/T. OF WAY CHECKED
CADD FILE NAME

PROFILE
SURVEYED
PLOTTED
DRAWN CHECKED
NOTE BOOK
NO.
BY
DATE
ADDED NOTES
STRUCTURE NOTATNS CHKD

FILE NAME = f:\451-038 75th st dupage dot\engineering\drawings\451-038-htr-drain5.dgn

Bollinger, Lach & Associates, Inc. ITASCA, ILLINOIS	USER NAME = gellwanger	DESIGNED - GJE	REVISED -
		DRAWN - DC	REVISED -
	PLOT SCALE = 50.0000 ' / IN.	CHECKED - JP	REVISED -
	PLOT DATE = 9/7/2011	DATE - 9/08/11	REVISED -

STATE OF ILLINOIS
DEPARTMENT OF TRANSPORTATION

DRAINAGE AND UTILITY PLAN
75TH STREET

VERT. 1"=5'
SCALE: HORZ. 1"=50' | SHEET NO. 85 OF 198 SHEETS | STA. 557+00 TO STA. 572+00

F.A.P. RTE.	SECTION	COUNTY	TOTAL SHEETS	SHEET NO.
0369	07-00232-04-WR	DuPAGE	198	85
		CONTRACT NO. 63632		
		ILLINOIS	FED. AID PROJECT	