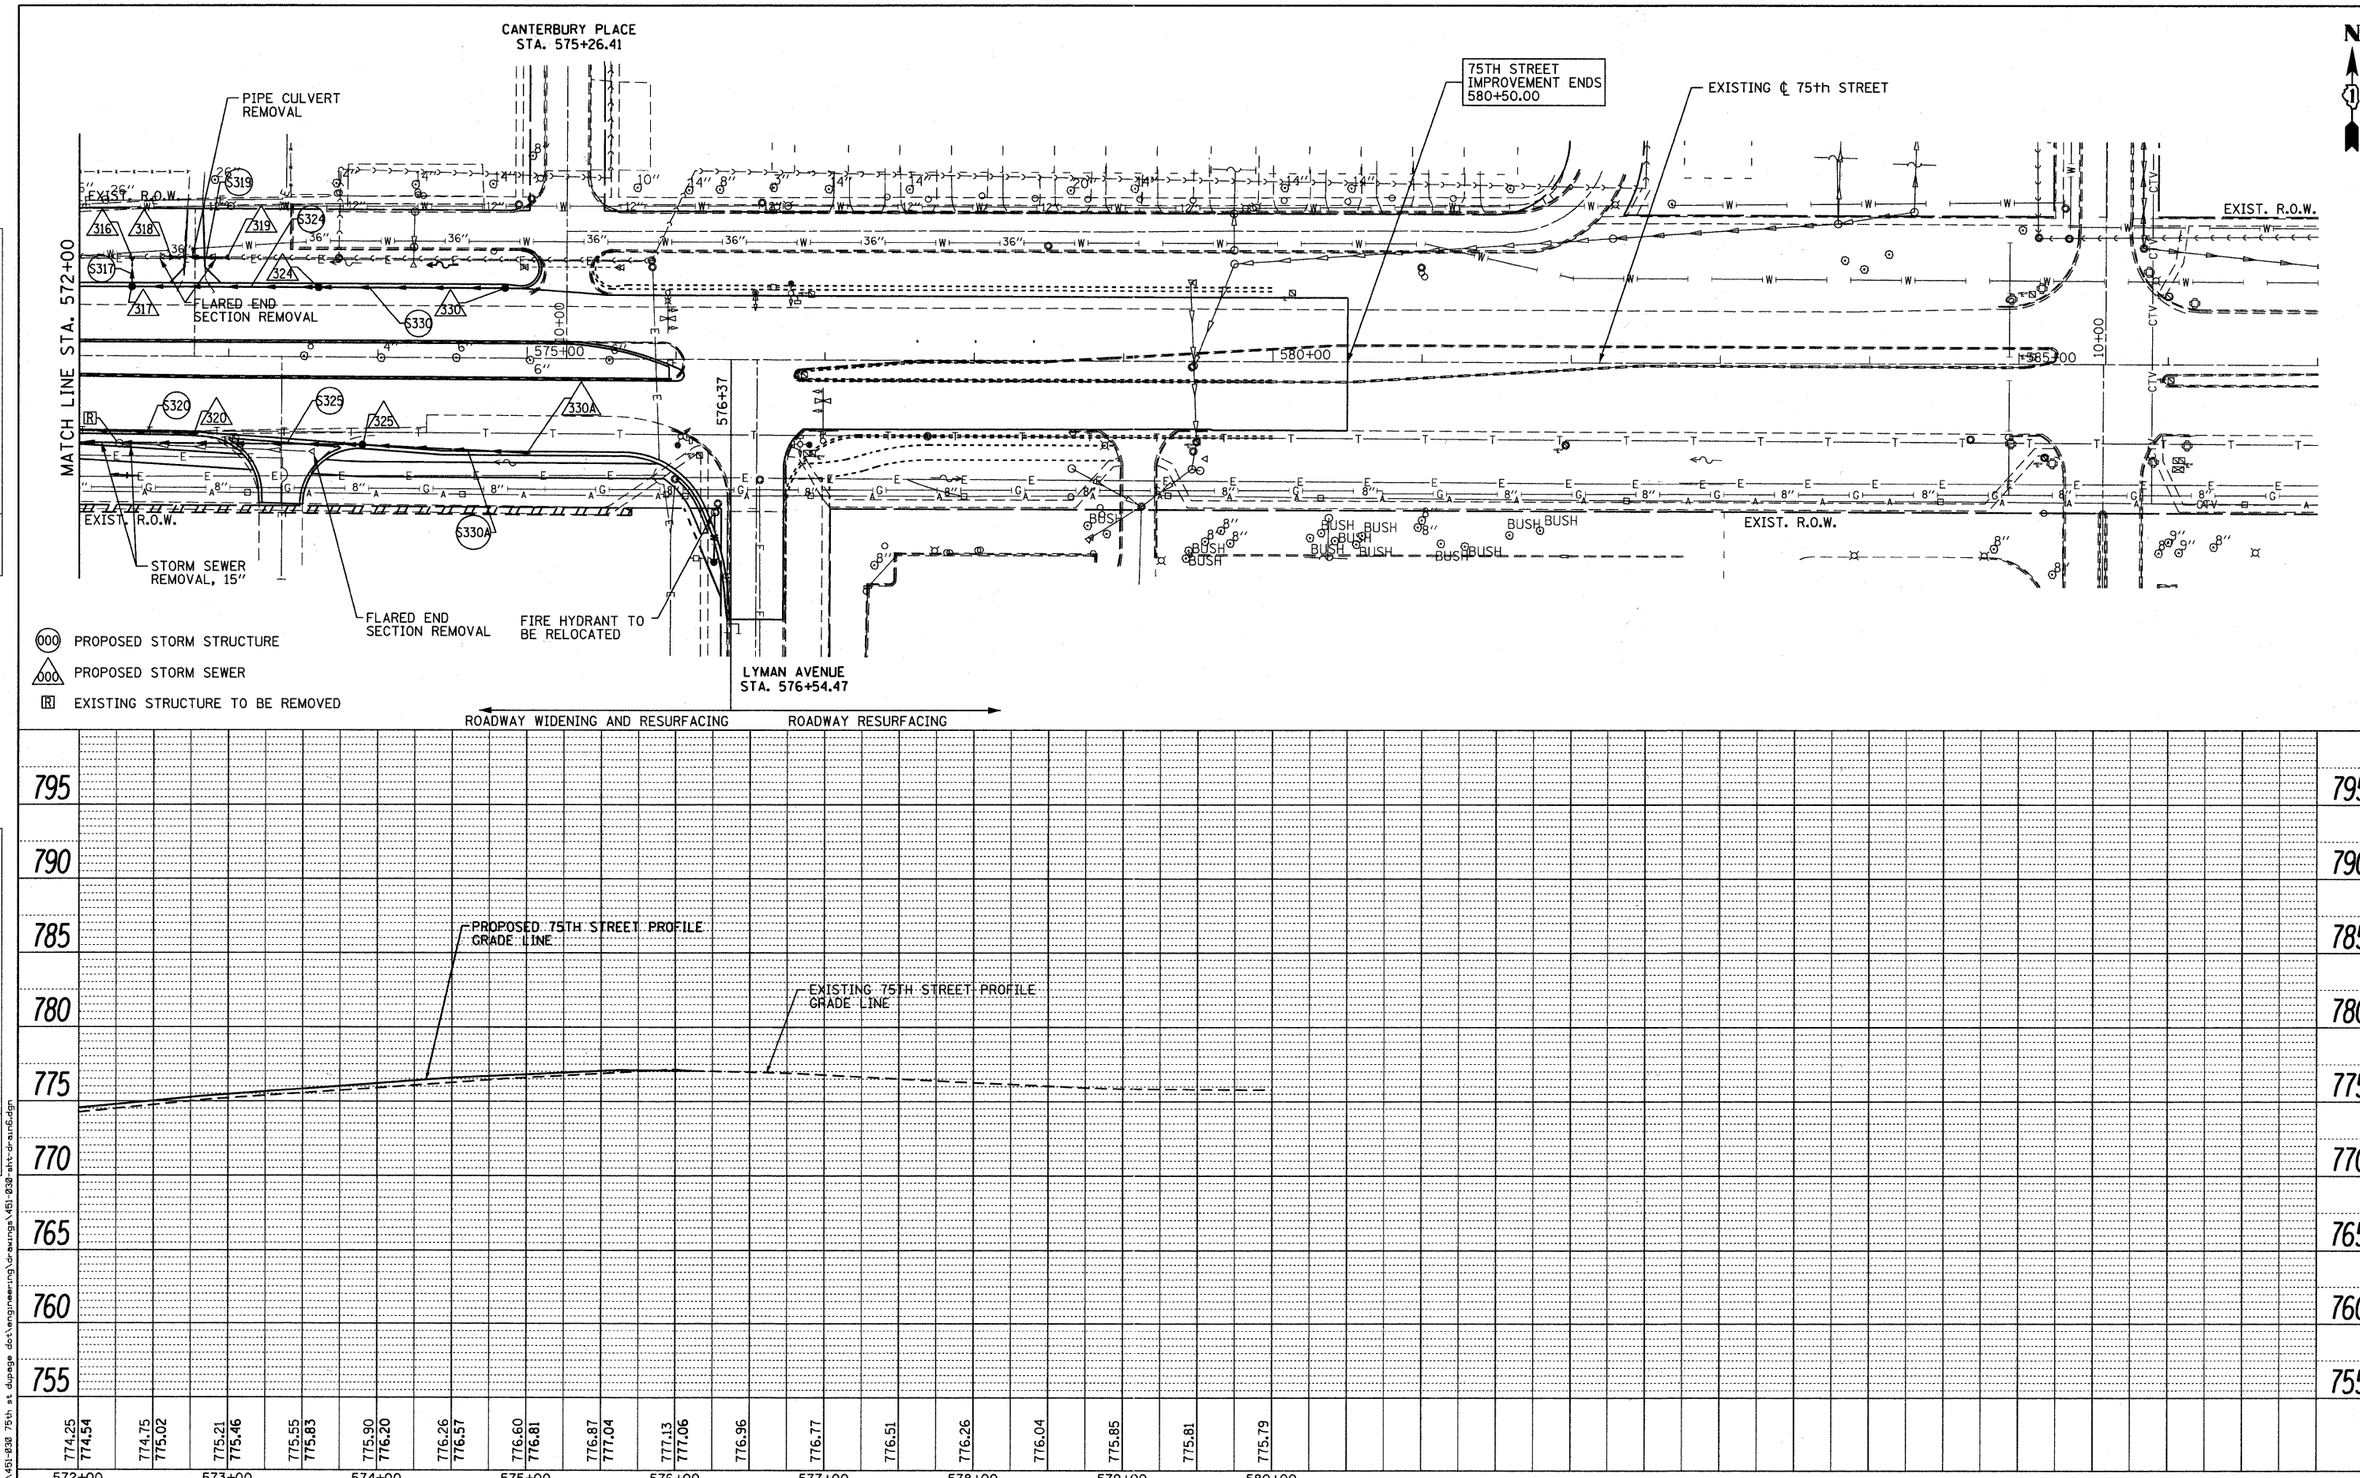

PLAN: SURVEYED / PLOTTED / ALIGNMENT CHECKED / RT. OF WAY CHECKED / CADD FILE NAME / NOTE BOOK NO. / BY / DATE

PROFILE: SURVEYED / PLOTTED / GRADES CHECKED / B.M. NOTED / STRUCTURE NOTATNS CHKD / NOTE BOOK NO. / BY / DATE

FILE NAME = f:\451-030 75th st dupage dot\engineering\drawings\451-030-sht-drain6.dgn

Bollinger, Lach & Associates, Inc. ITASCA, ILLINOIS	USER NAME = gellwanger	DESIGNED - GJE	REVISED -	STATE OF ILLINOIS DEPARTMENT OF TRANSPORTATION	DRAINAGE AND ULTILITY PLAN 75TH STREET
		DRAWN - DC	REVISED -		VERT. 1"=5'
	PLOT SCALE = 50.0000 ' / IN.	CHECKED - JP	REVISED -		SCALE: HORZ. 1"=50' SHEET NO. 86 OF 198 SHEETS STA. 572+00 TO STA. 580+00
	PLOT DATE = 9/7/2011	DATE - 9/08/11	REVISED -		

F.A.P. RTE.	SECTION	COUNTY	TOTAL SHEETS	SHEET NO.
0369	07-00232-04-WR	DuPAGE	198	86
		CONTRACT NO. 63632		
		ILLINOIS FED. AID PROJECT		