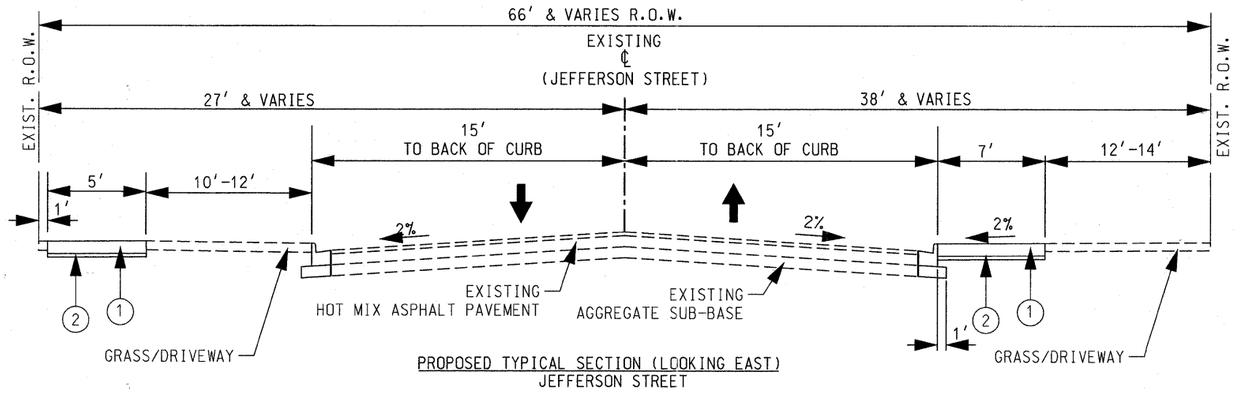

PROPOSED TYPICAL SECTION (LOOKING EAST)
JEFFERSON STREET

STA. 20+75.10 TO STA. 22+80.87

PROPOSED TYPICAL SECTION LEGEND

① PCC SIDEWALK, 5″ OR
PCC SIDEWALK, 7″ (DRIVEWAYS)

② AGGREGATE BASE COURSE, TYPE B 2″

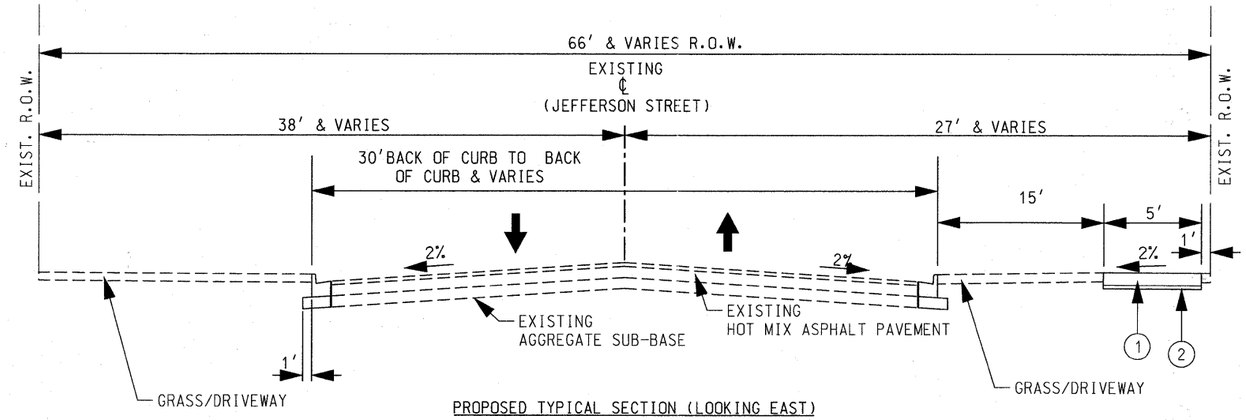

PROPOSED TYPICAL SECTION (LOOKING EAST)
JEFFERSON STREET

STA. 35+81.52 TO STA. 37+61.47
STA. 42+95.94 TO STA.44+94.35

PROPOSED TYPICAL SECTION LEGEND

① PCC SIDEWALK, 5″ OR
PCC SIDEWALK, 7″ (DRIVEWAYS)

② AGGREGATE BASE COURSE, TYPE B 2″

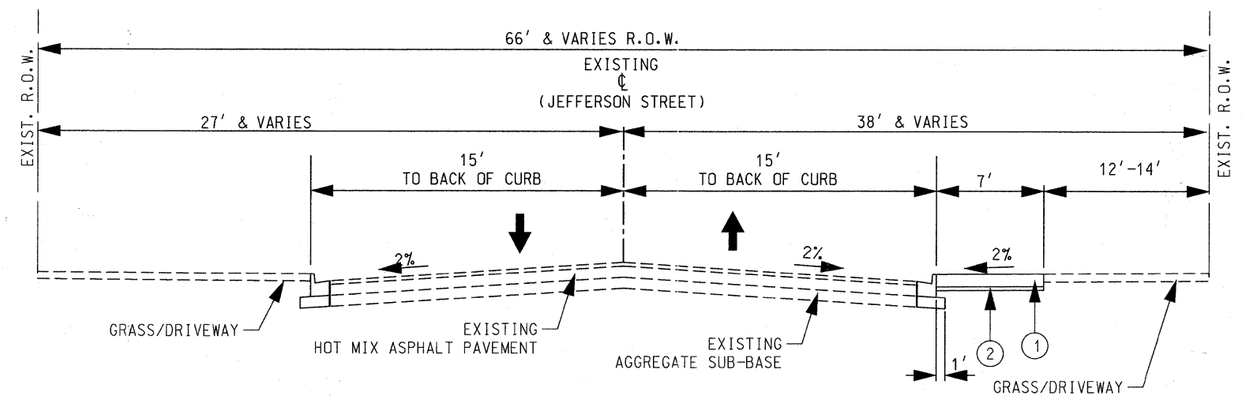

PROPOSED TYPICAL SECTION (LOOKING EAST)
JEFFERSON STREET

STA. 37+61.47 TO STA. 42+95.94

PROPOSED TYPICAL SECTION LEGEND

① PCC SIDEWALK, 5″ OR
PCC SIDEWALK, 7″ (DRIVEWAYS)

② AGGREGATE BASE COURSE, TYPE B 2″

FILE NAME = ...\912002-sht-typical_2.dgn	USER NAME =	DESIGNED - BPD	REVISED -
		DRAWN - MTC	REVISED -
	PLOT SCALE =	CHECKED - BPD	REVISED -
	PLOT DATE = 8/29/2011	DATE - 08-29-2011	REVISED -

STATE OF ILLINOIS
DEPARTMENT OF TRANSPORTATION

JEFFERSON STREET SIDEWALK
TYPICAL SECTIONS

SCALE: N.T.S. | SHEET NO. 4 OF 38 SHEETS | STA. | TO STA.

F.A.U. RTE.	SECTION	COUNTY	TOTAL SHEETS	SHEET NO.
1370	11-00088-00-SW	DUPAGE	38	4
		CONTRACT NO. 63639		
FED. ROAD DIST. NO. 1	ILLINOIS	FED. AID PROJECT		