PLAN | SURVEYED | PLOTTED | GRADES CHECKED | ALL R.O.W. CHECKED | CADD FILE NAME | NOTE BOOK | NO. | BY | DATE

PROFILE | SURVEYED | PLOTTED | GRADES CHECKED | ALL R.O.W. CHECKED | STRUCTURE NO(TATN)S CHKD | NOTE BOOK | NO. | BY | DATE

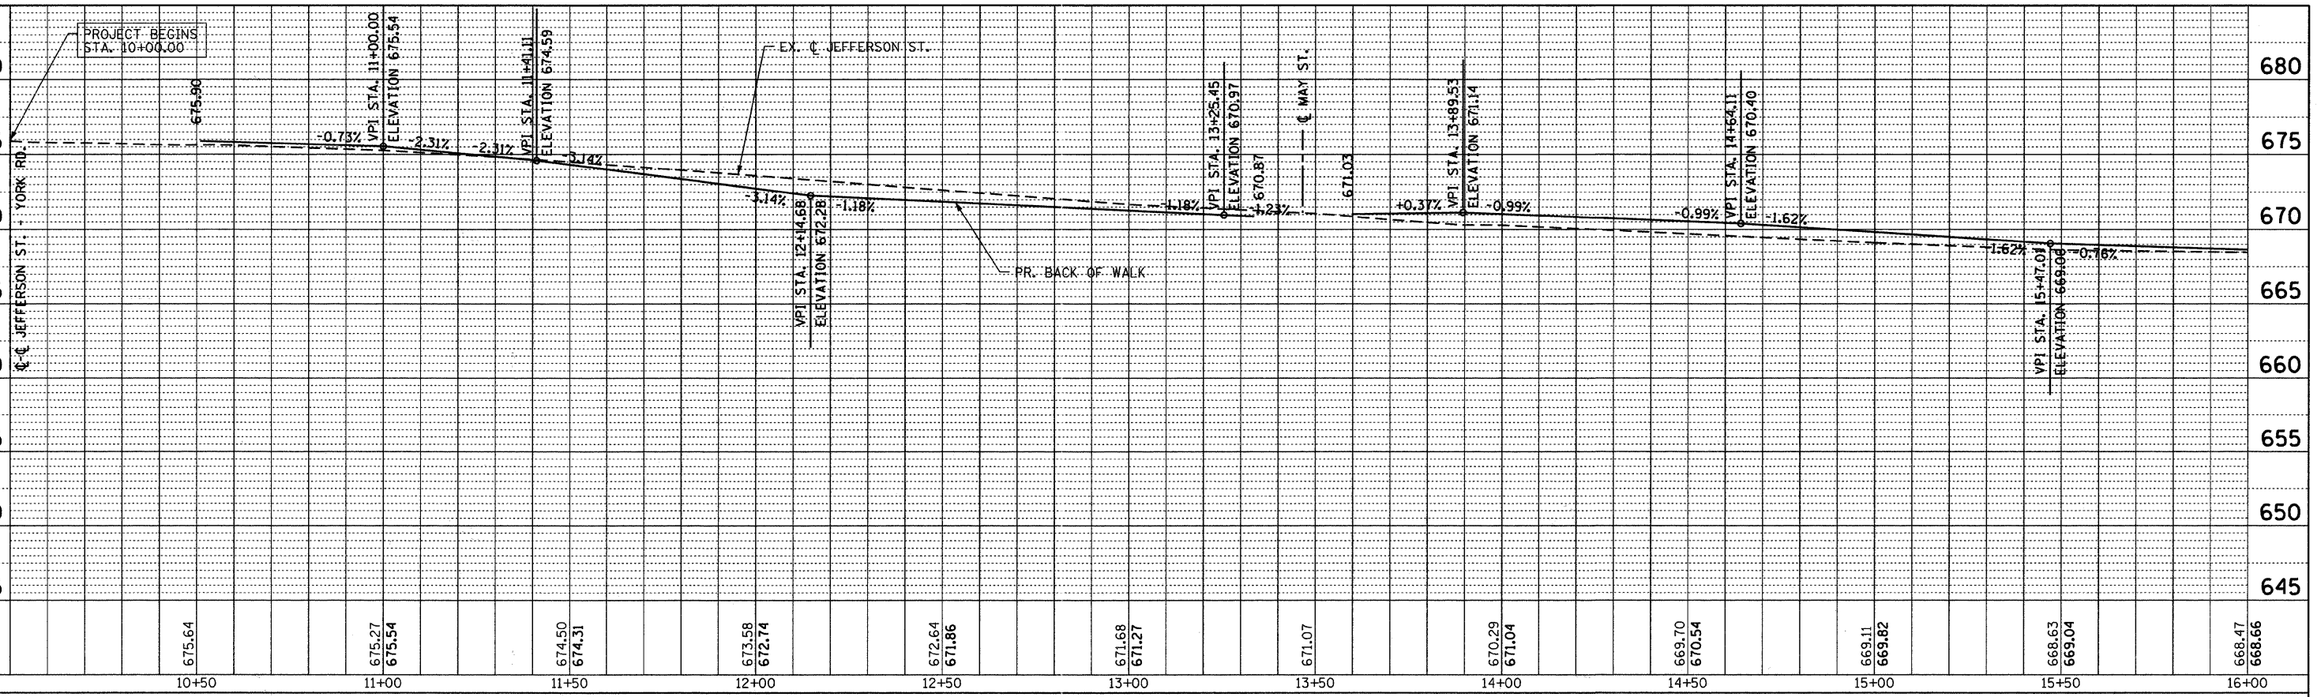

NORTH SIDE – JEFFERSON ST

NO LONGITUDINAL SLOPES EXCEED 5%. ALL SIDEWALKS ADA COMPLIANT.

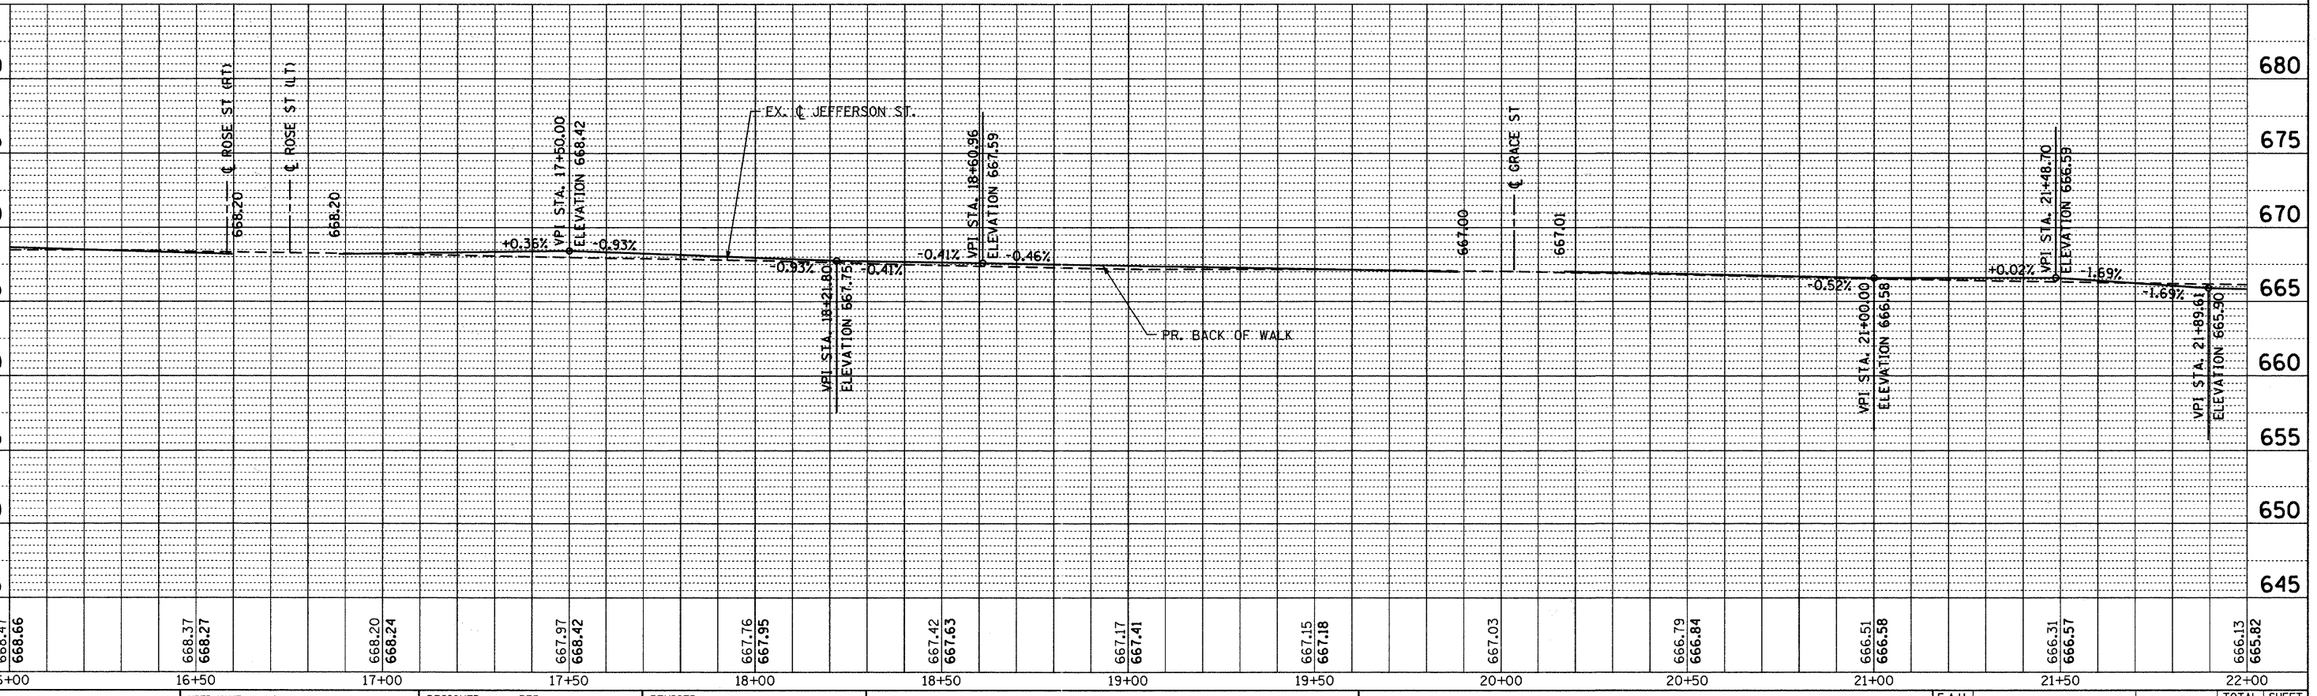

FILE NAME = W:\912-002 Jefferson St-east Sidewalk Bensenville\CADD\SHEETS\912002-sht-2a-profile-11.dgn

Bollinger, Lach & Associates, Inc. ITASCA, ILLINOIS	USER NAME = daly	DESIGNED - BPD	REVISED -
		DRAWN - MTC	REVISED -
	PLOT SCALE = 20.0000 ' / IN.	CHECKED - BPD	REVISED -
	PLOT DATE = 8/29/2011	DATE - 08-29-2011	REVISED -

STATE OF ILLINOIS
DEPARTMENT OF TRANSPORTATION

PROFILE – BACK OF WALK – NORTH SIDE

1"=20' HZ
SCALE: 1"=5' VT | SHEET NO. 15 OF 38 SHEETS | STA. 10+00 TO STA. 22+00

F.A.U. RTE.	SECTION	COUNTY	TOTAL SHEETS	SHEET NO.
1370	11-00088-00-SW	DUPAGE	38	15
		CONTRACT NO. 63639		
		ILLINOIS FED. AID PROJECT		