PRE–STAGE 1A

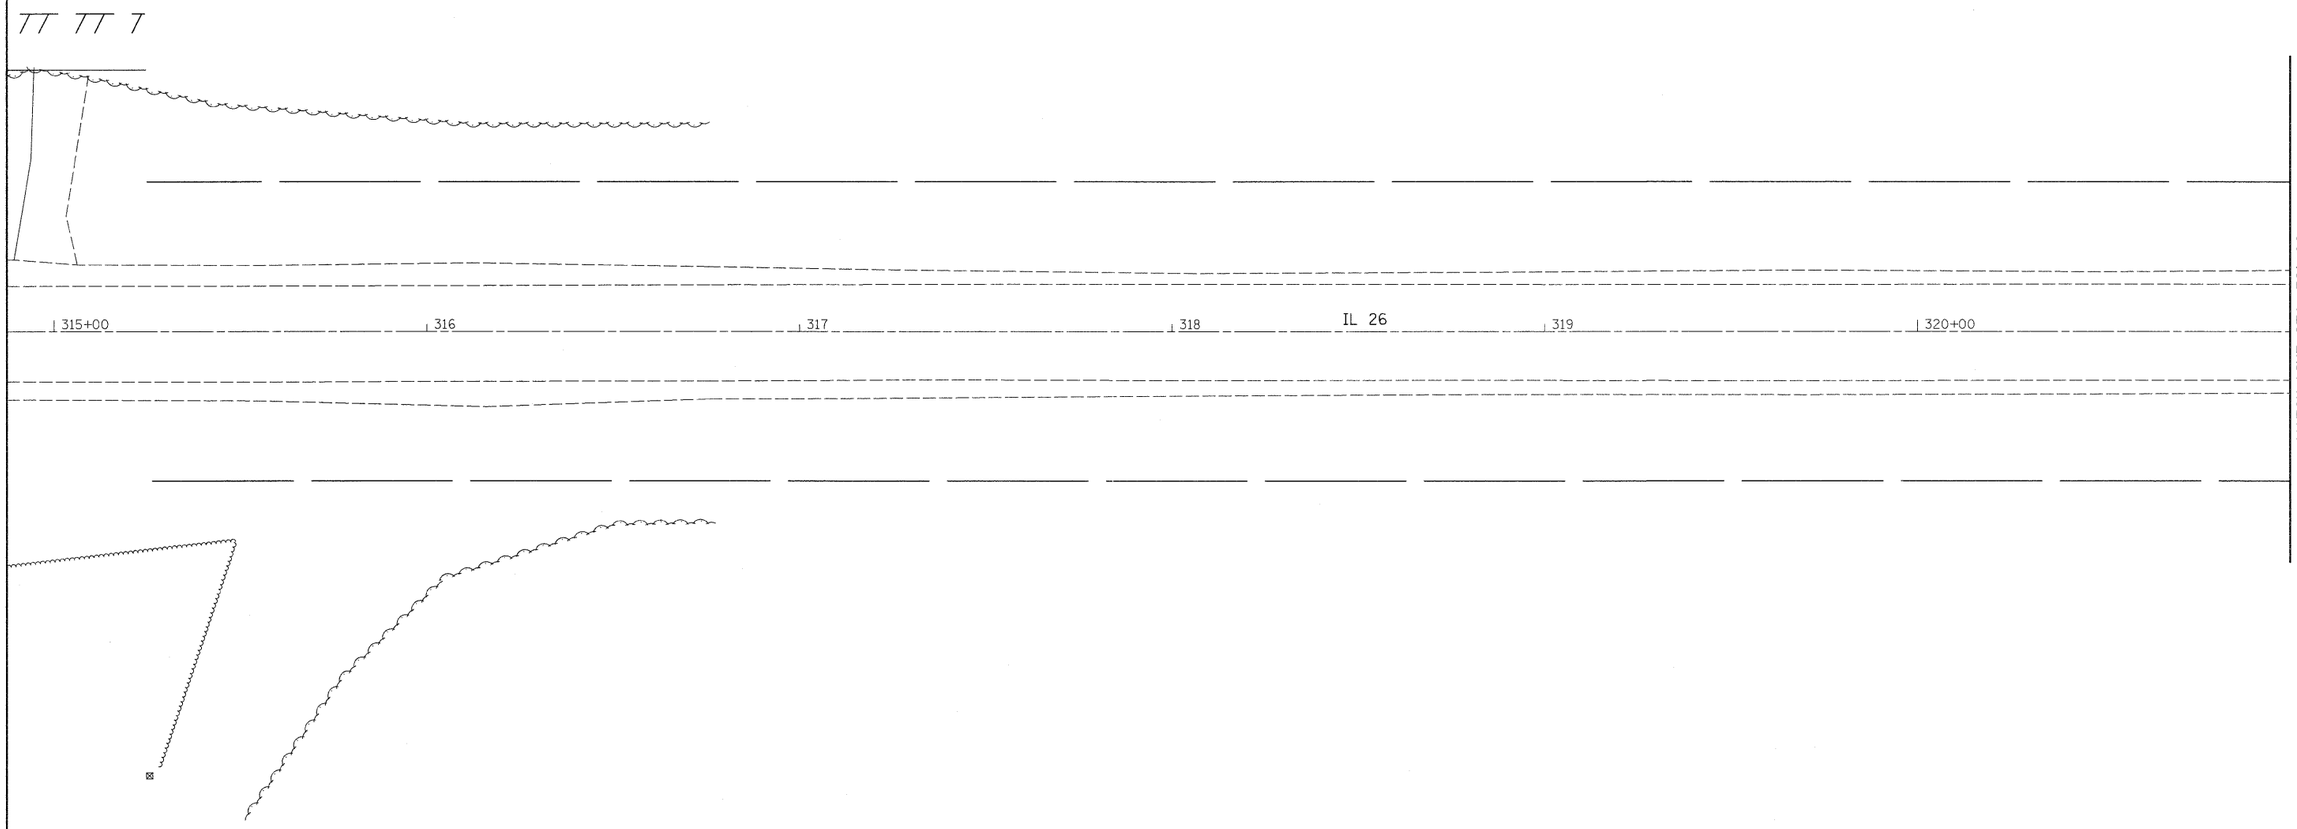

PRE–STAGE 1A NOTES

1. USE STANDARD 701326 FOR SHOULDER WORK.
2. PLACE SHOULDERS FROM STA. 323+55.09 LT TO STA. 327+65.56 LT.

* 102BR-5, 102BR-6 & 102BR-7

FILE NAME = c:\pw_work\pwidot\grantpm\dms41810\D2106907-sht-staging.dgn	USER NAME = grantpm	DESIGNED -	REVISED -
		DRAWN -	REVISED -
	PLOT SCALE = 20.0000 ' / in.	CHECKED -	REVISED -
	PLOT DATE = Tue Aug 23 06:22:22 2011	DATE -	REVISED -

STATE OF ILLINOIS
DEPARTMENT OF TRANSPORTATION

IL 26 STAGING DETAILS
S.N. 052–2031 PRE–STAGE 1

SCALE: | SHEET NO. OF SHEETS | STA. | TO STA.

F.A.P. RTE.	SECTION	COUNTY	TOTAL SHEETS	SHEET NO.
316	*	LEE	216	42
		CONTRACT NO. 64D57		
		ILLINOIS FED. AID PROJECT		