STAGE 1

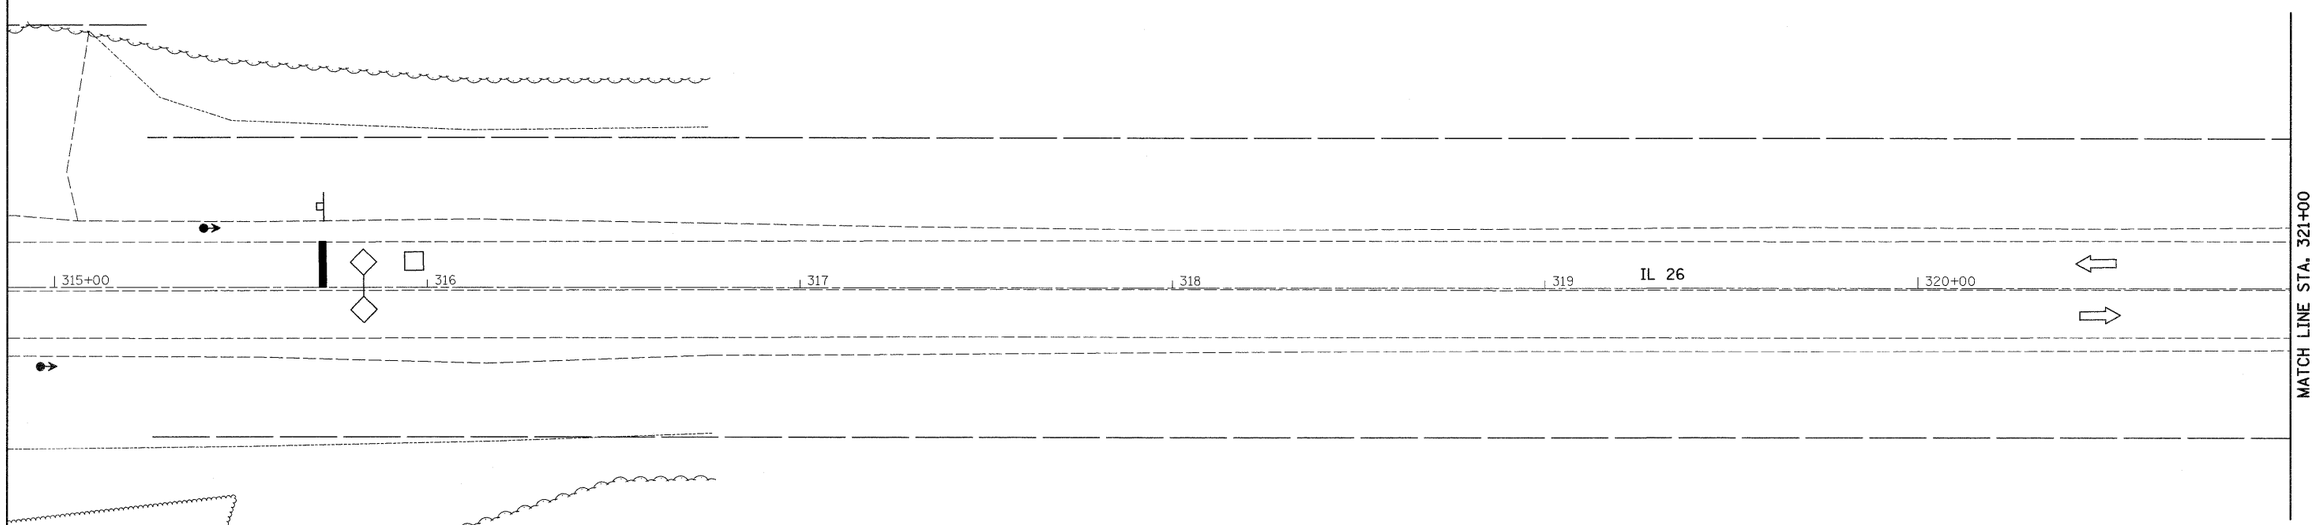

LEGEND

- = WORK ZONE
- = TYPE III BARRICADE WITH FLASHING LIGHTS
- = SIGN
- = BARRICADE, OR DRUM WITH STEADY BURNING LIGHTS
- = INDUCTION LOOP DETECTOR
- = TRAFFIC SIGNAL

STAGE 1 NOTES

1. USE STANDARD 701321.
2. CONSTRUCT CULVERT RT TO STAGE CONSTRUCTION LINE.
3. INSTALL GUARDRAIL RT. EXISTING GUARDRAIL LT TO REMAIN IN PLACE.

• 102BR-5, 102BR-6 & 102BR-7

FILE NAME = c:\pw_work\pwidot\grantpm\dms41810\D210807-sht-staging.dgn	USER NAME = grantpm	DESIGNED -	REVISED -	STATE OF ILLINOIS DEPARTMENT OF TRANSPORTATION	IL 26 STAGING DETAILS S.N. 052-2031 STAGE 1	F.A.P. RTE.	SECTION	COUNTY	TOTAL SHEETS	SHEET NO.
		DRAWN -	REVISED -			316	*	LEE	216	45
	PLOT SCALE = 20.0000 ' / in.	CHECKED -	REVISED -					CONTRACT NO. 64D57		
	PLOT DATE = Tue Aug 23 06:22:24 2011	DATE -	REVISED -		SCALE: SHEET NO. OF SHEETS STA. TO STA.		ILLINOIS FED. AID PROJECT			