CONTRACT NO. 66671

F.A.P. RTE.	SECTION	COUNTY	TOTAL SHEETS	SHEET NO.
326	(5CS,13C,108,109)R	KENDALL	931	250
STA.		TO STA.		
FED. ROAD DIST. NO.		ILLINOIS	FED. AID PROJECT	

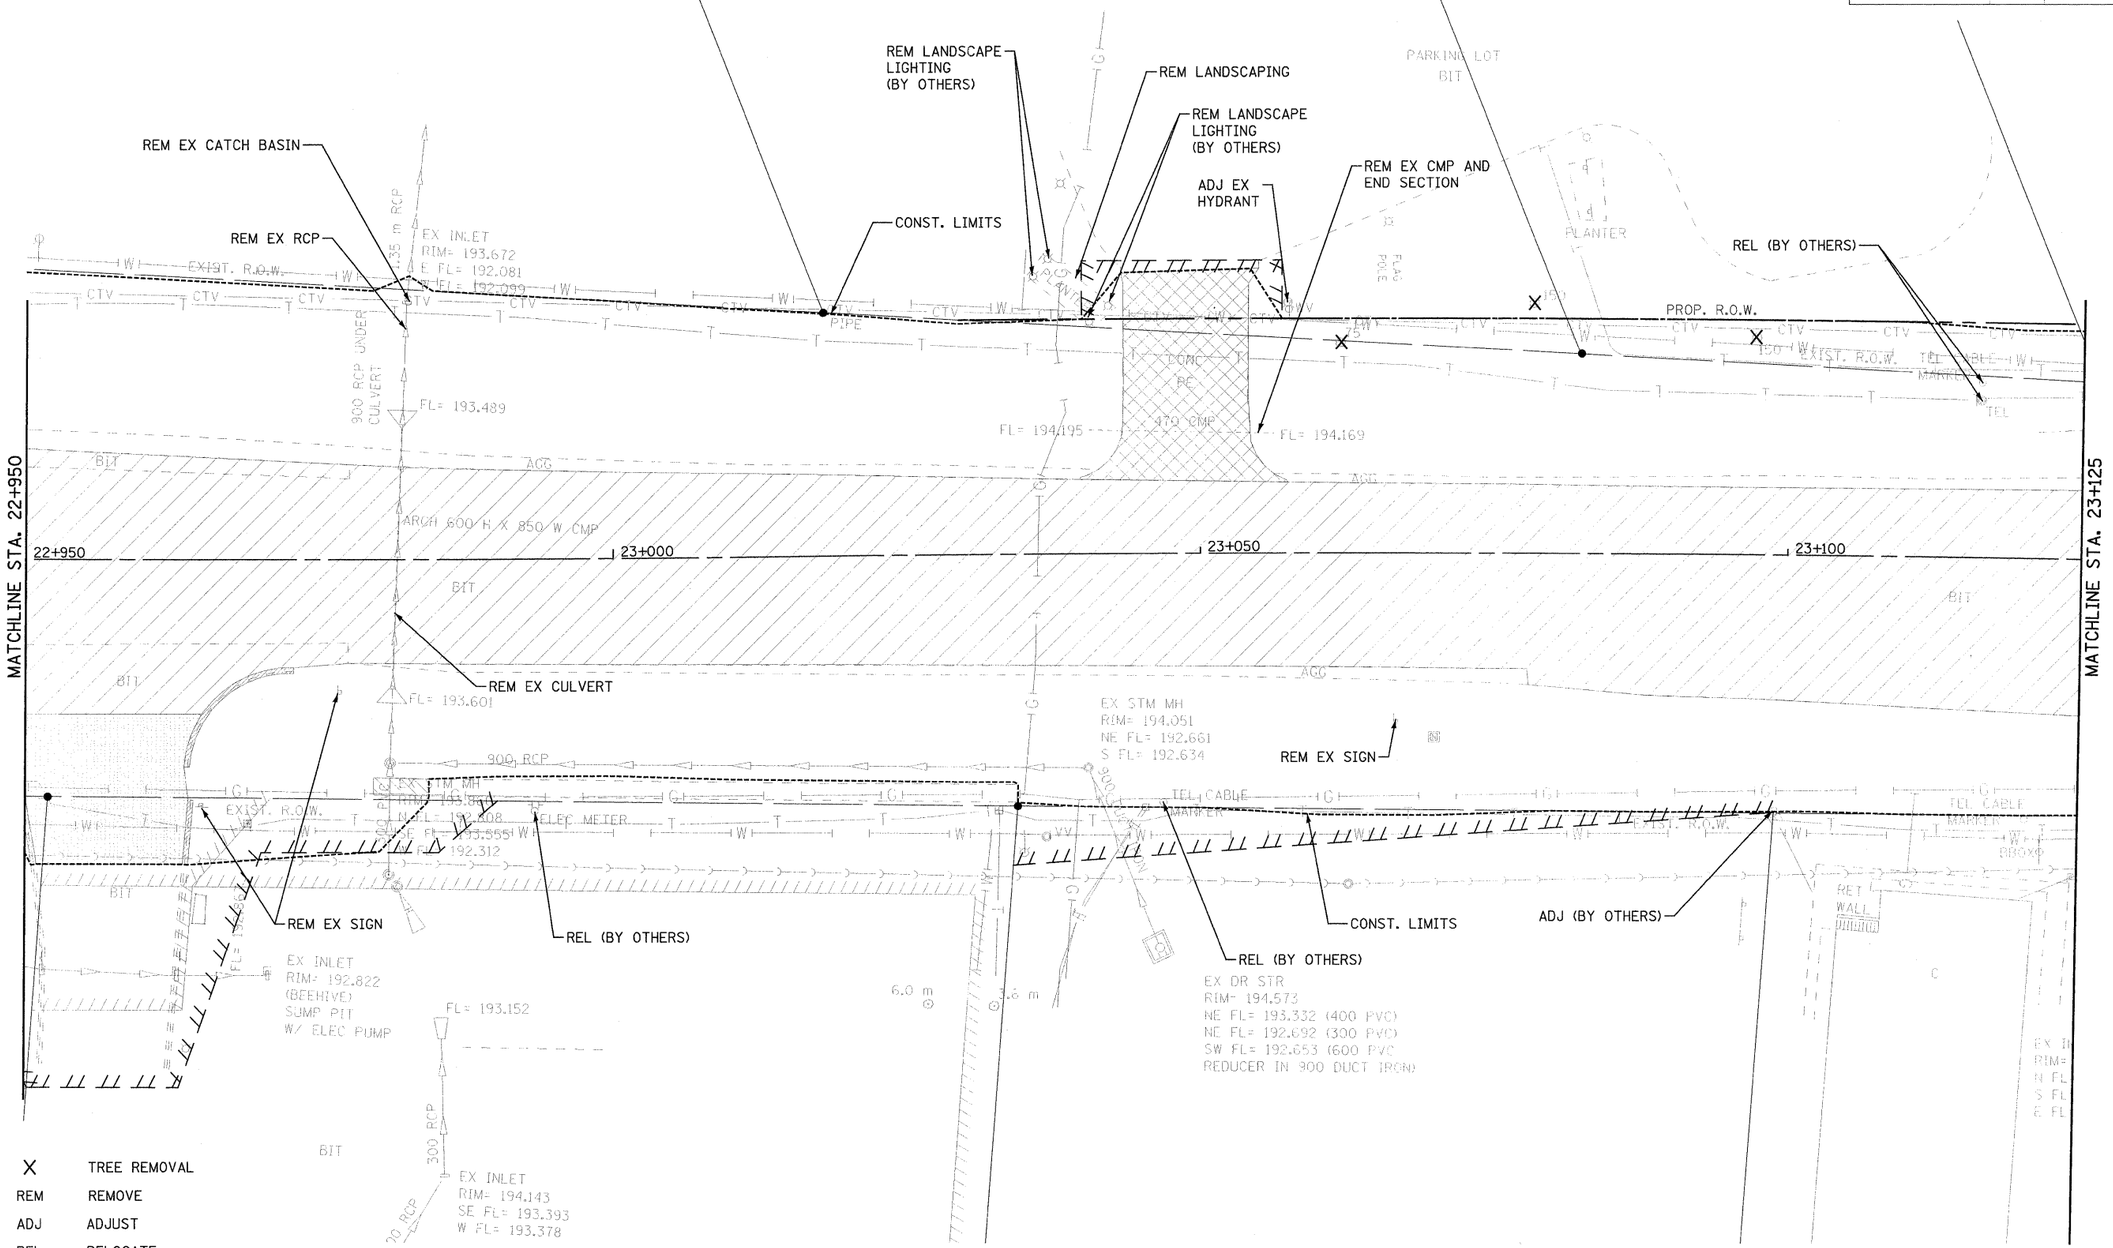

X	TREE REMOVAL
REM	REMOVE
ADJ	ADJUST
REL	RELOCATE

PAVEMENT REMOVAL
DRIVEWAY PAVEMENT REMOVAL
MEDIAN REMOVAL
HMA SURFACE REMOVAL
COMBINATION CURB AND GUTTER REMOVAL
SIDEWALK REMOVAL
PAVED DITCH REMOVAL
ISLAND REMOVAL

NOTE: SEE SIGNAL PLANS FOR SIGNAL EQUIPMENT REMOVALS.

FILE: 250-em47_30.dgn
PLOTTED: 8/11/2011

HMG JOB NO. 5122