CONTRACT NO. 66671

F.A.P. RTE.	SECTION	COUNTY	TOTAL SHEETS	SHEET NO.
326	(5CS,13C,108,109)R	KENDALL	931	259
STA.		TO STA.		
FED. ROAD DIST. NO.		ILLINOIS FED. AID PROJECT		

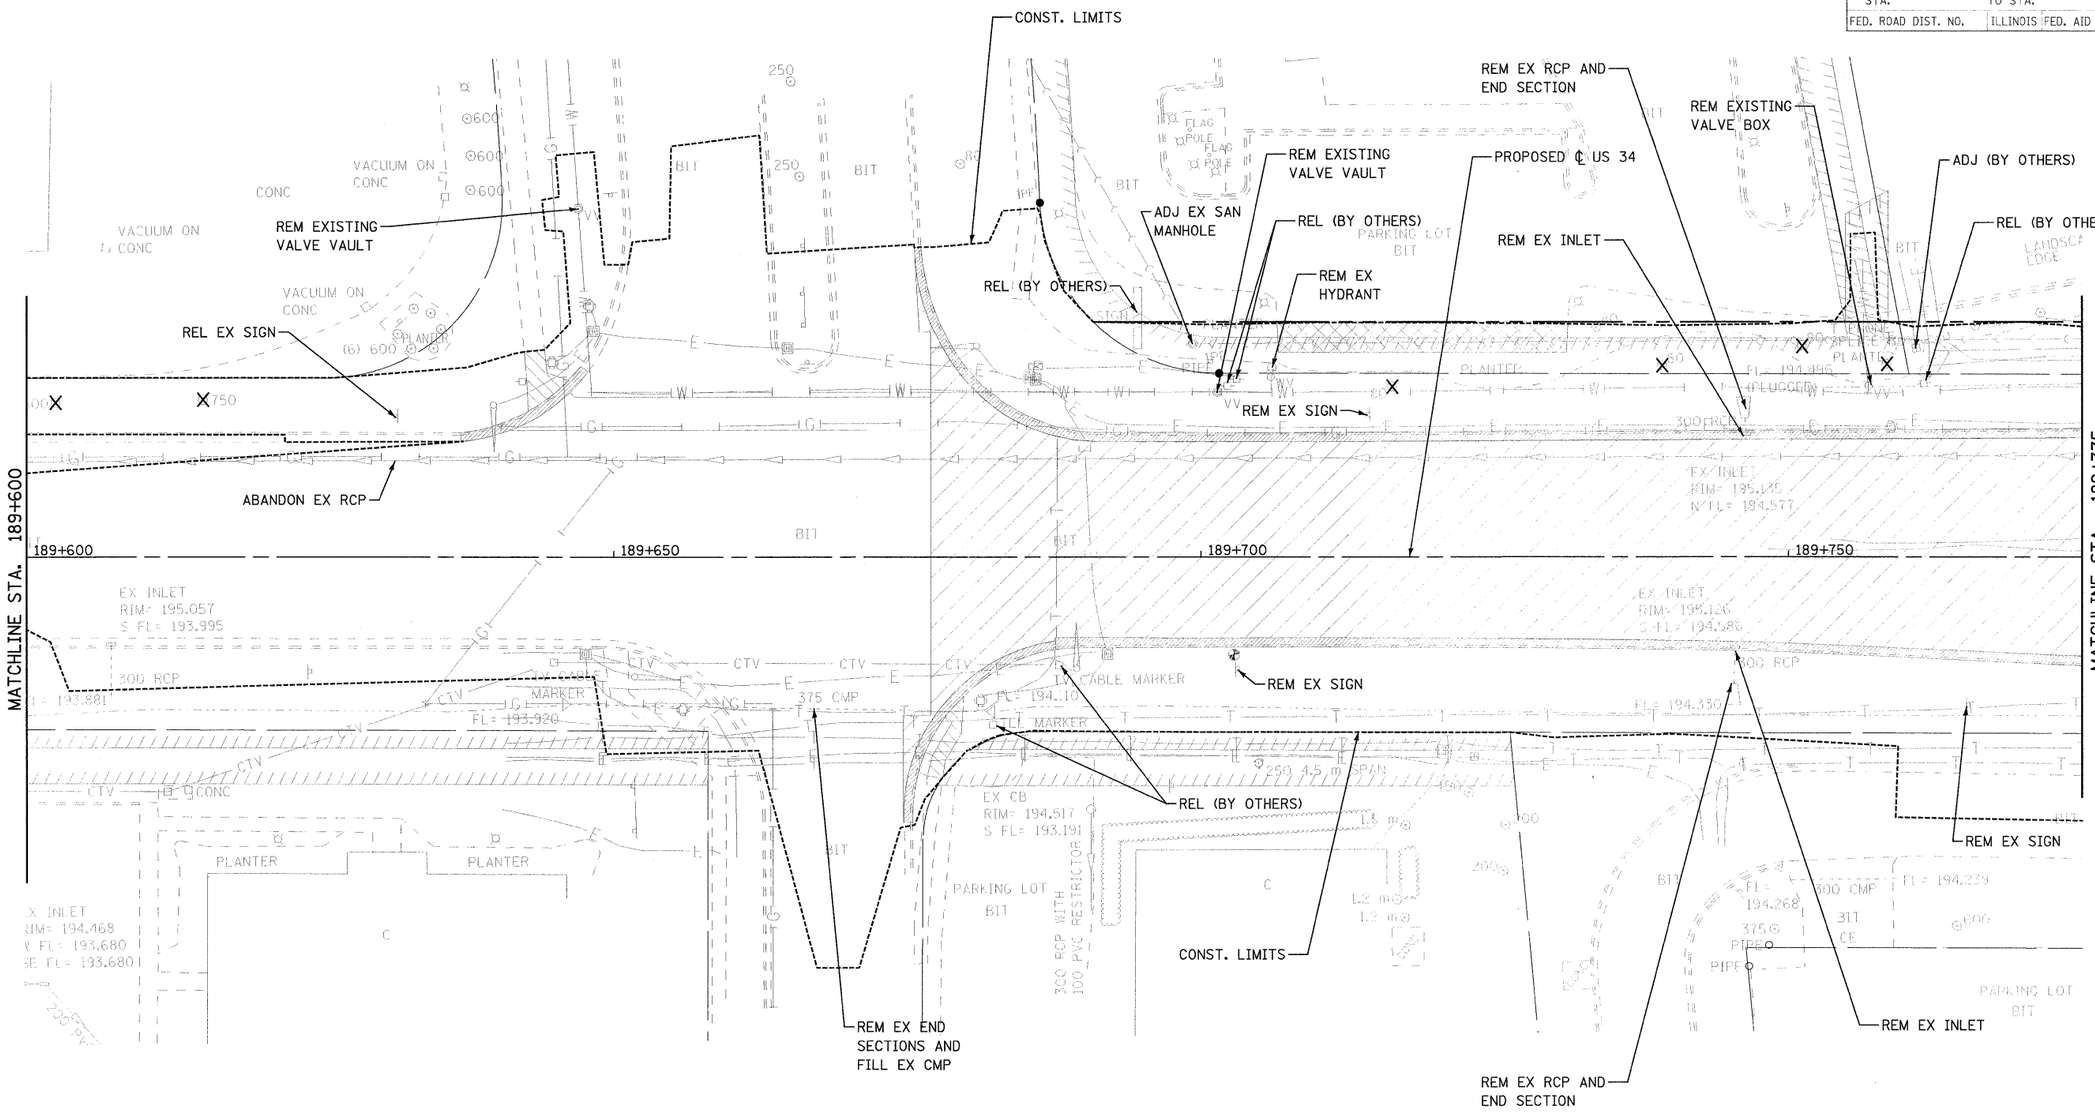

X	TREE REMOVAL
REM	REMOVE
ADJ	ADJUST
REL	RELOCATE

PAVEMENT REMOVAL	COMBINATION CURB AND GUTTER REMOVAL
DRIVEWAY PAVEMENT REMOVAL	SIDEWALK REMOVAL
MEDIAN REMOVAL	PAVED DITCH REMOVAL
HMA SURFACE REMOVAL	ISLAND REMOVAL

NOTES: SEE SIGNAL PLANS FOR SIGNAL EQUIPMENT REMOVALS.

RELOCATED SIGNS SHALL BE PLACED IN EXISTING LOCATION AFTER COMPLETED STORM SEWER CONSTRUCTION AND GRADING.

N

SCALE IN METERS
0 5 10 15

FILE: 259remUS34_4.dgn
PLOTTED: 8/11/2011

HMG JOB NO. 5122

REMOVAL ITEMS - US 34