CONTRACT NO. 66671

F.A.P. RTE.	SECTION	COUNTY	TOTAL SHEETS	SHEET NO.
326	(5CS,13C,108,109)R	KENDALL	931	309
STA.		TO STA.		
FED. ROAD DIST. NO.		ILLINOIS	FED. AID PROJECT	

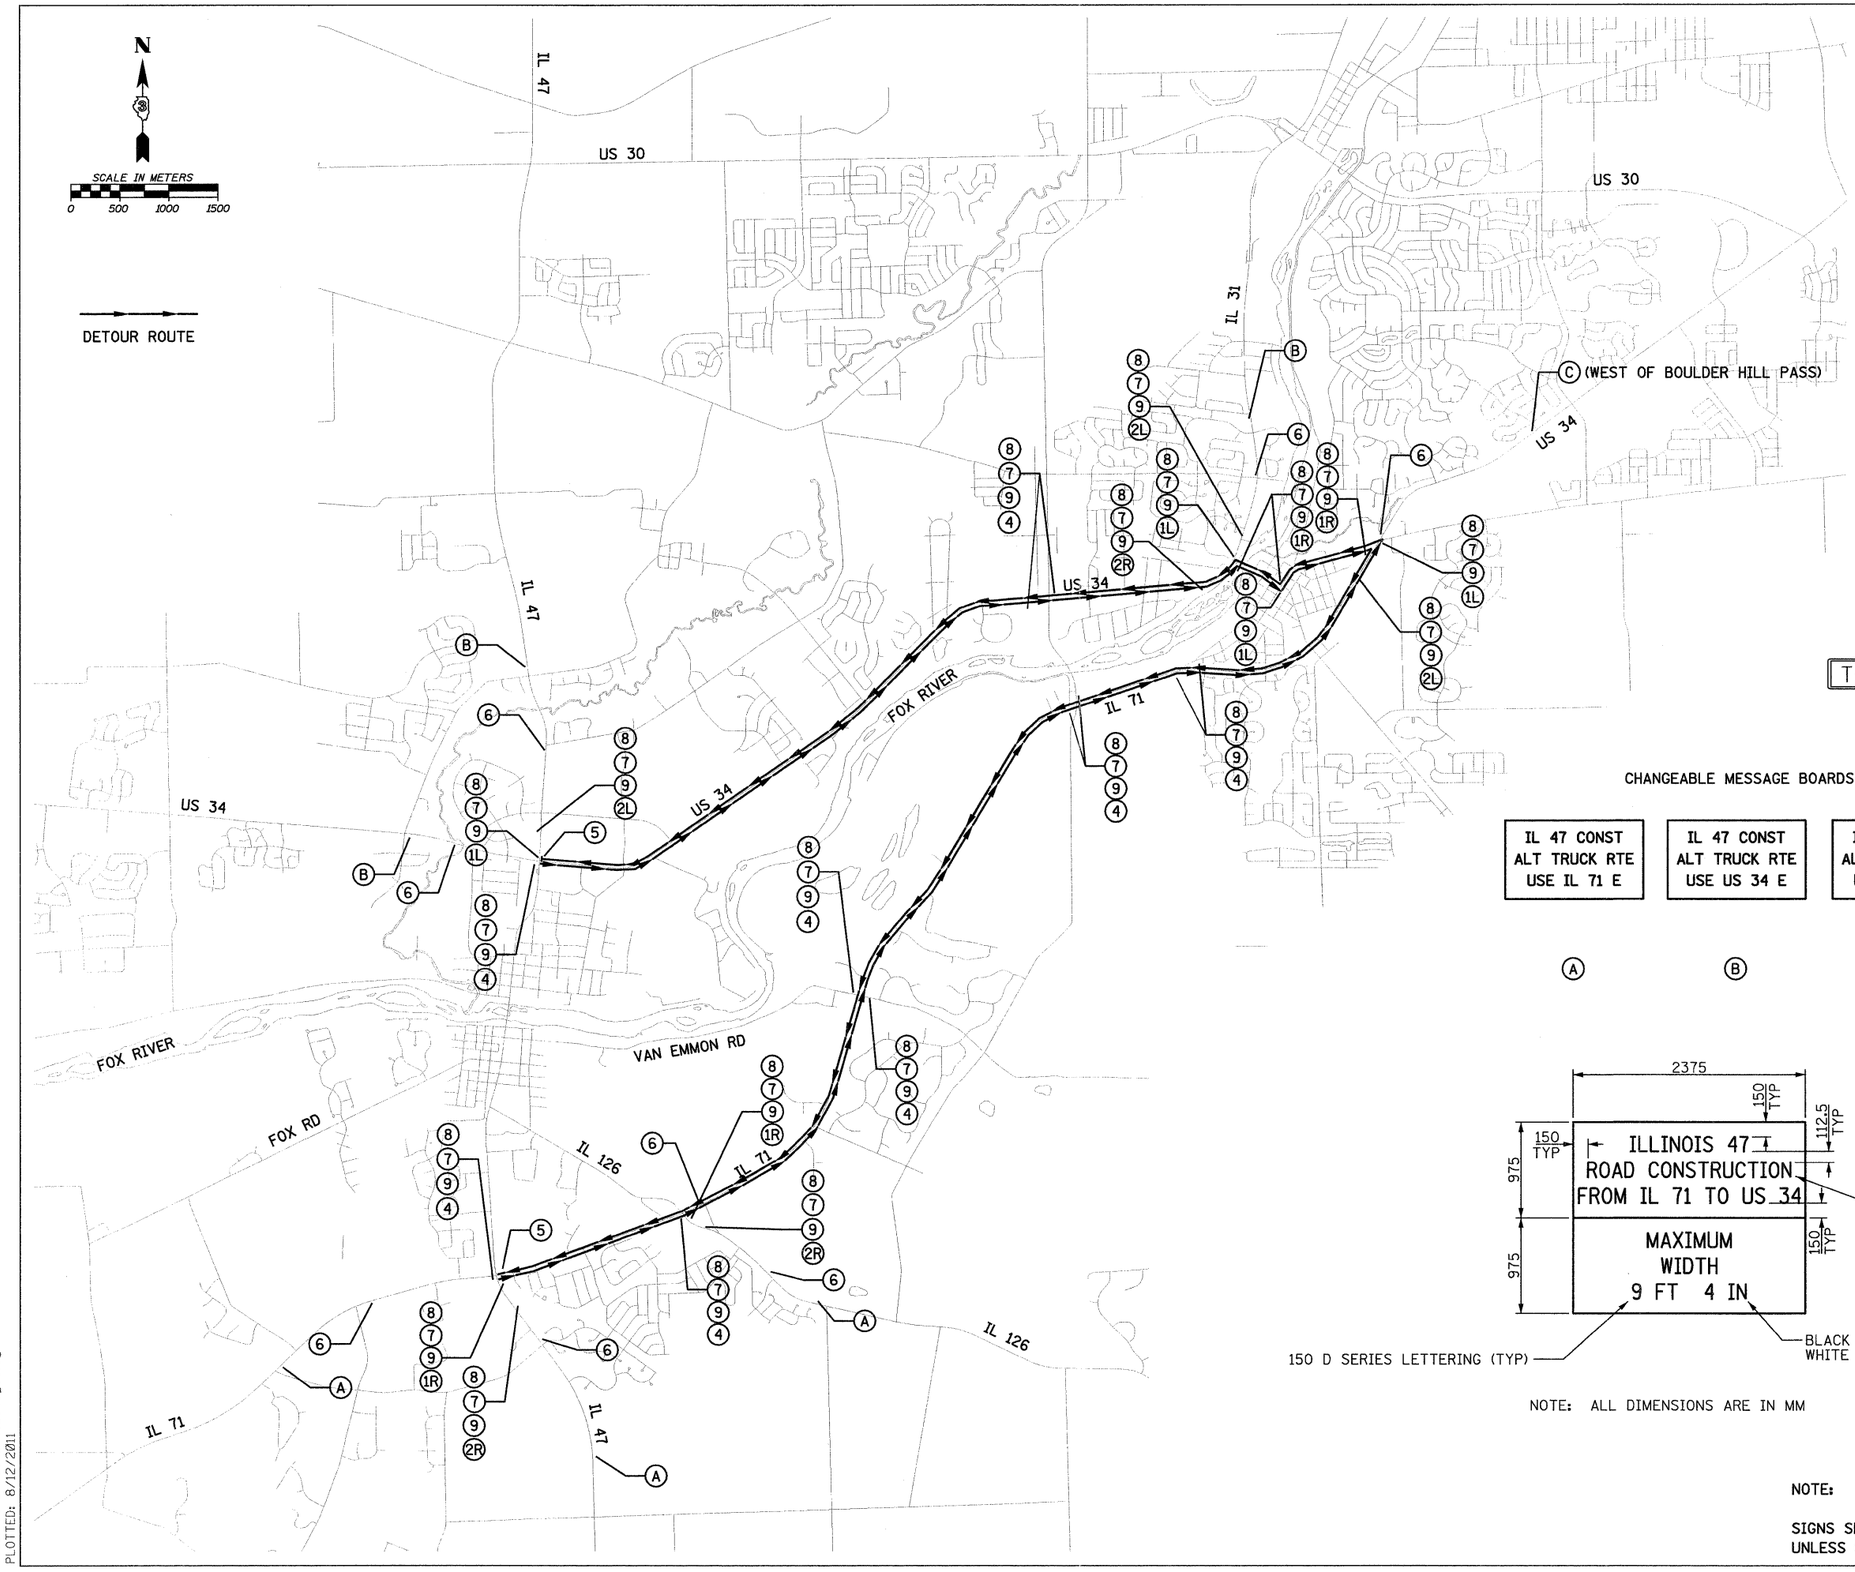

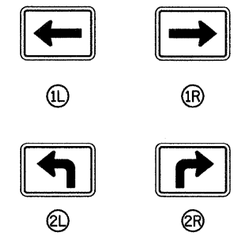

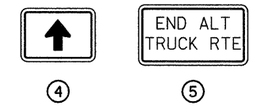

CHANGEABLE MESSAGE BOARDS

IL 47 CONST ALT TRUCK RTE USE IL 71 E	IL 47 CONST ALT TRUCK RTE USE US 34 E	IL 47 CONST ALT TRUCK RTE USE IL 71 W	ILLINOIS 47 ROAD CONSTRUCTION FROM IL 71 TO US 34 MAXIMUM WIDTH 9 FT 4 IN
A	B	C	6

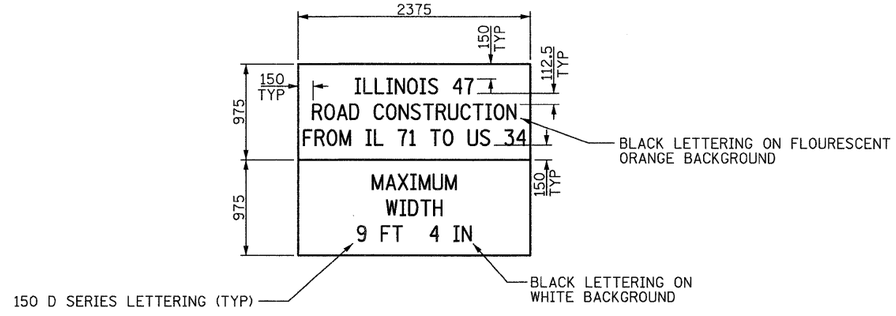

NOTE: ALL DIMENSIONS ARE IN MM

NOTE:

SIGNS SHALL BE FLOURESCENT ORANGE WITH BLACK LETTERS UNLESS OTHERWISE NOTED.

FILE: 309_Truck_Rte_Stage3.dgn
PLOTTED: 8/12/2011

HMG JOB NO. 5122

HMG ENGINEERS, INC., 1075 LAKE RD., P.O. BOX 70, CARLYLE, ILLINOIS 62231 (618)-594-3711 WWW.HMGENGINEERS.COM

TRUCK ROUTE DETOUR - STAGE 3