CONTRACT NO. 66671

F.A.P. RTE.	SECTION	COUNTY	TOTAL SHEETS	SHEET NO.
326	(5CS,13C,108,109)R	KENDALL	931	904
STA. 190+276.839	TO STA. 190+300.000			
FED. ROAD DIST. NO.	ILLINOIS	FED. AID PROJECT		

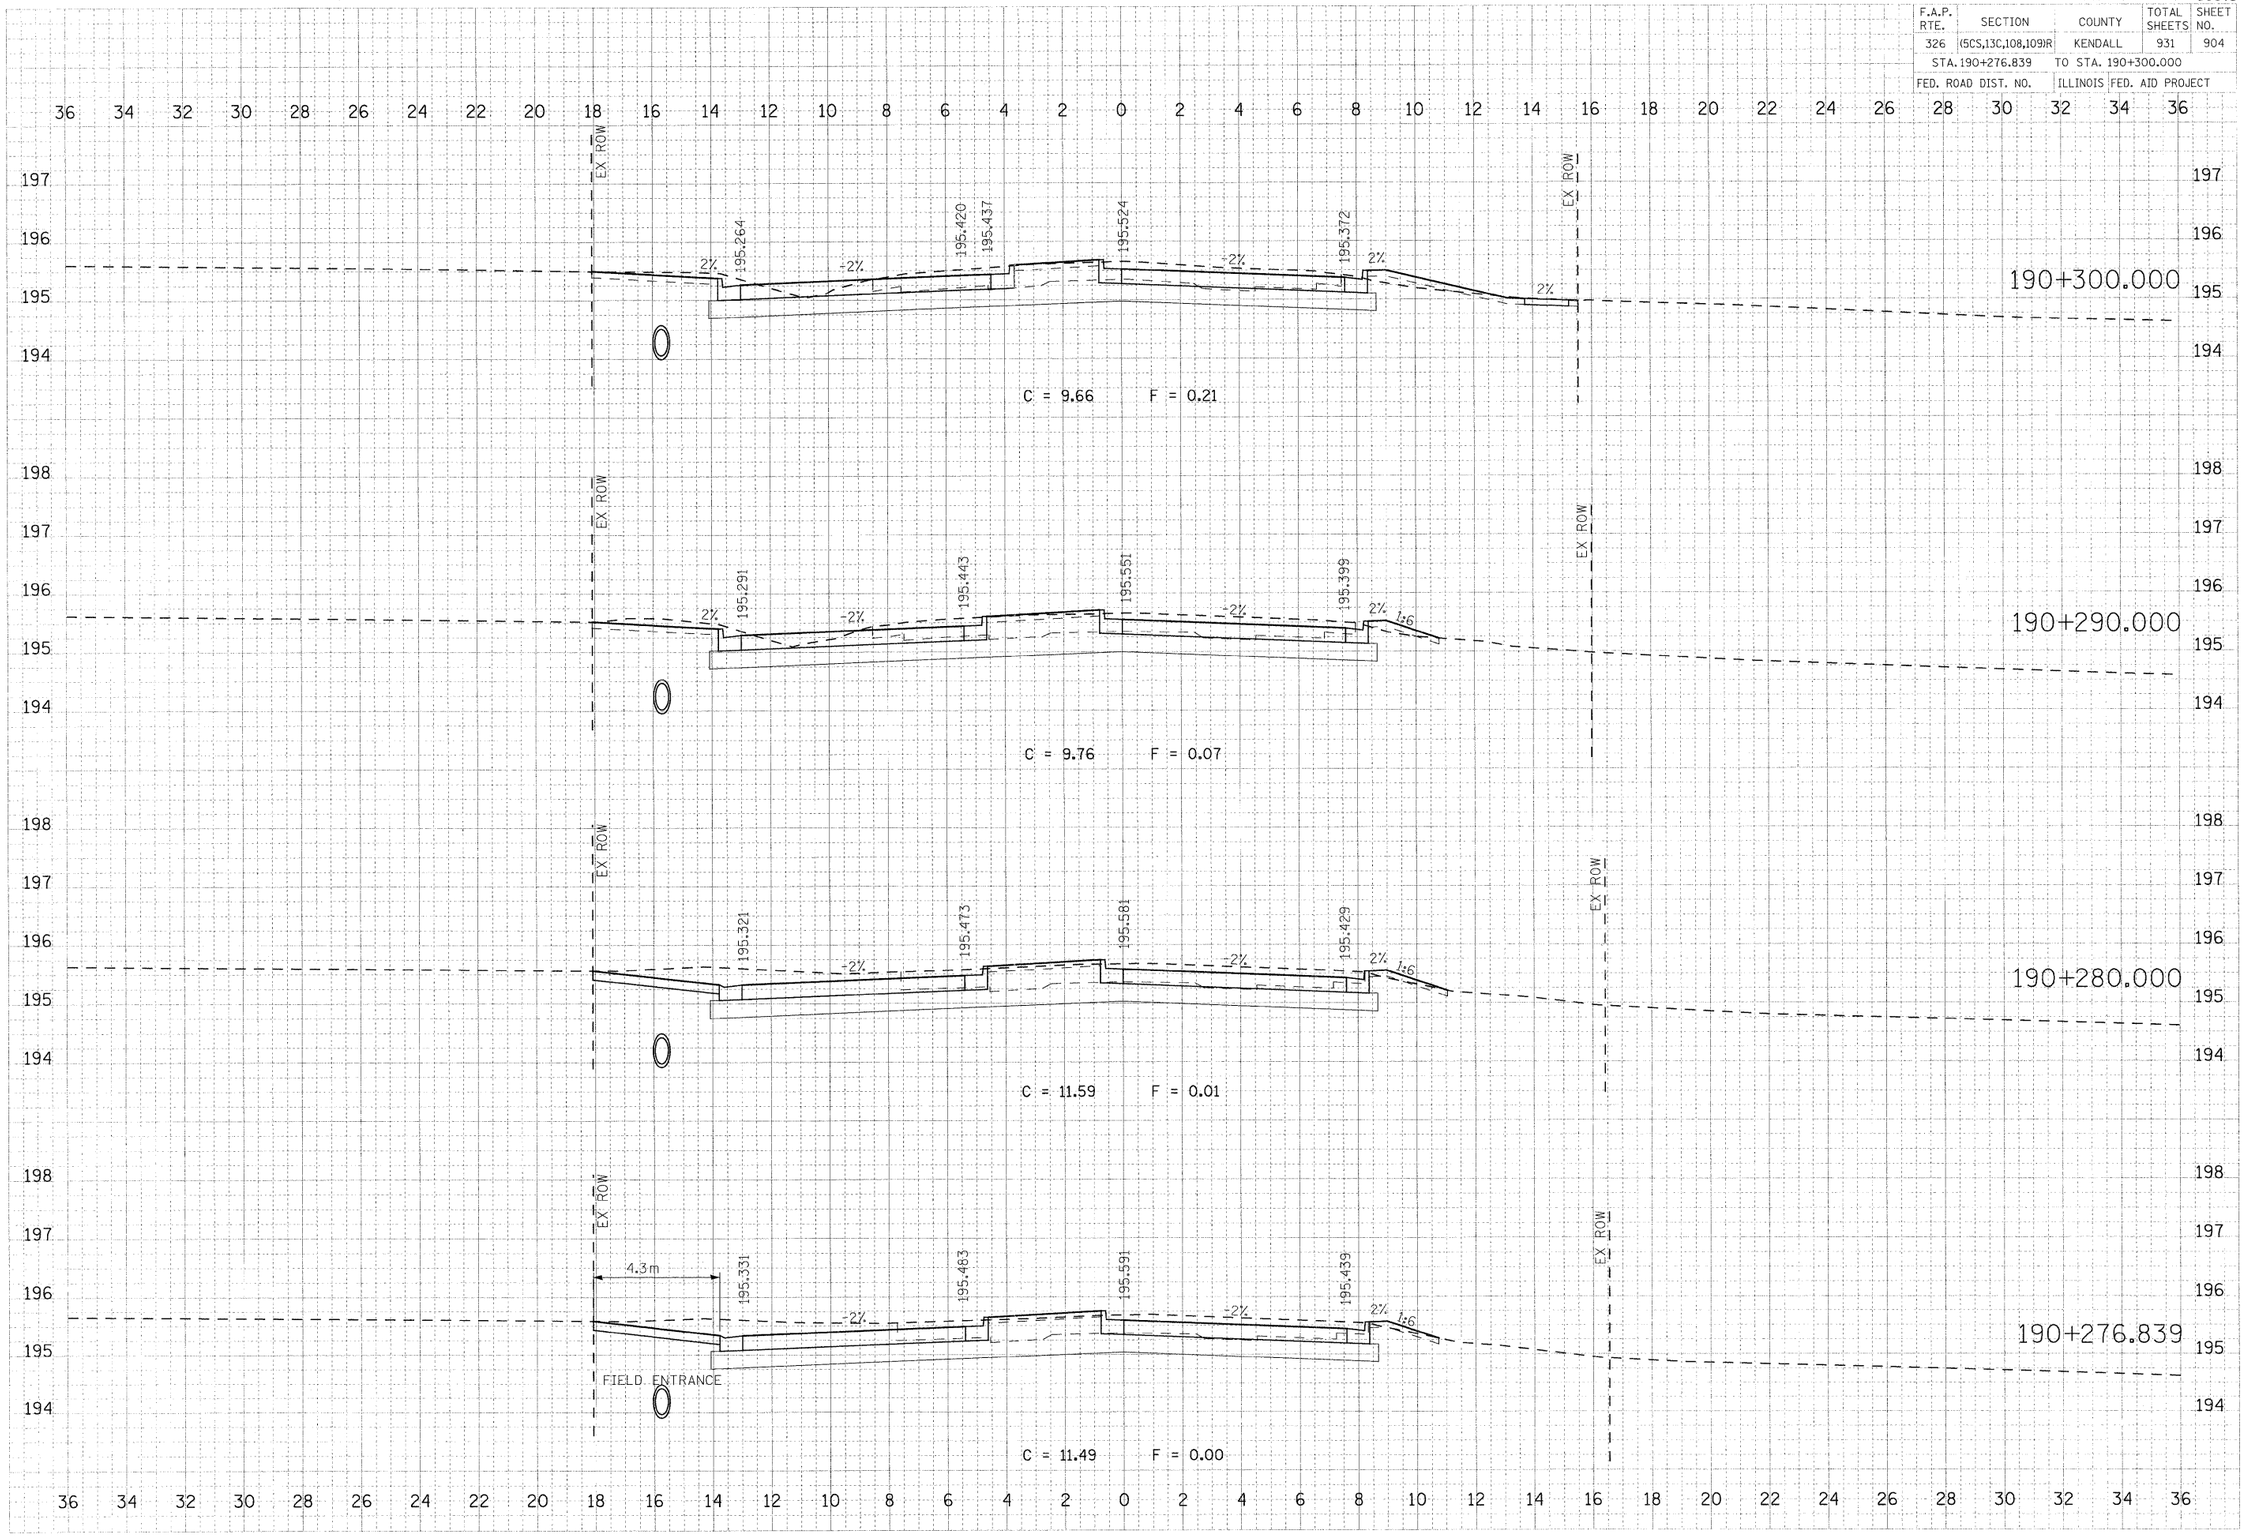

PLOT DATE = 07/26/2011
FILE NAME = 885-906xs.shtF-US34.dgn
PLOT SCALE = 0.1000 m / MM.
USER NAME = _USERDESCR_

US 34