CONTRACT NO. 66671

F.A.P. RTE.	SECTION	COUNTY	TOTAL SHEETS	SHEET NO.
326	(5CS,13C,108,109)R	KENDALL	931	922
STA. 1+022.500		TO STA. 1+033.000		
FED. ROAD DIST. NO.		ILLINOIS	FED. AID PROJECT	

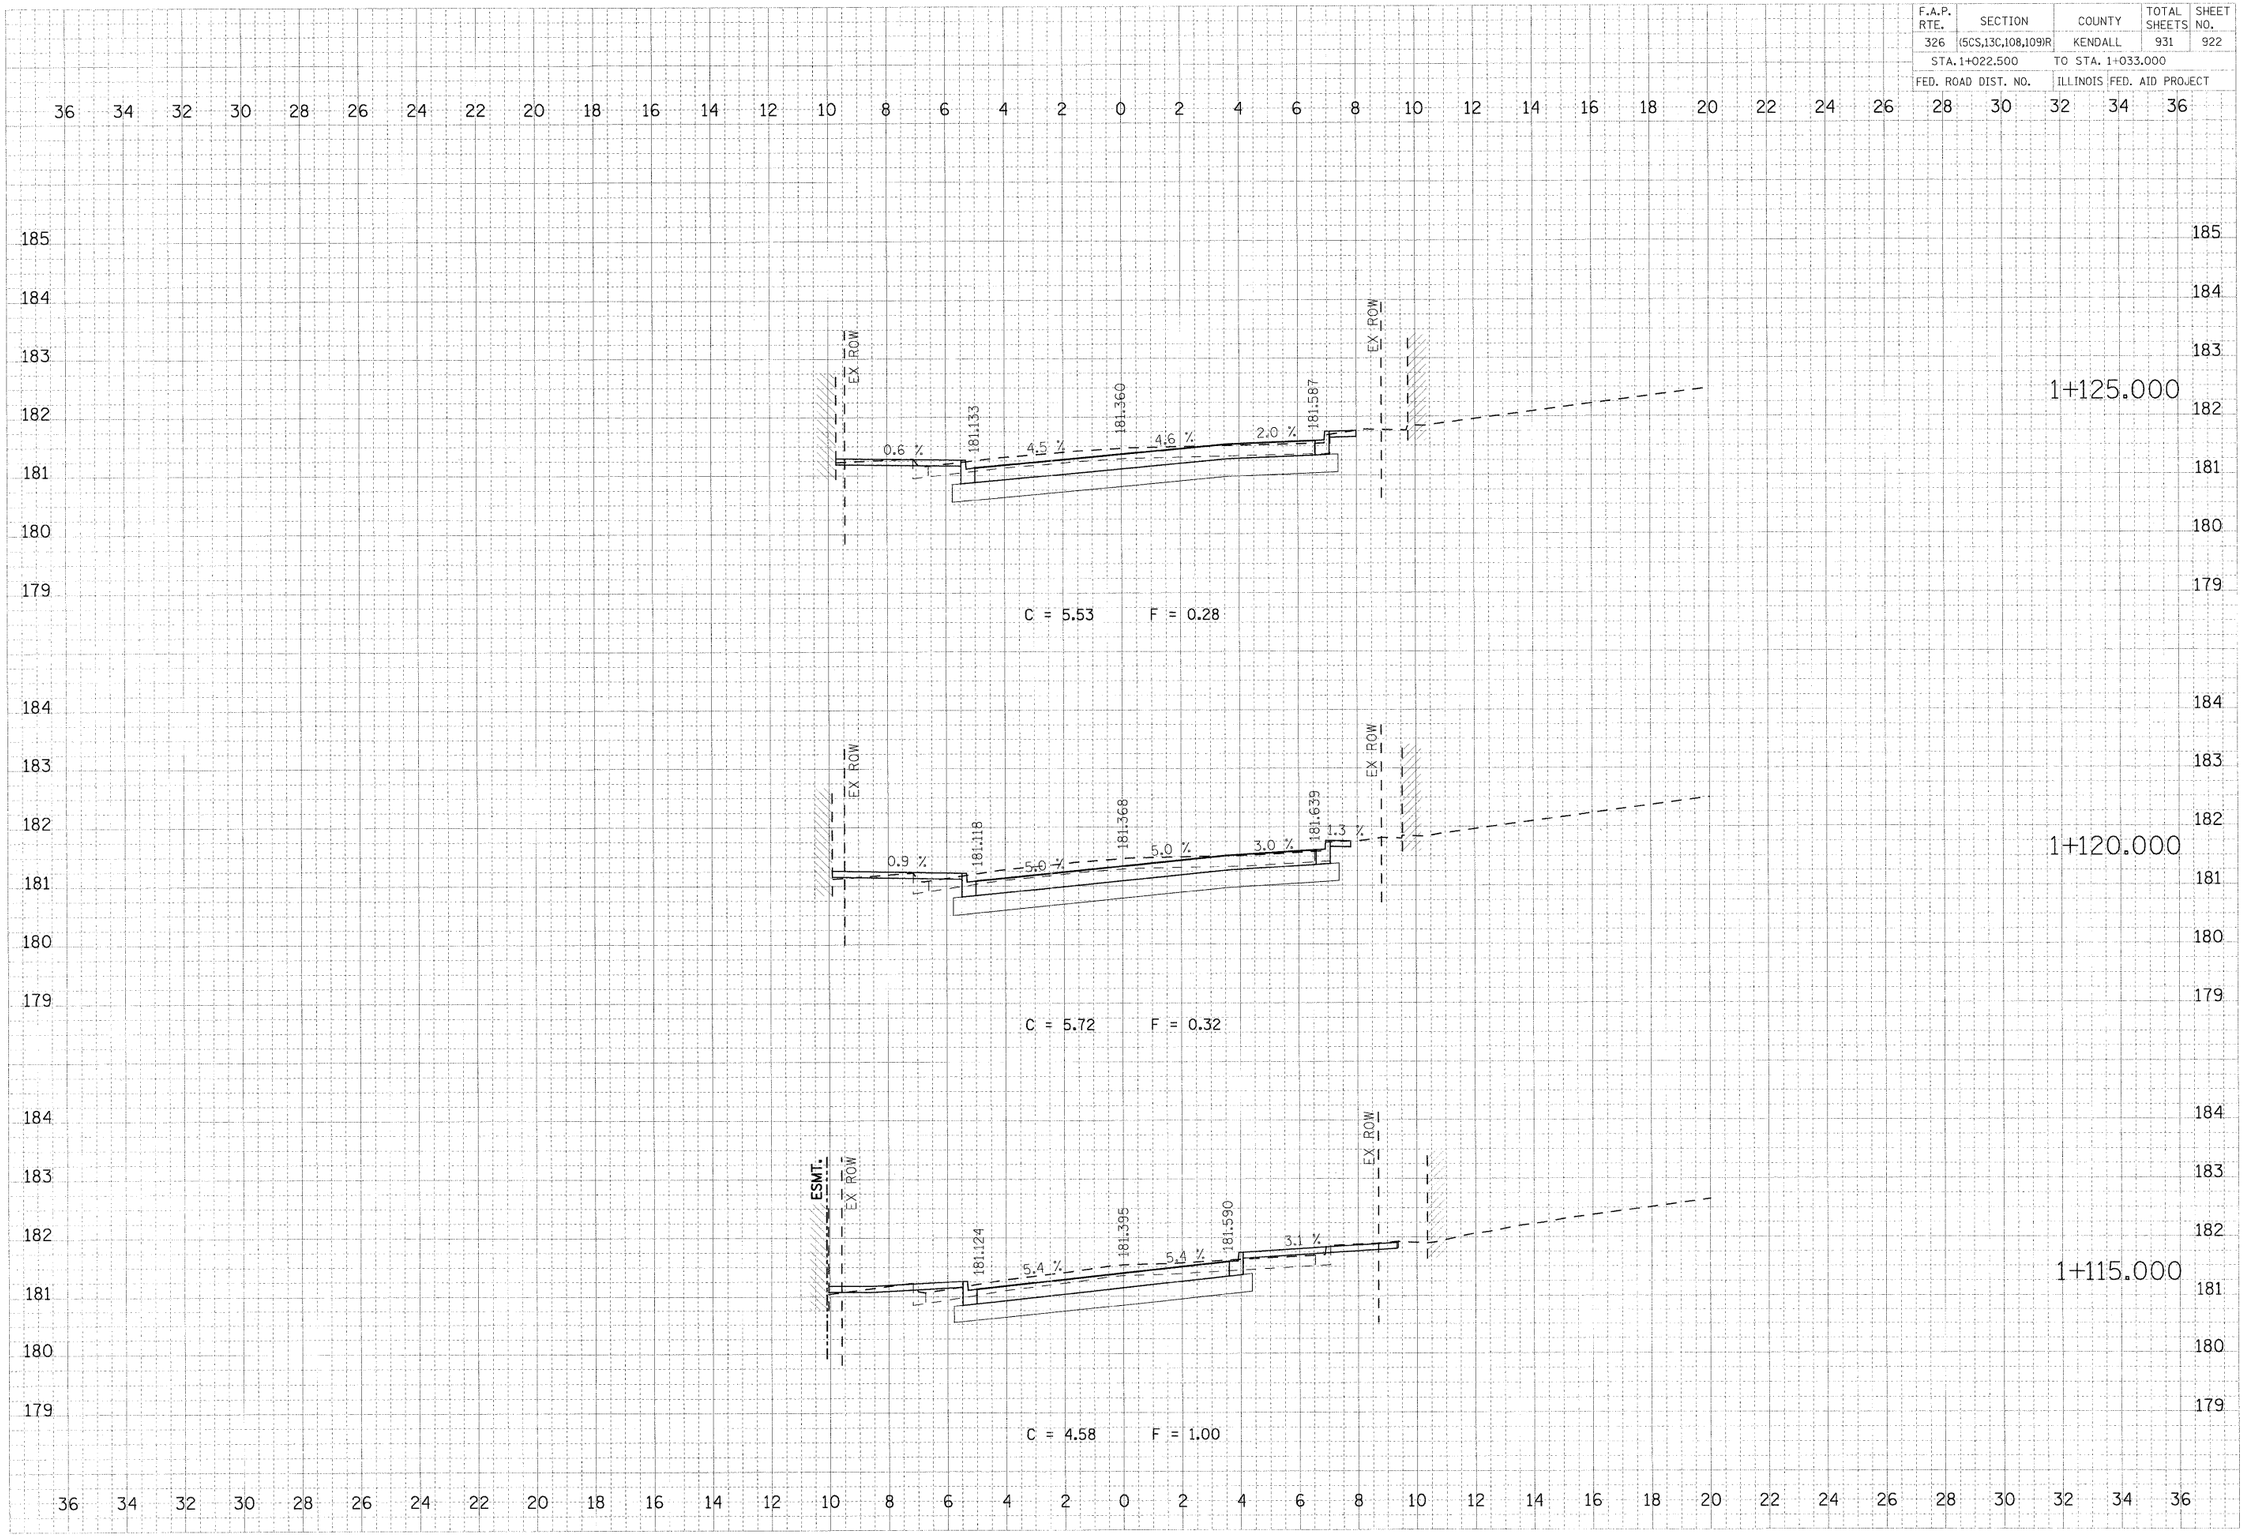

PLOT DATE = 07/26/2011
FILE NAME = c:\pwworking\dot\d0222xxx\hdot_VanEmmonEast.dgn
PLOT SCALE = 0.1000 ' / IN.
PLOT BY = RAMIREZ, MARK
USER NAME = USERDESCR

VAN EMMON ST (EAST)