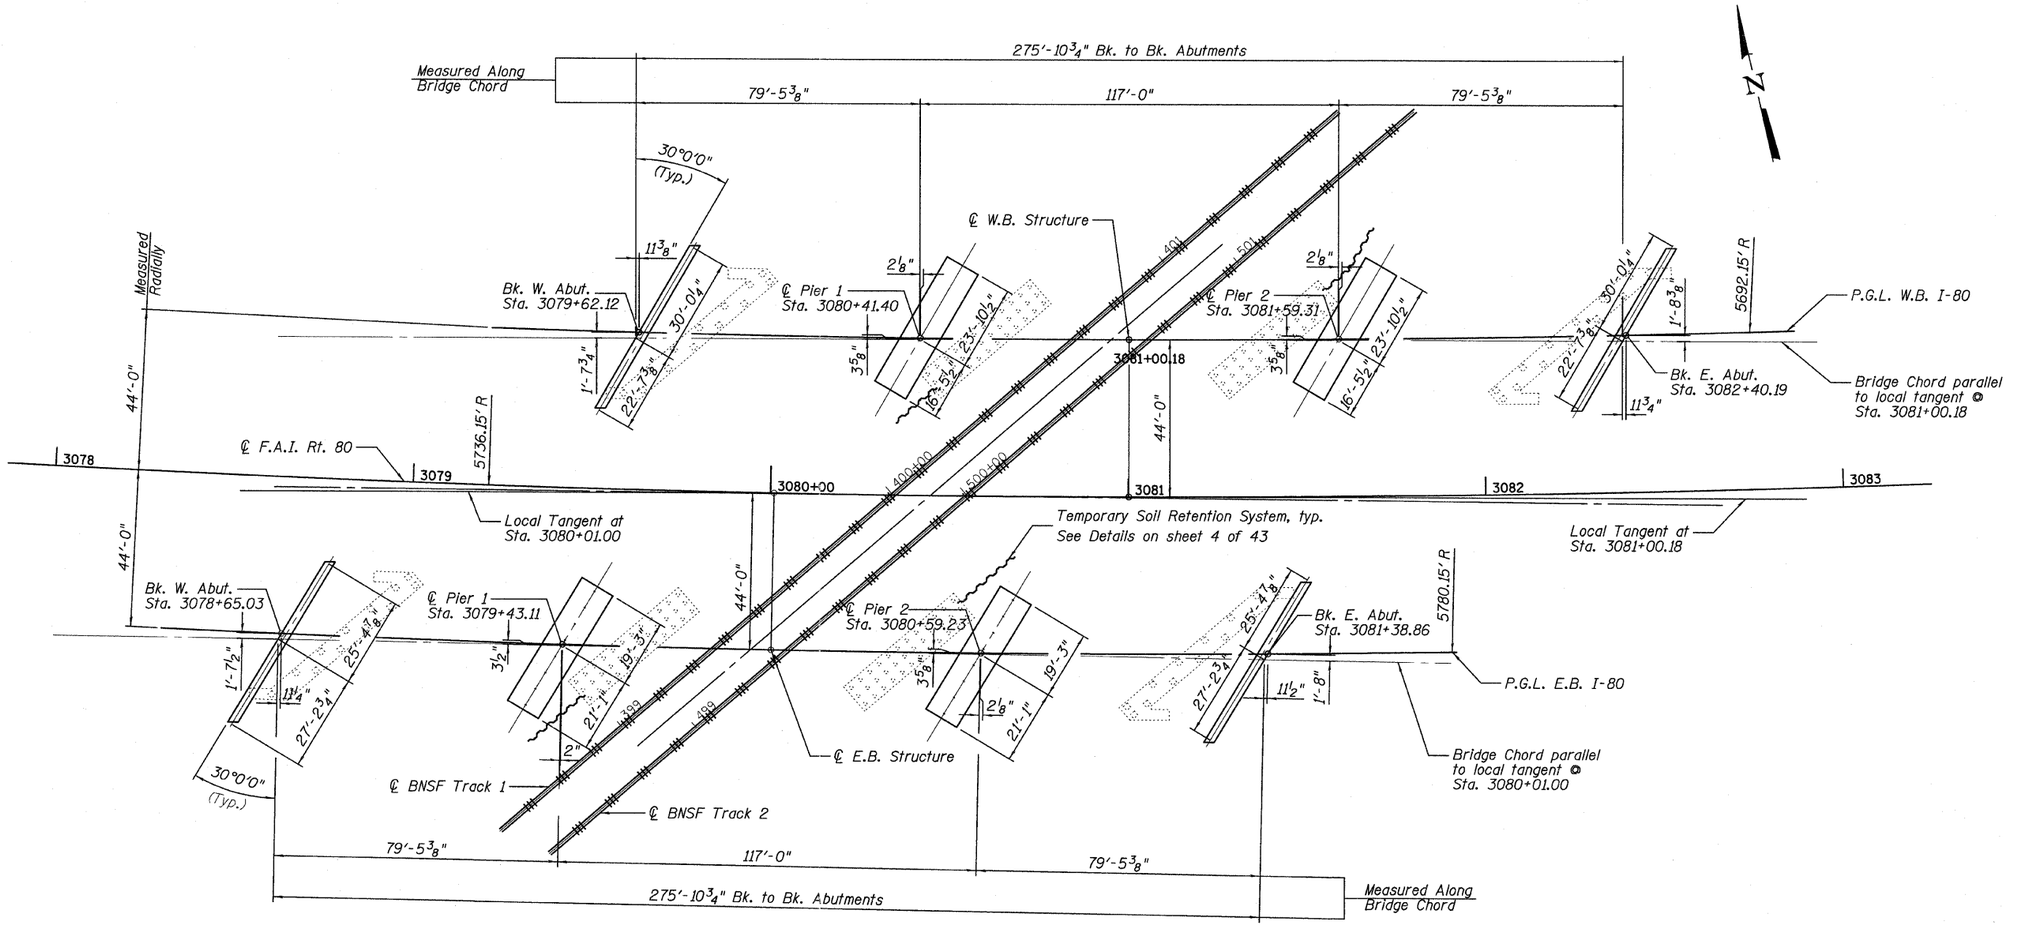

OFFSET SKETCH AND FOOTING LAYOUT

FILE NAME =	USER NAME =	DESIGNED - SP	REVISED -	STATE OF ILLINOIS DEPARTMENT OF TRANSPORTATION	FOUNDATION LAYOUT STRUCTURE NO. 006-0176 EB AND 006-0177 WB	F.A.I. RTE.	SECTION	COUNTY	TOTAL SHEETS	SHEET NO.
TY·LIN INTERNATIONAL		CHECKED - PF	REVISED -			80	(106-5)HBR-1,VBR(06-6)RS-3&I	BUREAU	249	07
	PLOT SCALE =	DRAWN - SP	REVISED -		SHEET NO. 3 OF 43 SHEETS			CONTRACT NO. 66686		
	PLOT DATE = 09/13/2011	CHECKED - PF	REVISED -				ILLINOIS	FED. AID PROJECT		

$FILE$ $TIME$ $DATE$