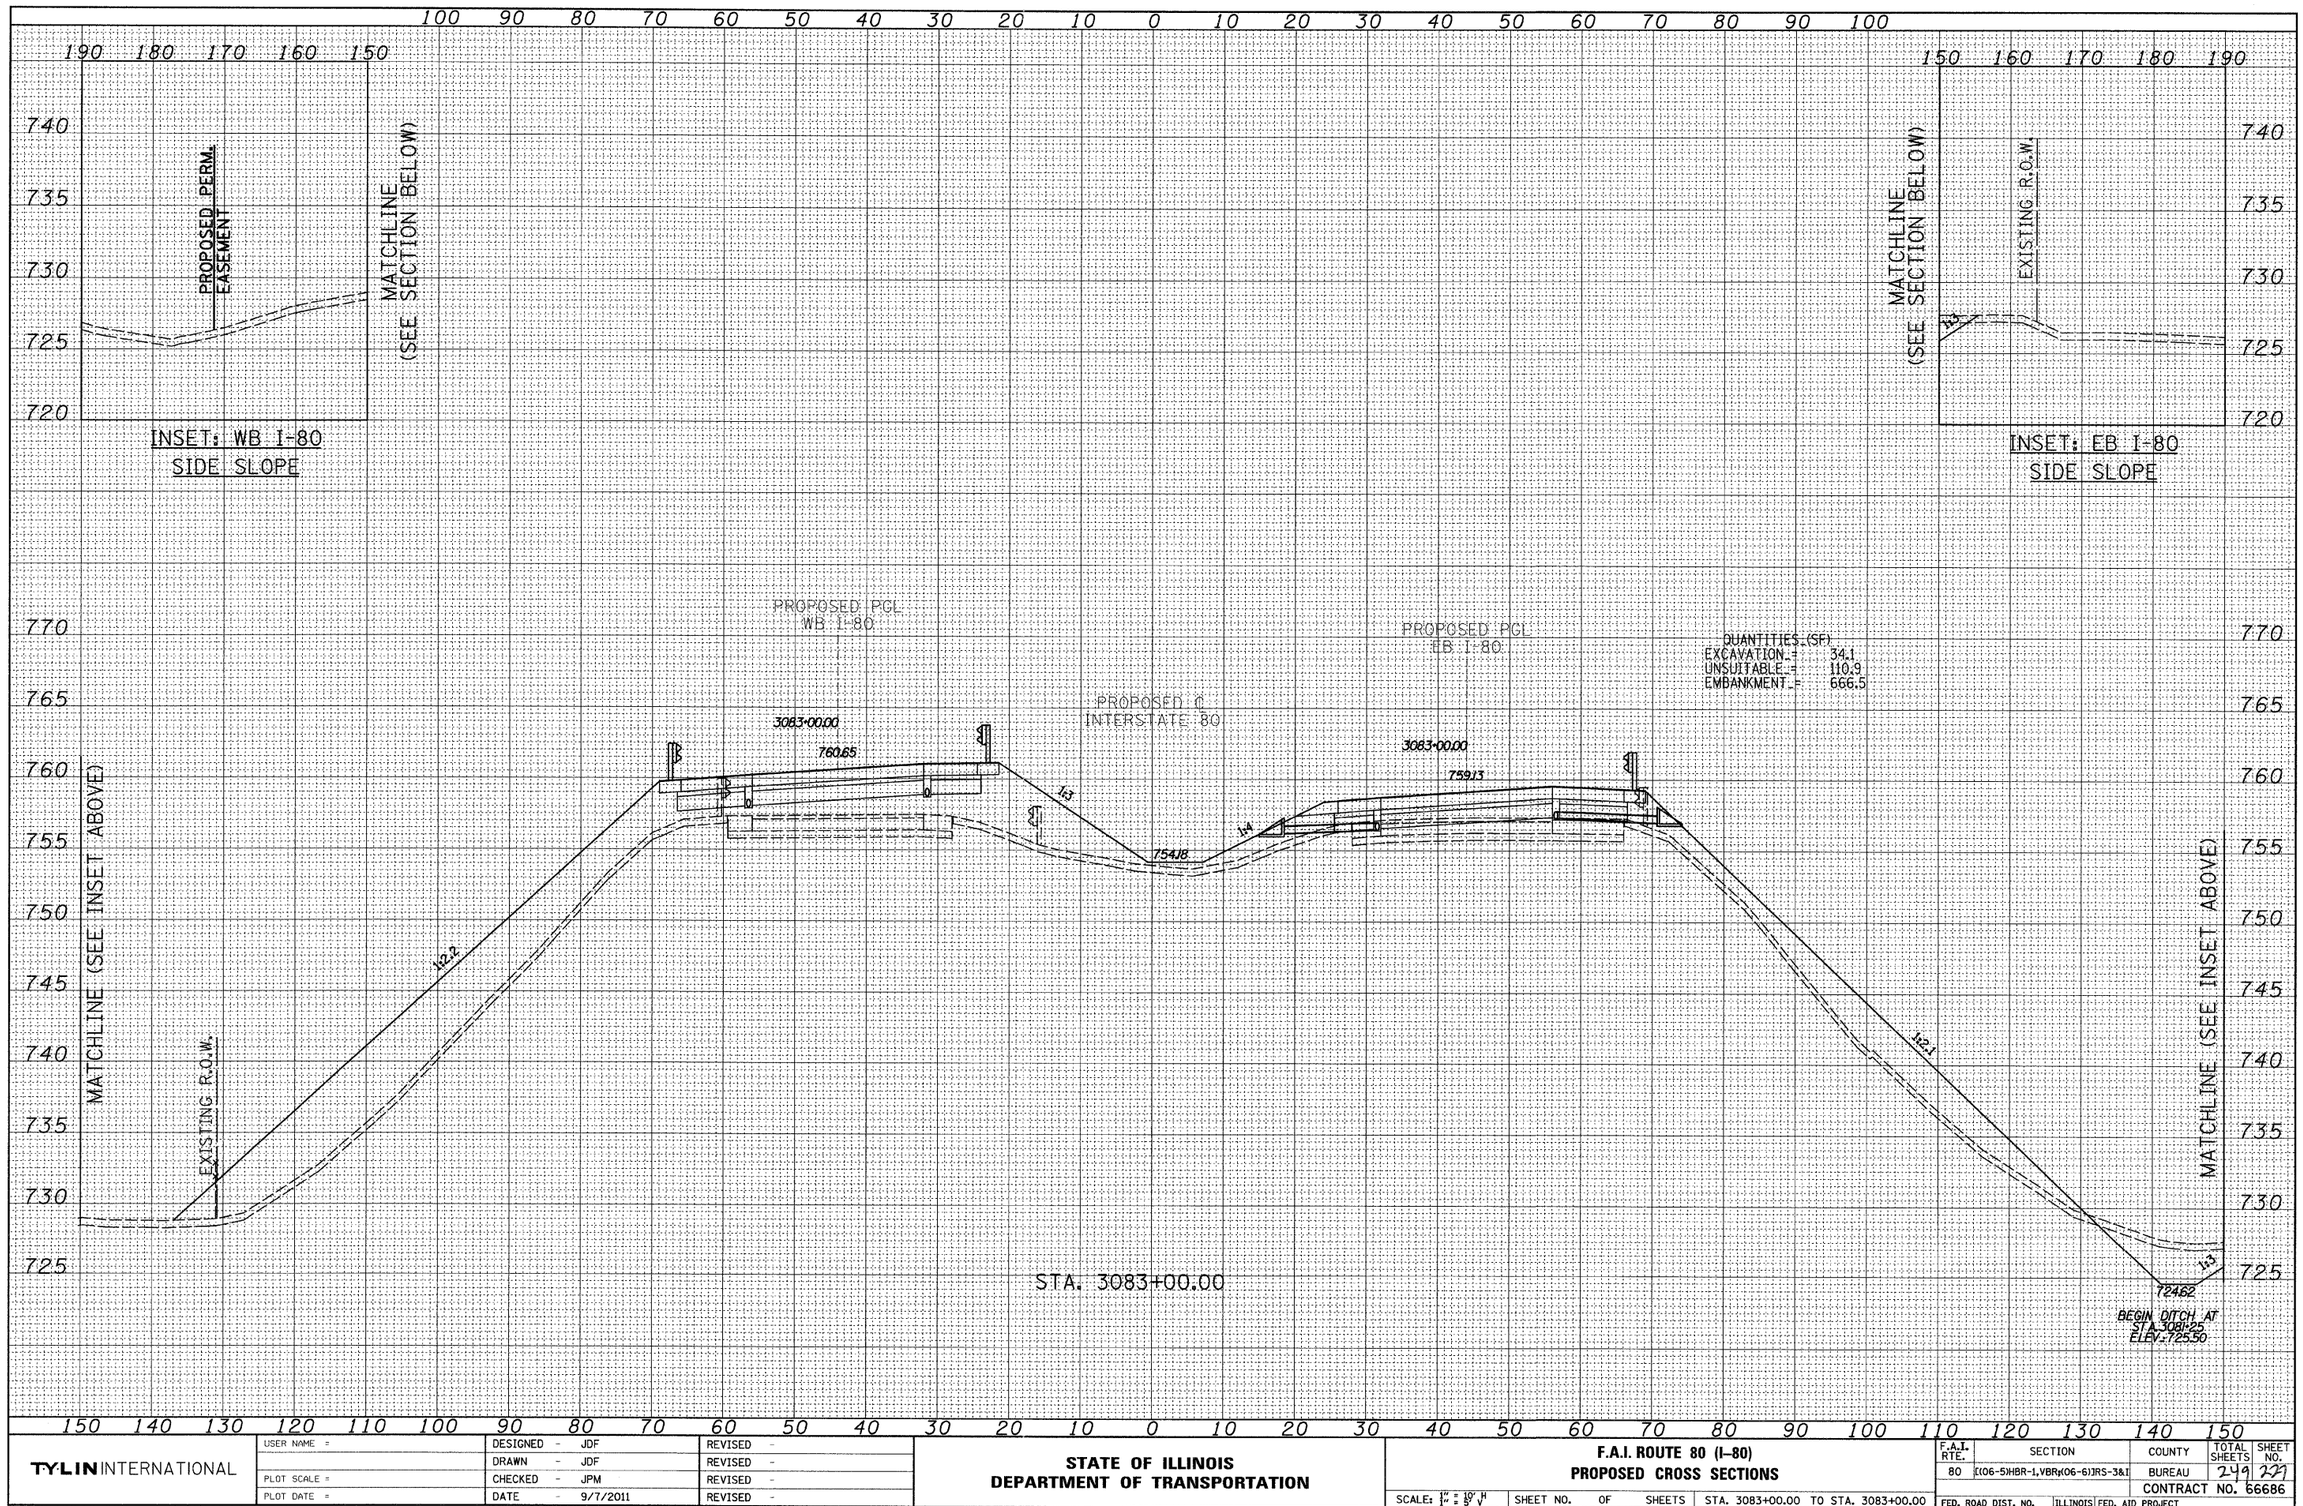

FINAL SURVEY NOTE BOOK NO.	BY	DATE
SURVEYED		
PLOTTED		
PHOTO RATE		
AREAS		
AREAS CHECKED		

ORIGINAL SURVEY NOTE BOOK NO.	BY	DATE
SURVEYED		
PLOTTED		
PHOTO RATE		
AREAS		
AREAS CHECKED		

TYLIN INTERNATIONAL

USER NAME =	DESIGNED - JDF	REVISED -	
	DRAWN - JDF	REVISED -	
PLOT SCALE =	CHECKED - JPM	REVISED -	
PLOT DATE =	DATE - 9/7/2011	REVISED -	

STATE OF ILLINOIS
DEPARTMENT OF TRANSPORTATION

F.A.I. ROUTE 80 (I-80)
PROPOSED CROSS SECTIONS

SCALE: 1" = 10' H, 1" = 5' V | SHEET NO. OF SHEETS | STA. 3083+00.00 TO STA. 3083+00.00

F.A.I. RTE.	SECTION	COUNTY	TOTAL SHEETS	SHEET NO.
80	(06-5)HBR-1,VBR(06-6)RS-3&I	BUREAU	249	237
		CONTRACT NO. 66686		
FED. ROAD DIST. NO.	ILLINOIS	FED. AID PROJECT		

P:\602429.1(I-80)\Road\602429.10_A\D366686-sht-xssht.dgn