FINAL SURVEY	SURVEYED	BY	DATE
NOTE BOOK	PLOTTED		
	TYPICAL SECTIONS		
NO.	AREAS		
	AREAS CHECKED		

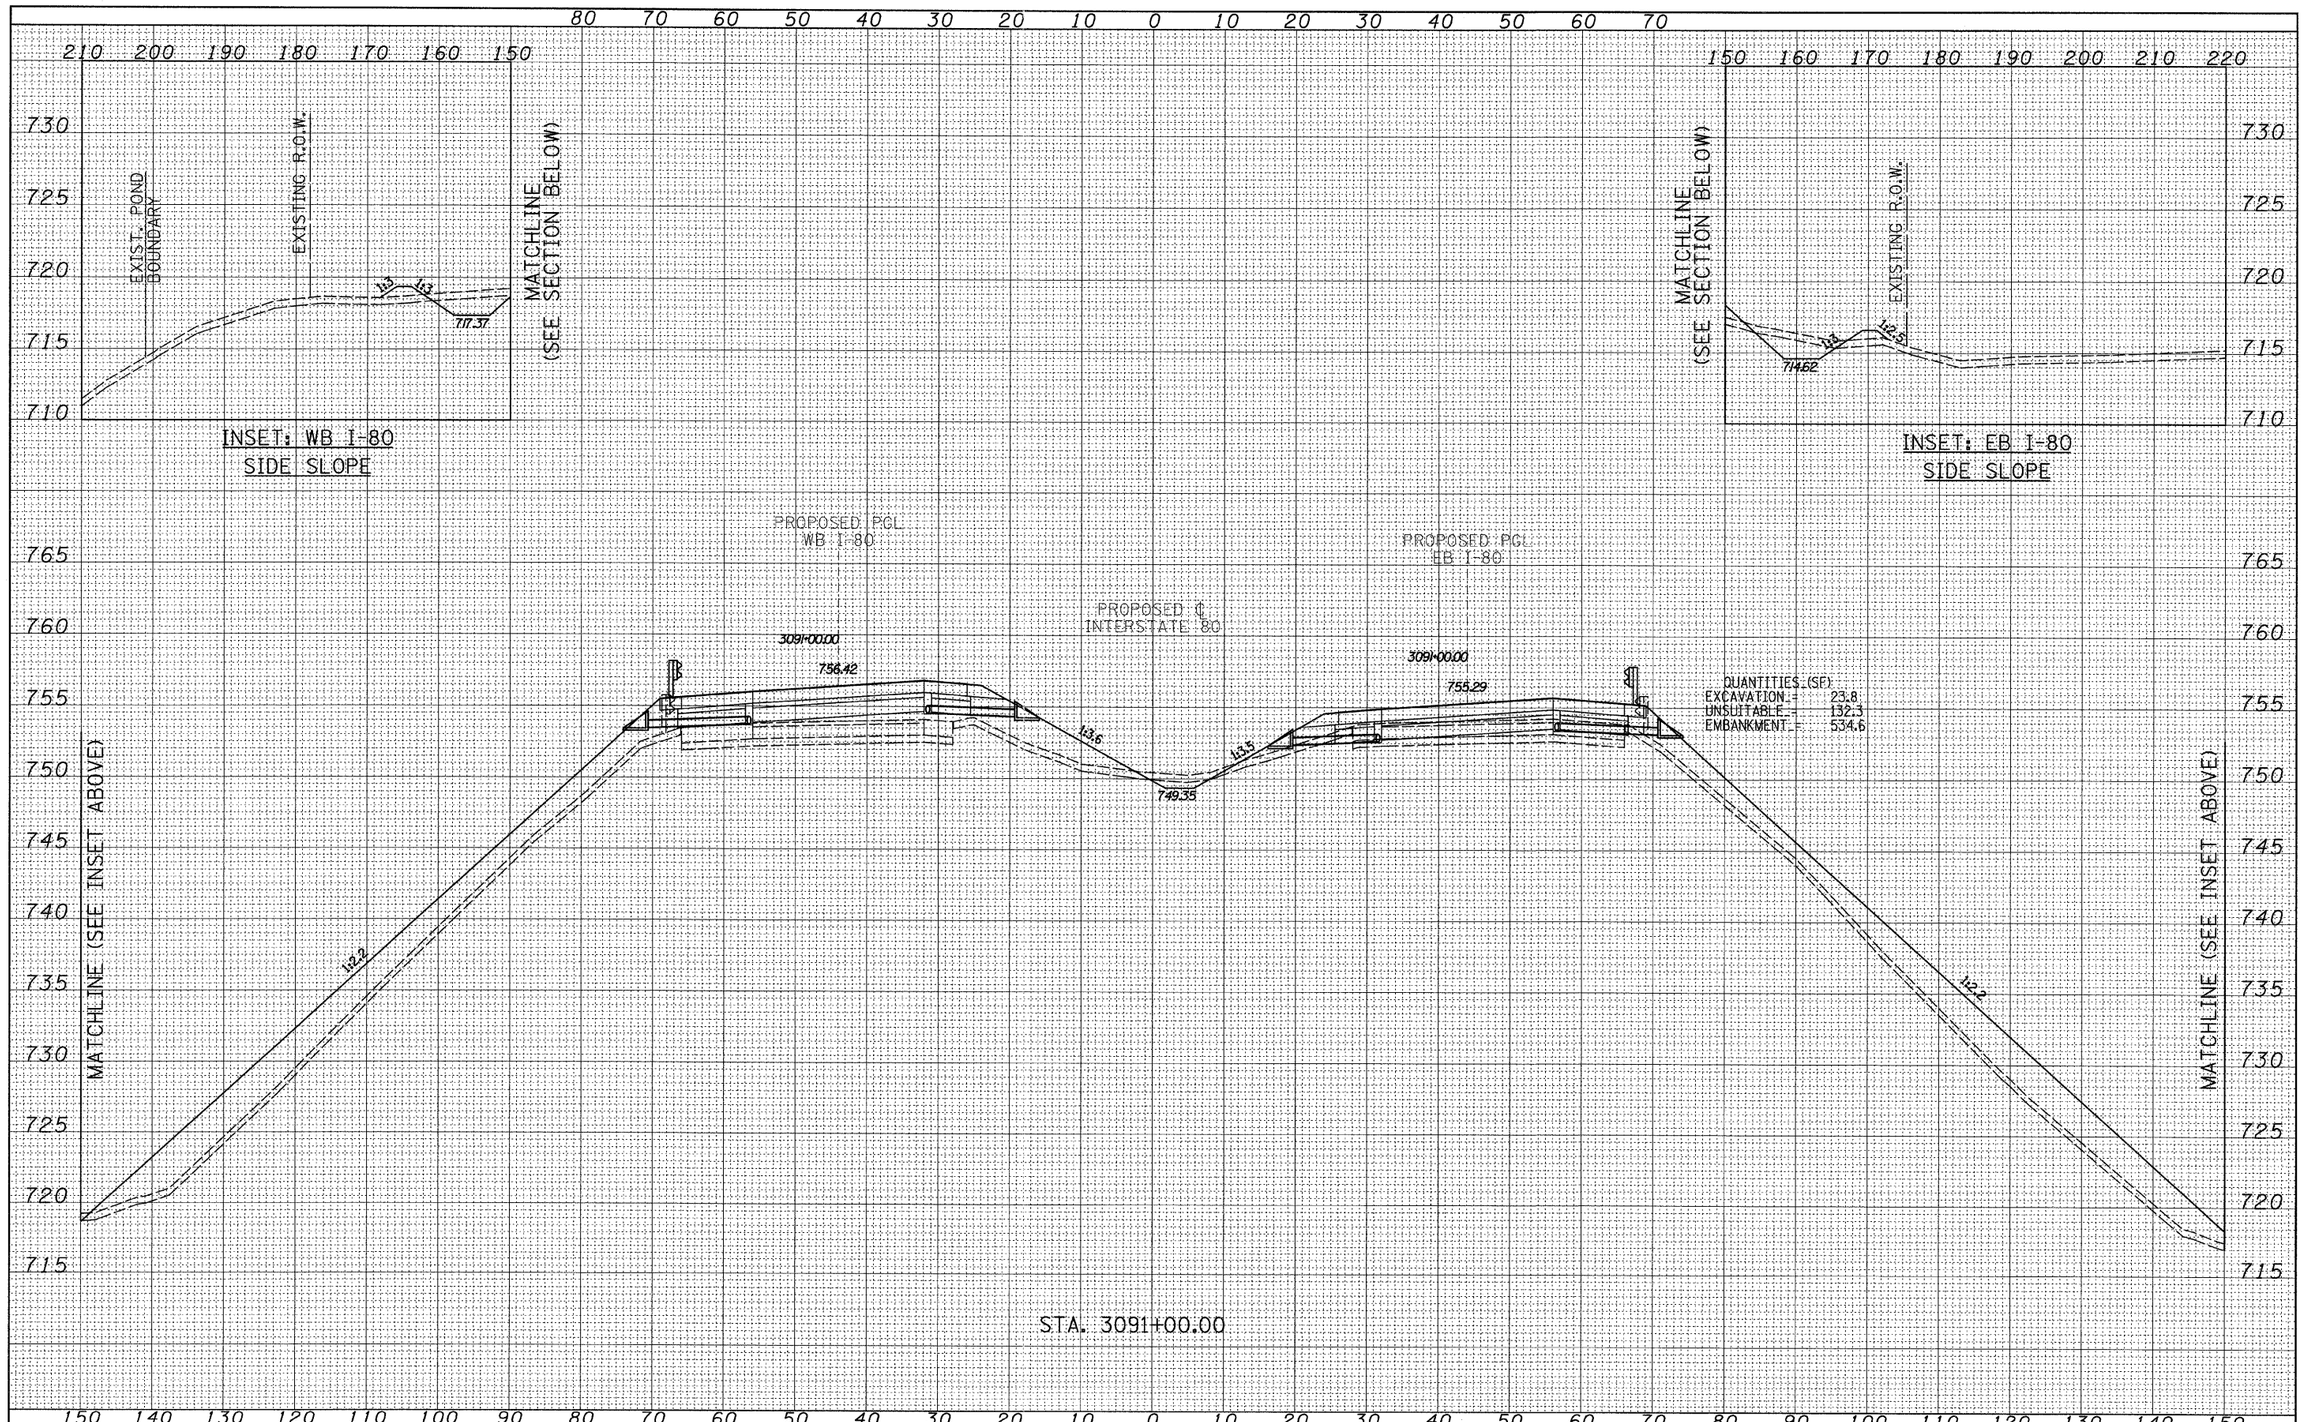

ORIGINAL SURVEY	SURVEYED	BY	DATE
NOTE BOOK	PLOTTED		
	TYPICAL SECTIONS		
NO.	AREAS		
	AREAS CHECKED		

TYLIN INTERNATIONAL

USER NAME =	DESIGNED - JDF	REVISED -	
	DRAWN - JDF	REVISED -	
PLOT SCALE =	CHECKED - JPM	REVISED -	
PLOT DATE =	DATE - 9/7/2011	REVISED -	

STATE OF ILLINOIS
DEPARTMENT OF TRANSPORTATION

F.A.I. ROUTE 80 (I-80)
PROPOSED CROSS SECTIONS

SCALE: 1" = 10' H, 1" = 5' V | SHEET NO. OF SHEETS | STA. 3091+00.00 TO STA. 3091+00.00

F.A.I. RTE.	SECTION	COUNTY	TOTAL SHEETS	SHEET NO.
80	I(06-5)HBR-1,VBR(06-6)RS-3&I	BUREAU	249	243
		CONTRACT NO. 66686		
FED. ROAD DIST. NO.	ILLINOIS	FED. AID PROJECT		

P:\602429.1(I-80)\Road\602429.10_A\D366686-sht-xssht.dgn