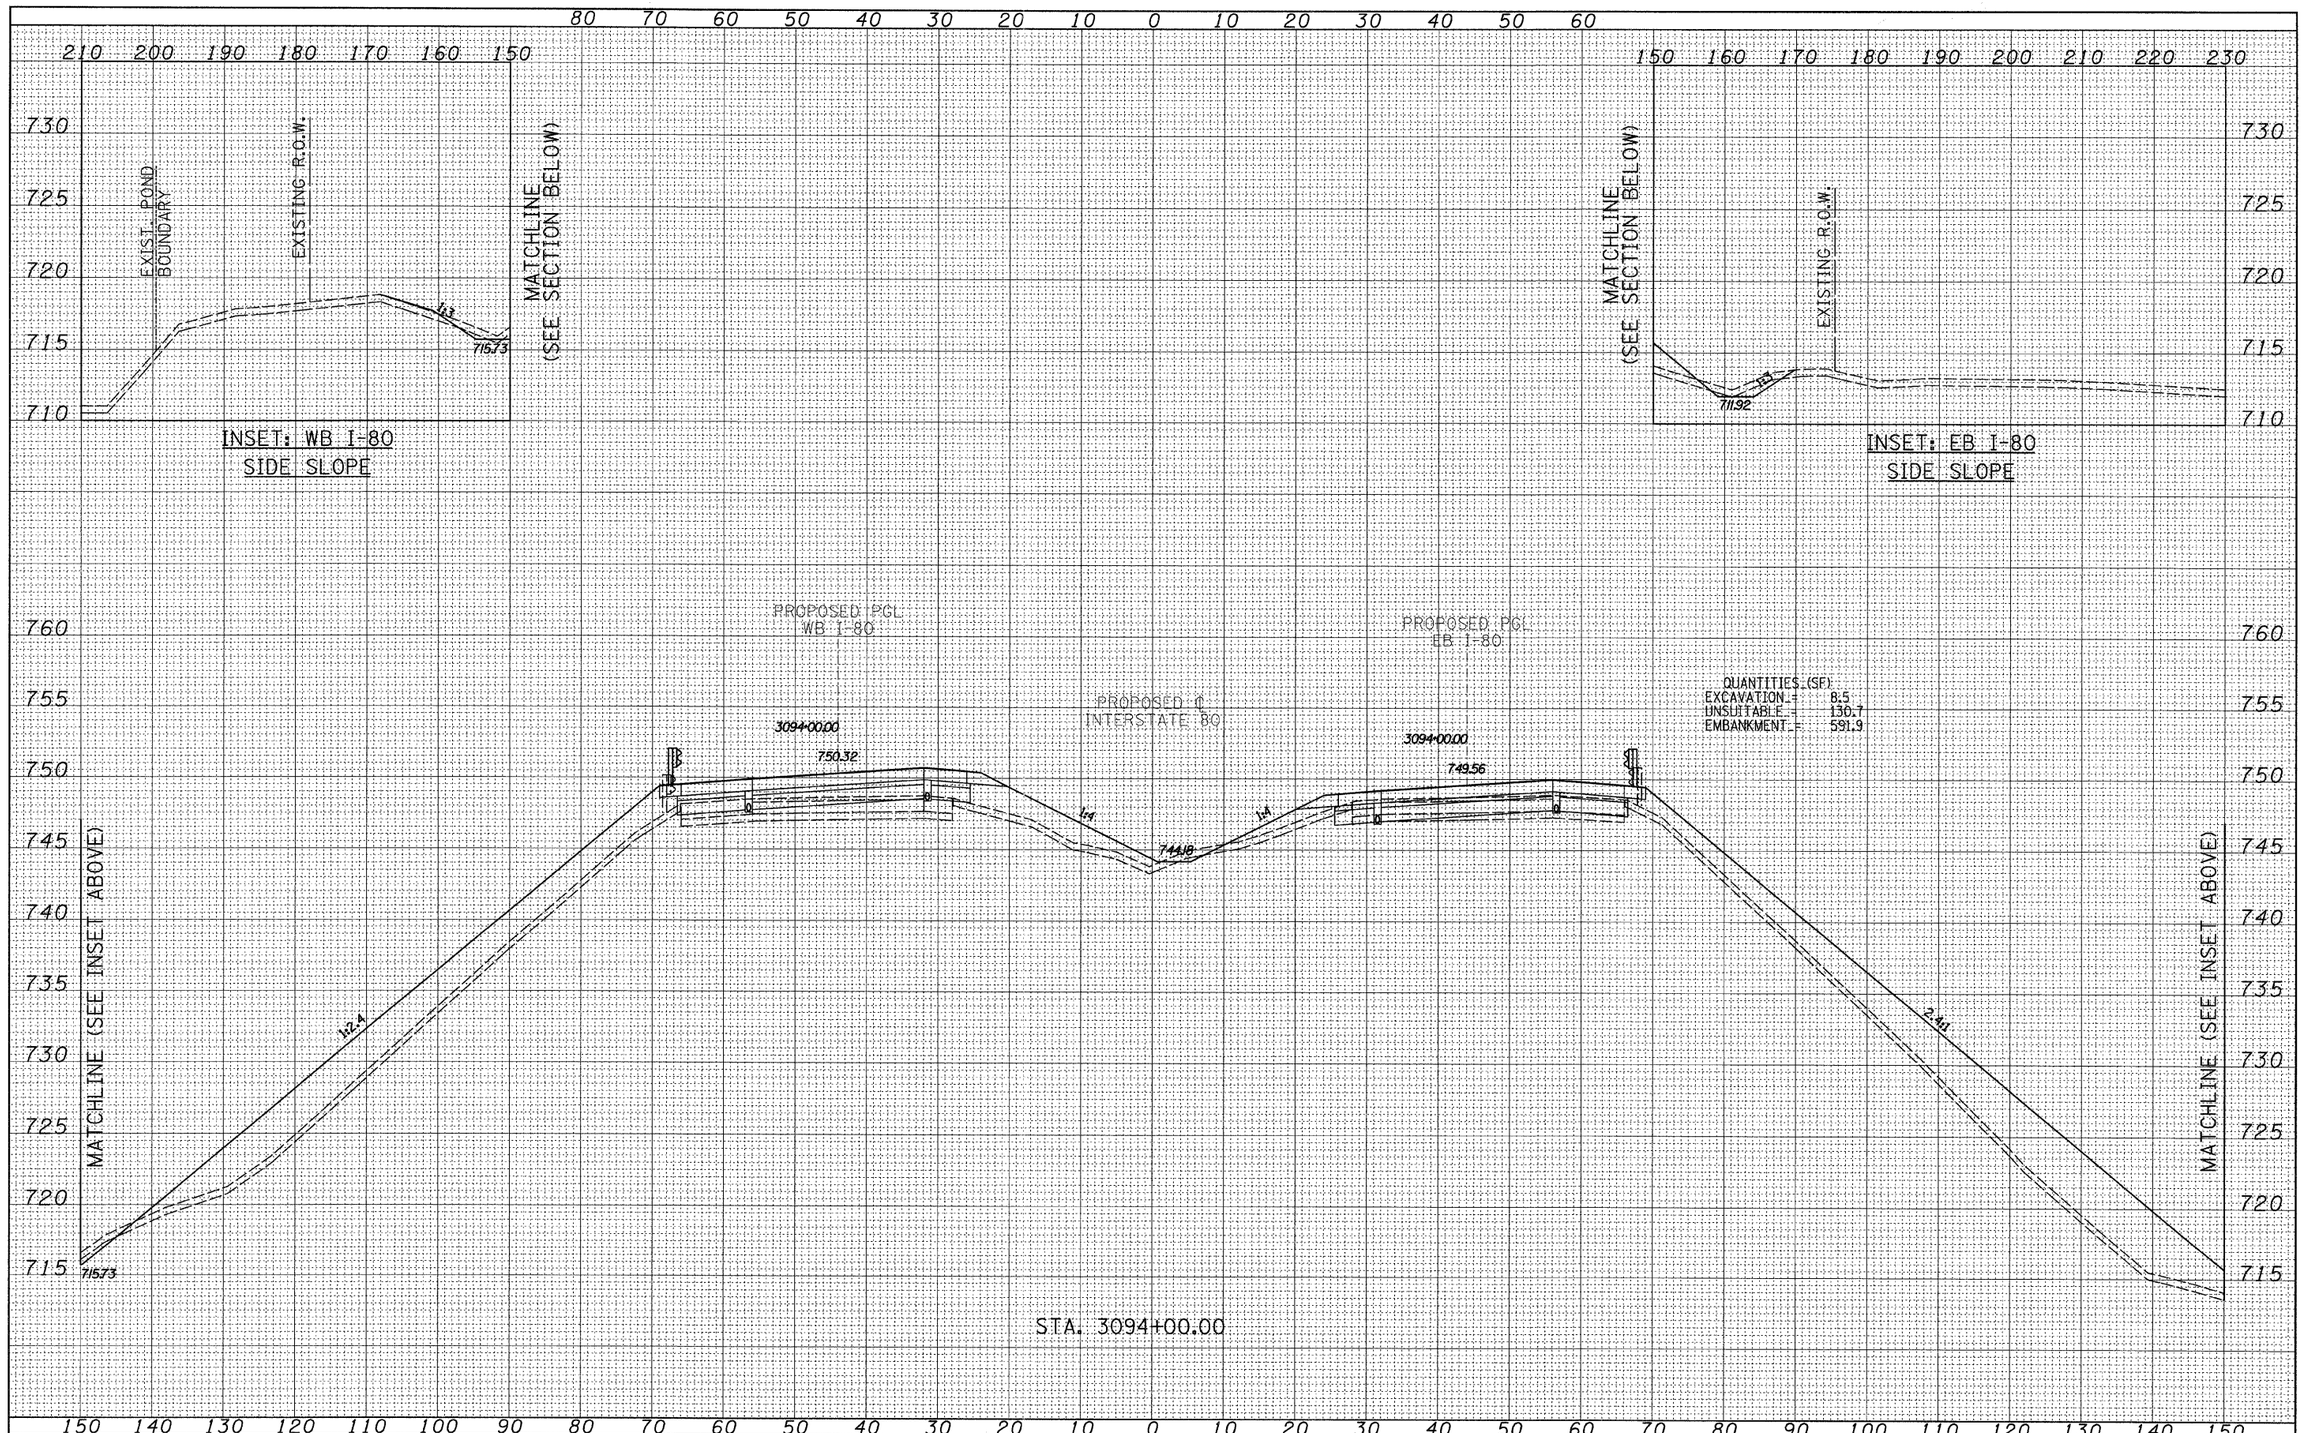

FINAL SURVEY NOTE BOOK NO.
SURVEYED
PLOTTED
TYLIN FILE
AREAS
AREAS CHECKED
BY
DATE

ORIGINAL SURVEY NOTE BOOK NO.
SURVEYED
PLOTTED
TYLIN FILE
AREAS
AREAS CHECKED
BY
DATE

TYLIN INTERNATIONAL	USER NAME =	DESIGNED - JDF	REVISED -
		DRAWN - JDF	REVISED -
	PLOT SCALE =	CHECKED - JPM	REVISED -
	PLOT DATE =	DATE - 9/7/2011	REVISED -

STATE OF ILLINOIS
DEPARTMENT OF TRANSPORTATION

F.A.I. ROUTE 80 (I-80)
PROPOSED CROSS SECTIONS

SCALE: 1" = 10' √H | SHEET NO. OF SHEETS | STA. 3094+00.00 TO STA. 3094+00.00

F.A.I. RTE.	SECTION	COUNTY	TOTAL SHEETS	SHEET NO.
80	(106-5)HBR-1,VBR-(106-6)RS-3&1	BUREAU	240	240
		CONTRACT NO. 66686		
FED. ROAD DIST. NO.	ILLINOIS	FED. AID PROJECT		

P:\602429.10(I-80)\Road\602429.10_A\D366686-sht-xssht.dgn