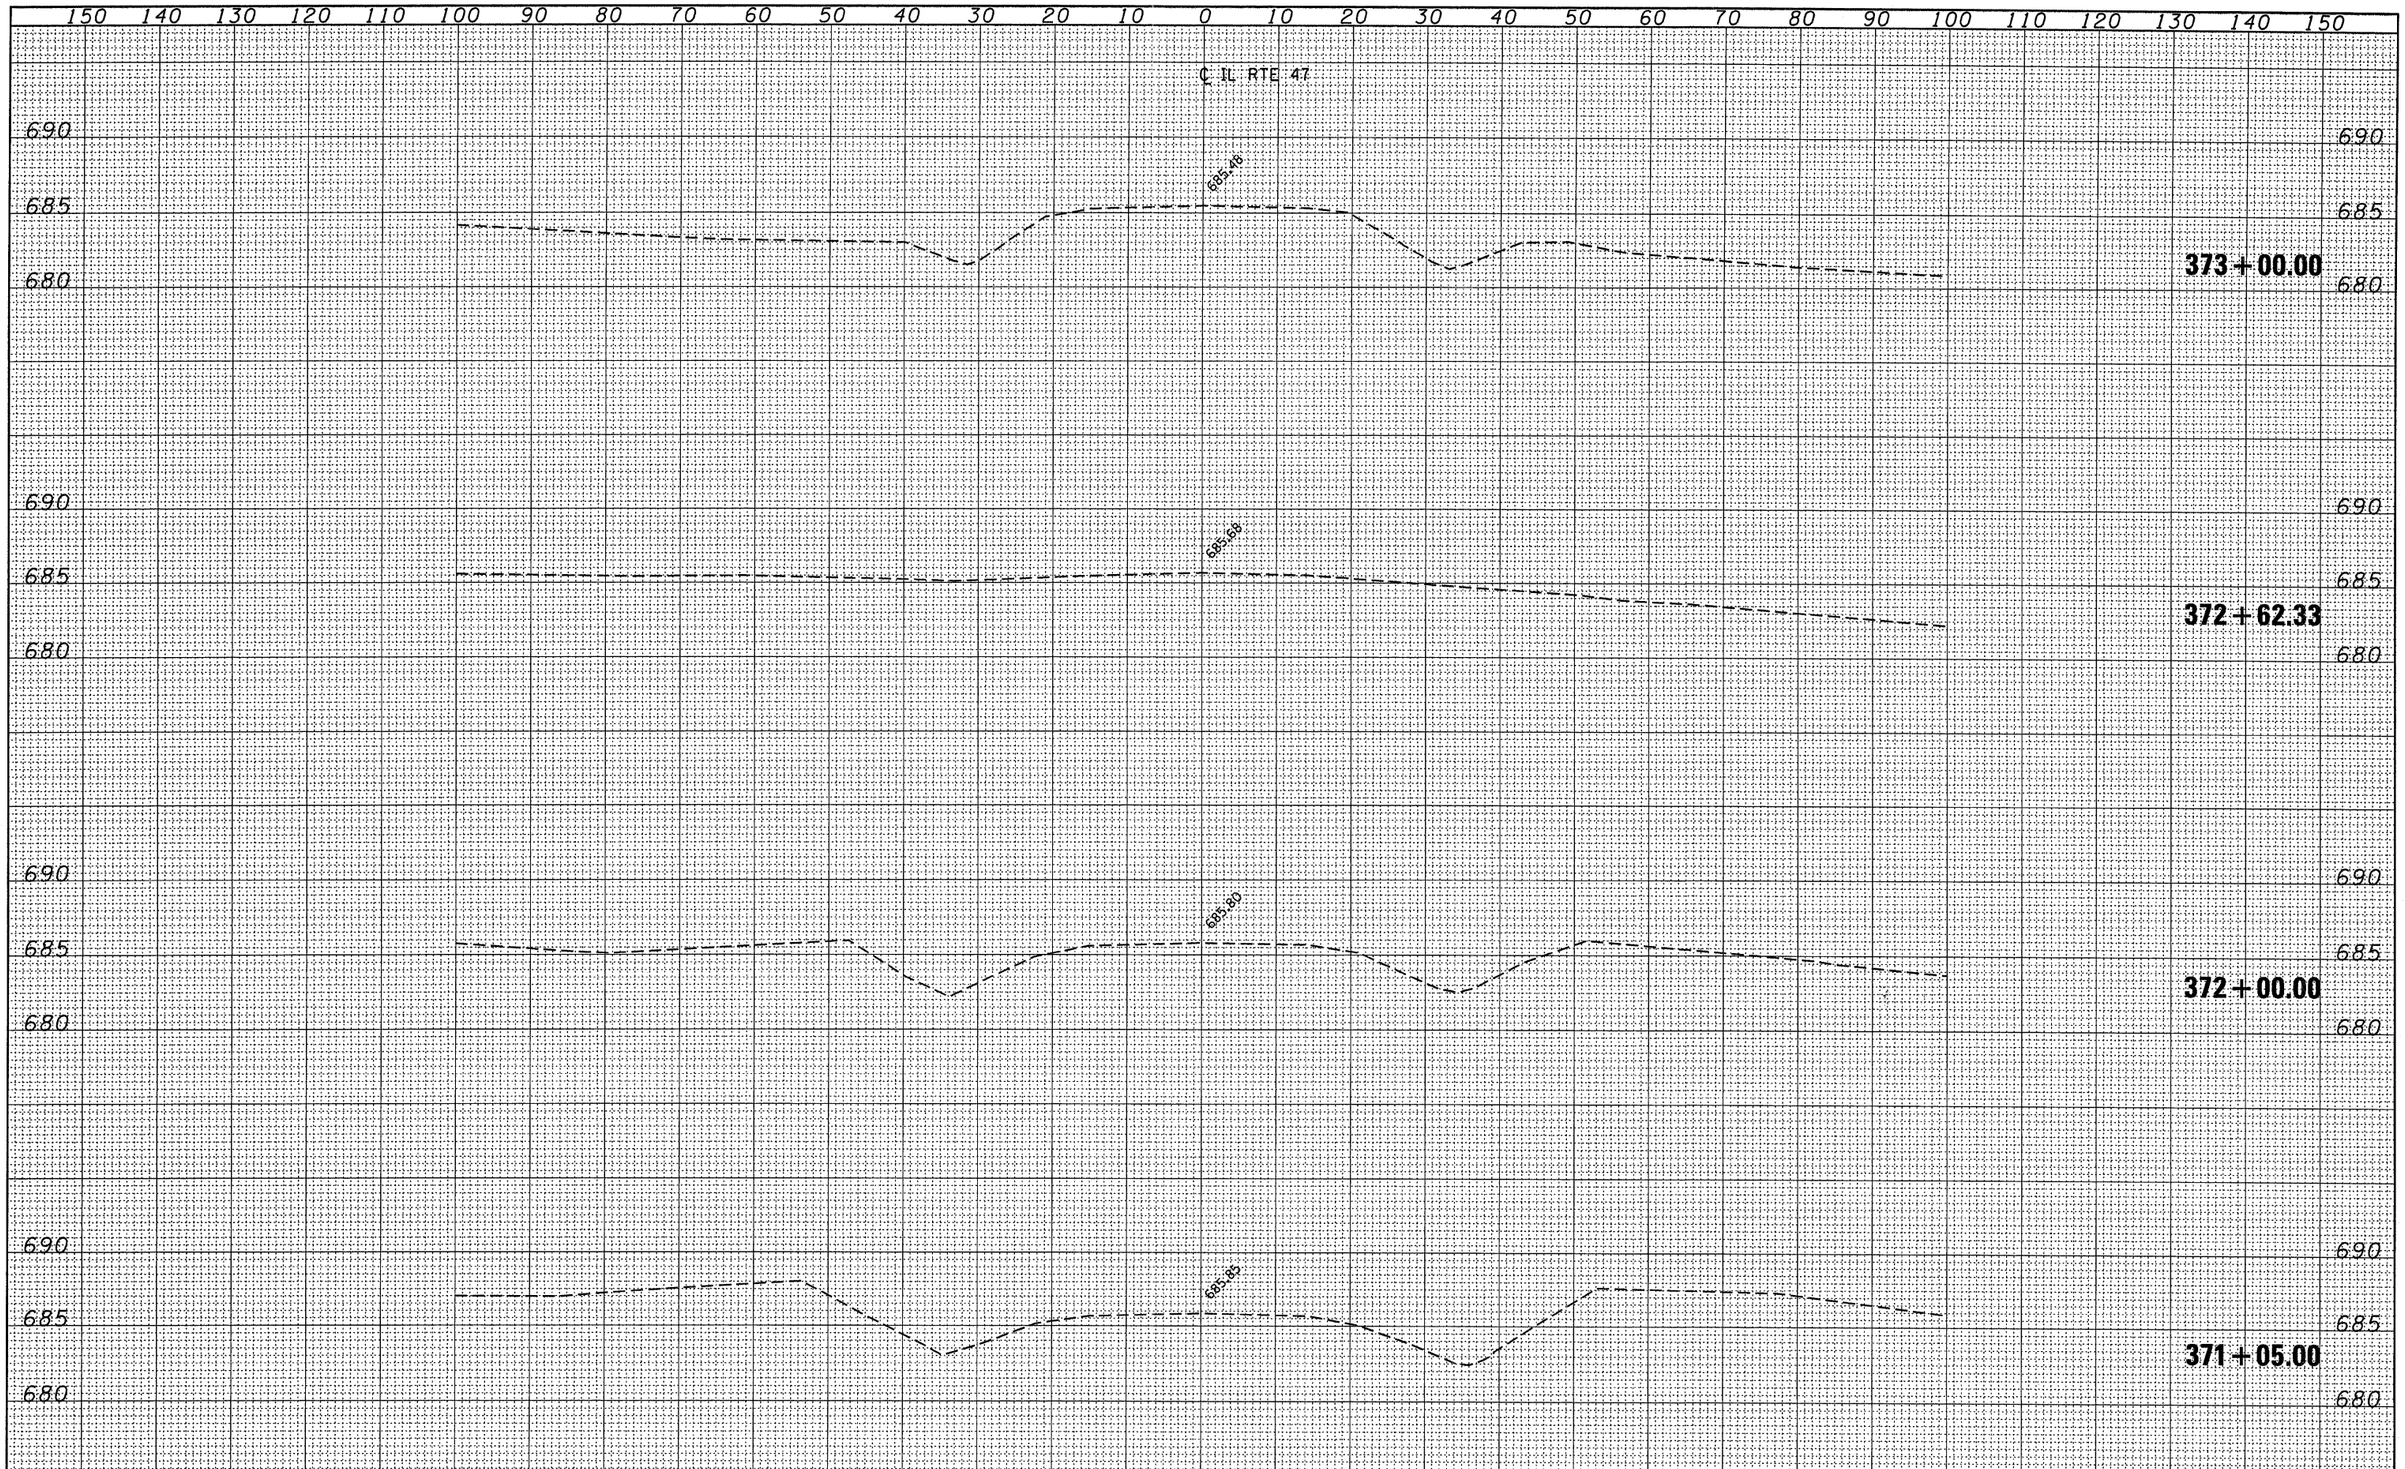

FINAL SURVEY		BY	DATE
NOTE BOOK	SURVEYED		
	PLOTTED		
	TEMPLATE		
	AREAS		
NO.	AREAS CHECKED		

ORIGINAL SURVEY		BY	DATE
NOTE BOOK	SURVEYED		
	PLOTTED		
	TEMPLATE		
	AREAS		
NO.	AREAS CHECKED		

FILE NAME = c:\pw_work\pwidot\schwankerg\dms66821\d532541-0366869-sht-xsht.dgn	USER NAME = schwankerg	DESIGNED - REM	REVISED -
		DRAWN - GYS	REVISED -
	PLOT SCALE = 10.000 ' / in.	CHECKED - SAE	REVISED -
	PLOT DATE = 8/19/2011	DATE - 11/4/08	REVISED -

STATE OF ILLINOIS
DEPARTMENT OF TRANSPORTATION

EXISTING XS IL Rte. 47

SCALE: H-10'/V-5' | SHEET NO. OF SHEETS | STA. 371+05.00 TO STA. 373+00.00

F.A.P. RTE.	SECTION	COUNTY	TOTAL SHEETS	SHEET NO.
326	(121)I	LIVINGSTON	27	24
		CONTRACT NO. 66869		
FED. ROAD DIST. NO.	ILLINOIS	FED. AID PROJECT		