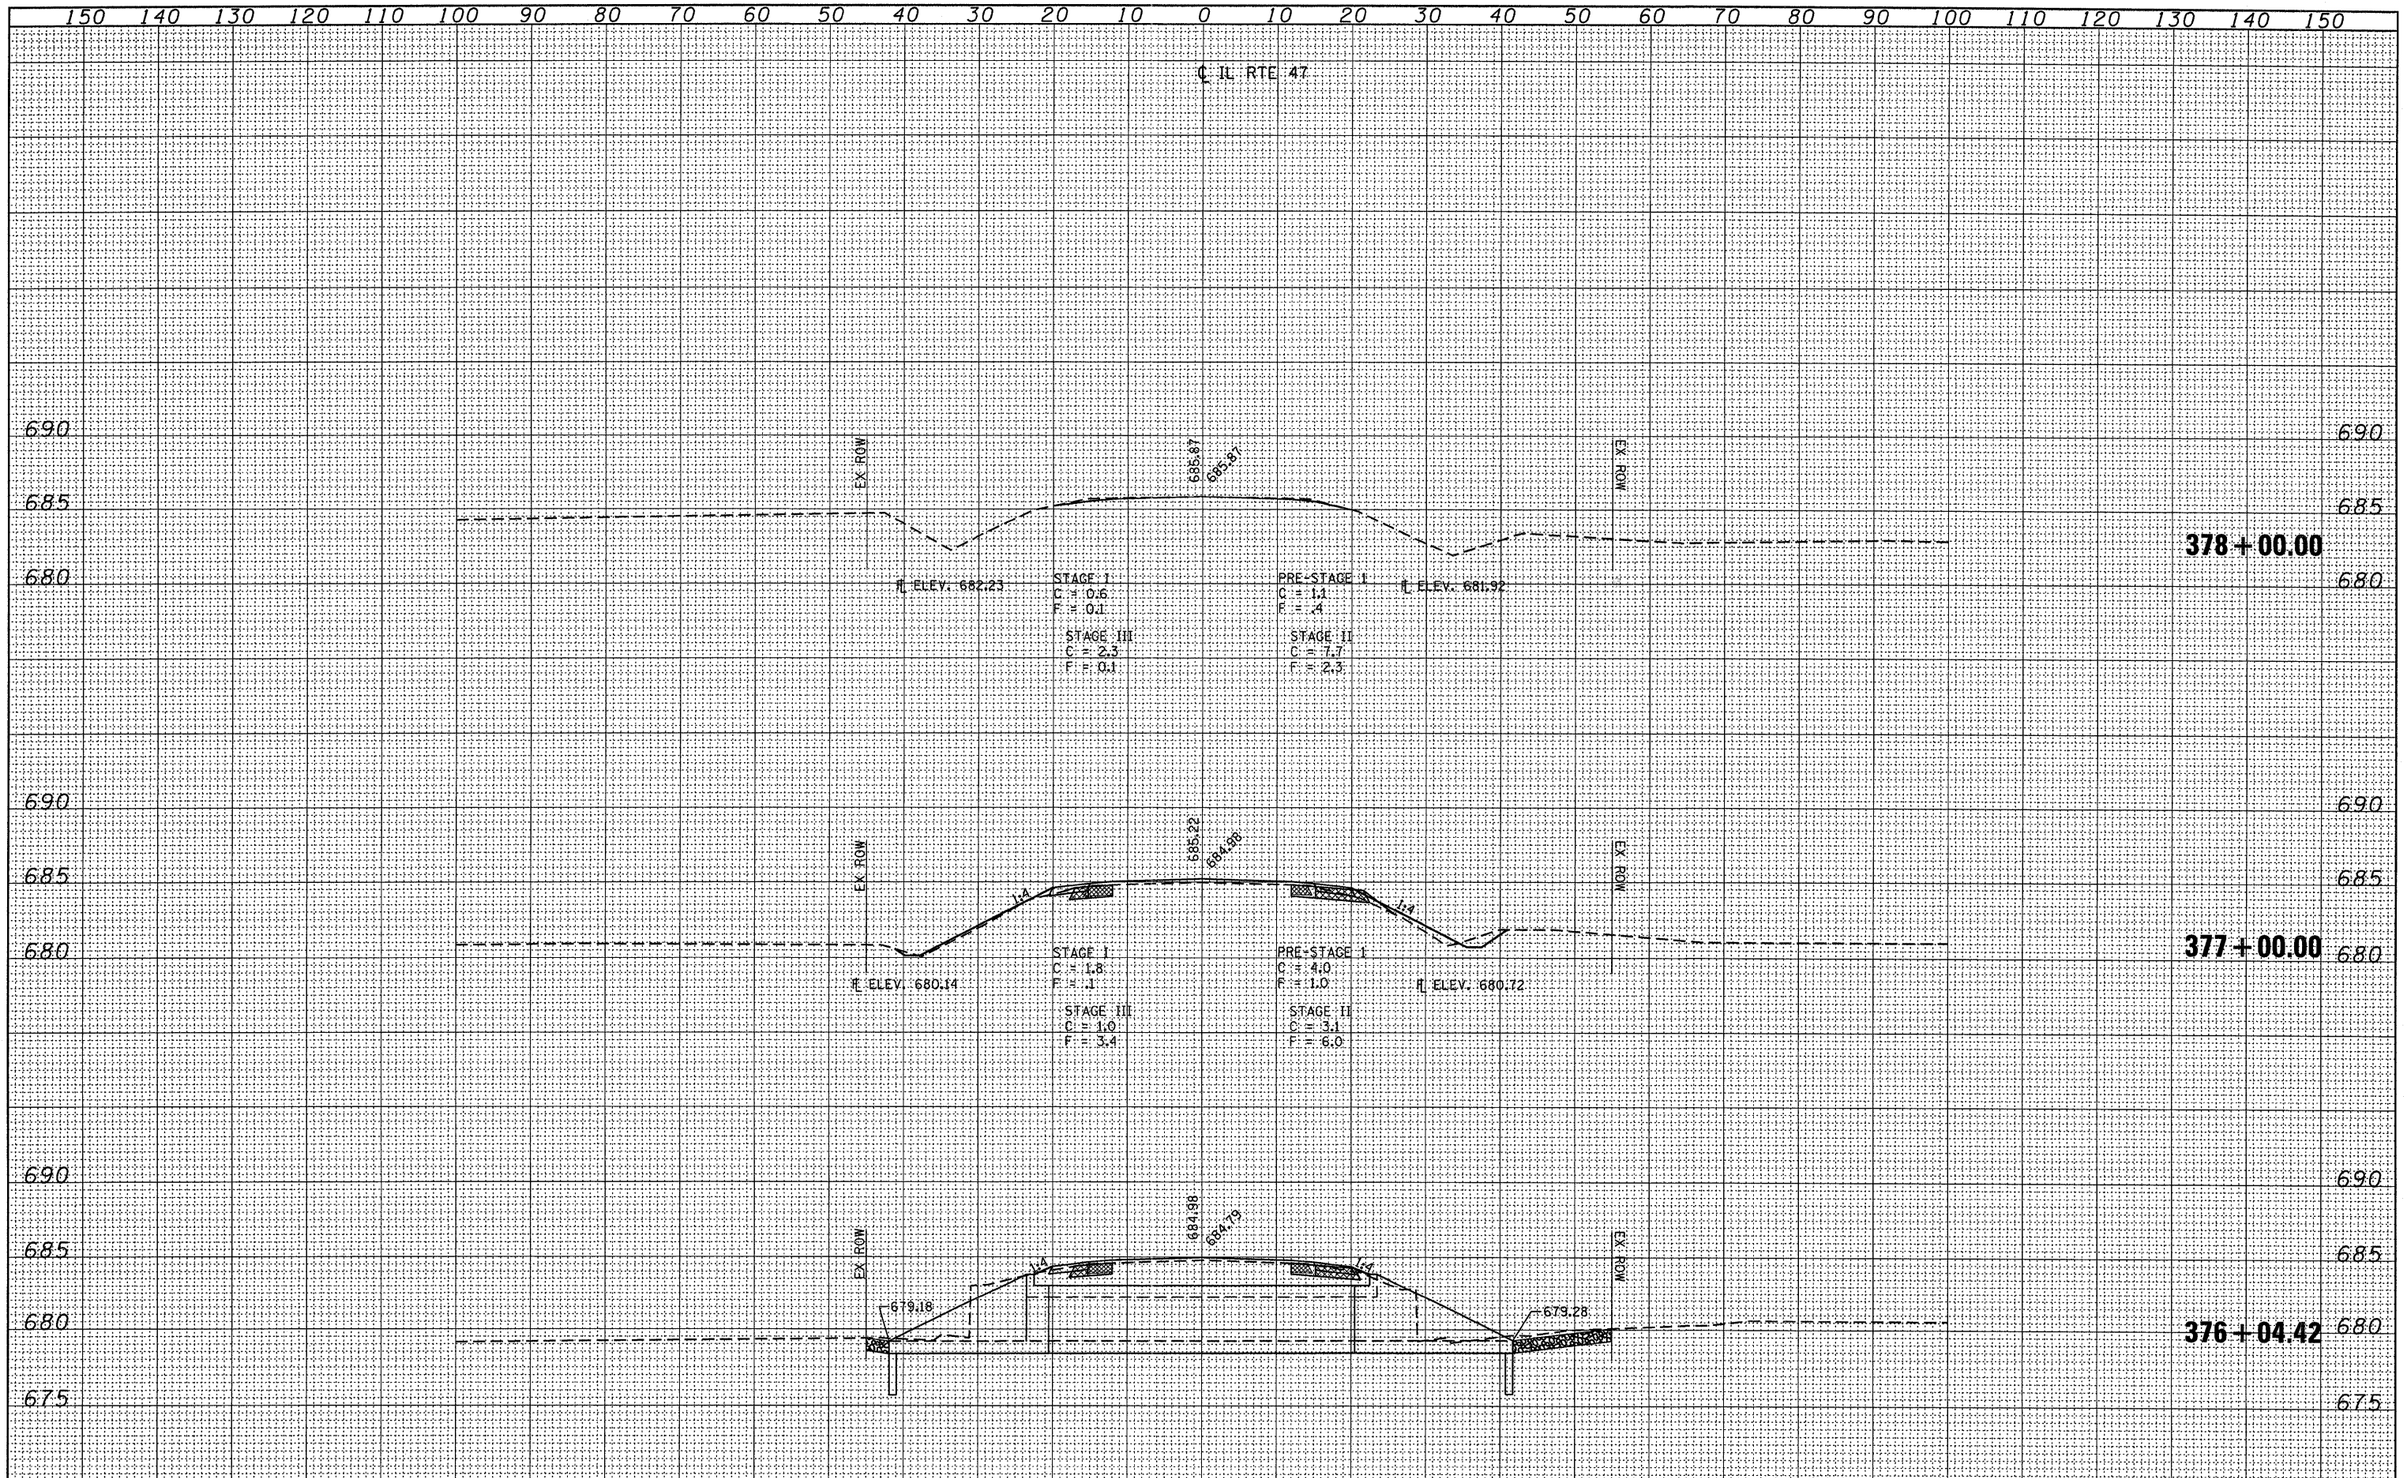

FINAL SURVEY		BY	DATE
NOTE BOOK NO.	SURVEYED		
	PLOTTED		
	TEMPLATE		
	AREAS		
	AREAS CHECKED		

ORIGINAL SURVEY		BY	DATE
NOTE BOOK NO.	SURVEYED		
	PLOTTED		
	TEMPLATE		
	AREAS		
	AREAS CHECKED		

FILE NAME = c:\pw_work\pwidot\schwankerg\dms66821\0532541-0366869-sht-xssht.dgn	USER NAME = schwankerg	DESIGNED - REM	REVISED -
		DRAWN - GYS	REVISED -
	PLOT SCALE = 10.000 ' / in.	CHECKED - SAE	REVISED -
	PLOT DATE = 8/19/2011	DATE - 11/4/08	REVISED -

STATE OF ILLINOIS
DEPARTMENT OF TRANSPORTATION

EXISTING XS IL Rte. 47

SCALE: H-10'/V-5' | SHEET NO. OF SHEETS | STA. 376+04.424 TO STA. 378+00.00

F.A.P. RTE.	SECTION	COUNTY	TOTAL SHEETS	SHEET NO.
326	(121)I	LIVINGSTON	27	26

CONTRACT NO. 66869

FED. ROAD DIST. NO. | ILLINOIS | FED. AID PROJECT