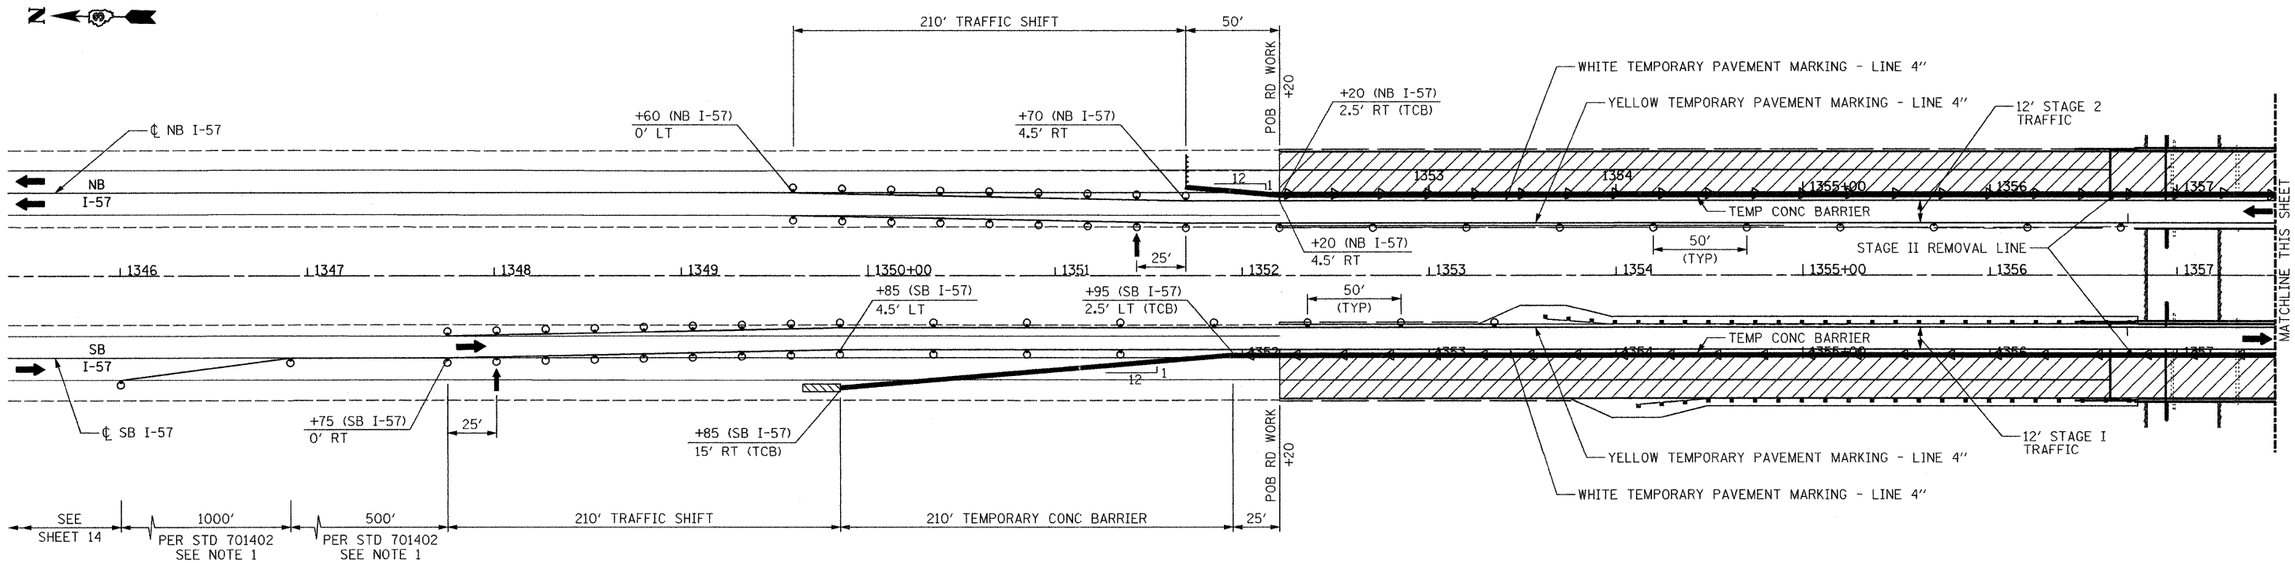

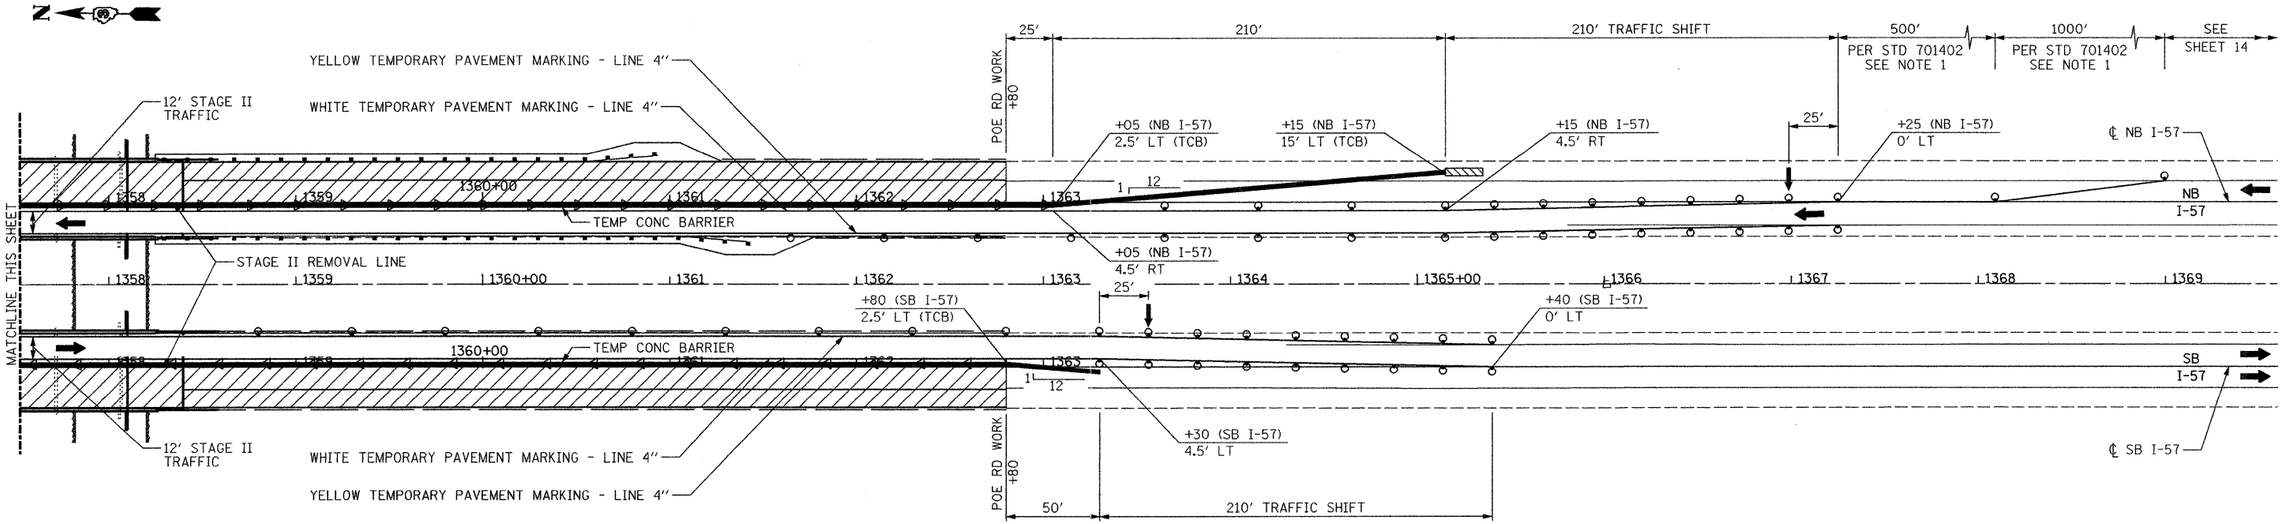

LEGEND

- WORK AREA
- TEMPORARY CONCRETE BARRIER (TCB)
- TRAFFIC DEVICES SHALL BE TYPE II BARRICADE, DRUM, OR VERTICAL BARRICADE WITH STEADY BURN MONODIRECTIONAL LIGHT
- SIGN
- IMPACT ATTENUATOR, TEMPORARY (NON-REDIRECTIVE), TEST LEVEL 3
- ARROW BOARD
- CRYSTAL, MONODIRECTIONAL BARRIER WALL/GUARDRAIL MARKER PER STANDARD 701402
- BARRICADE, TYPE III

NOTES

1. SEE HIGHWAY STANDARD 701402 FOR DETAILS OF 1000' LANE CLOSURE AND 500' TANGENT AND ADDITIONAL TRAFFIC CONTROL INFORMATION.
2. TEMPORARY CONCRETE BARRIER AND IMPACT ATTENUATORS WILL BE PAID FOR SEPARATELY.
3. VERTICAL BARRICADES SHALL NOT BE USED IN LANE SHIFT TAPER.
4. TRAFFIC DEVICES SHALL BE SPACED AT 25' CTS ALONG TRAFFIC SHIFTS AND 50' CTS ALONG TANGENT SECTIONS.
5. OFFSETS TO TEMPORARY CONCRETE BARRIER (TCB) ARE TO THE TOE OF THE TCB NEAREST TO TEMPORARY TRAFFIC.

benesch
engineers · scientists · planners
Alfred Benesch & Company
205 North Michigan Avenue, Suite 2400
Chicago, Illinois 60601
312-565-0450
Job No. 3938.08

FILE NAME = ...\D386948-sht-Stage-2 4@scale.dgn	USER NAME = kholt	DESIGNED - JDC	REVISED -
		DRAWN - LLR	REVISED -
	PLOT SCALE = $SCALE$	CHECKED - JMS	REVISED -
	PLOT DATE = 8/22/2011	DATE - 08/19/2011	REVISED -

STATE OF ILLINOIS
DEPARTMENT OF TRANSPORTATION

MAINTENANCE OF TRAFFIC – STAGE II

SCALE: 1"=40' | SHEET NO. 3 OF 4 SHEETS | STA. 1352+20 TO STA. 1362+80

F.A.I. RTE.	SECTION	COUNTY	TOTAL SHEETS	SHEET NO.
57	(38-8) BR & BR-1	IROQUOIS	73	14
		CONTRACT NO. 66948		
FED. ROAD DIST. NO.	ILLINOIS	FED. AID PROJECT		