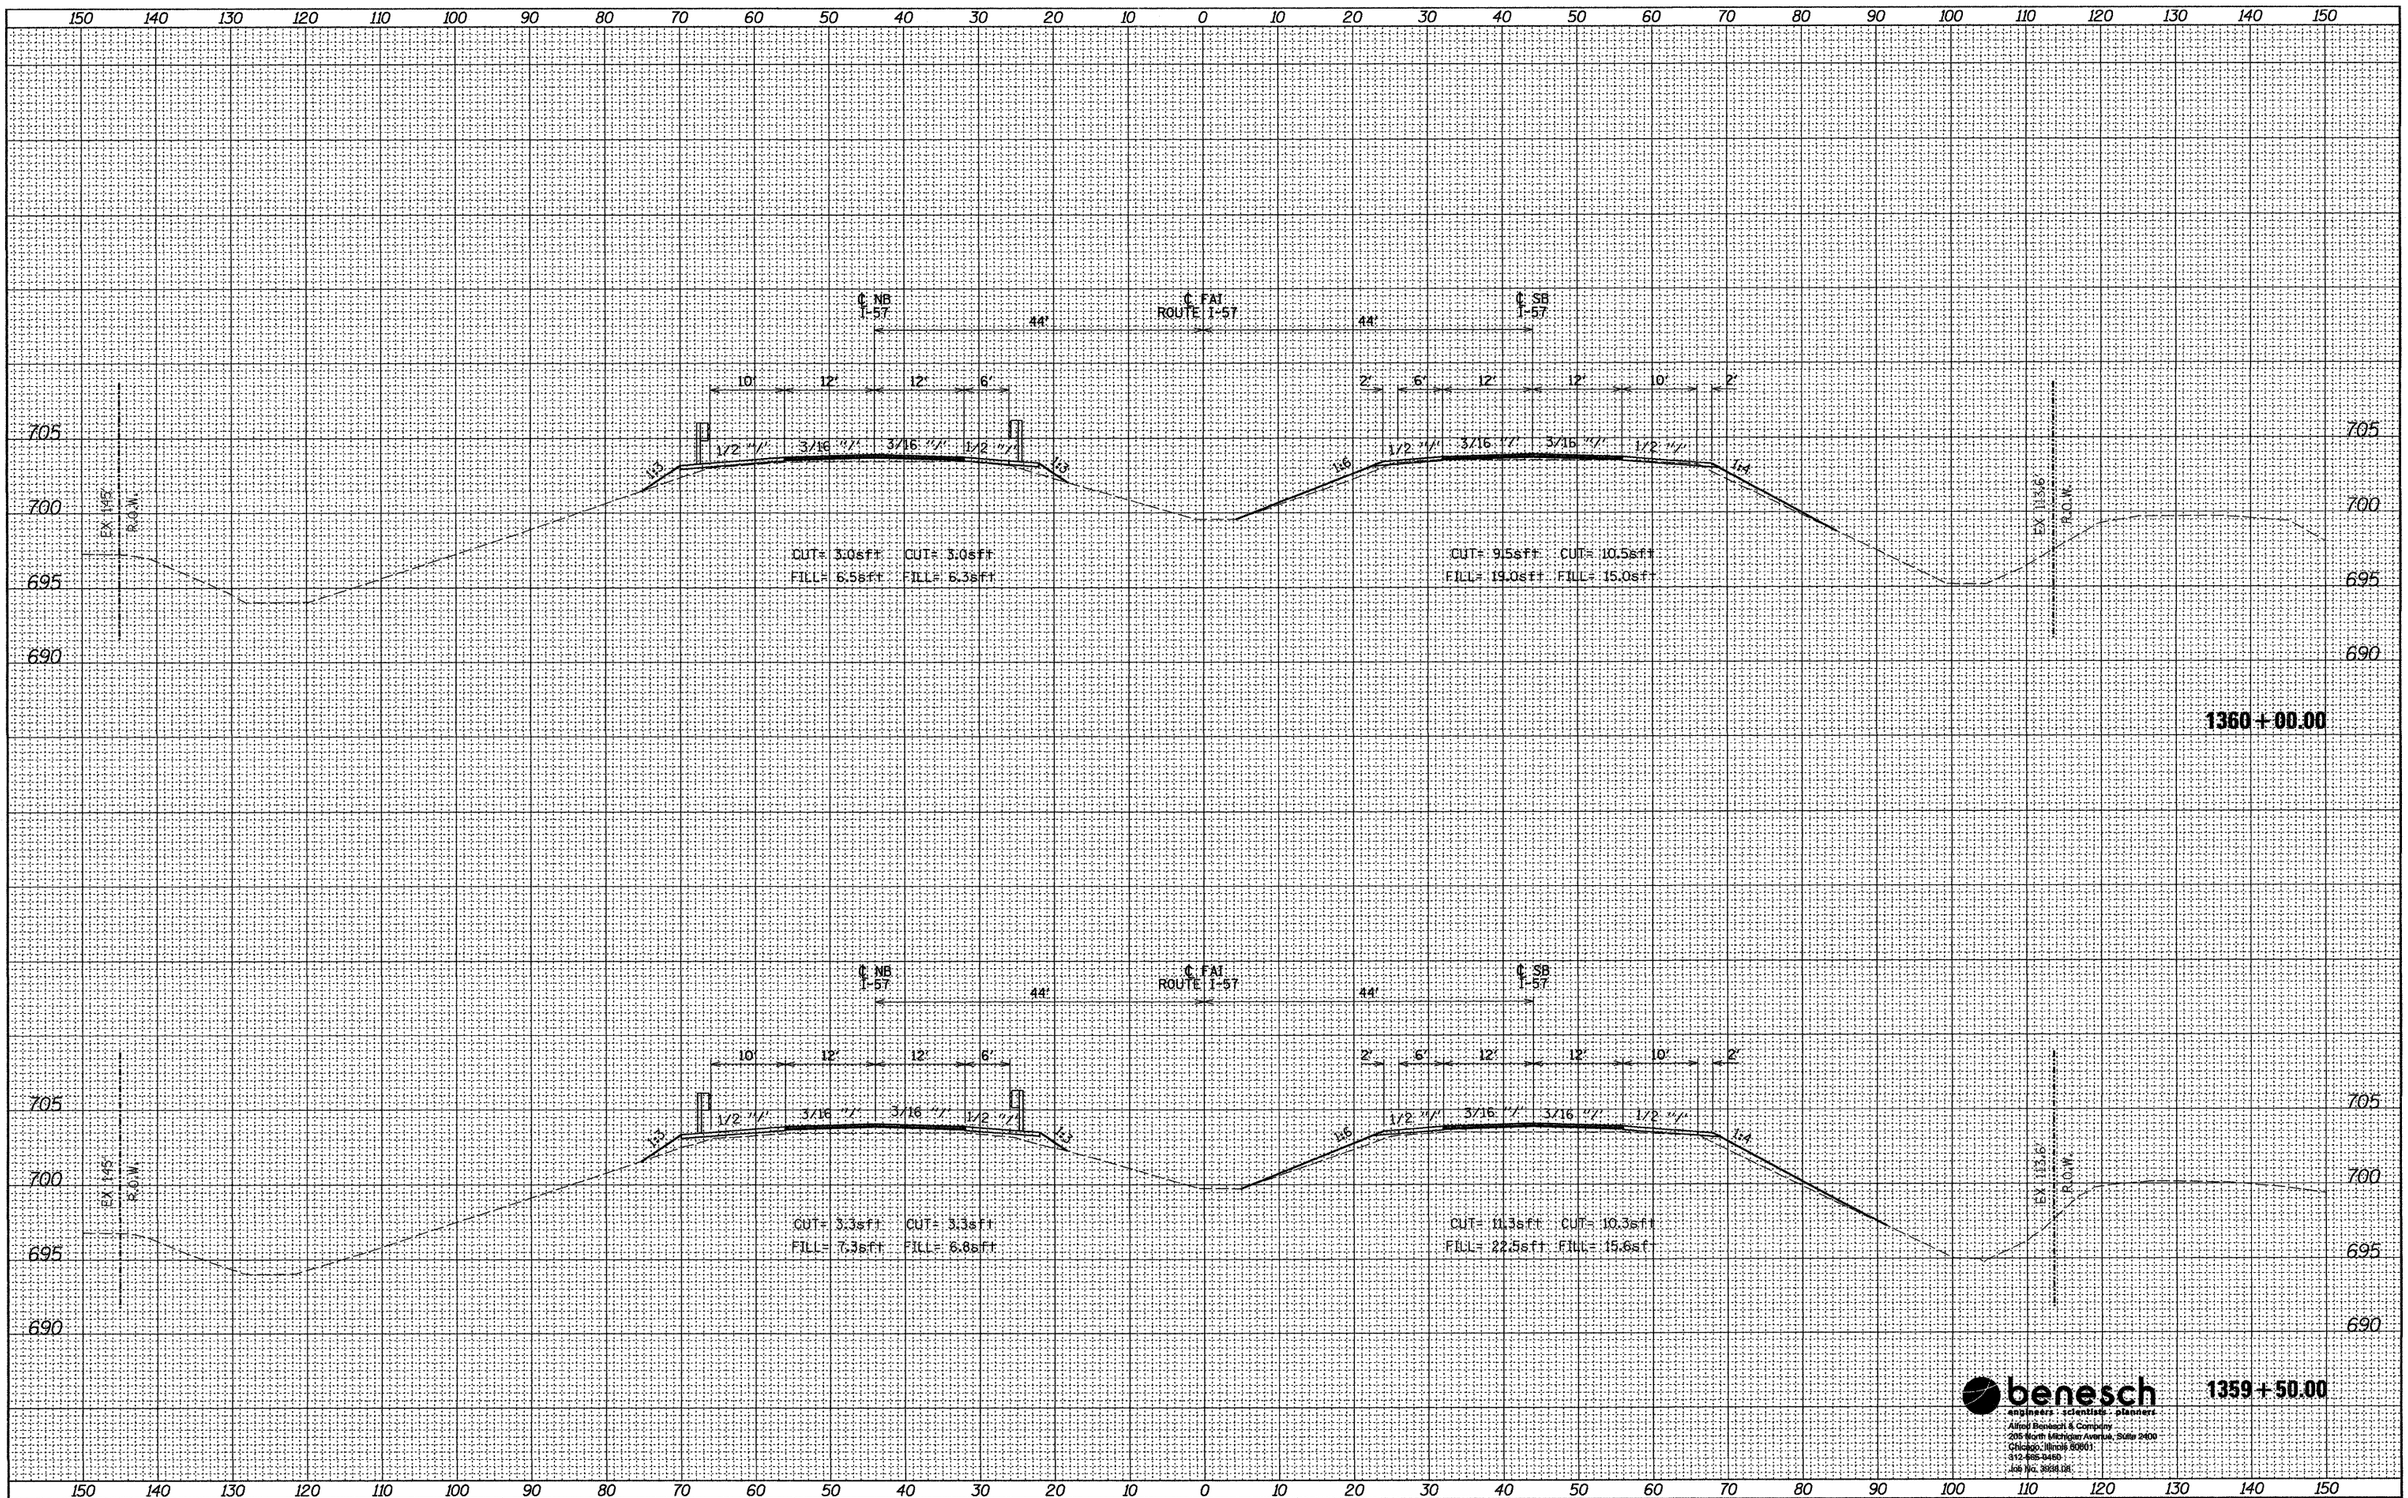

benesch
engineers · scientists · planners
Alfred Benesch & Company
205 North Michigan Avenue, Suite 2400
Chicago, Illinois 60601
312-565-0450
Job No. 3938.08

FINAL SURVEY	SURVEYED	PLOTTED	TEMPLATE	AREAS	AREAS CHECKED	BY	DATE
NOTE BOOK NO.							

ORIGINAL SURVEY	SURVEYED	PLOTTED	TEMPLATE	AREAS	AREAS CHECKED	BY	DATE
NOTE BOOK NO.							

FILE NAME = ...\final\D66948-sht-xssht.dgn	USER NAME = kholt	DESIGNED - JDC	REVISED -
		DRAWN - MDW	REVISED -
	PLOT SCALE = #SCALE#	CHECKED - JMS	REVISED -
	PLOT DATE = 03/15/2011	DATE - 8/19/2011	REVISED -

STATE OF ILLINOIS
DEPARTMENT OF TRANSPORTATION

CROSS SECTIONS

SCALE: 1"=10'H/5'V | SHEET NO. 9 OF 15 SHEETS | STA. 1359+50.00 TO STA. 1360+00.00

F.A.I. RTE.	SECTION	COUNTY	TOTAL SHEETS	SHEET NO.
57	(38-8) BR & BR-1	IROQUOIS	73	67
		CONTRACT NO. 66948		
		ILLINOIS FED. AID PROJECT		