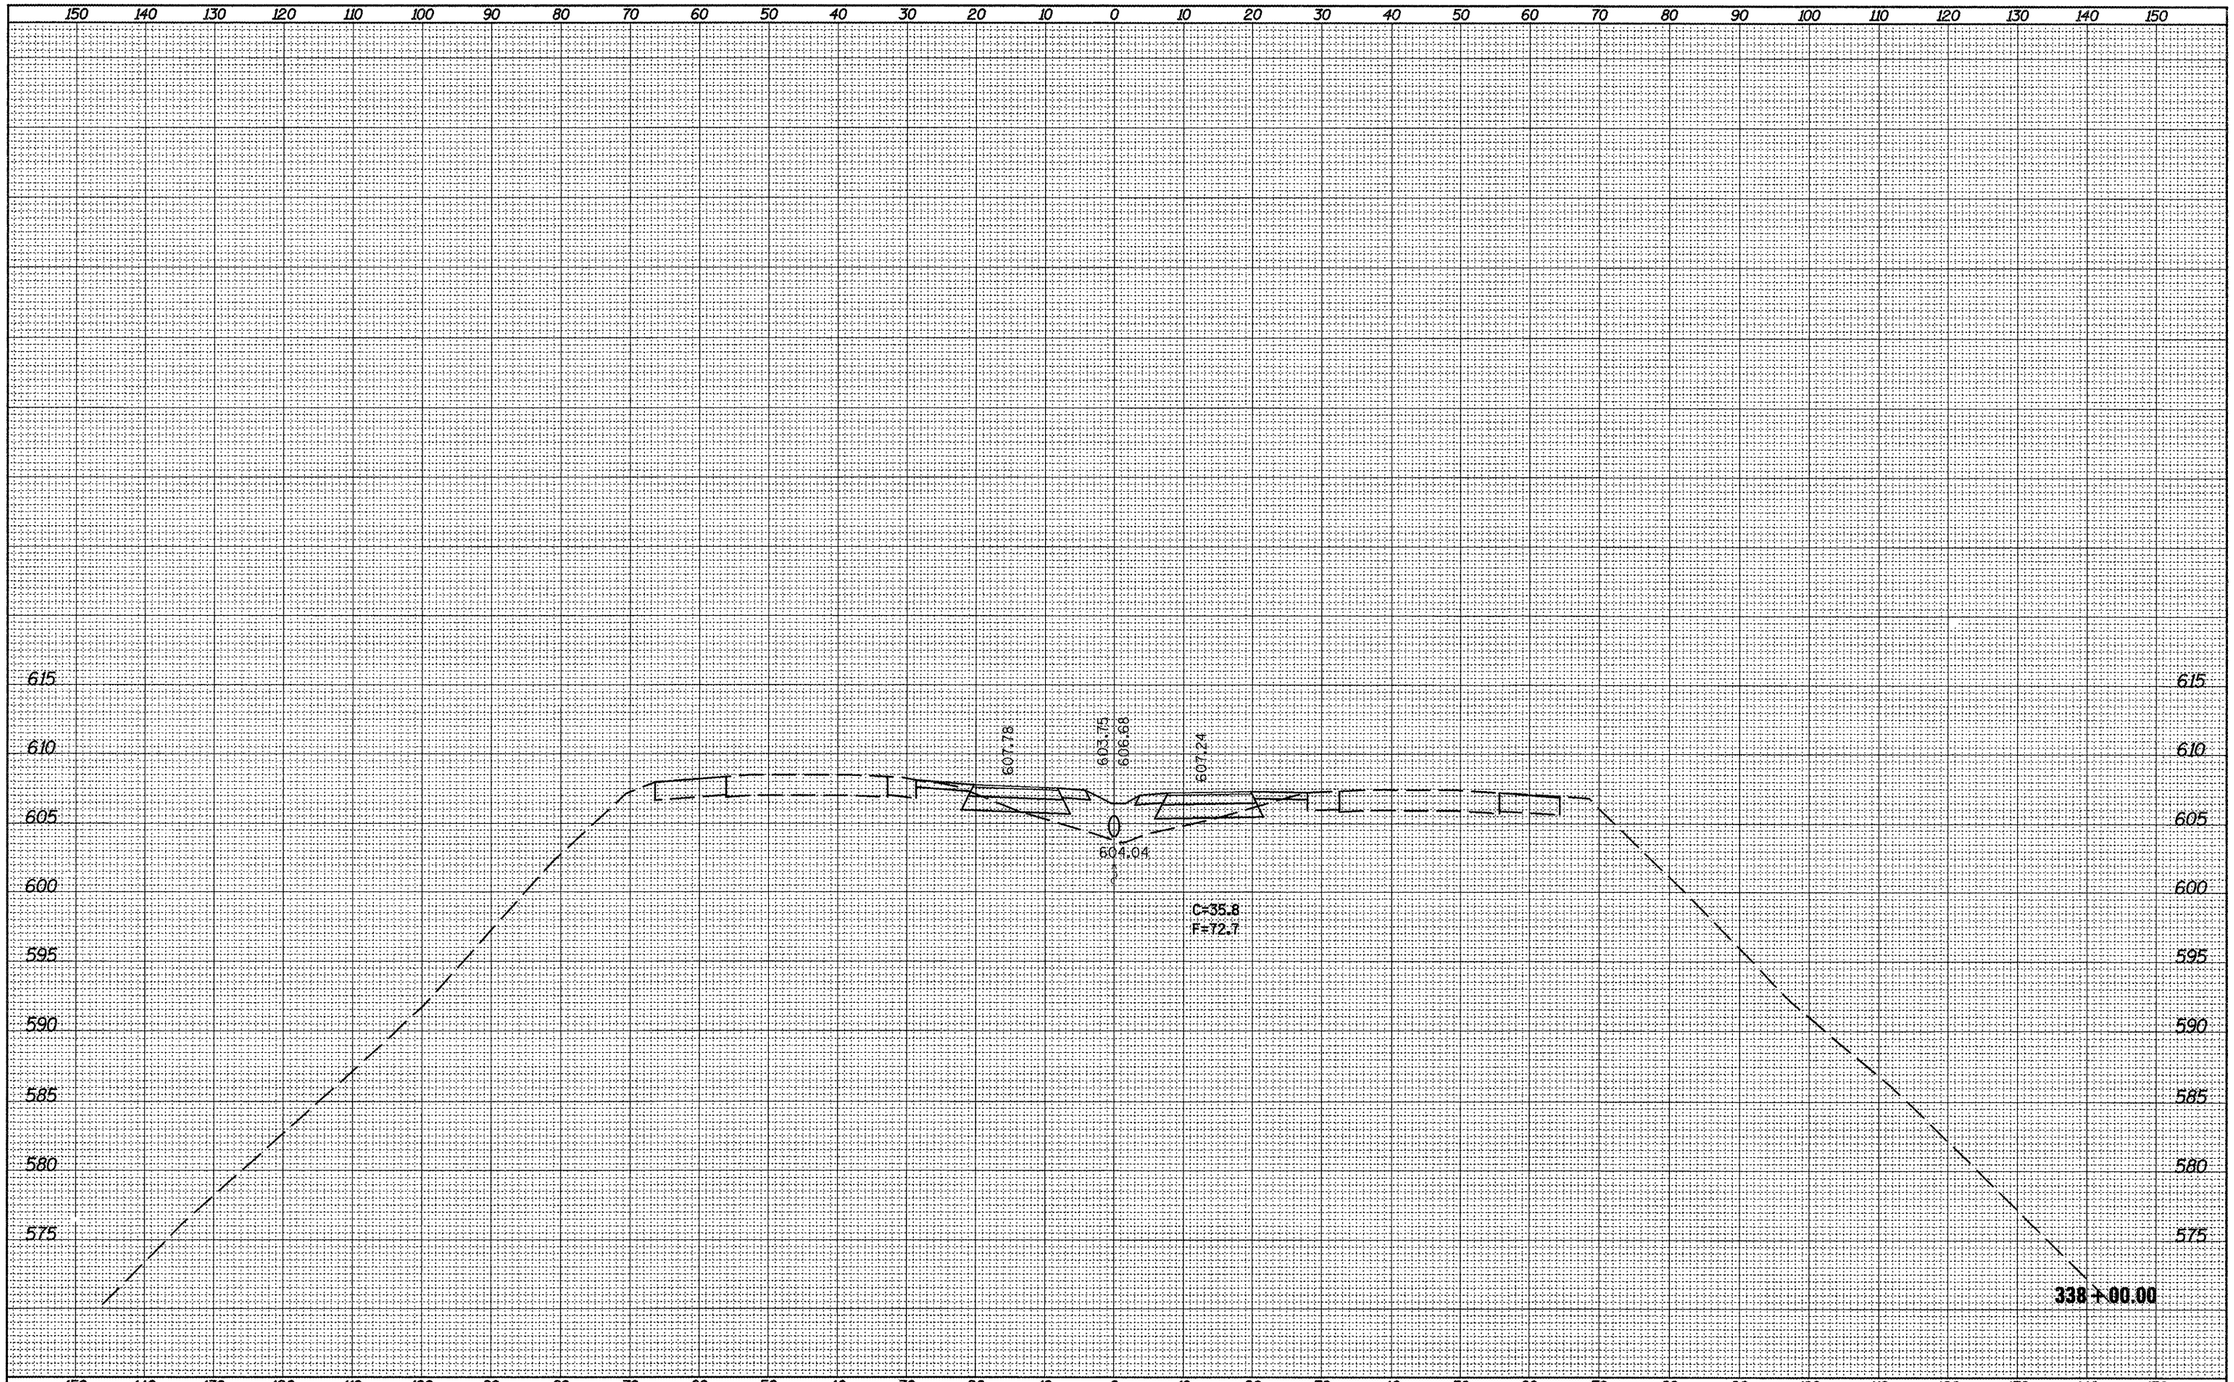

FILE NAME = D468874-topo.dgn	USER NAME = johnsontv	DESIGNED -	REVISED -
		DRAWN -	REVISED -
	PLOT SCALE = 20.0913 ' / in.	CHECKED -	REVISED -
	PLOT DATE = 8/25/2011	DATE -	REVISED -

STATE OF ILLINOIS
DEPARTMENT OF TRANSPORTATION

PROPOSED CROSS-OVER CROSS SECTIONS

SCALE: | SHEET NO. 7 OF 21 SHEETS | STA. 338+00.00 TO STA. 338+00.00

F.A.I. RTE.	SECTION	COUNTY	TOTAL SHEETS	SHEET NO.
74	72(6VB)BY1	PEORIA	133	98

CONTRACT NO. 68874

ILLINOIS | FED. AID PROJECT

ORIGINAL SURVEY | SURVEYED | PLOTTED | TEMPLATE | AREAS | AREAS CHECKED | NOTE BOOK | NO. | DATE

FINAL SURVEY | SURVEYED | PLOTTED | TEMPLATE | AREAS | AREAS CHECKED | NOTE BOOK | NO. | DATE