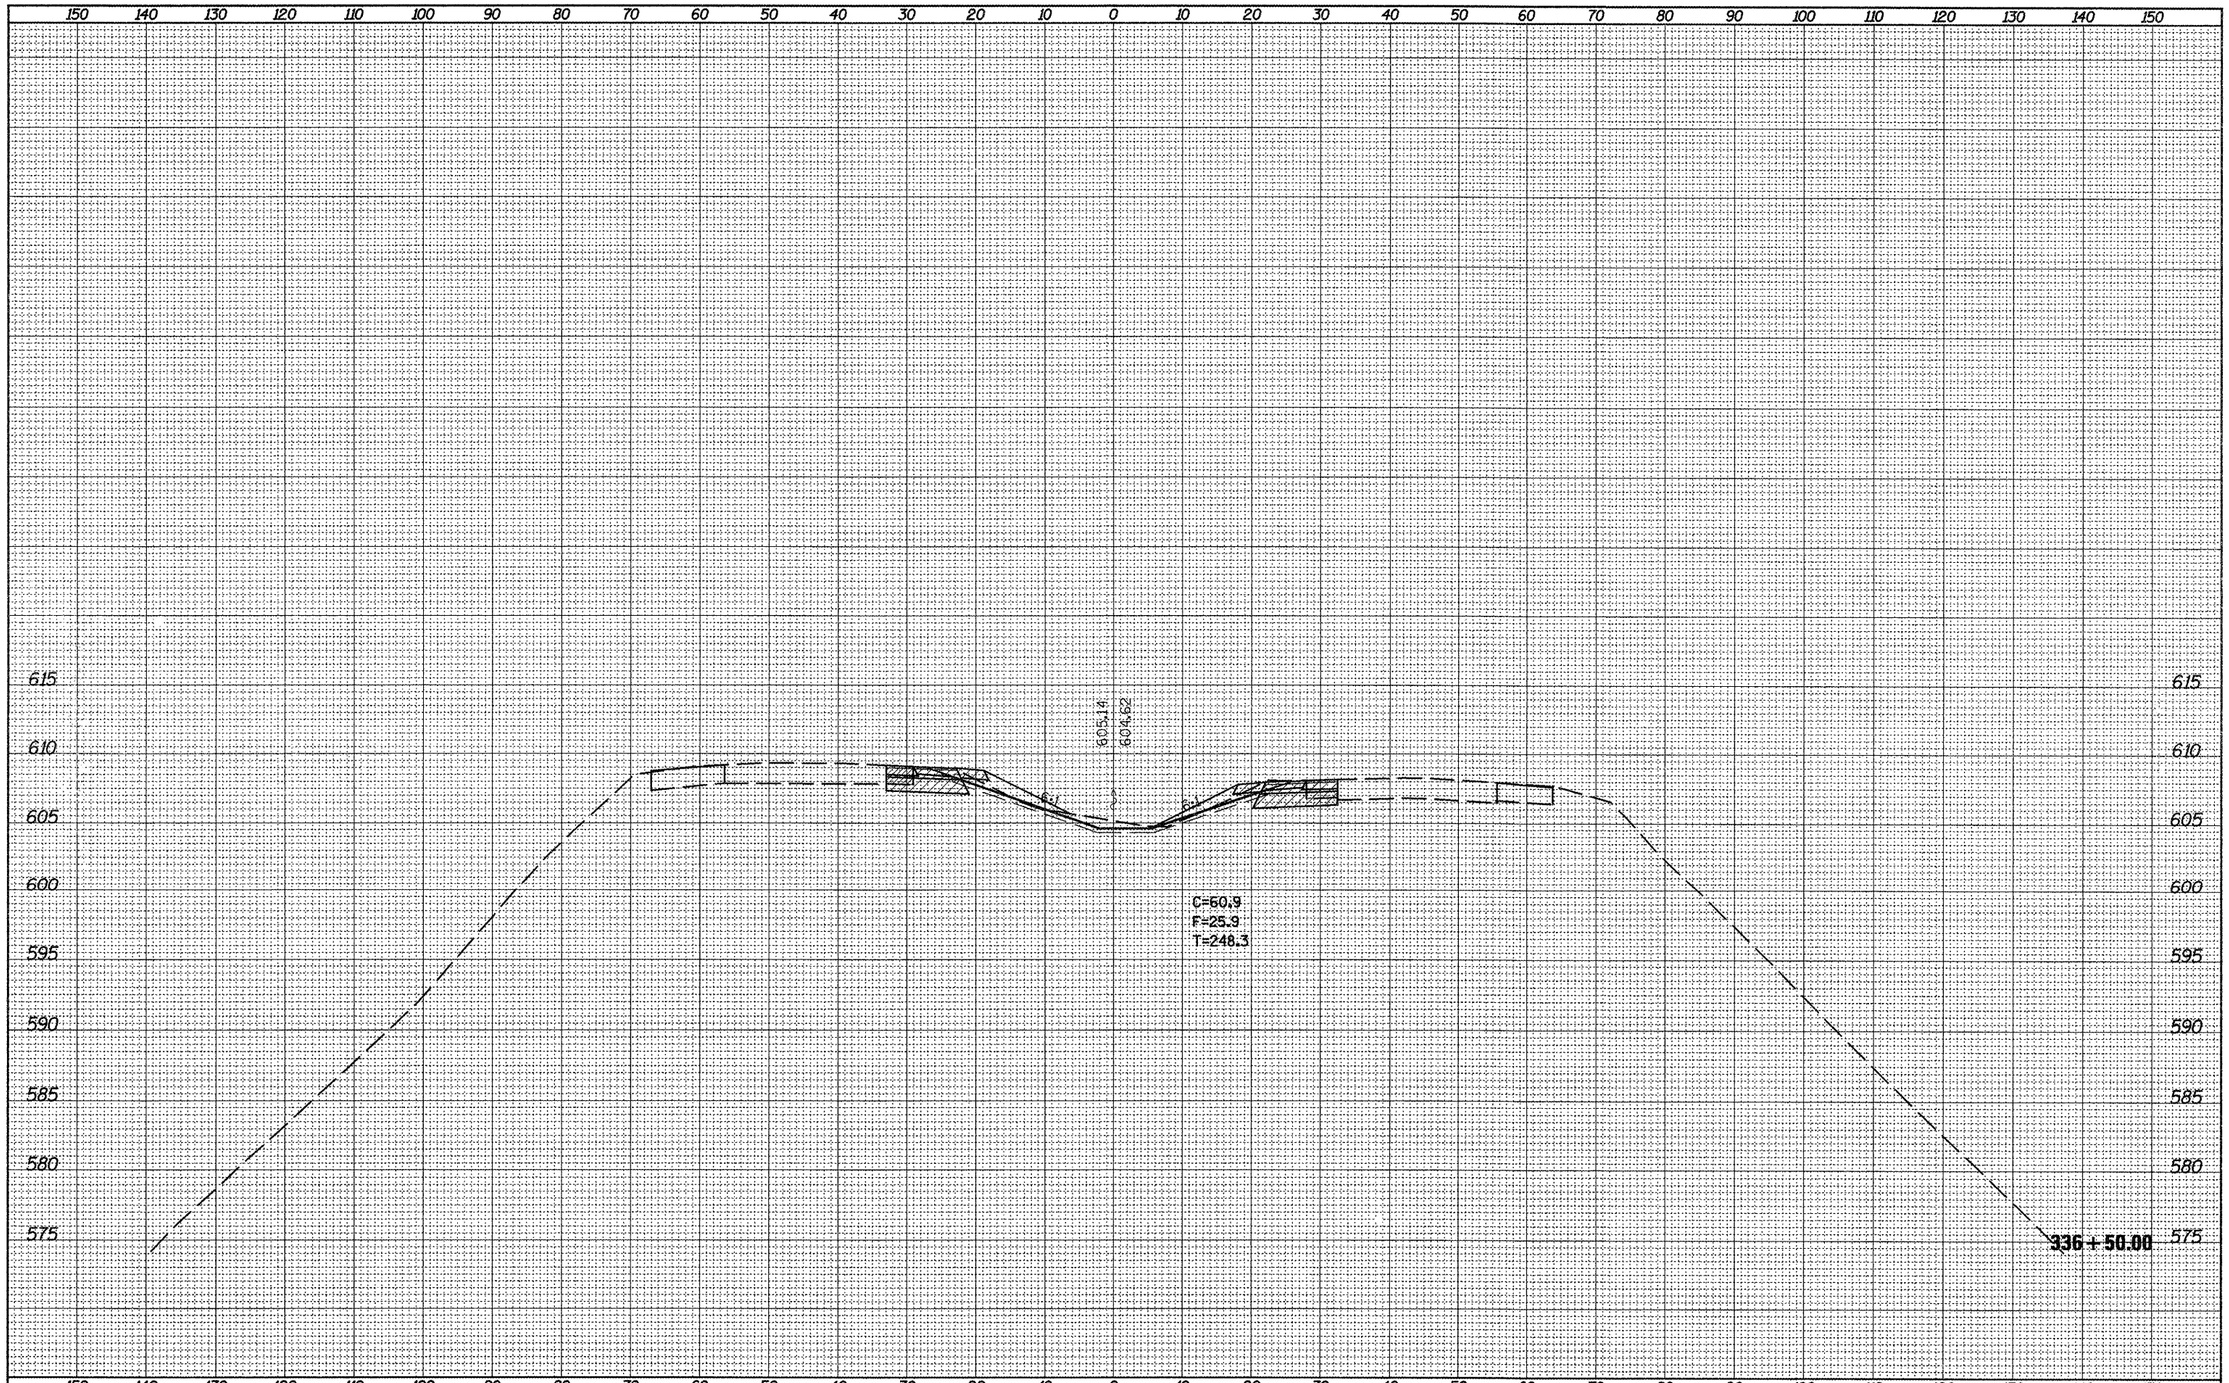

SURVEY	SUBMITTED
NOTE BOOK	PLOTTED
	TEMPLATE
	AREAS
NO.	AREAS CHECKED

SURVEY	SUBMITTED
NOTE BOOK	PLOTTED
	TEMPLATE
	AREAS
NO.	AREAS CHECKED

FILE NAME = D468874-xs-sheets.dgn	USER NAME = johnsontv	DESIGNED -	REVISED -
		DRAWN -	REVISED -
	PLOT SCALE = 20.0913 ' / in.	CHECKED -	REVISED -
	PLOT DATE = 8/25/2011	DATE -	REVISED -

STATE OF ILLINOIS
DEPARTMENT OF TRANSPORTATION

CROSS-OVER REMOVAL
CROSS SECTIONS

SCALE: 1"=10'V,20'H | SHEET NO. 4 OF 21 SHEETS | STA. 336+50.00 TO STA. 336+50.00

F.A.I. RTE.	SECTION	COUNTY	TOTAL SHEETS	SHEET NO.
74	72(6VB)BY)	PEORIA	133	116

CONTRACT NO. 68874

ILLINOIS FED. AID PROJECT