RIPRAP LAYOUT

LOCATION	STATION	OFFSET
A	1944+89	31.5' LT
B	1945+58	31.5' LT
C	1944+94	26.5' RT
D	1945+56	26.5' RT

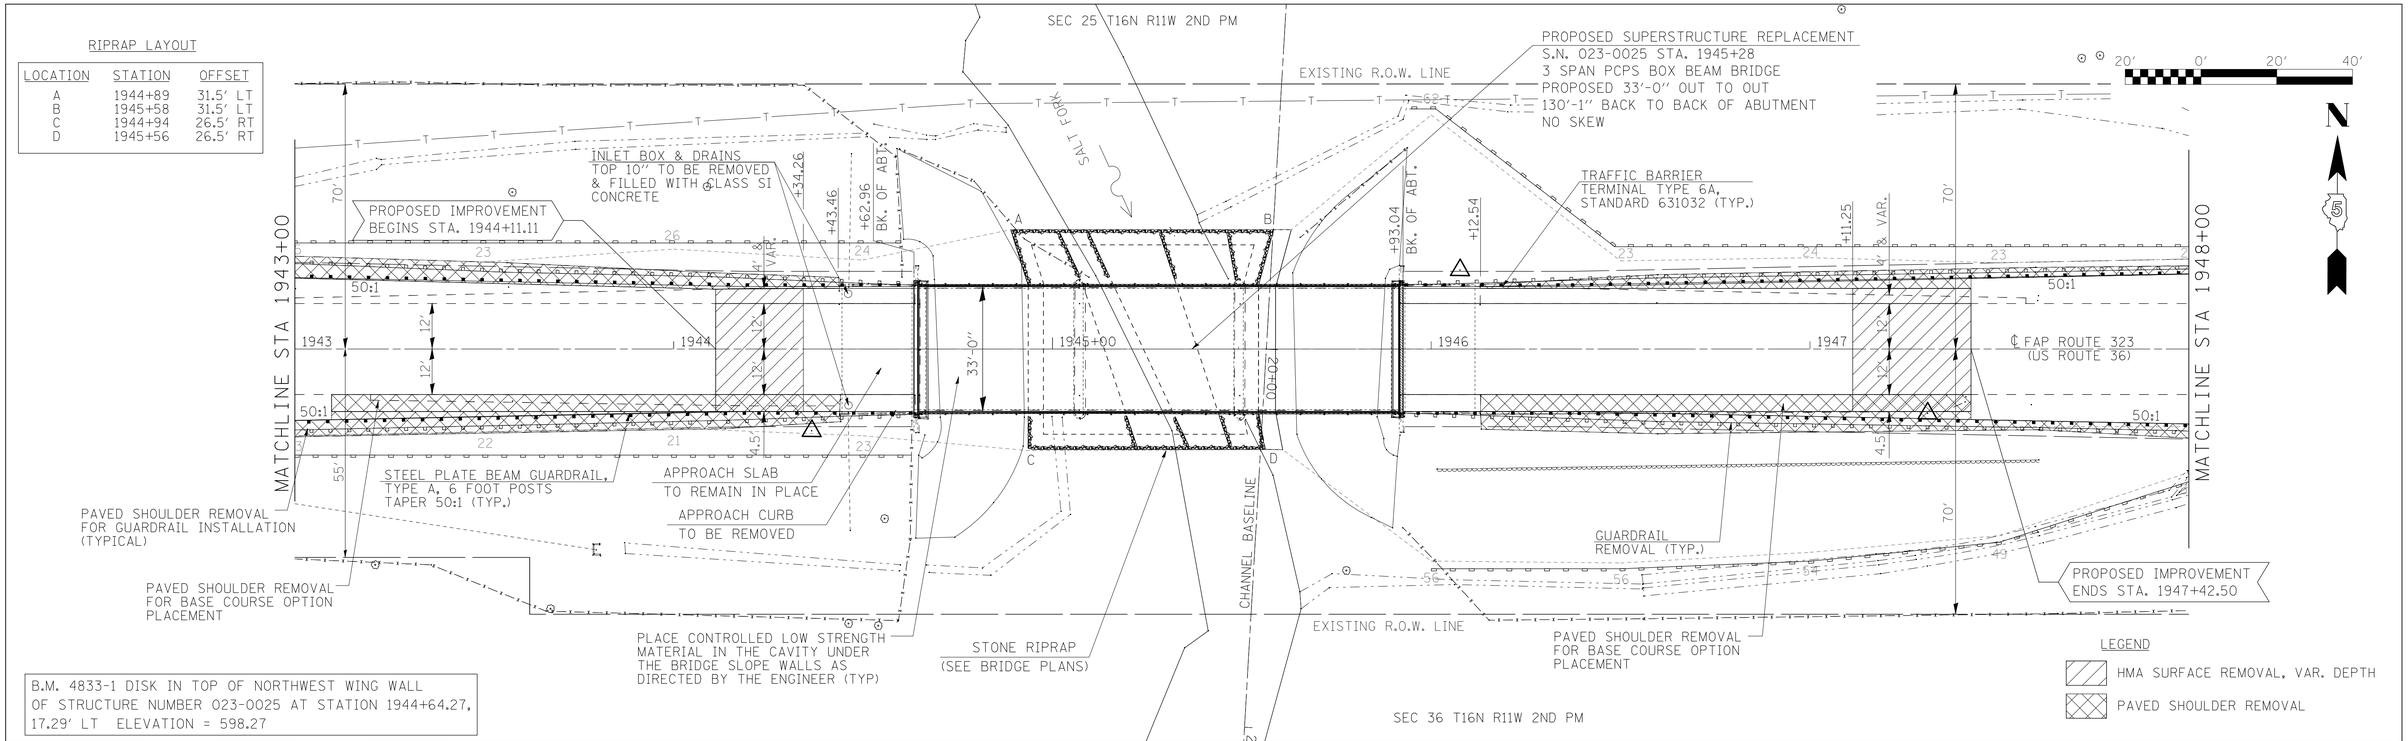

B.M. 4833-1 DISK IN TOP OF NORTHWEST WING WALL
OF STRUCTURE NUMBER 023-0025 AT STATION 1944+64.27,
17.29' LT ELEVATION = 598.27

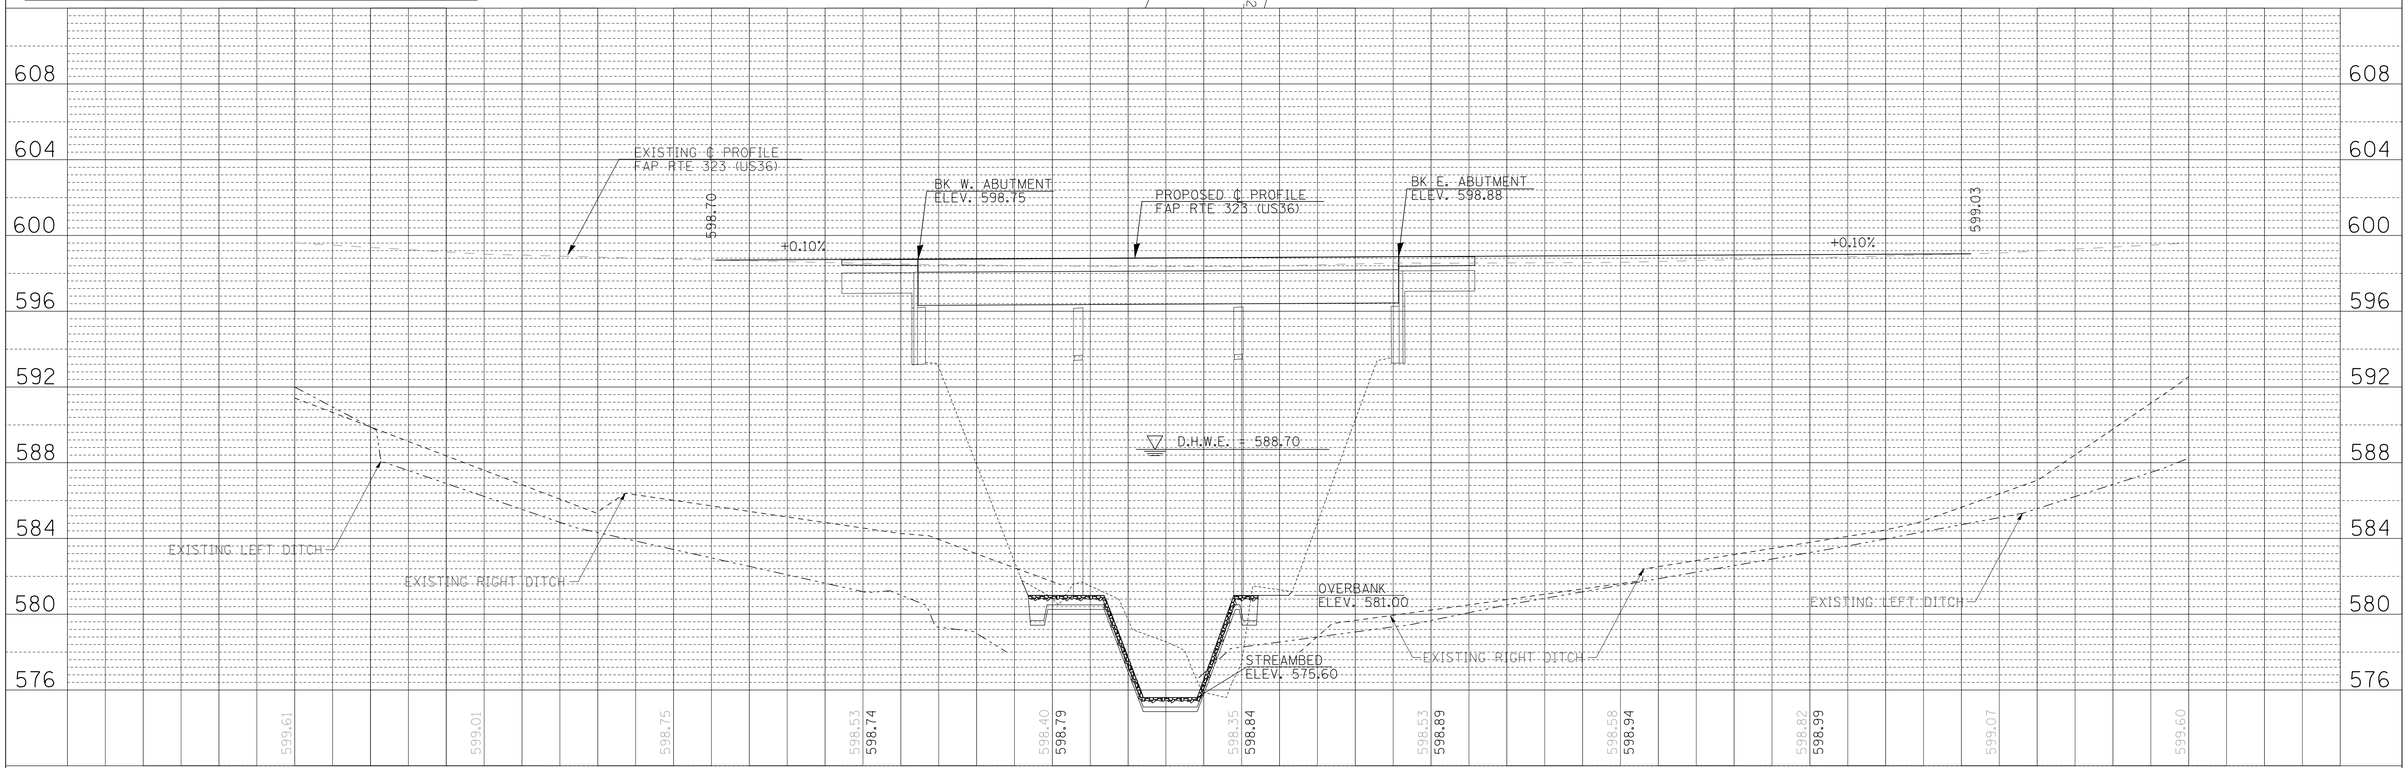

FILE NAME = $FILEL$	USER NAME = $USER$	DESIGNED -	REVISED -
		DRAWN -	REVISED -
	PLOT SCALE = $SCALE$	CHECKED -	REVISED -
	PLOT DATE = $DATE$	DATE -	REVISED -

STATE OF ILLINOIS
DEPARTMENT OF TRANSPORTATION

PLAN & PROFILE

SCALE: | SHEET NO. 2 OF 3 SHEETS | STA. 1943+00 TO STA. 1948+00

F.A.P. RTE.	SECTION	COUNTY	TOTAL SHEETS	SHEET NO.
323	150BR-1	EDGAR	48	7

CONTRACT NO. 70609

FED. ROAD DIST. NO. | ILLINOIS | FED. AID PROJECT

PLAN: NOTE BOOK NO. ___ SURVEYED / PLOTTED / ALIGNMENT CHECKED / RT. OF WAY CHECKED / CADD FILE NAME ___ BY DATE

PROFILE: NOTE BOOK NO. ___ SURVEYED / PLOTTED / GRADES CHECKED / B.M. NOTED / STRUCTURE NOTAT'NS CH'KD BY DATE