SEC. 20, T. 22 N., R. 4 E., 3RD P.M.

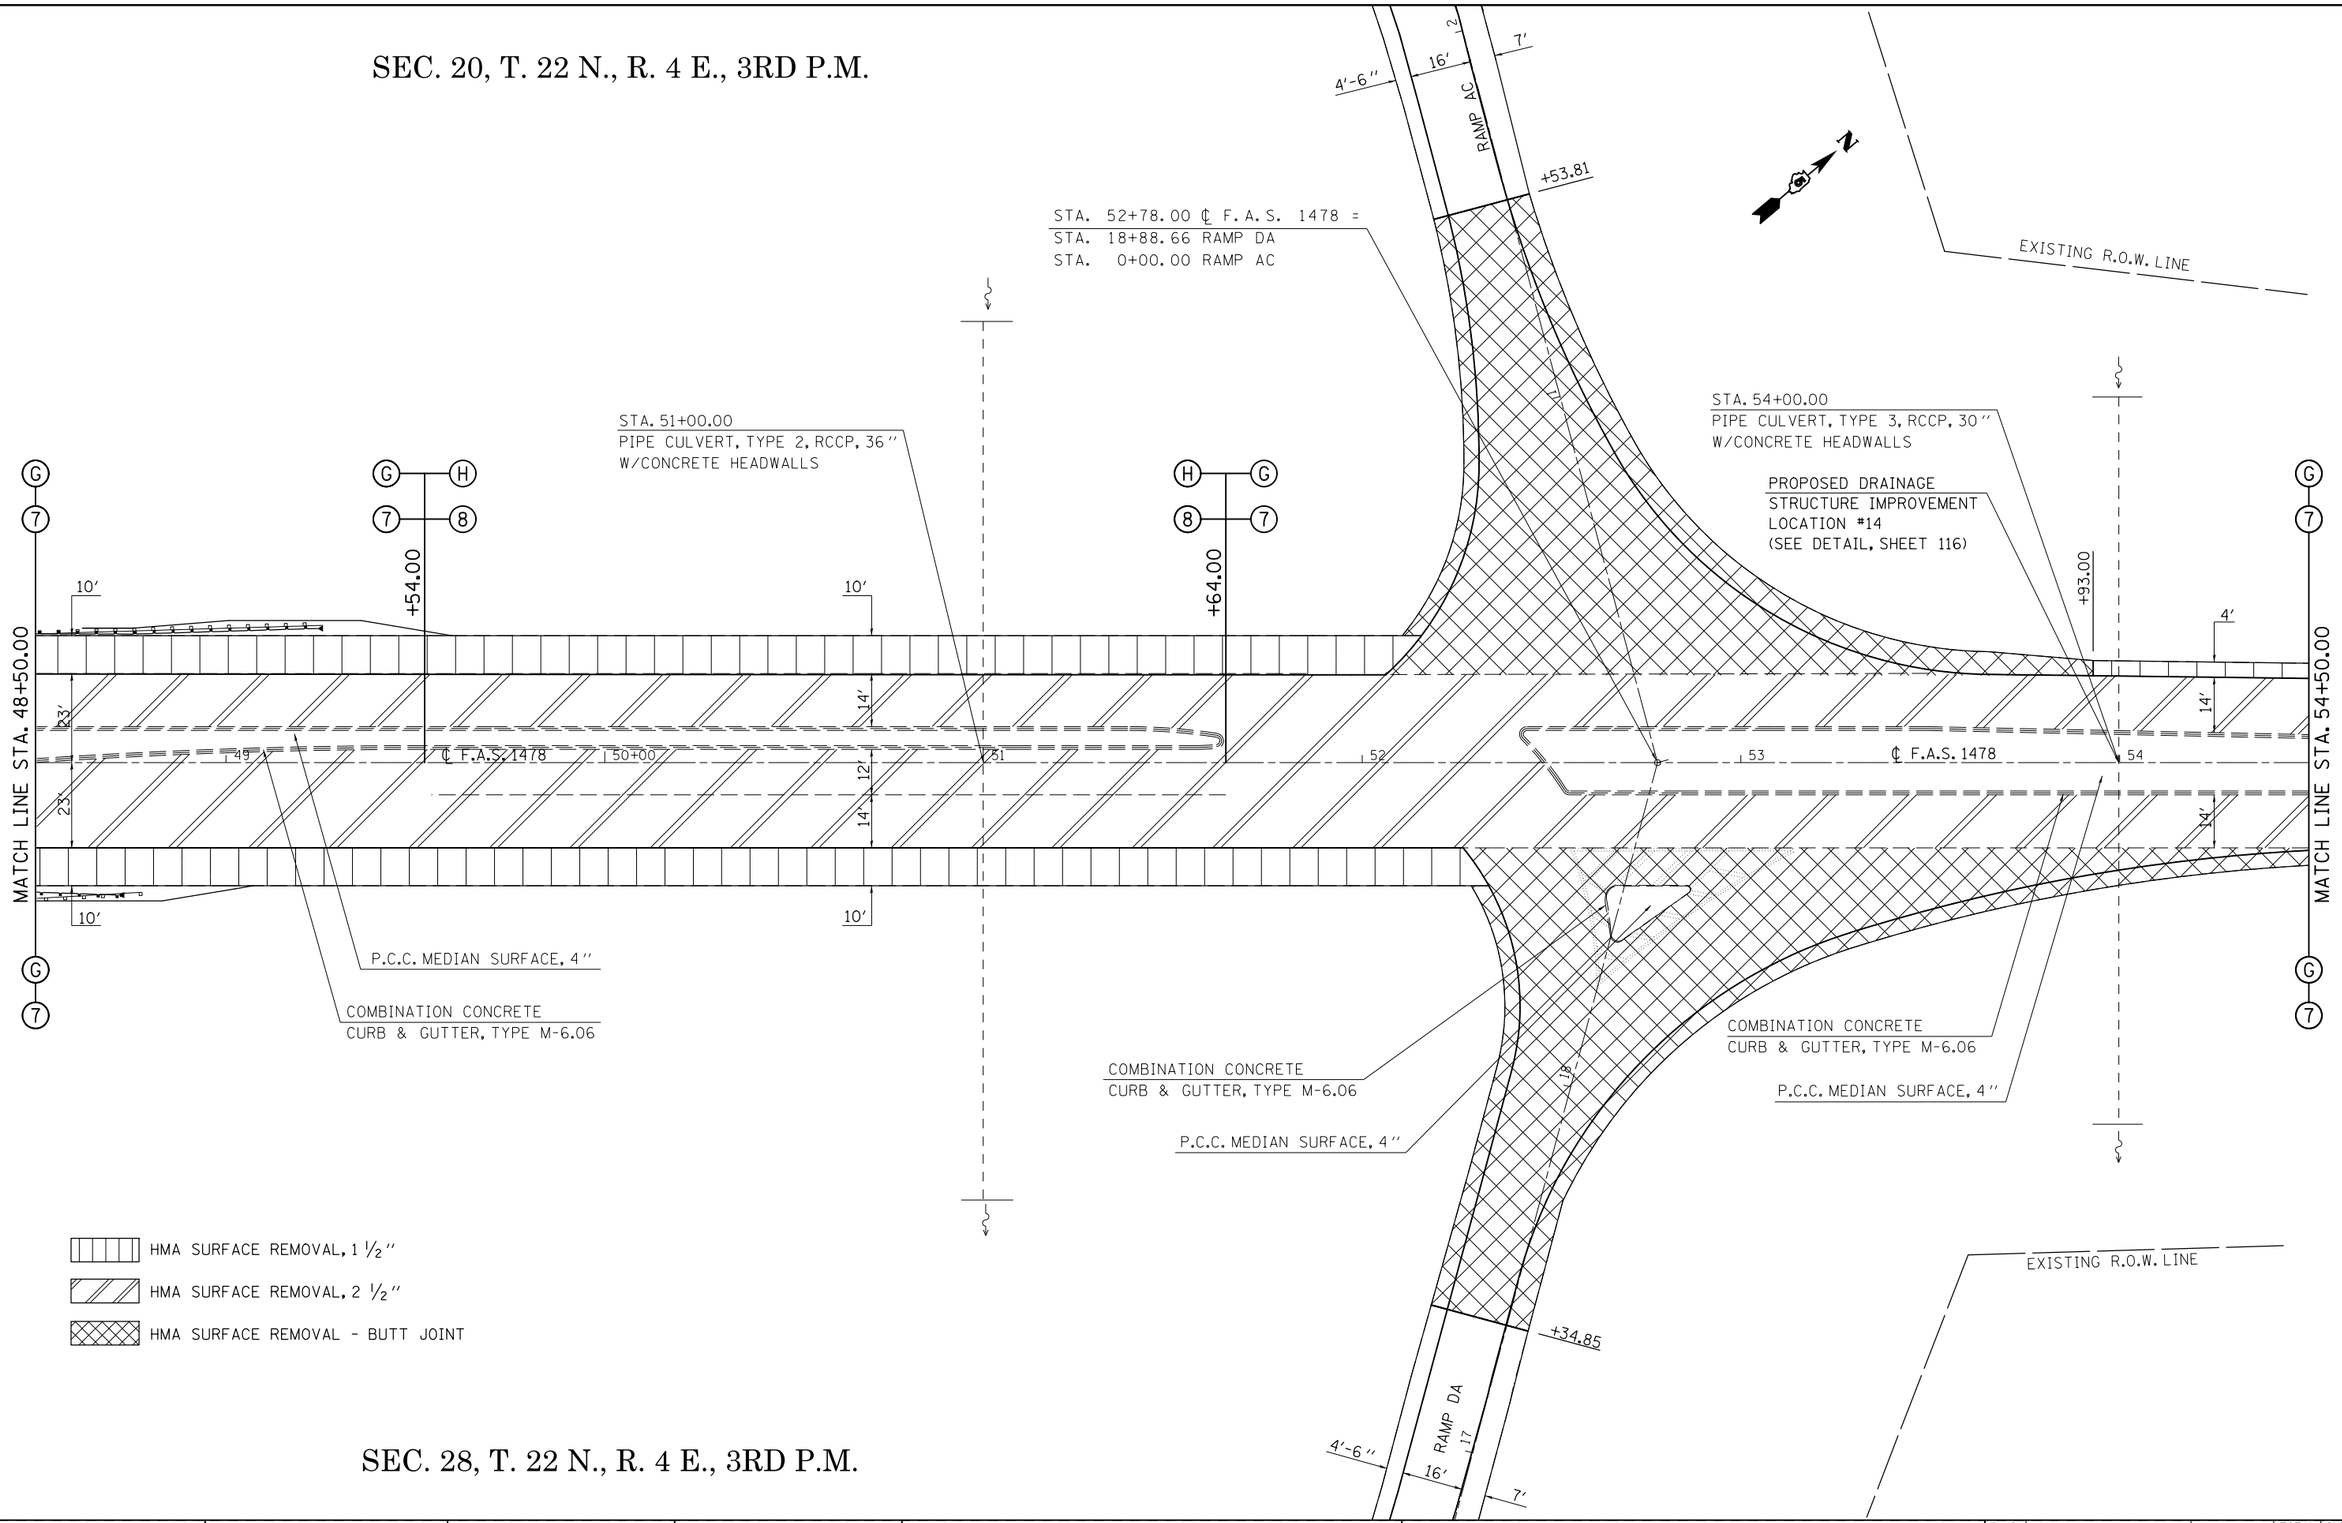

SEC. 28, T. 22 N., R. 4 E., 3RD P.M.

FILE NAME = c:\pw_work\pwidot\piersonbr\d0184863\D570648-sht-plan_FAS1478.dgn	USER NAME = piersonbr	DESIGNED - GAE	REVISED -
		DRAWN - BBP	REVISED -
	PLOT SCALE = 40.0000 ' / in.	CHECKED -	REVISED -
	PLOT DATE = 8/25/2011	DATE - 03/17/11	REVISED -

STATE OF ILLINOIS
DEPARTMENT OF TRANSPORTATION

PLAN SHEETS
F.A.S. 1478

SCALE: 1" = 20' | SHEET NO. 5 OF 7 SHEETS | STA. 48+50.00 TO STA. 54+50.00

F.A.I. RTE.	SECTION	COUNTY	TOTAL SHEETS	SHEET NO.
74	(57-23,57-24)RS-1	MCLEAN	175	59

CONTRACT NO. 70648

ILLINOIS FED. AID PROJECT