DETAIL FOR WOVEN WIRE FENCE (SPECIAL)

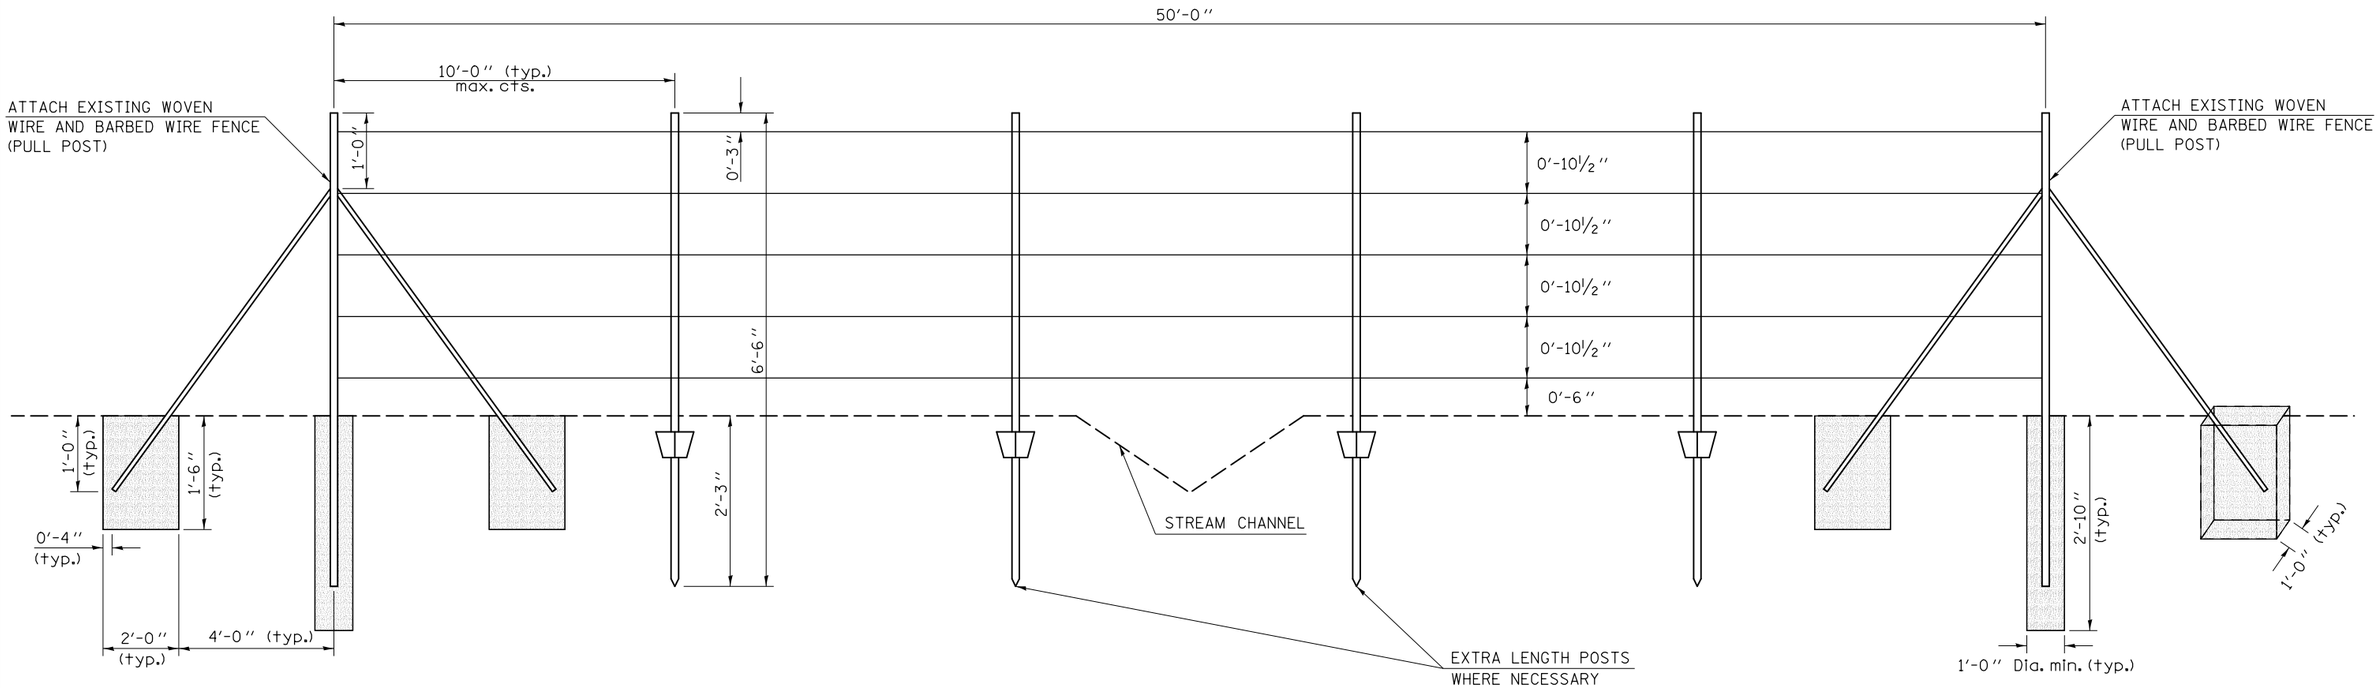

NOTES: BARBED WIRES SHALL BE TIED TO EACH POST. BARBED WIRES SHALL BE FASTENED TO THE PULL POSTS BY WRAPPING THE WIRES AROUND THE POST AND TYING BACK ON ITSELF WITH NOT LESS THAN 3 TWISTS TIGHTLY WRAPPED.

SEE STANDARD 665001 FOR LIST OF MATERIALS AND ARTICLE 1006.27 AND 1006.28 OF THE STANDARD SPECIFICTATIONS FOR MATERIALS REQUIREMENTS.

PORTLAND CEMENT CONCRETE

FILE NAME = c:\pw_work\pwidot\piersonbr\d0184863\D520648-sht-details.dgn	USER NAME = piersonbr	DESIGNED - GAE	REVISED -
		DRAWN - BBP	REVISED -
	PLOT SCALE = 40.0000 ' / in.	CHECKED -	REVISED -
	PLOT DATE = 8/26/2011	DATE - 07/26/11	REVISED -

STATE OF ILLINOIS
DEPARTMENT OF TRANSPORTATION

DETAIL FOR WOVEN WIRE FENCE (SPECIAL)

SCALE: N/A | SHEET NO. 1 OF 1 SHEETS | STA. | TO STA.

F.A.I. RTE.	SECTION	COUNTY	TOTAL SHEETS	SHEET NO.
74	(57-23,57-24)RS-1	MCLEAN	175	164
		CONTRACT NO. 70648		
	ILLINOIS FED. AID PROJECT			