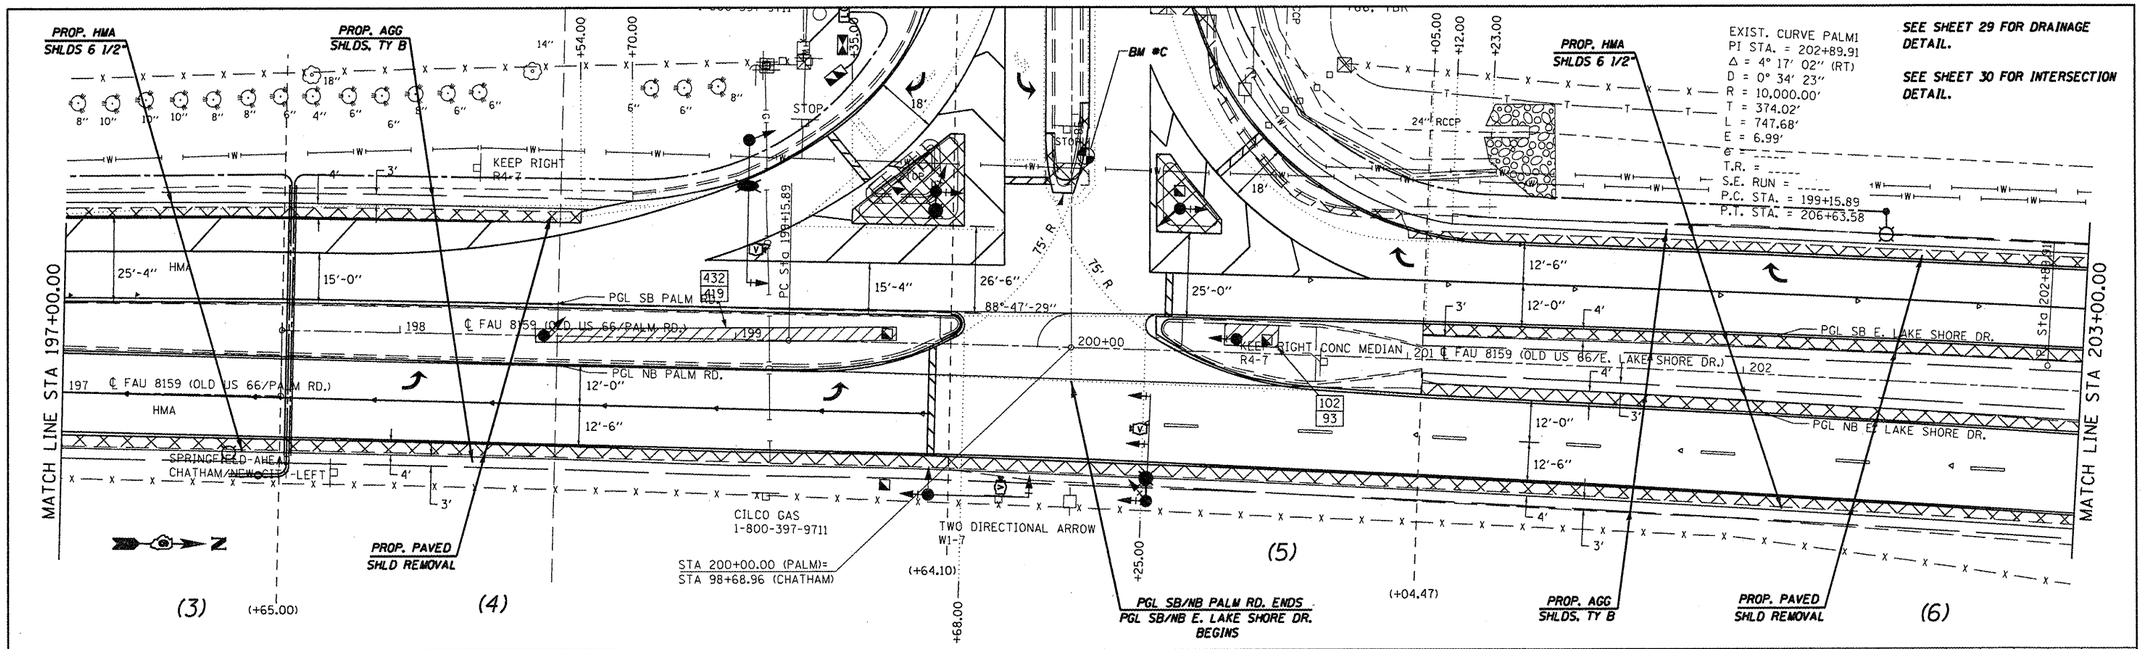

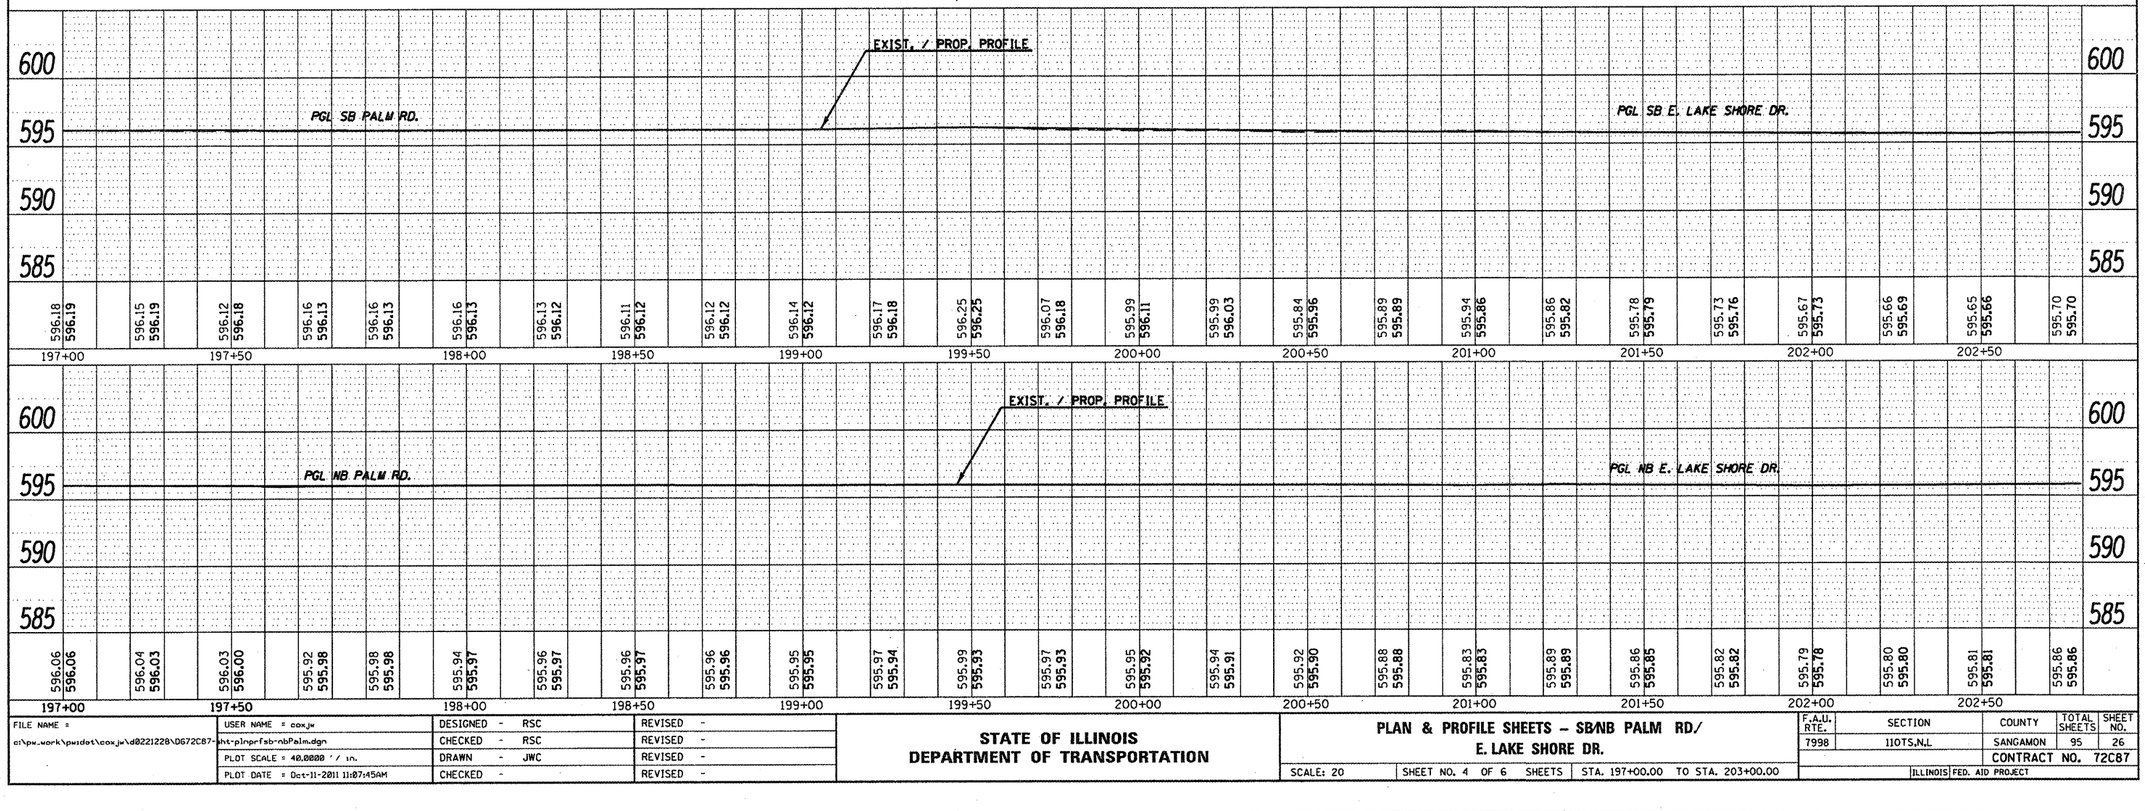

PLAN — SURVEYED — PLOTTED — ALIGNMENT CHECKED — PROF. CHECKED — R/W, NO TIE — STRUCTURE NO'S ATN'S CHKD — NOTE BOOK — NO. ____ — DATE — BY

PROFILE — SURVEYED — PLOTTED — PROF. CHECKED — R/W, NO TIE — STRUCTURE NO'S ATN'S CHKD — NOTE BOOK — NO. ____ — DATE — BY

FILE NAME = c:\pw_work\pwidot\coxjw\d0221228\D672C87-sht-plnprfsb-nbPalm.dgn	USER NAME = coxjw	DESIGNED - RSC	REVISED -
		CHECKED - RSC	REVISED -
	PLOT SCALE = 40.0000 ' / in.	DRAWN - JWC	REVISED -
	PLOT DATE = Oct-11-2011 11:07:45AM	CHECKED -	REVISED -

STATE OF ILLINOIS
DEPARTMENT OF TRANSPORTATION

PLAN & PROFILE SHEETS – SB/NB PALM RD/ E. LAKE SHORE DR.

SCALE: 20 | SHEET NO. 4 OF 6 SHEETS | STA. 197+00.00 TO STA. 203+00.00

F.A.U. RTE.	SECTION	COUNTY	TOTAL SHEETS	SHEET NO.
7998	110TS,N,L	SANGAMON	95	26
		CONTRACT NO. 72C87		
		ILLINOIS FED. AID PROJECT		