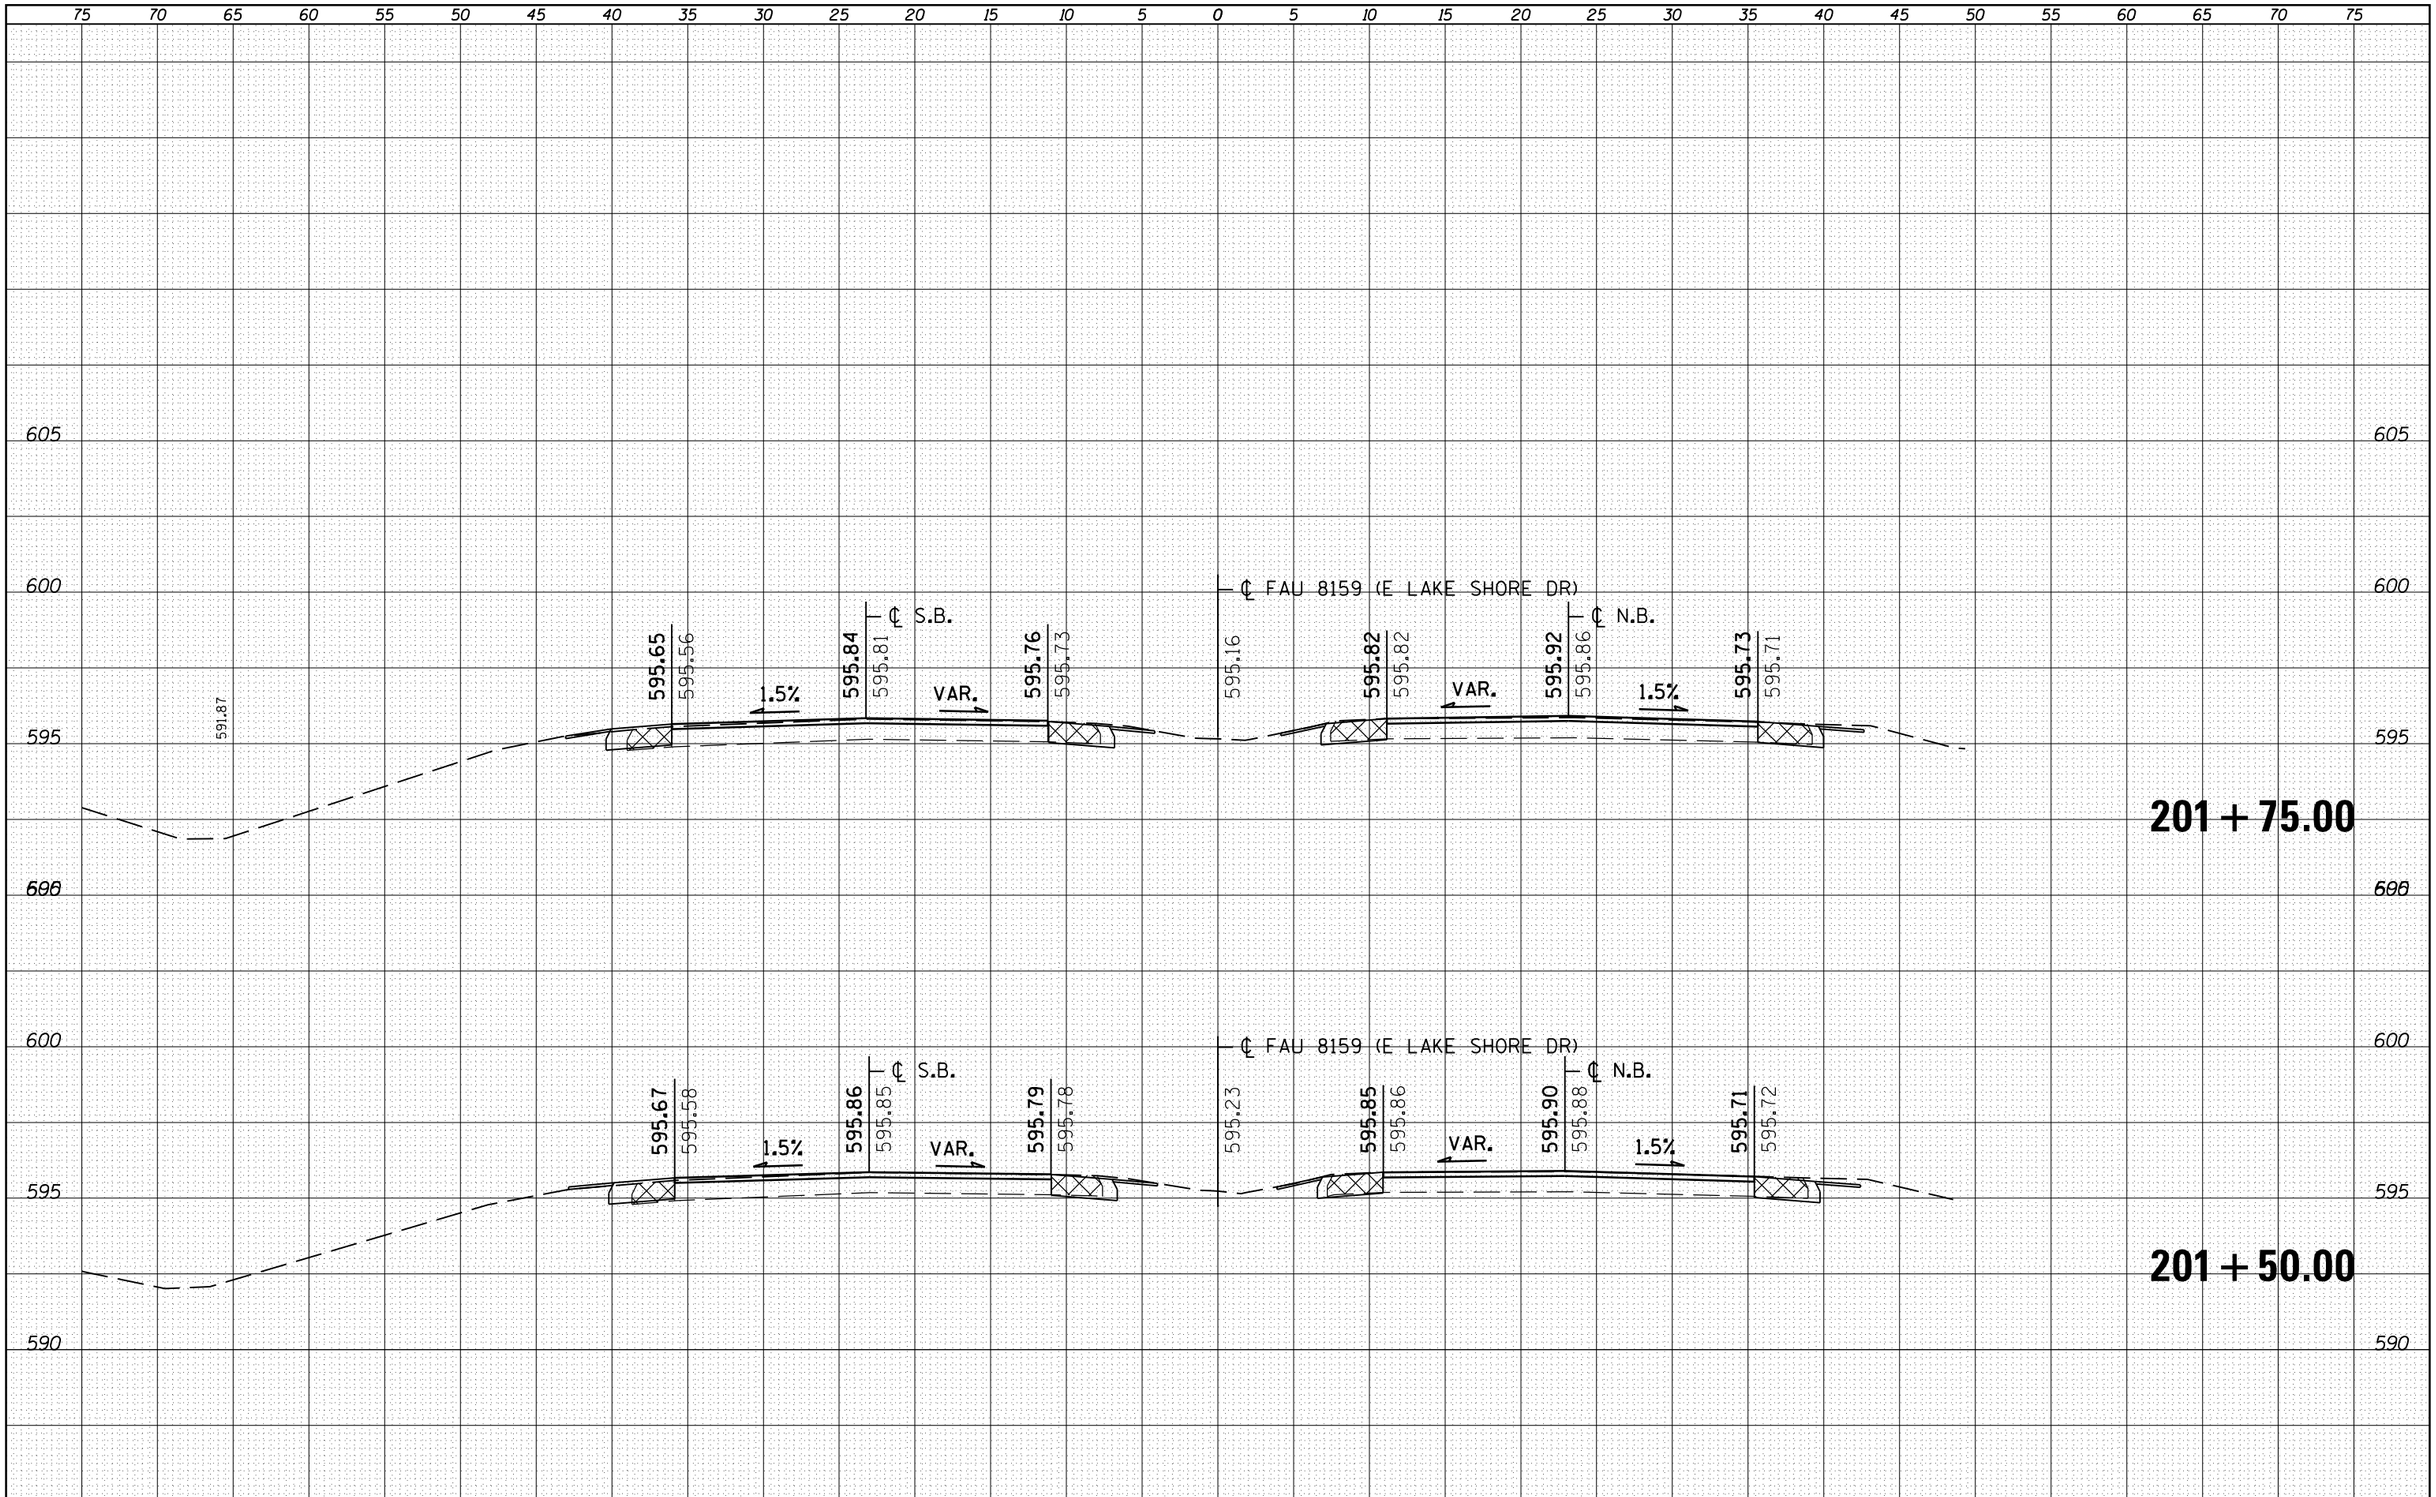

FINAL SURVEY		BY	DATE
NOTE BOOK	SURVEYED		
	PLOTTED		
	TEMPLATE		
	AREAS		
NO.	AREAS CHECKED		

ORIGINAL SURVEY		BY	DATE
NOTE BOOK	SURVEYED		
	PLOTTED		
	TEMPLATE		
	AREAS		
NO.	AREAS CHECKED		

FILE NAME = c:\pw_work\pwidot\sparksgw\d0221228\d672C87-sht-xsshtsr.dgn	USER NAME = sparksgw	DESIGNED - RSC	REVISED -
		DRAWN - JWC	REVISED -
	PLOT SCALE = 10.0000 ' / in.	CHECKED - RSC	REVISED -
	PLOT DATE = Sep-01-2011 12:36:37PM	DATE -	REVISED -

STATE OF ILLINOIS
DEPARTMENT OF TRANSPORTATION

CROSS SECTION SHEETS

SCALE: | SHEET NO. 14 OF 39 SHEETS | STA. 201+50.00 TO STA. 201+75.00

F.A.U. RTE.	SECTION	COUNTY	TOTAL SHEETS	SHEET NO.
7998	11OTS,N,L	SANGAMON	95	70
		CONTRACT NO. 72C87		
		ILLINOIS FED. AID PROJECT		