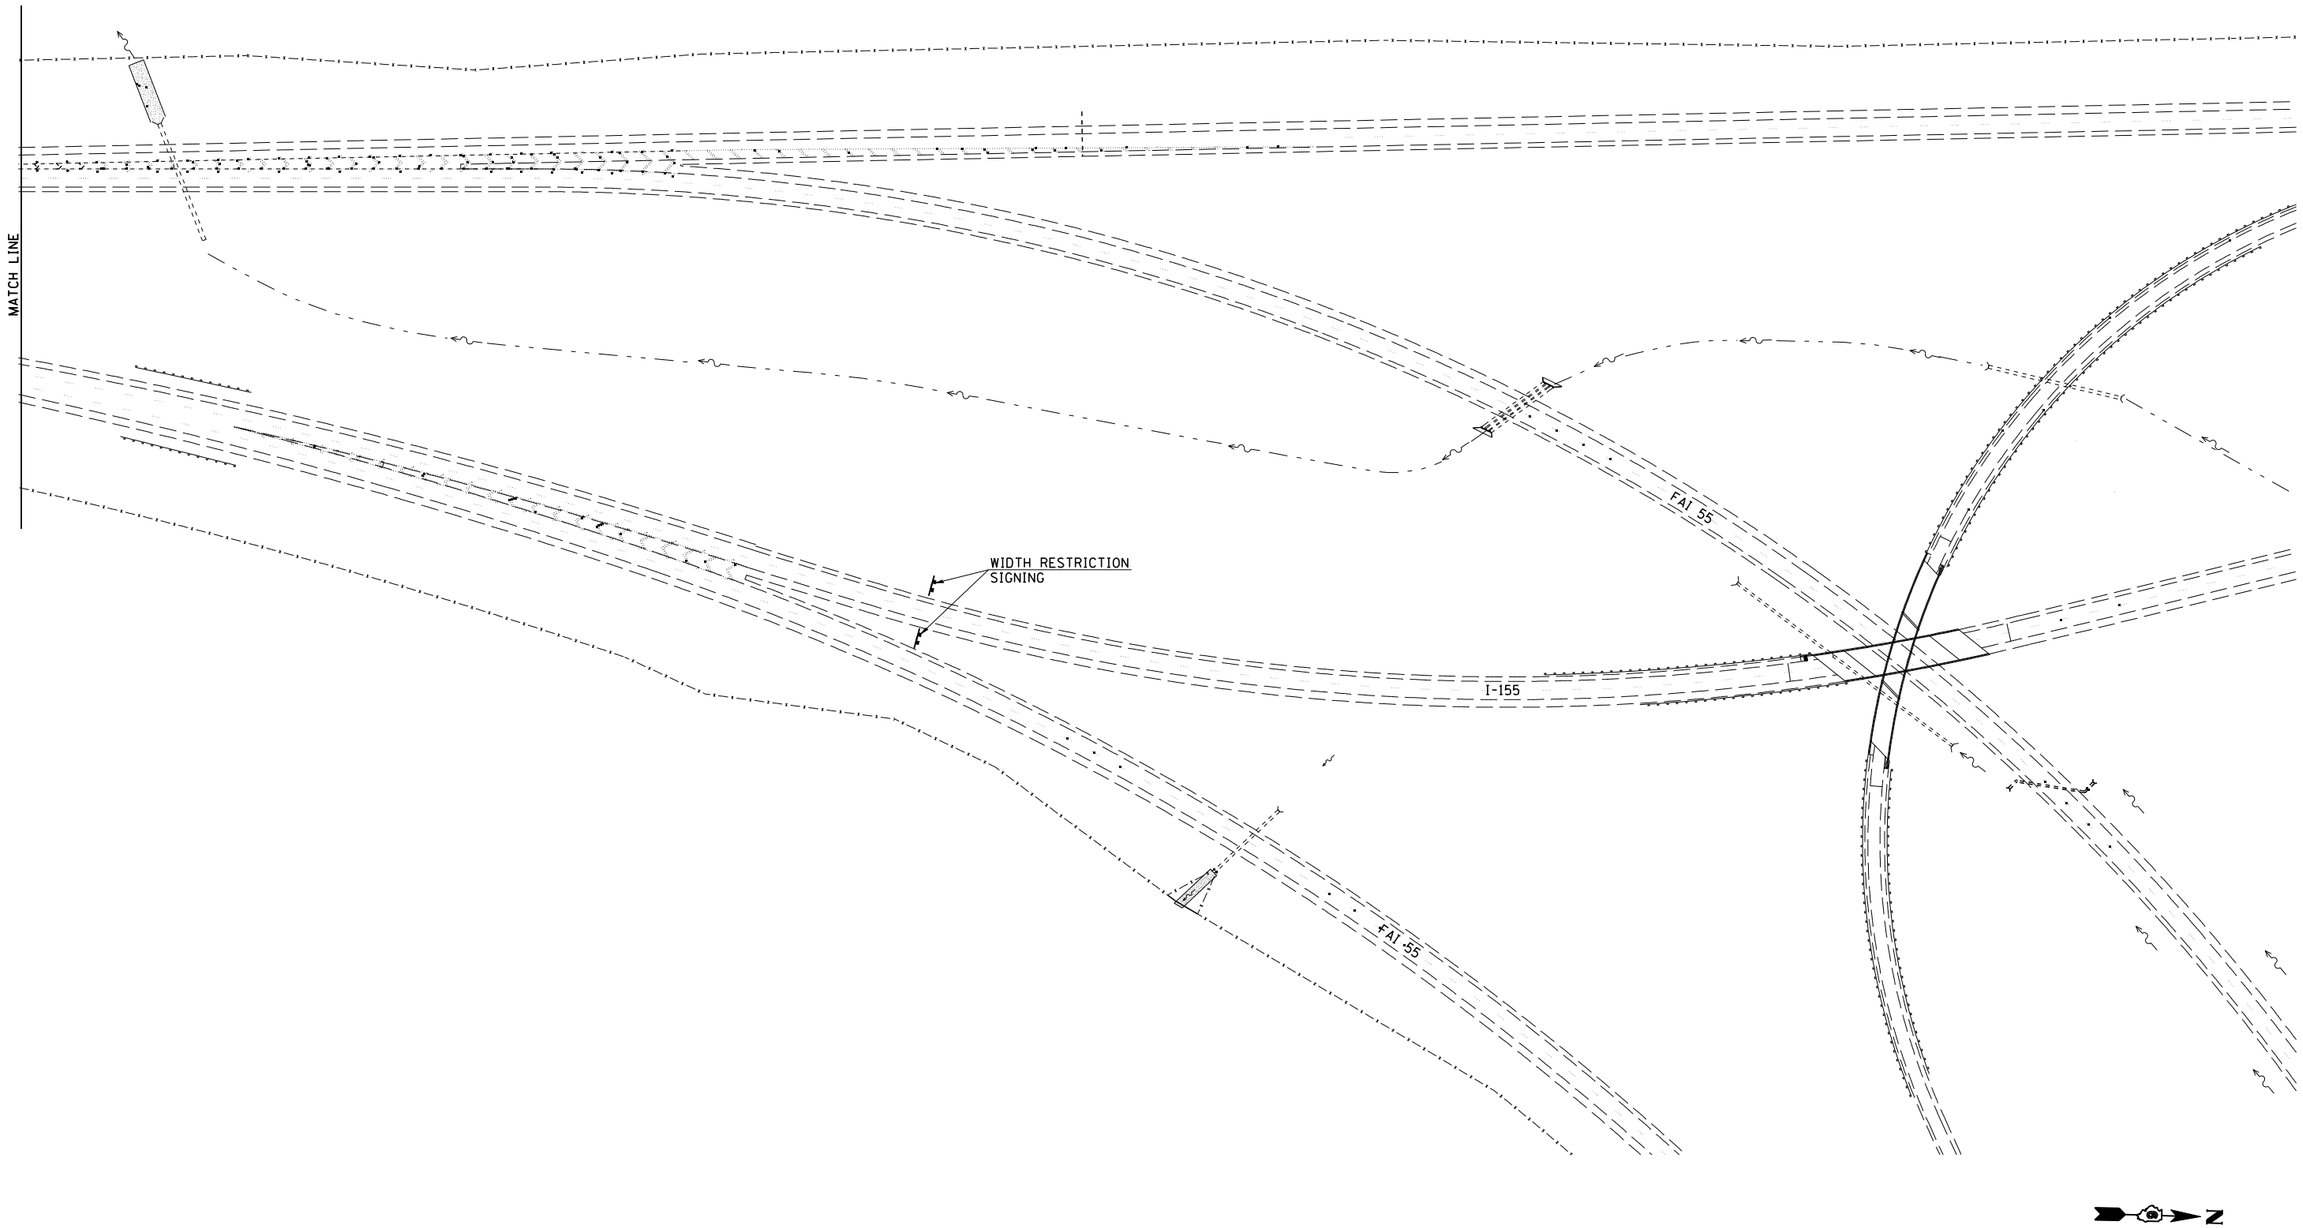

CEC Cummins Engineering Corporation — Civil and Structural Engineering	JOB = 2265.4	DESIGNED - NAK	REVISED -	STATE OF ILLINOIS DEPARTMENT OF TRANSPORTATION	I-55 ADVANCED WARNING & MAINTENANCE OF TRAFFIC	F.A.I. RTE.	SECTION	COUNTY	TOTAL SHEETS / SHEET NO.
	FILE NAME = D672E10-sht-mot.dgn	DRAWN - TJD	REVISED -			55	D6 LOGAN CO BR 2011	LOGAN	224 / 92
	PLOT SCALE = 200.0000 ' / IN.	CHECKED - NAK	REVISED -					CONTRACT NO. 72E10	
	PLOT DATE = 9/8/2011	DATE - 8/12/2011	REVISED -		SCALE: SHEET NO. OF SHEETS STA. TO STA.	FED. ROAD DIST. NO.	ILLINOIS	FED. AID PROJECT	