SEC 13, T20N, R3W, 3RD PM

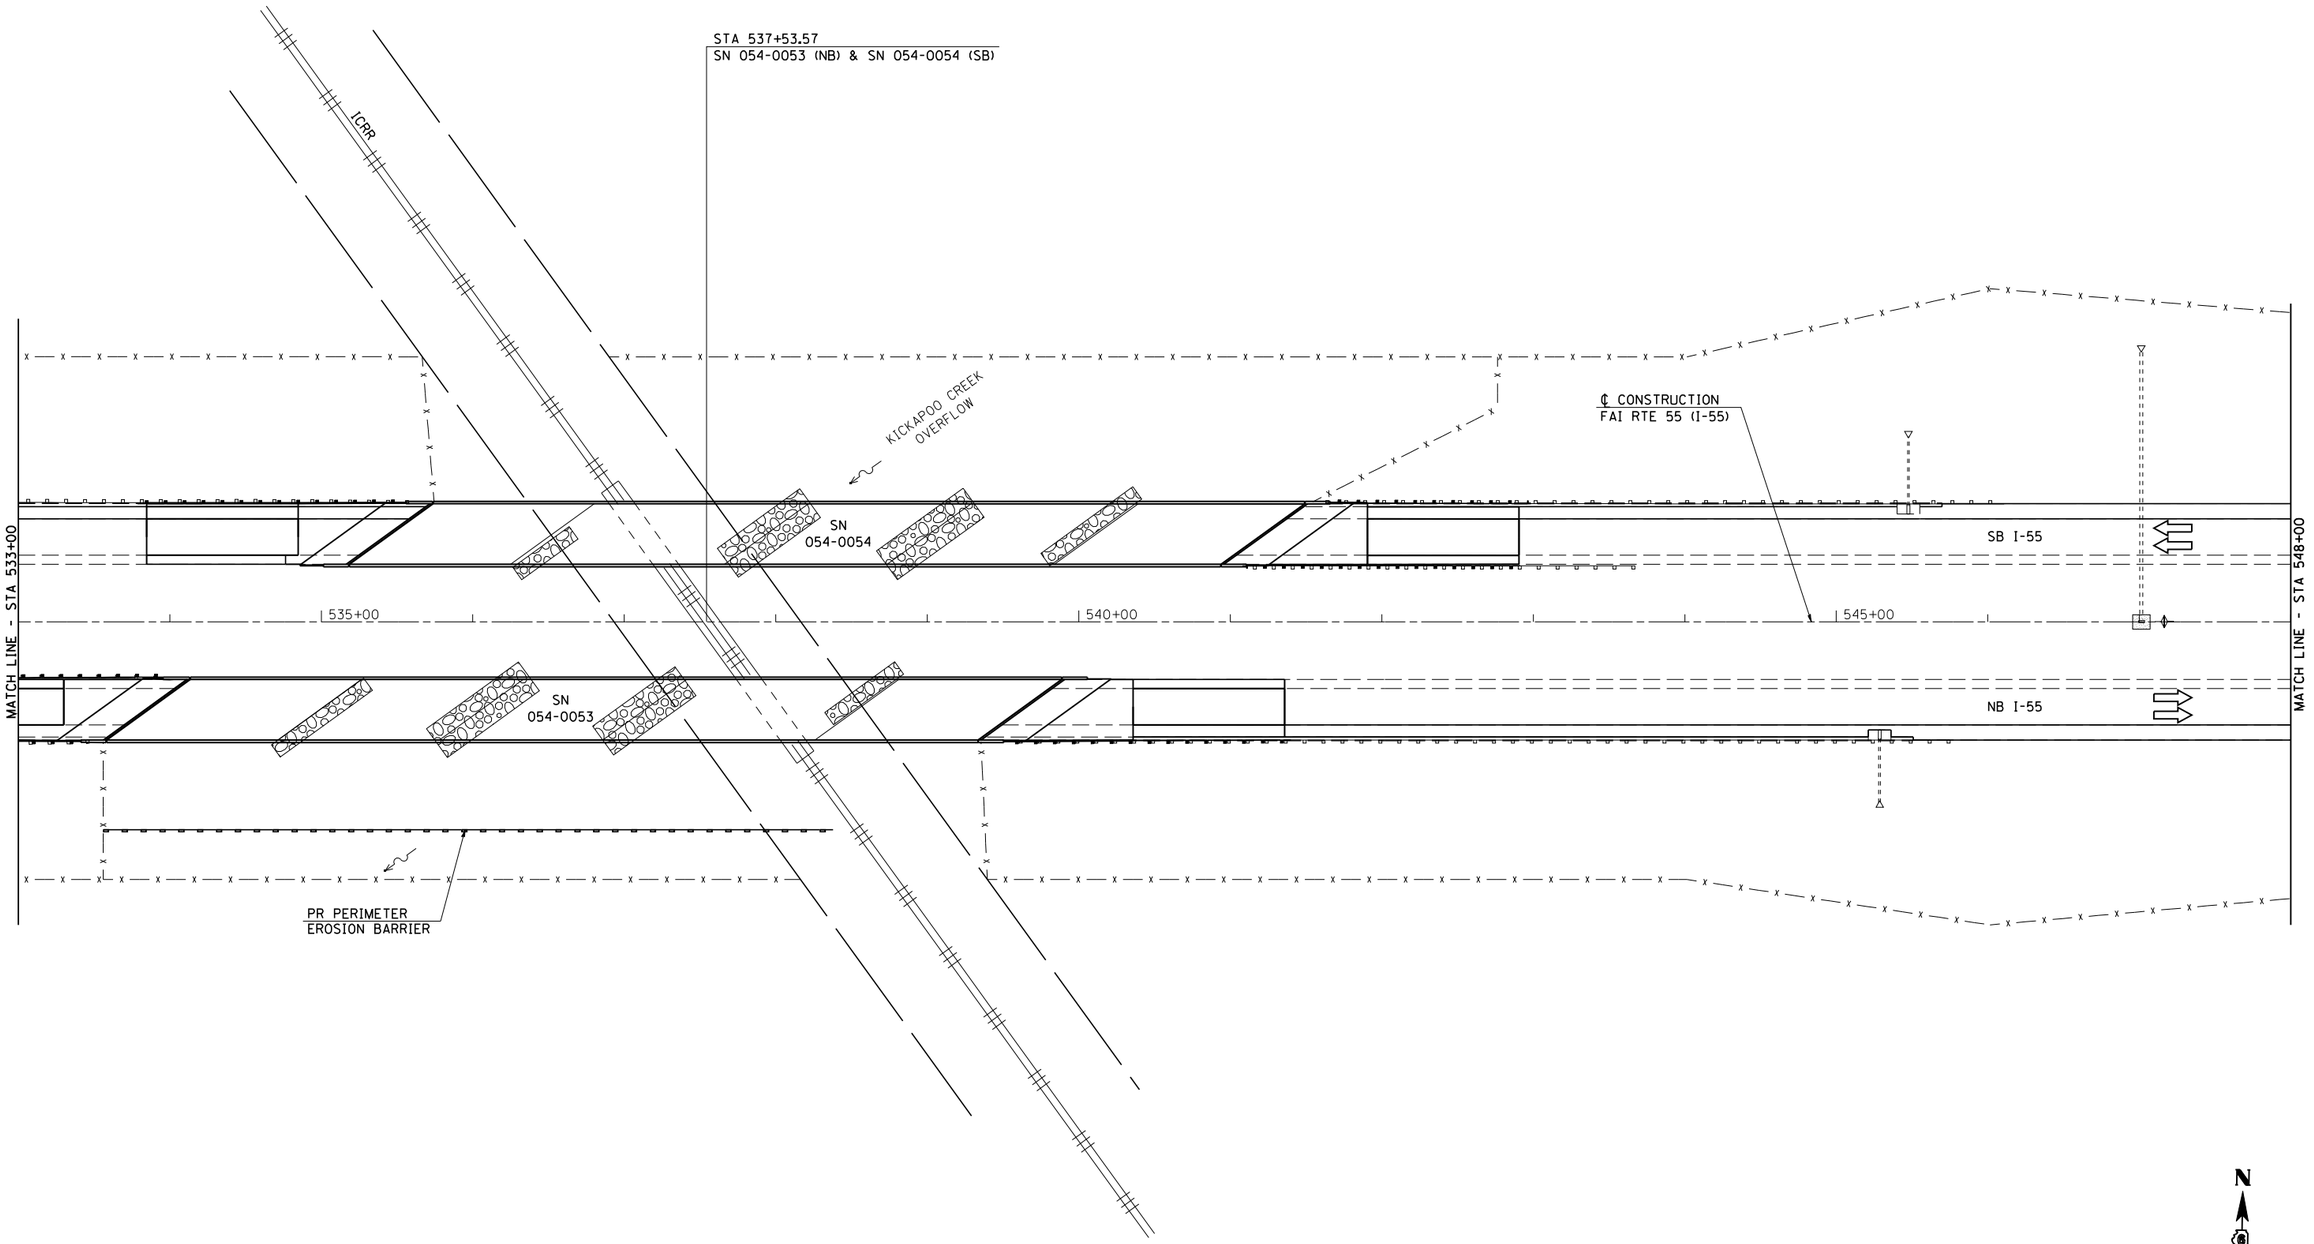

CEC Cummins Engineering Corporation — Civil and Structural Engineering	JOB = 2236.9	DESIGNED - NAK	REVISED -	STATE OF ILLINOIS DEPARTMENT OF TRANSPORTATION	FAI ROUTE 55 STORMWATER POLLUTION PREVENTION PLAN	F.A.I. RTE.	SECTION	COUNTY	TOTAL SHEETS	SHEET NO.
	FILE NAME = D672E10-sht-eroa.dgn	DRAWN - TJD	REVISED -			55	D6 LOGAN CO BR 2011	LOGAN	224	103
	PLOT SCALE = 100.0000 ' / IN.	CHECKED - NAK	REVISED -					CONTRACT NO. 72E10		
	PLOT DATE = 9/8/2011	DATE - 8/12/2011	REVISED -		SCALE: SHEET NO. OF SHEETS STA. 533+00 TO STA. 548+00	FED. ROAD DIST. NO.	ILLINOIS	FED. AID PROJECT		