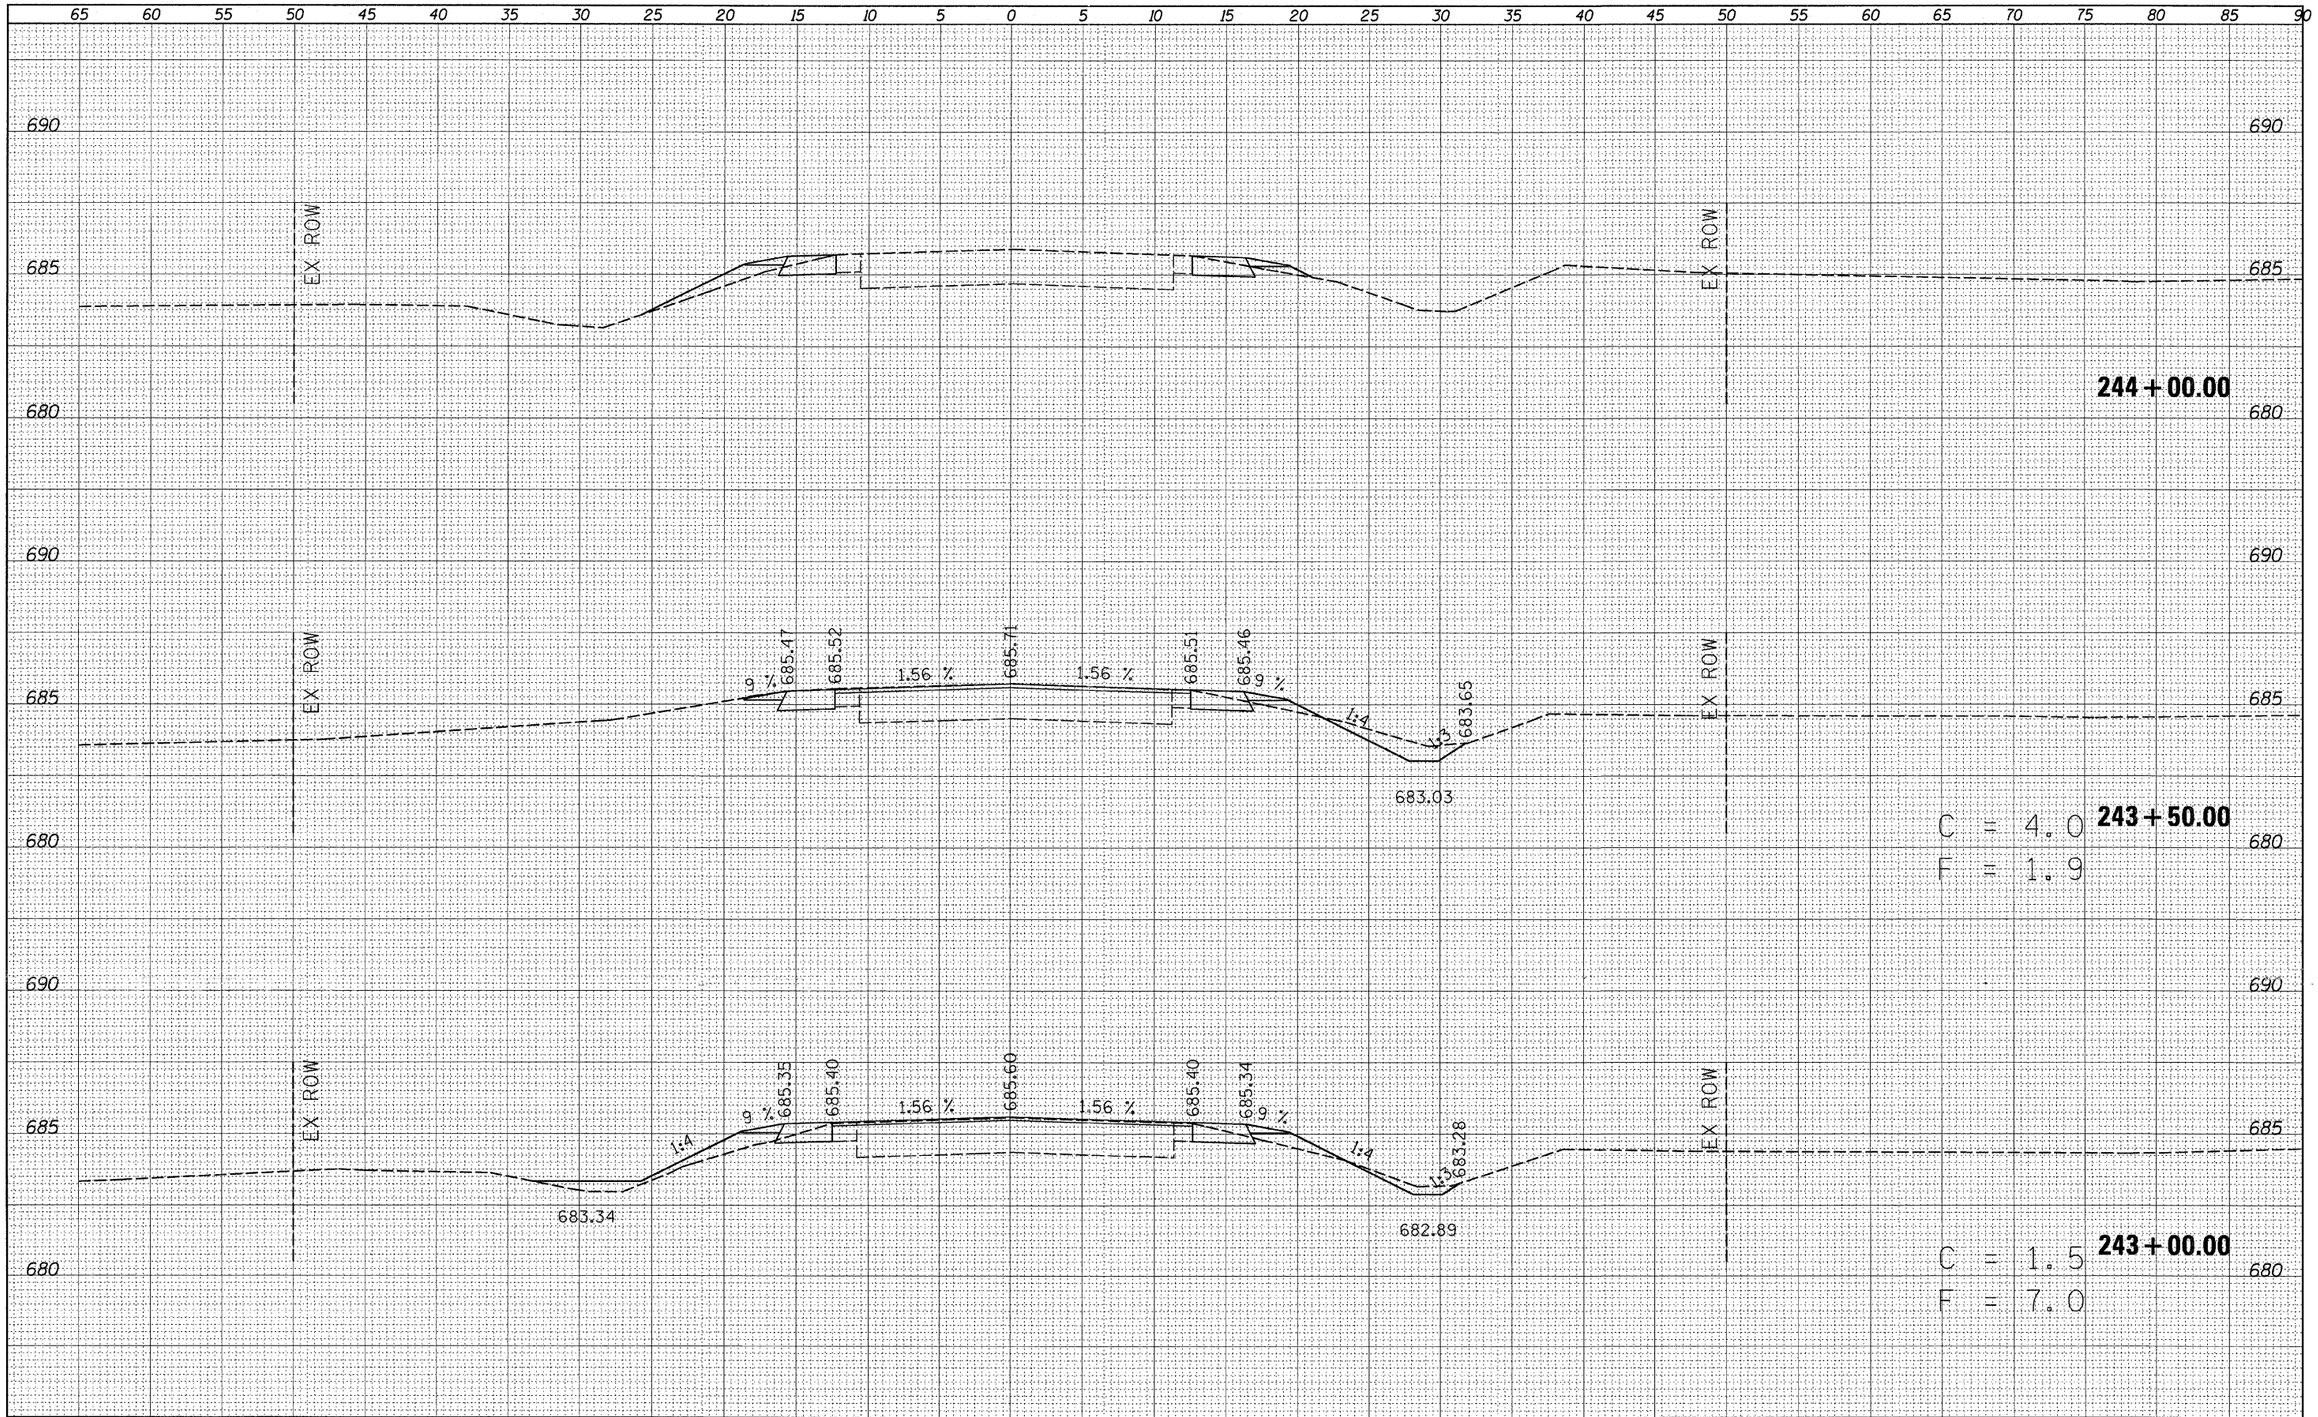

FILE NAME = c:\pw_work\pwidot\swartzrw\d0156151\D774422-sht_xssht2.dgn	USER NAME = swartzrw	DESIGNED -	REVISED -	STATE OF ILLINOIS DEPARTMENT OF TRANSPORTATION	CROSS SECTIONS	F.A.P. RTE. 741	SECTION (11,12)T	COUNTY *	TOTAL SHEETS 85	SHEET NO. 76
	PLOT SCALE = 5.0000 ' / in.	DRAWN -	REVISED -		SCALE: 5 / SHEET NO. 20 OF 29 SHEETS / STA. 243+00.00 TO STA. 244+00.00	CONTRACT NO. 74422				
	PLOT DATE = 8/16/2011	CHECKED -	REVISED -			ILLINOIS FED. AID PROJECT				
		DATE -	REVISED -							

* MACON & PIATT

FINAL SURVEY — NOTE BOOK NO. — SURVEYED — PLOTTED — TEMPLATE — AREAS — AREAS CHECKED — BY — DATE

ORIGINAL SURVEY — NOTE BOOK NO. — SURVEYED — PLOTTED — TEMPLATE — AREAS — AREAS CHECKED — BY — DATE