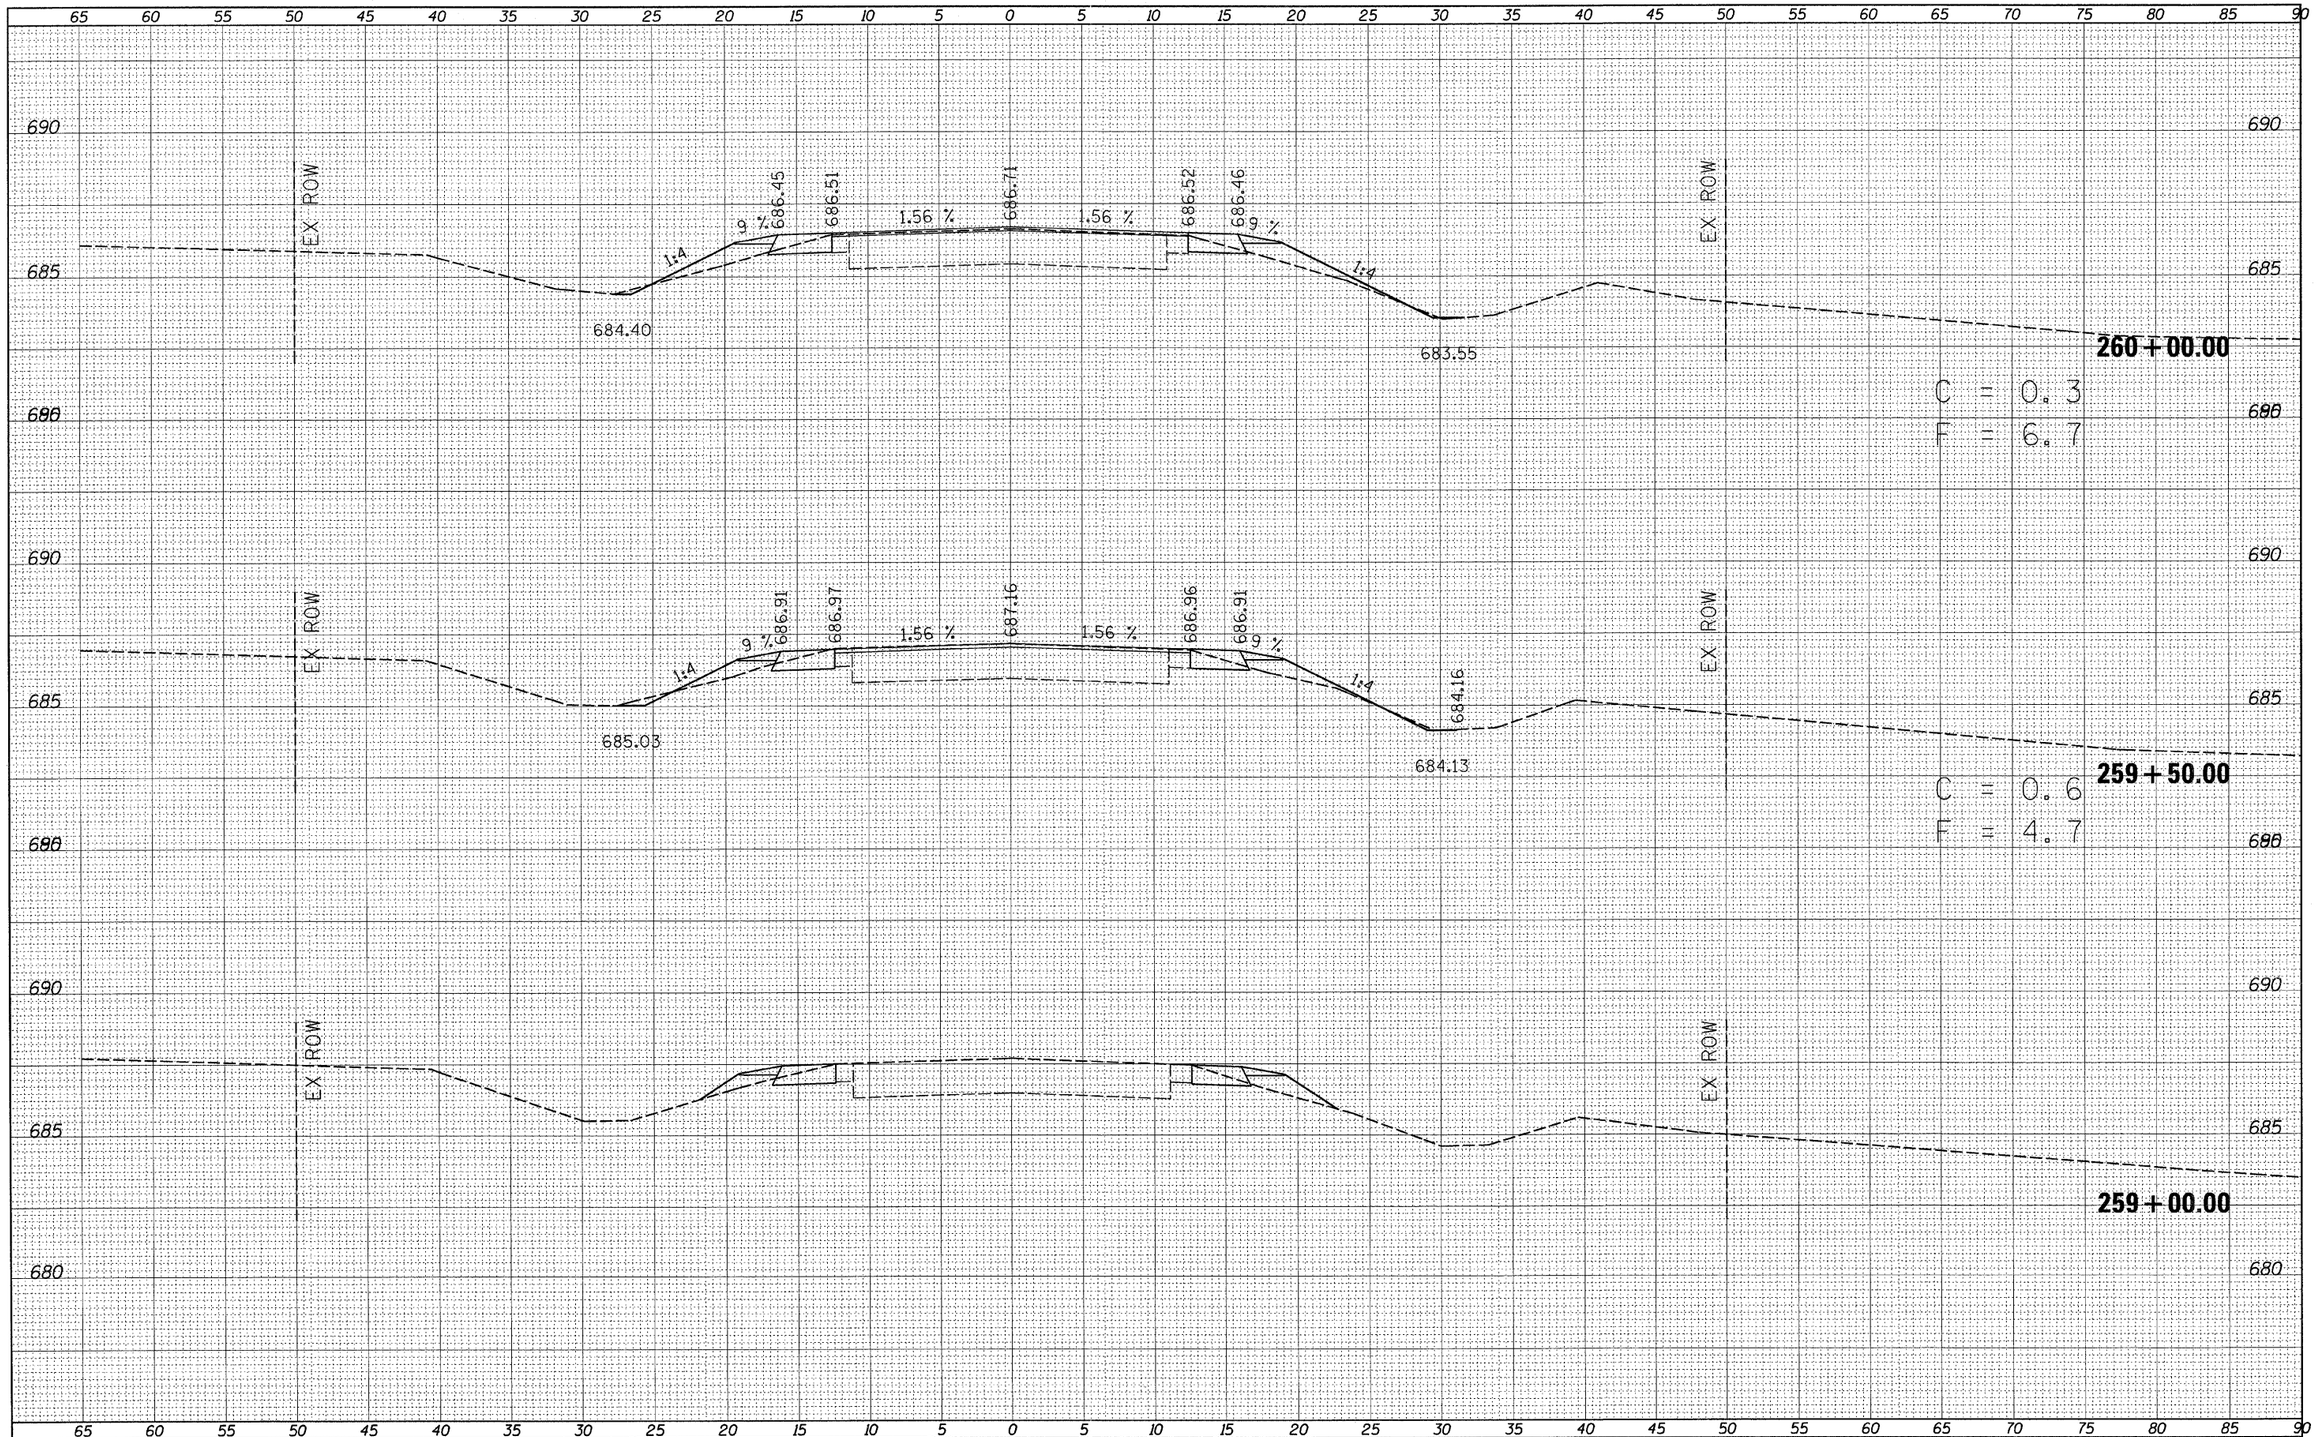

FINAL SURVEY — NOTE BOOK — NO. — BY — DATE
SURVEYED — PLOTTED — TEMPLATE — AREAS — AREAS CHECKED

ORIGINAL SURVEY — NOTE BOOK — NO. — BY — DATE
SURVEYED — PLOTTED — TEMPLATE — AREAS — AREAS CHECKED

FILE NAME = c:\pw_work\pwidot\swartzrw\d0156151\D774422-sht_xssht3.dgn	USER NAME = swartzrw	DESIGNED -	REVISED -
		DRAWN -	REVISED -
	PLOT SCALE = 5.0000 ' / in.	CHECKED -	REVISED -
	PLOT DATE = 8/16/2011	DATE -	REVISED -

STATE OF ILLINOIS
DEPARTMENT OF TRANSPORTATION

CROSS SECTIONS

SCALE: 5 | SHEET NO. 21 OF 29 SHEETS | STA. 259+00.00 TO STA. 260+00.00

F.A.9 RTE.	SECTION	COUNTY	TOTAL SHEETS	SHEET NO.
741	(11,12)T	•	85	77
		CONTRACT NO. 74422		
	ILLINOIS FED. AID PROJECT			

• MACON & PIATT