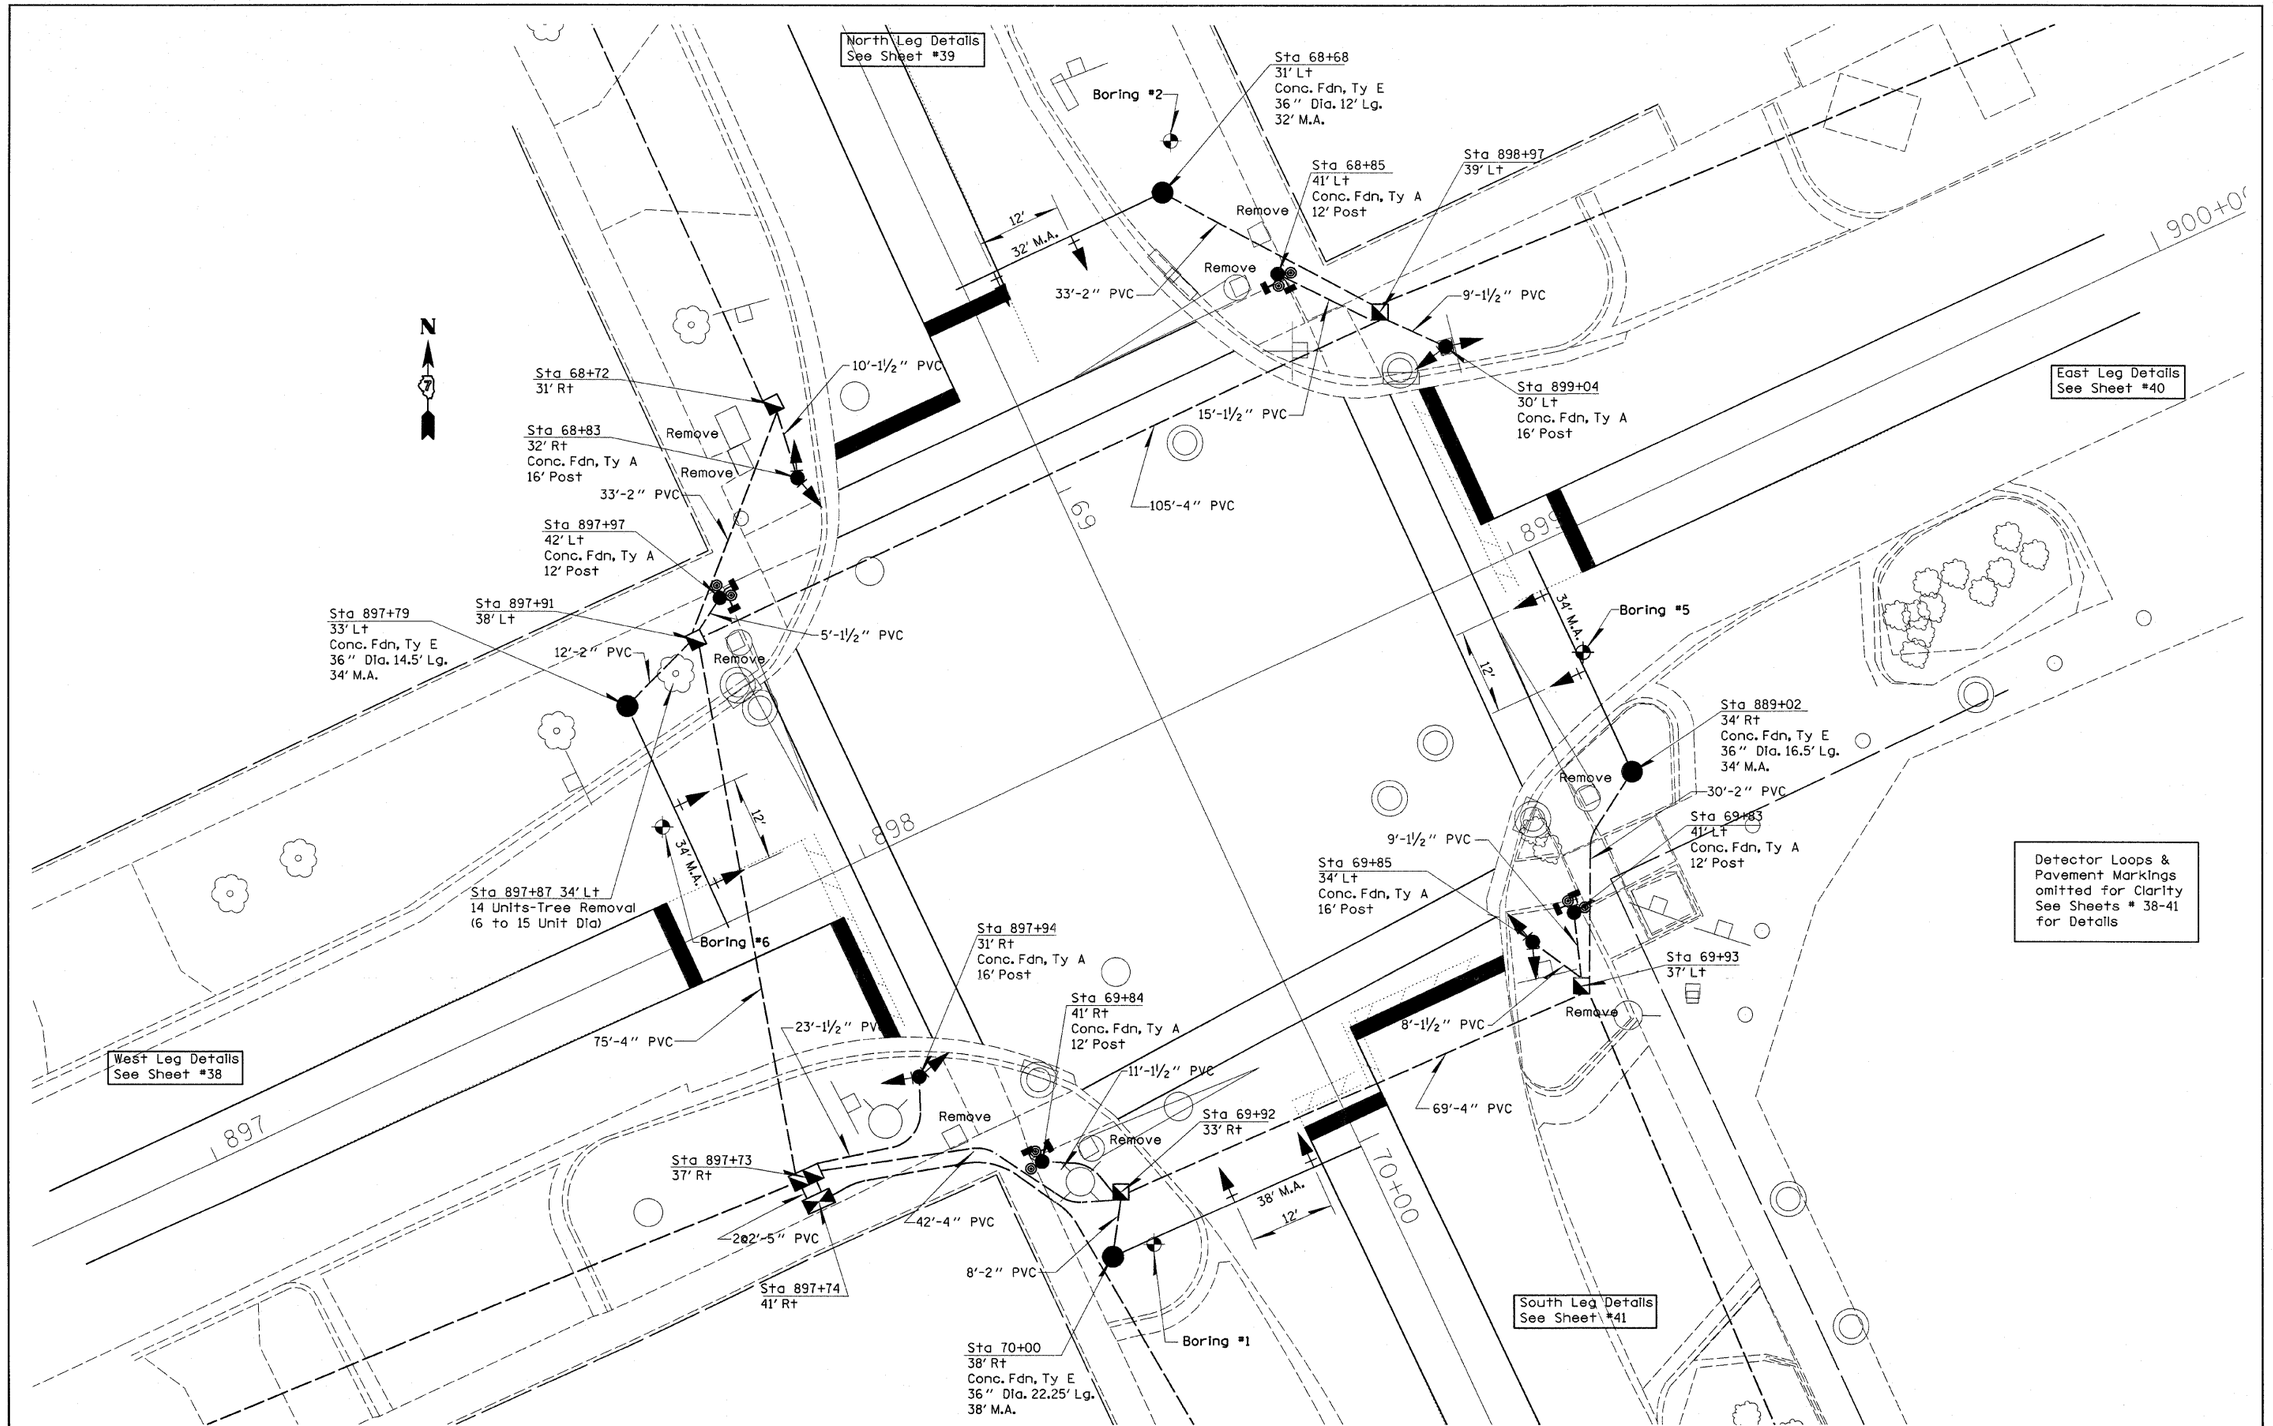

FILE NAME = c:\pw_work\pwidot\mcclellanla\d0177977\D774449-sht-TS.dgn	USER NAME = mcclellanla	DESIGNED -	REVISED -
		DRAWN -	REVISED -
	PLOT SCALE = 10.0000 ' / in.	CHECKED -	REVISED -
	PLOT DATE = 9/6/2011	DATE -	REVISED -

STATE OF ILLINOIS
DEPARTMENT OF TRANSPORTATION

SIGNAL LAYOUT
3rd ST & WALNUT ST

SCALE: | SHEET NO. OF SHEETS | STA. | TO STA.

F.A.P. RTE.	SECTION	COUNTY	TOTAL SHEETS	SHEET NO.
827	(103,104)RS-1,(12Z)RS-2	WABASH	44	36
		CONTRACT NO. 74449		
		ILLINOIS FED. AID PROJECT		