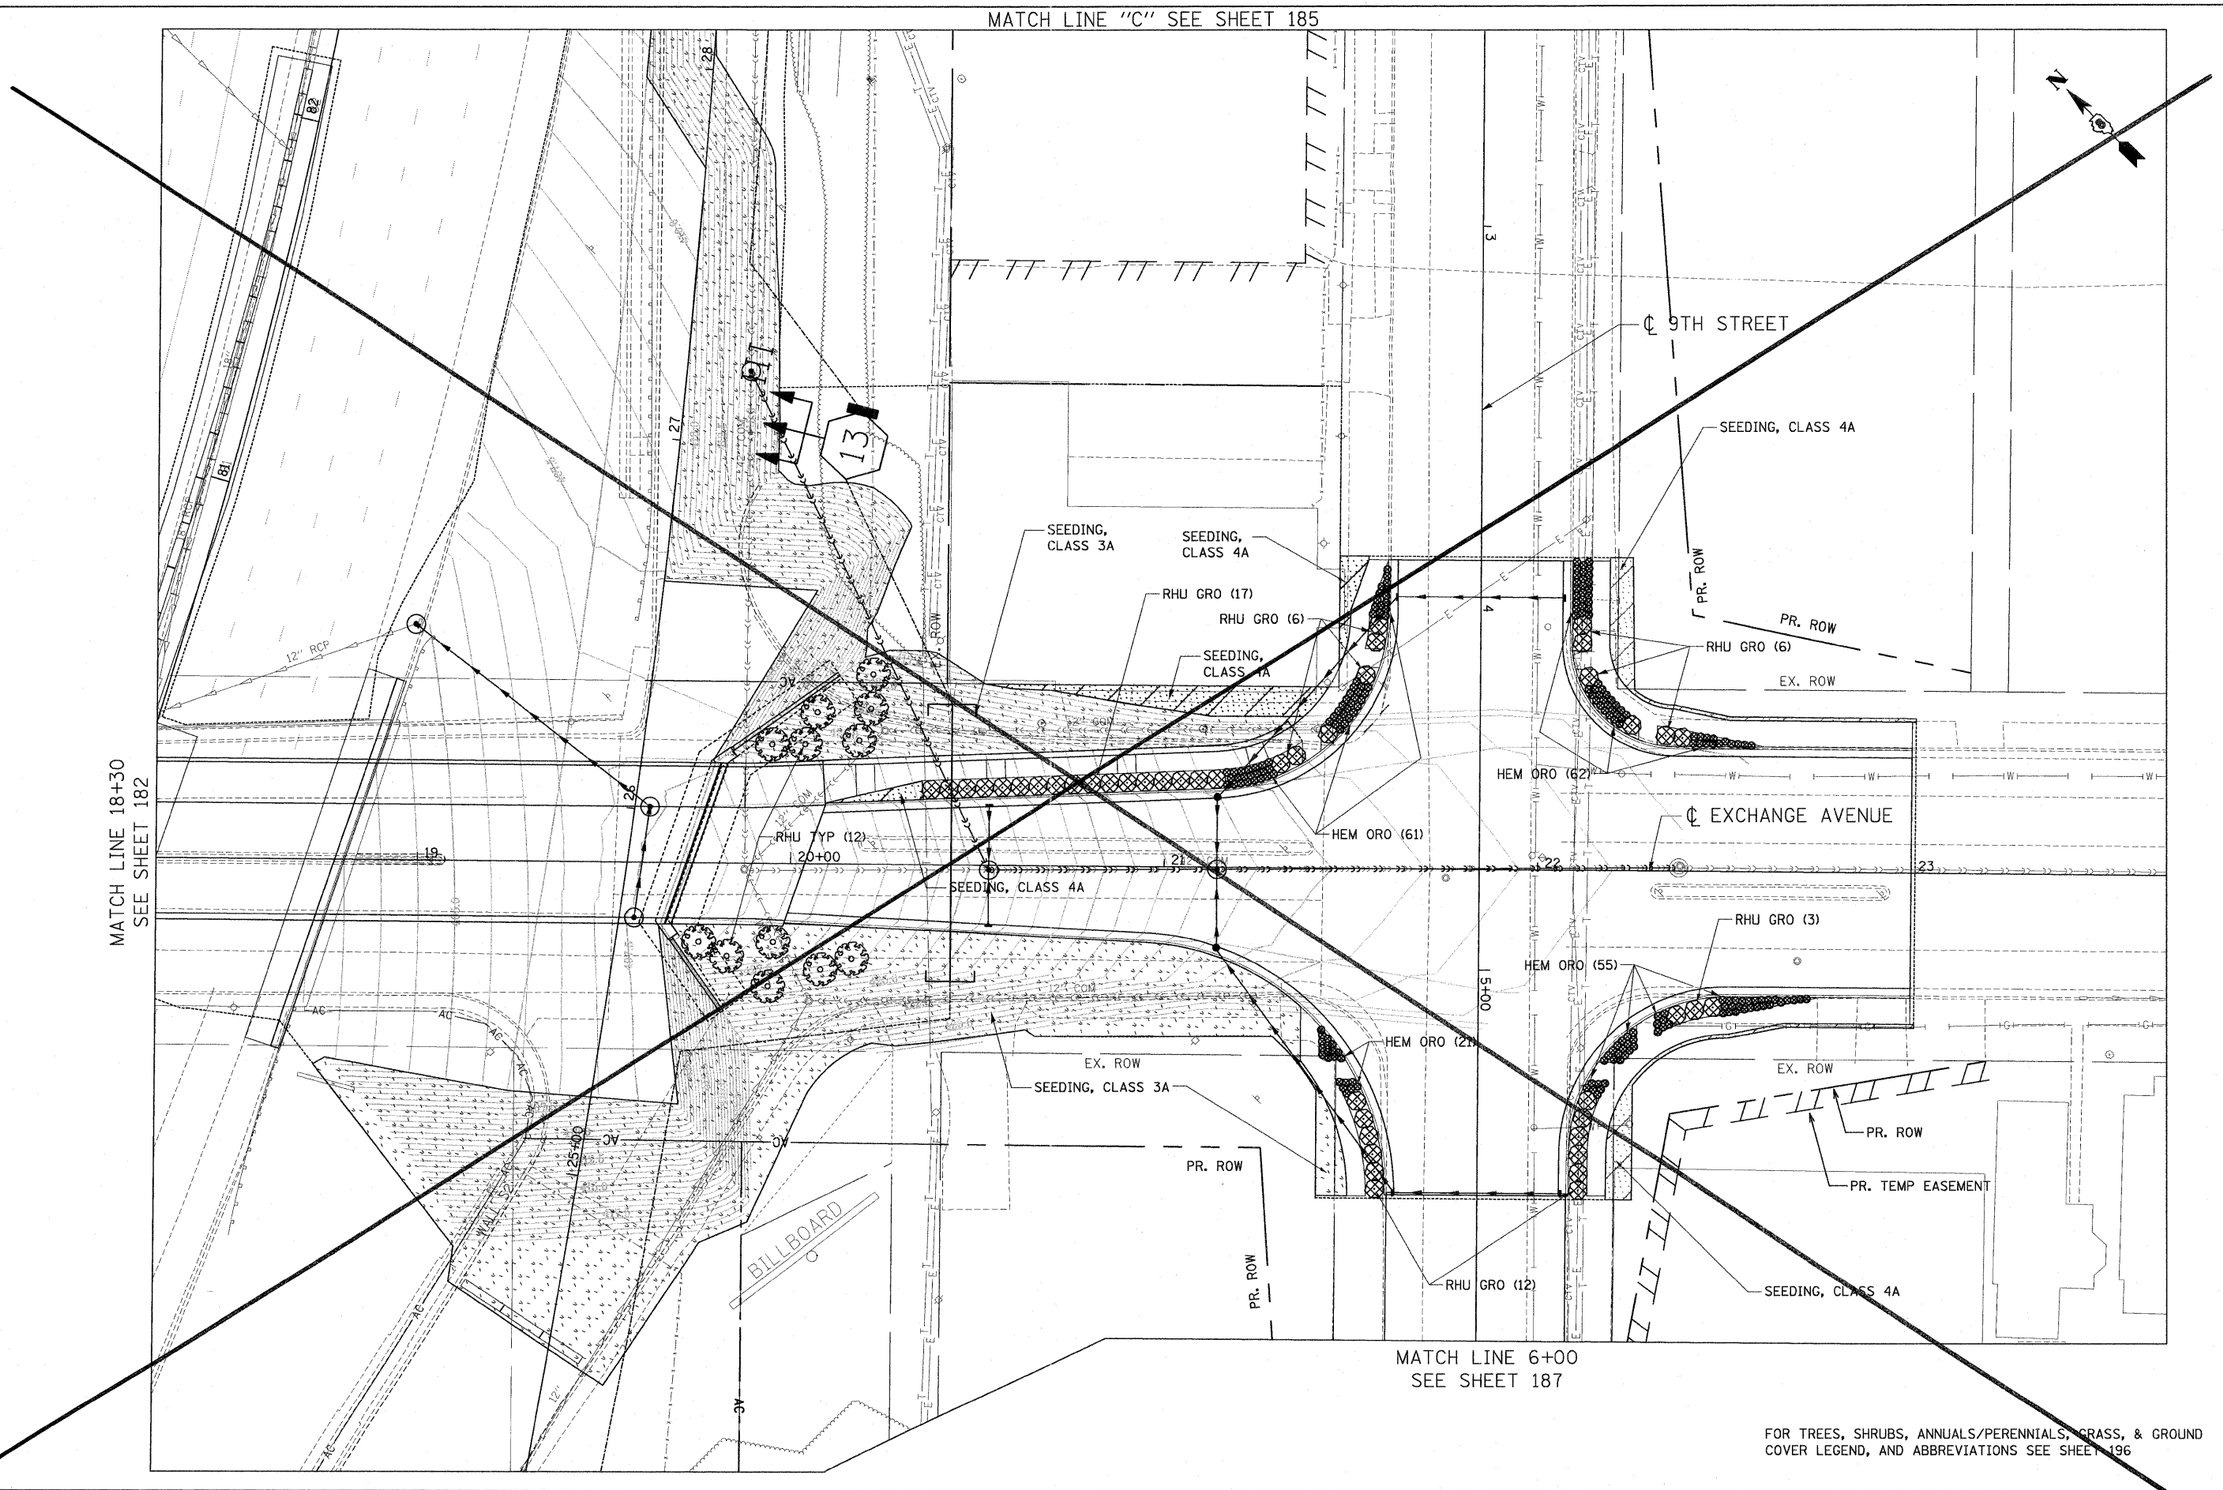

FOR TREES, SHRUBS, ANNUALS/PERENNIALS, GRASS, & GROUND COVER LEGEND, AND ABBREVIATIONS SEE SHEET 196

FILE NAME = $FILEL$	USER NAME = $USER$	DESIGNED - JM	REVISED -	STATE OF ILLINOIS DEPARTMENT OF TRANSPORTATION	⚠ SHEET DELETED 10/31/2011 PROPOSED LANDSCAPING PLANS	F.A.I. RTE.	SECTION	COUNTY	TOTAL SHEETS	SHEET NO.
		DRAWN - JB	REVISED -			*	82-1-3HB, 82-2N, 82-1-12RS	ST. CLAIR	352	186
TENG TENG & ASSOCIATES, INC. ENGINEERS/ARCHITECTS/PLANNERS CHICAGO, ILLINOIS	PLOT SCALE = $SCALE$	CHECKED - ACL	REVISED -			*	64/FAU 9166/FAU 9180	CONTRACT NO. 76C51		
	PLOT DATE = $DATE$	DATE - 03/31/11	REVISED -		SCALE: 1"=20' SHEET NO. 8 OF 19 SHEETS STA. TO STA.	FED. ROAD DIST. NO.	ILLINOIS	FED. AID PROJECT		