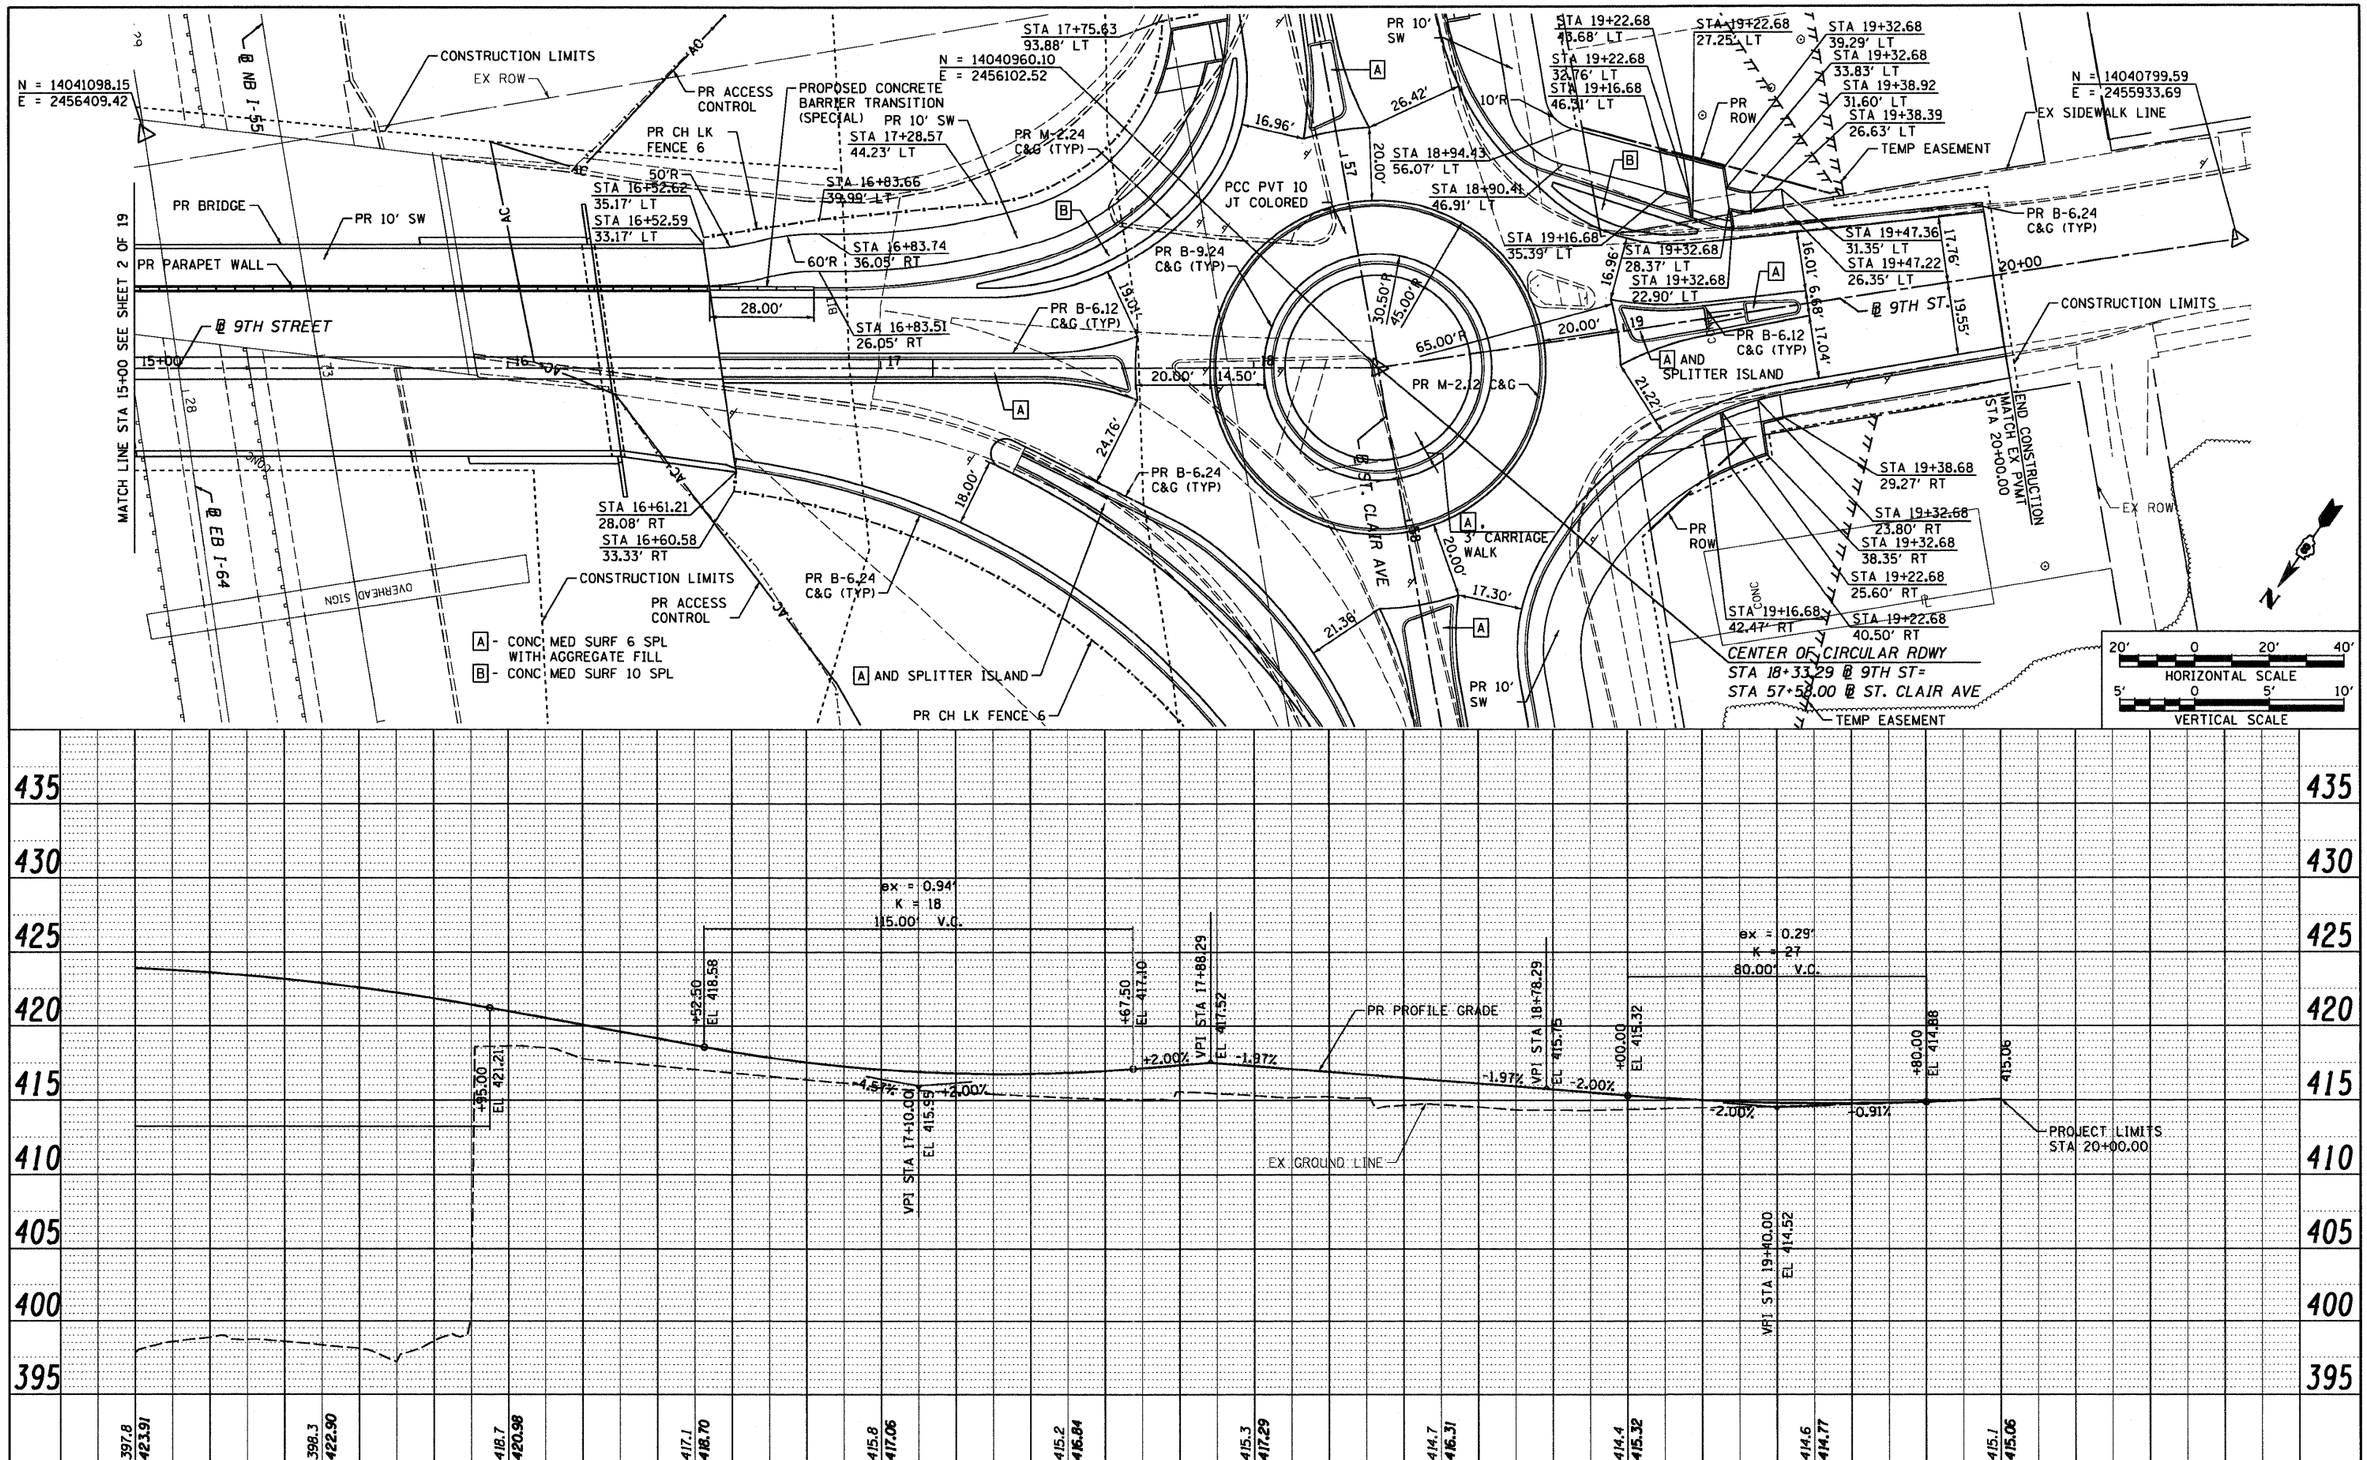

FILE NAME =	USER NAME = pimsarno	DESIGNED - LDC	REVISED -	STATE OF ILLINOIS DEPARTMENT OF TRANSPORTATION	PLAN AND PROFILE 9TH STREET	F.A.U. RTE.	SECTION	COUNTY	TOTAL SHEETS / SHEET NO.
	MODEL NAME = $MODELNAME$	DRAWN - JDF	REVISED -			•	82-1-3HB, 82-2N, 82-1-12RS	ST. CLAIR	352 / 37
	PLOT SCALE = 40.0000 ' / in.	CHECKED - GEB	REVISED -			• FAI 64/9166/9180		CONTRACT NO. 76C51	
	PLOT DATE = 9/16/2011	DATE - 09/09/11	REVISED -		SCALE: 1"=20' / SHEET NO. 3 OF 19 SHEETS / STA. 15+00.00 TO STA. 20+00.00	FED. ROAD DIST. NO.	ILLINOIS	FED. AID PROJECT	

9/16/2011 9:18:20 AM

P:\P60046609\500_SUBMITTALS\501_CONTRACT_PACKAGE_SUBMITTALS\501.4_FINAL\501.4.8_CONTR_76C51\501.4.8.1_SUBMITTAL\2011-09-09\DBTRI-76C51-SHT-PLNPRO-001-018.DGN