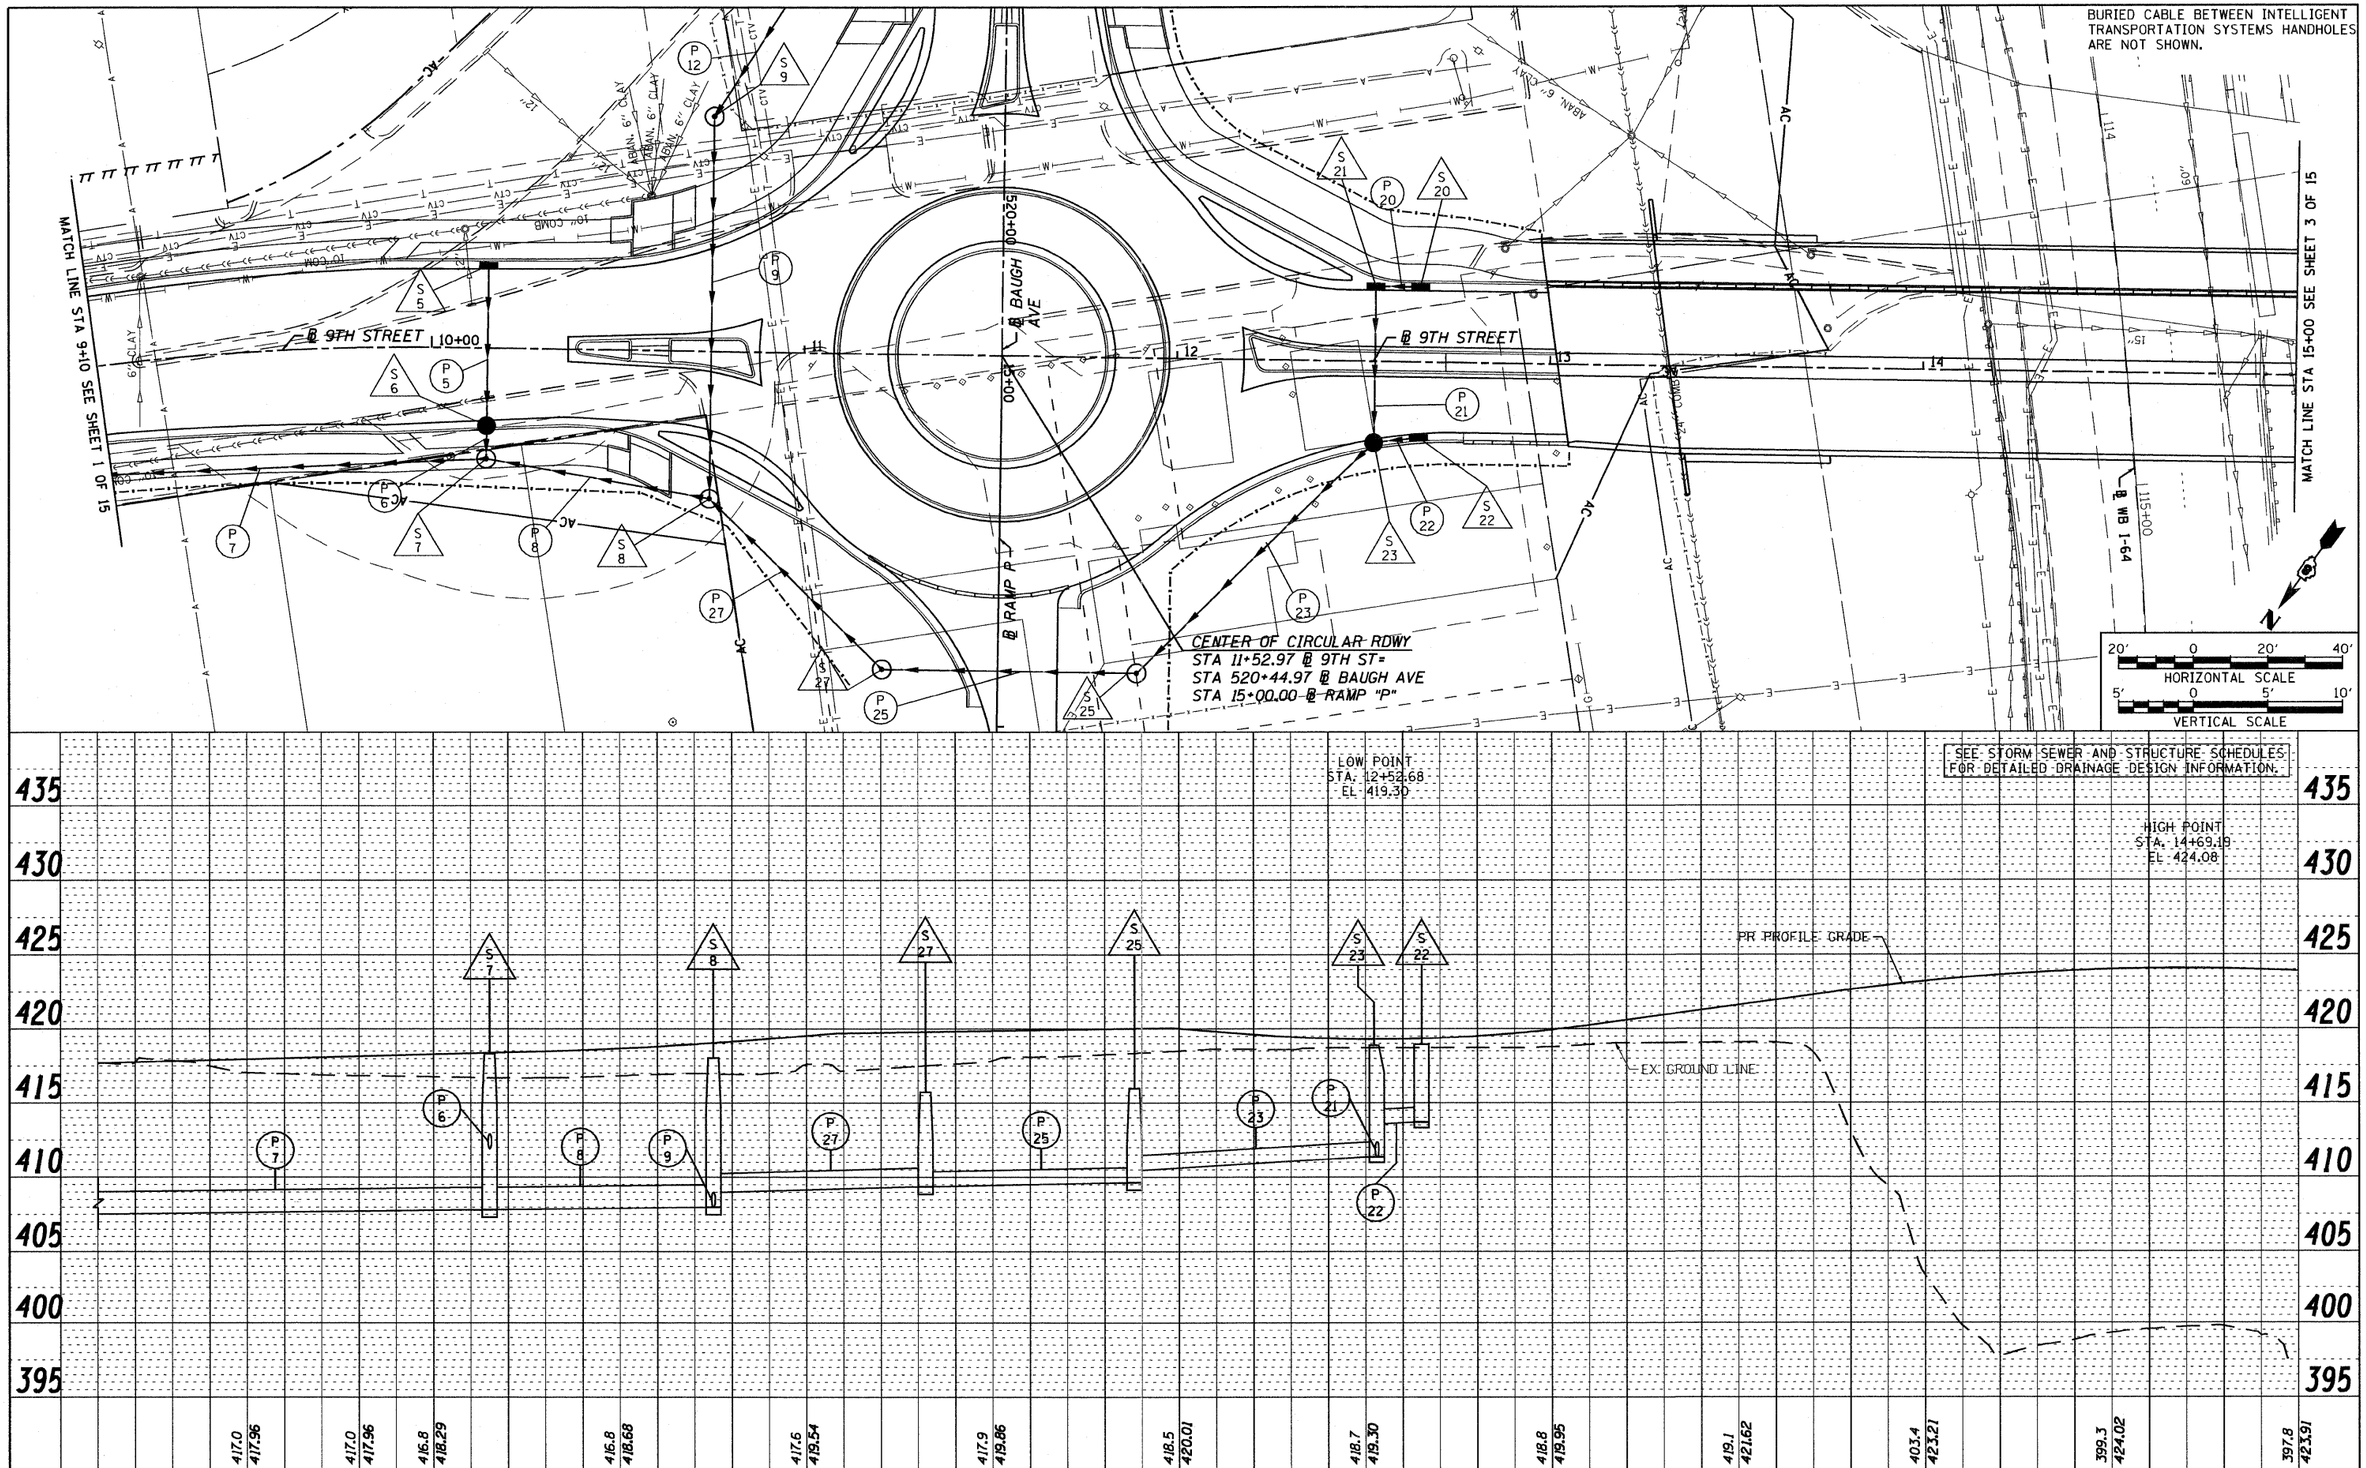

PLAN — SURVEYED / PLOTTED / ALIGNMENT CHECKED / RT. OF WAY CHECKED / CADD FILE NAME — NOTE BOOK NO. — BY — DATE

PROFILE — SURVEYED / PLOTTED / GRADES CHECKED / B.M. NOTED / STRUCTURE NOTAT'NS CHKD — NOTE BOOK NO. — BY — DATE

FILE NAME = D8TRI-76C51-sht-drnutil-001-014.dgn	USER NAME = jlt	DESIGNED - LDC	REVISED -
	MODEL NAME = D8TRI-76C51-sht-drnutil-002	DRAWN - JDF	REVISED -
	PLOT SCALE = 1:40	CHECKED - GEB	REVISED -
	PLOT DATE = 6/8/2011	DATE - 03/31/11	REVISED -

STATE OF ILLINOIS
DEPARTMENT OF TRANSPORTATION

DRAINAGE AND UTILITY PLAN PROFILE 9TH STREET

SCALE: 1"=20' | SHEET NO. 2 OF 15 SHEETS | STA. 9+10.00 TO STA. 15+00.00

F.A.U. RTE.	SECTION	COUNTY	TOTAL SHEETS	SHEET NO.
•	82-1-3HB, 82-2N, 82-1-12RS	ST. CLAIR	352	94
• FAI 64/9166/9180		CONTRACT NO. 76C51		
FED. ROAD DIST. NO.	ILLINOIS	FED. AID PROJECT		

6/8/2011 10:55:18 AM

P:\08-0030 CTE TRILEVEL\900_CAD\901_DRAWINGS\08_CONTRACT\SHEET\CIVIL\DRAINAGE\D8TRI-76C51-SHT-DRNUTIL-001-014.DGN