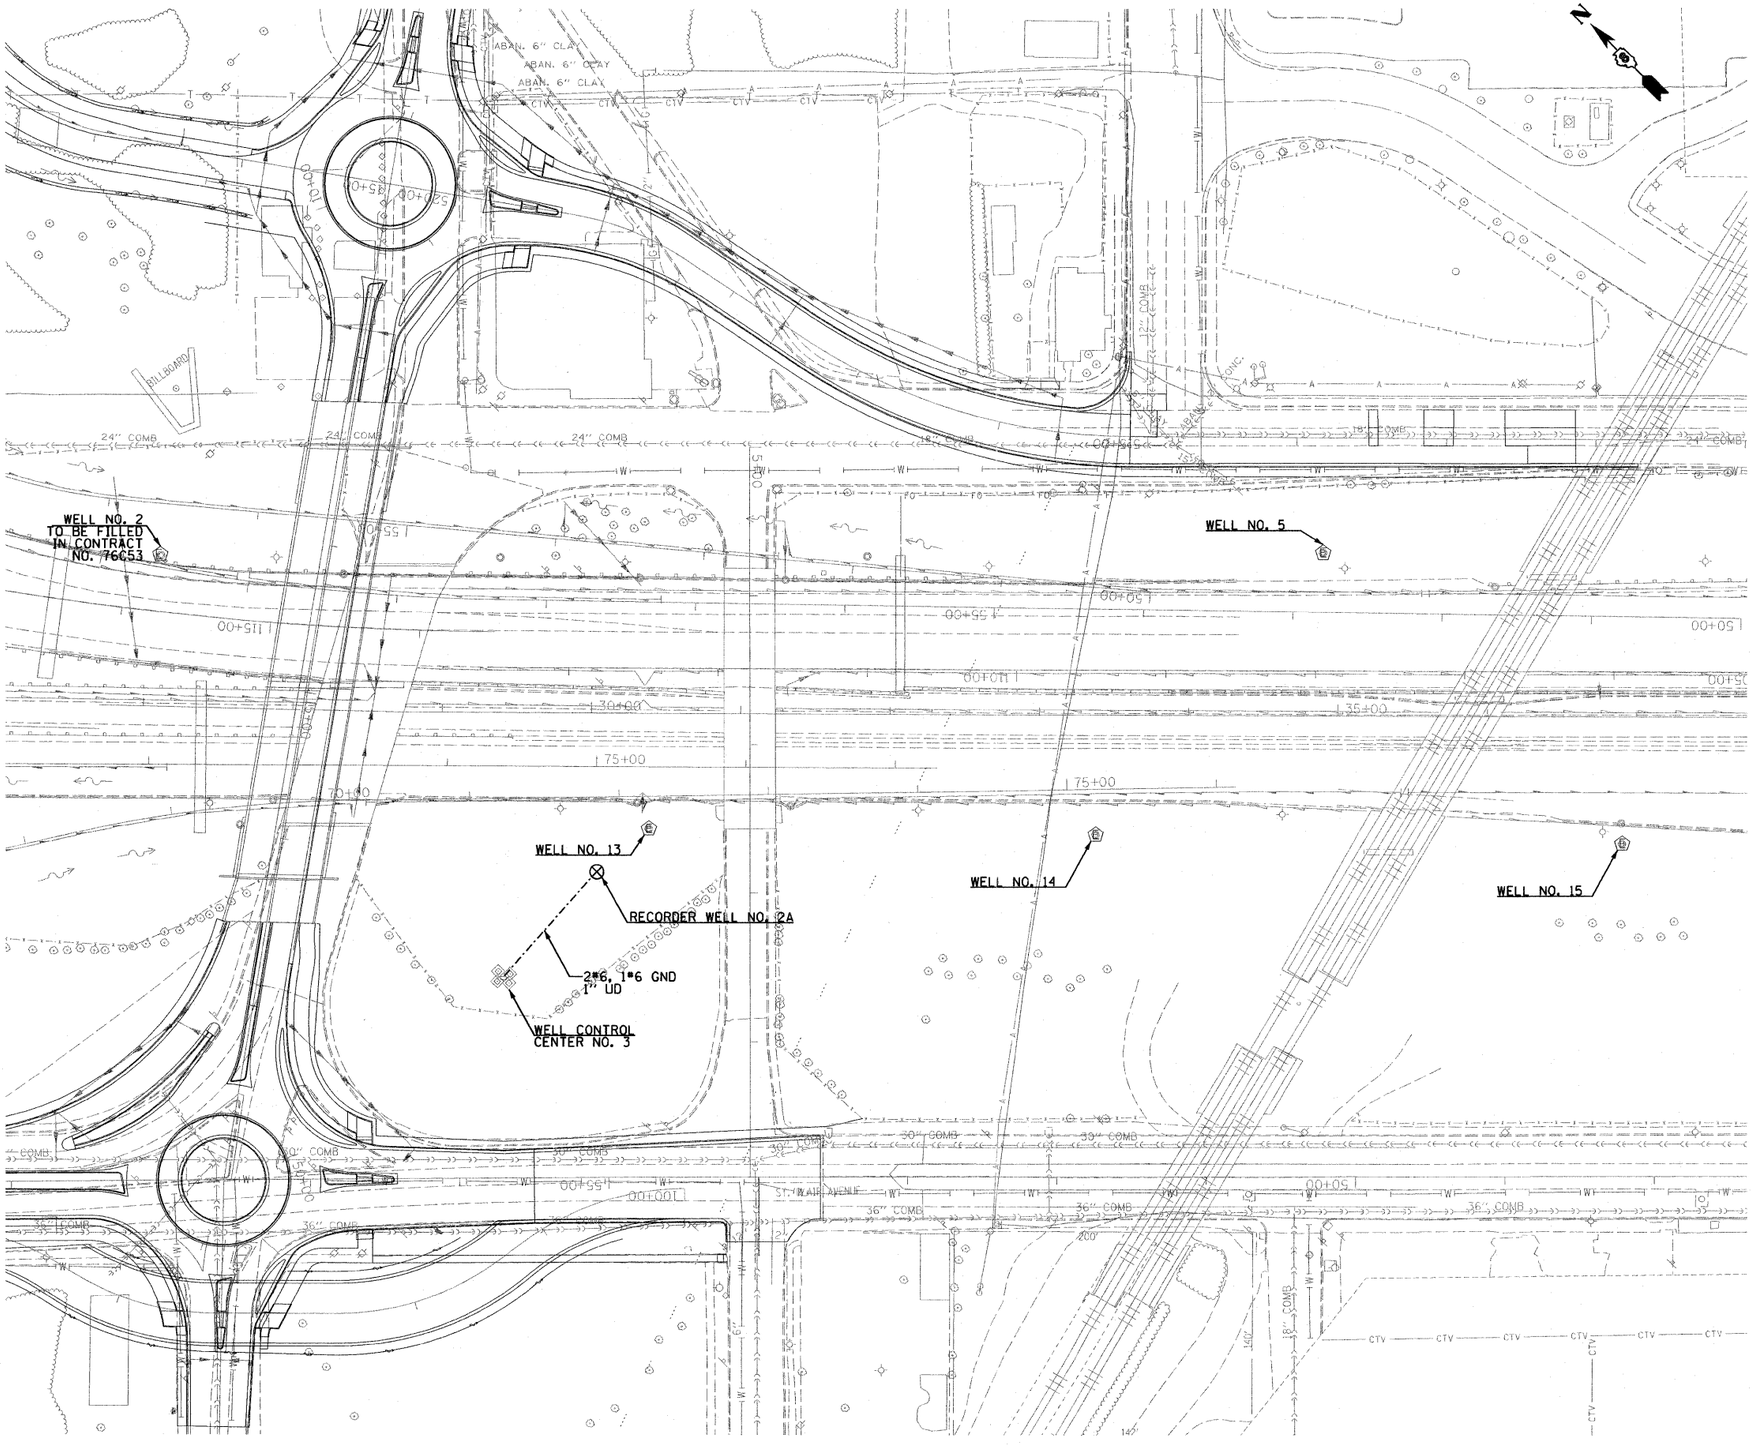

NOTES:

1. SEE DRAWING ME-01 FOR ELECTRICAL SYMBOLS AND ABBREVIATIONS.
2. SEE DRAWING DW-04 FOR PROPOSED RECORDER WELL DETAILS.
3. LOCATE AND MARK ALL EXISTING UTILITIES PRIOR TO COMMENCEMENT OF WORK. PROTECT AND TAKE CARE NOT TO DAMAGE EXISTING UTILITIES FOR THE DURATION OF THE CONSTRUCTION.
4. VERIFY ALL EXISTING CONDITIONS PRIOR TO COMMENCEMENT OF WORK.
5. COORDINATE ALL WORK WITH CIVIL WORK, STRUCTURAL WORK, AND SUGGESTED STAGES OF CONSTRUCTION AND TRAFFIC CONTROL PLANS.
6. MODIFY WELL CONTROL CENTER 3 TO ACCOMMODATE THE FEEDER TO RECORDER WELL NO. 2A IN ACCORDANCE WITH THE SPECIFICATIONS.

50' 0' 25' 50' 75' 100'
SCALE: 1" = 50'

DW-02

FILE NAME = ...\DBTRI-76C51-sht-Wells-03.dgn	USER NAME = lentzt	DESIGNED	JPC	REVISED -	STATE OF ILLINOIS DEPARTMENT OF TRANSPORTATION	DEEP WELL ELECTRICAL PLANS PROPOSED WORK			F.A.I. RTE.	SECTION	COUNTY	TOTAL SHEETS	SHEET NO.
		DRAWN	TCL	REVISED -					64	82-1-2HB	ST. CLAIR	352	200
	PLOT SCALE = 100.0000 ' / in.	CHECKED	WDS	REVISED -							CONTRACT NO. 76C51		
	PLOT DATE = 4/14/2011	DATE	03/31/11	REVISED -		SCALE: 1"=50'	SHEET NO. 1 OF 1 SHEETS	STA. 38+00.00 TO STA. 51+50.00	FED. ROAD DIST. NO.	ILLINOIS	FED. AID PROJECT		