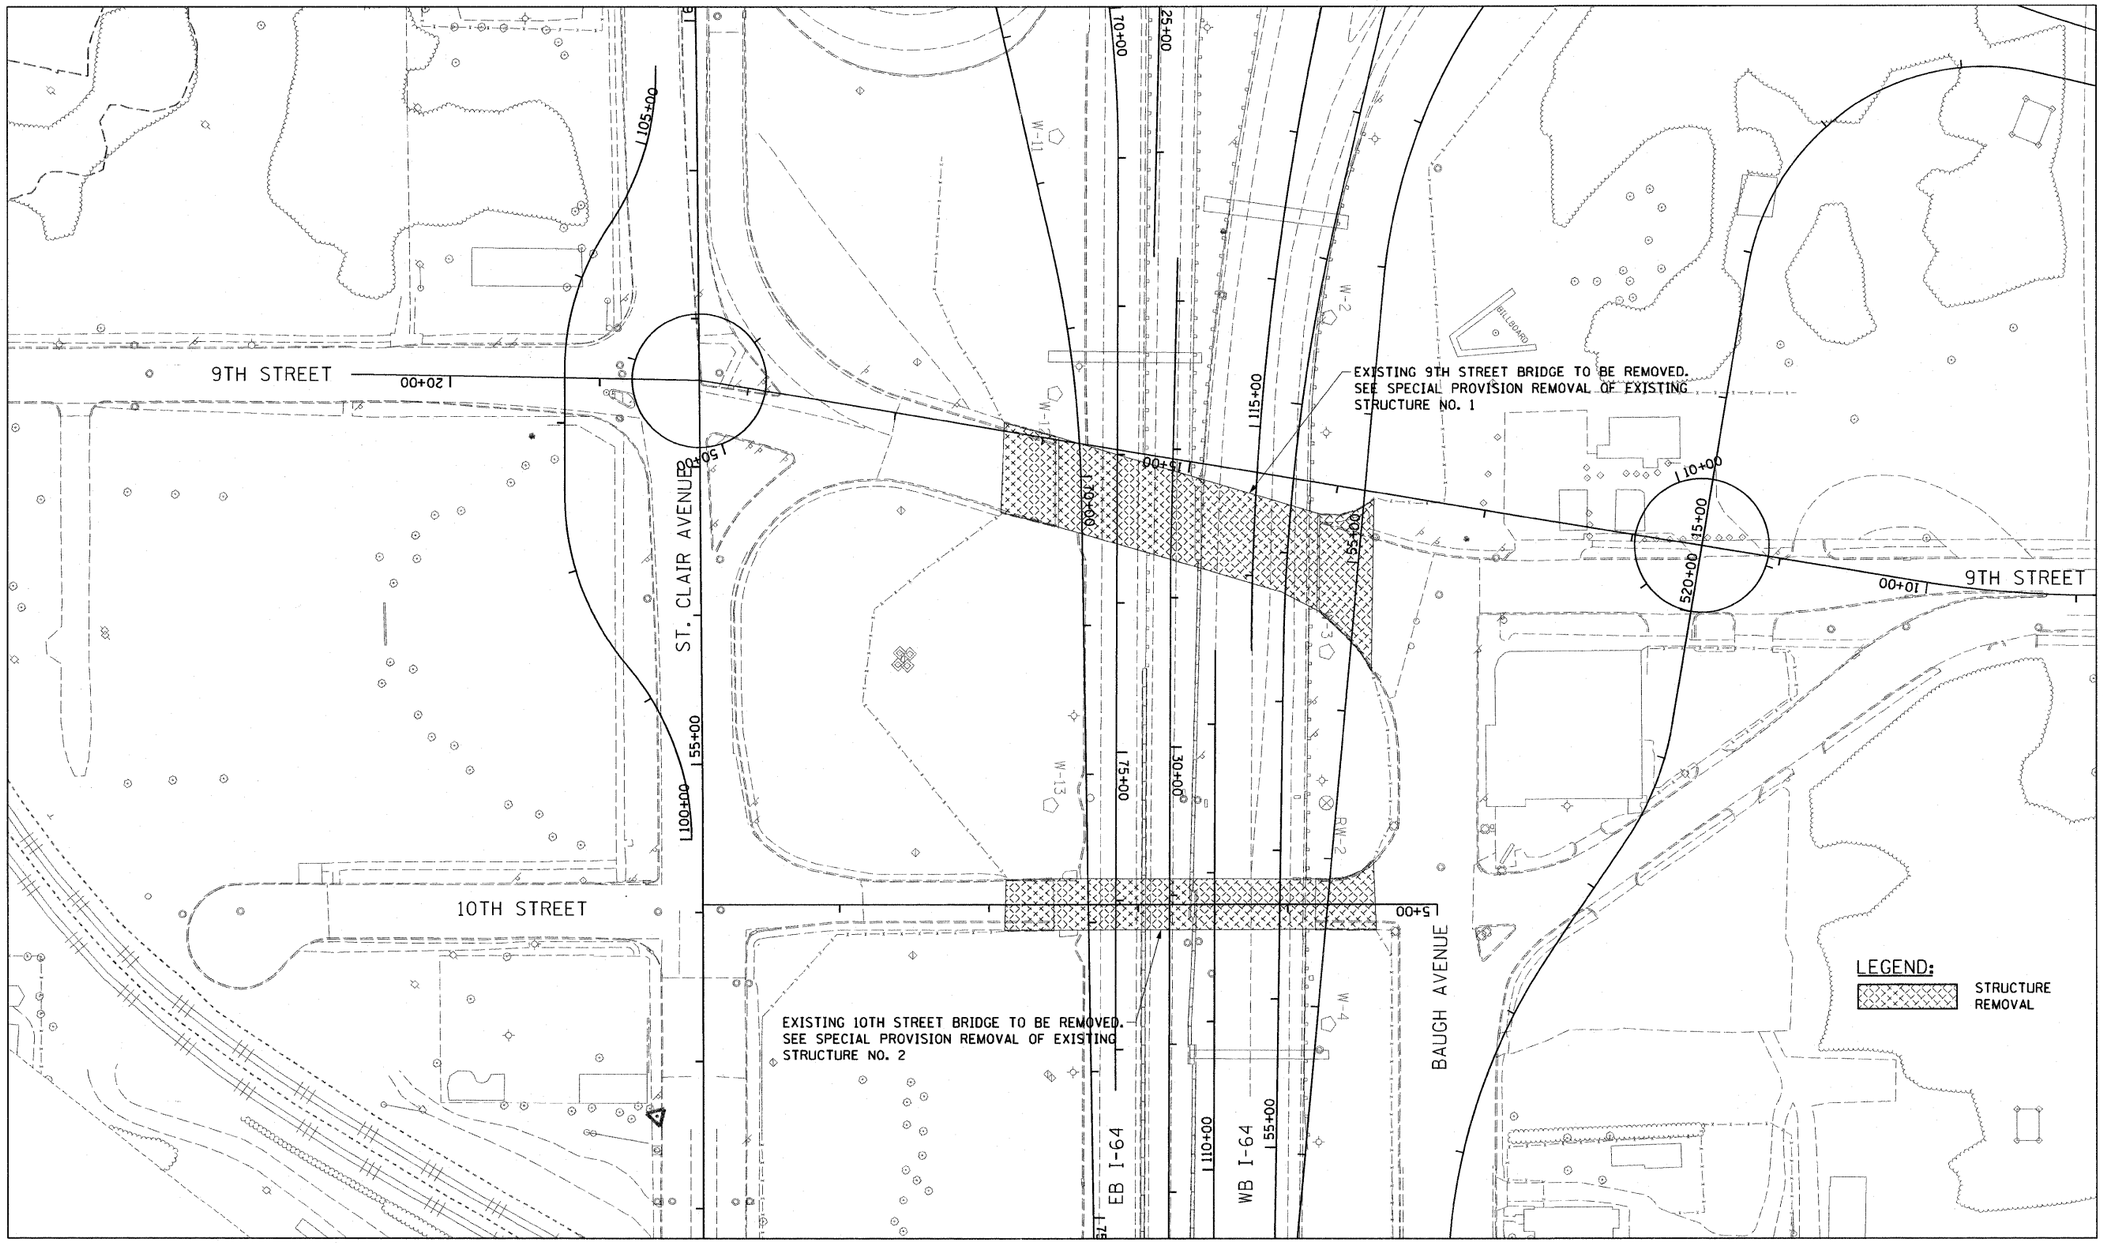

BILL OF MATERIAL

ITEM	UNIT	QUANTITY
REMOVAL OF EXISTING STRUCTURES NO. 1	EACH	1
REMOVAL OF EXISTING STRUCTURES NO. 2	EACH	1

FILE NAME = D8Tr1-76C51-sht-demo01.dgn	USER NAME = BhattA	DESIGNED ATB	REVISED -	STATE OF ILLINOIS DEPARTMENT OF TRANSPORTATION	STRUCTURAL REMOVAL PLAN
		DRAWN PHP	REVISED -		
	PLOT SCALE = 100.000 ' / in.	CHECKED ATB	REVISED -		
	PLOT DATE = 6/14/2011	DATE 03/31/2011	REVISED -		SCALE: 1" = 50' SHEET NO. 1 OF 1 SHEETS STA. TO STA.

F.A. RTE.	SECTION	COUNTY	TOTAL SHEETS	SHEET NO.
•	82-1-3HB, 82-2N, 82-1-12RS	ST. CLAIR	352	261
•	9166/9180/9213/9214	CONTRACT NO. 76C51		
FED. ROAD DIST. NO.	ILLINOIS	FED. AID PROJECT		