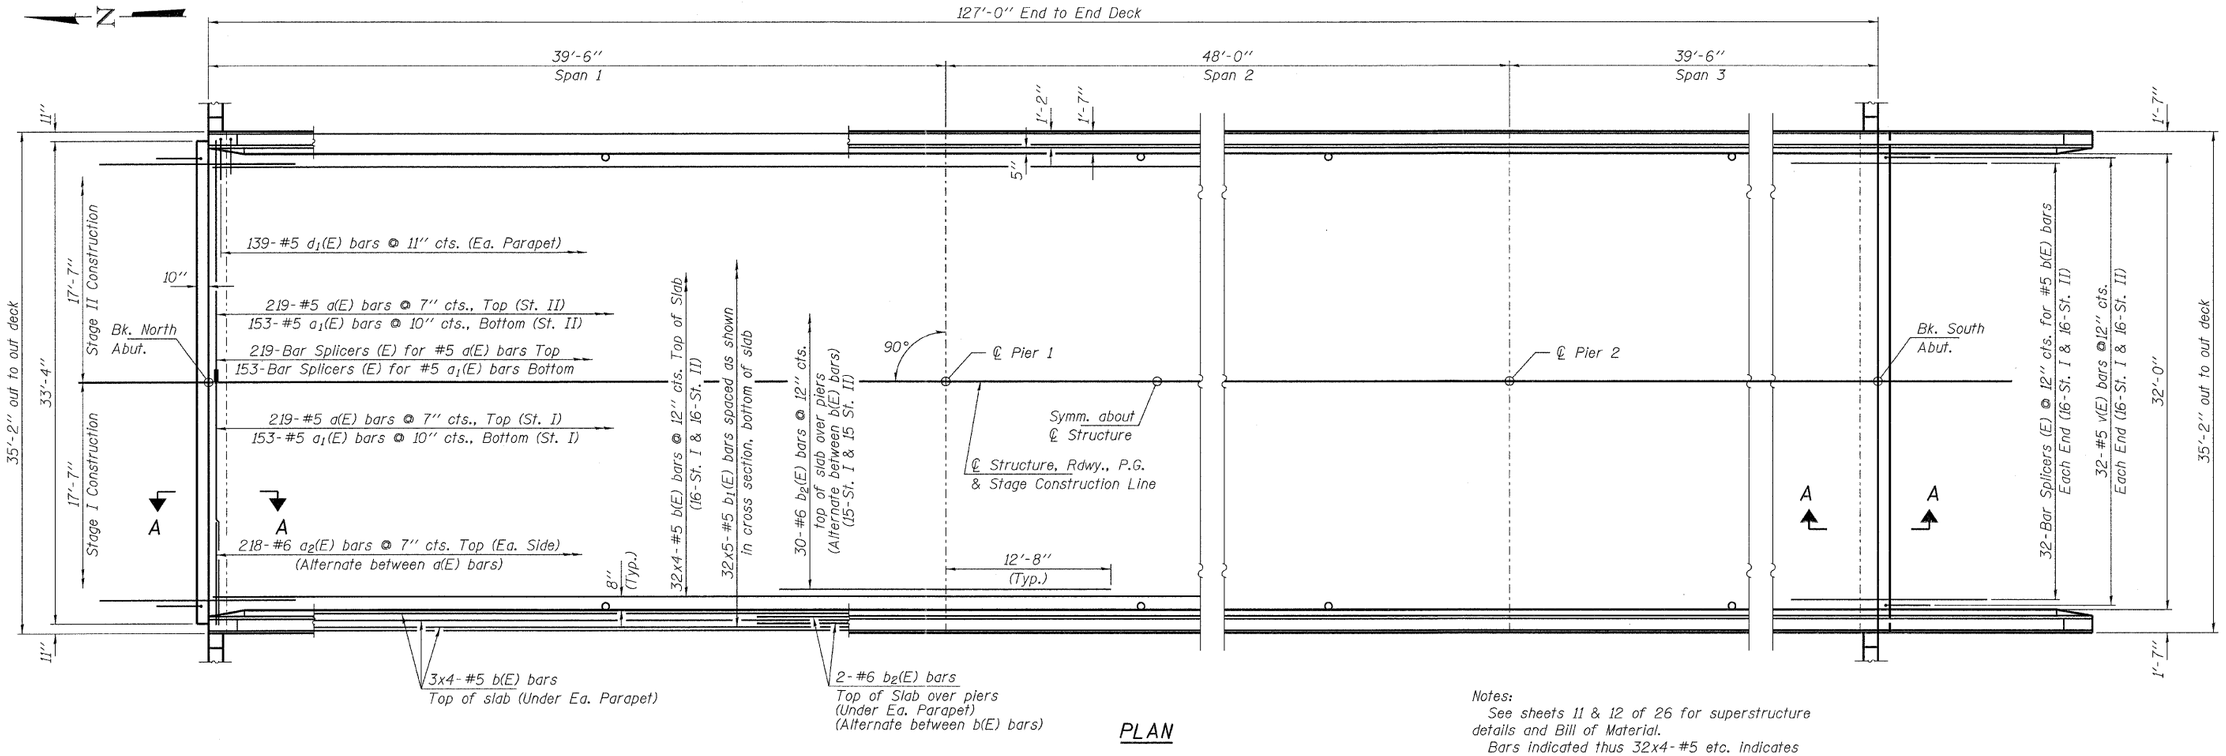

PLAN

MIN. BAR LAP
#5 bars = 2'-7"

Notes:
See sheets 11 & 12 of 26 for superstructure details and Bill of Material.
Bars indicated thus 32x4-#5 etc. indicates 32 lines of bars with 4 lengths per line.
See sheet 11 of 26 for parapet reinforcement.
See sheet 12 of 26 for Section A-A.
See sheet 22 of 26 for Bar Splicer details.

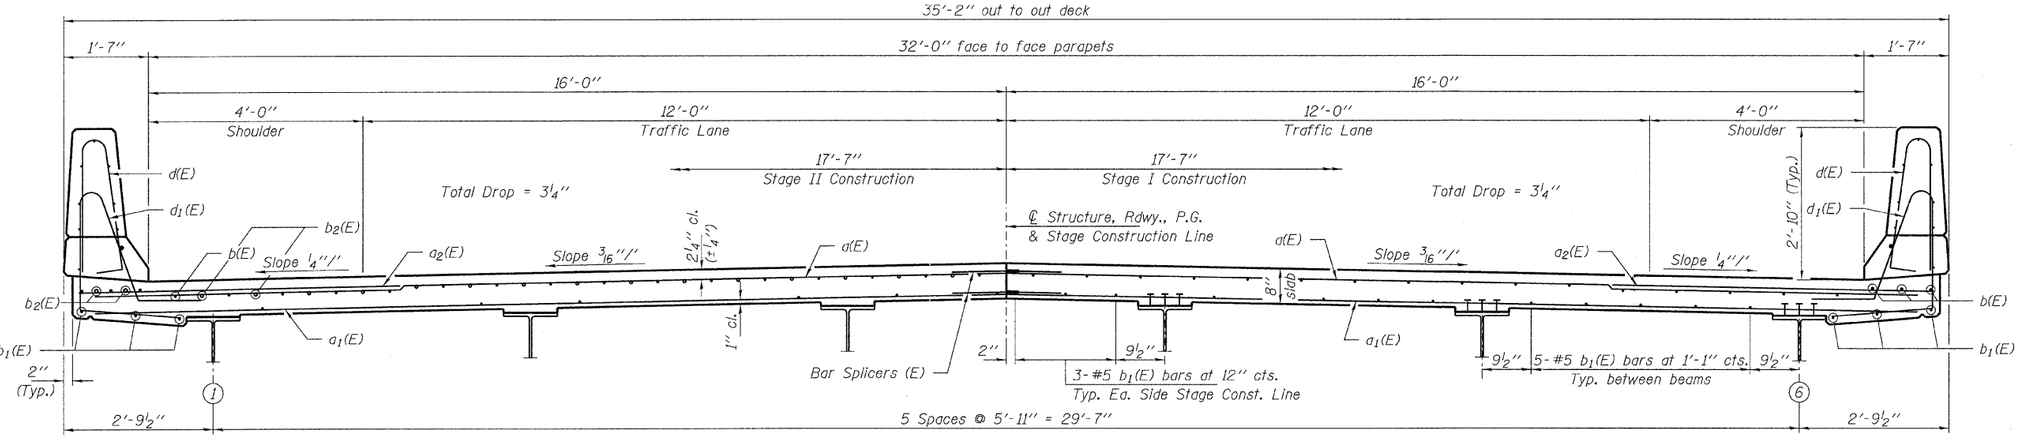

NEAR PIER

CROSS SECTION
(Looking South)

NEAR MIDSPAN

FILE NAME = 890148-sht-bridge.dgn	USER NAME =	DESIGNED - A.S.L.	REVISED -	STATE OF ILLINOIS DEPARTMENT OF TRANSPORTATION	SUPERSTRUCTURE STRUCTURE NO. 097-0076	F.A.P.	SECTION	COUNTY	TOTAL SHEETS	SHEET NO.
HAMPTON, LENZINI AND RENWICK, INC. 3085 STEVENSON DRIVE, SUITE 201 SPRINGFIELD, ILLINOIS 62703 ILLINOIS PROFESSIONAL DESIGN FIRM LS / PE / SE CORP. 184.000559		CHECKED - C.C.S.	REVISED -			328	105B-1	WHITE	54	31
	PLOT SCALE =	DRAWN - D.A.B.	REVISED -		SHEET NO. 10 OF 26 SHEETS			CONTRACT NO. 78161		
	PLOT DATE = 7/13/2011	CHECKED - M.D.C.	REVISED -				ILLINOIS	FED. AID PROJECT		