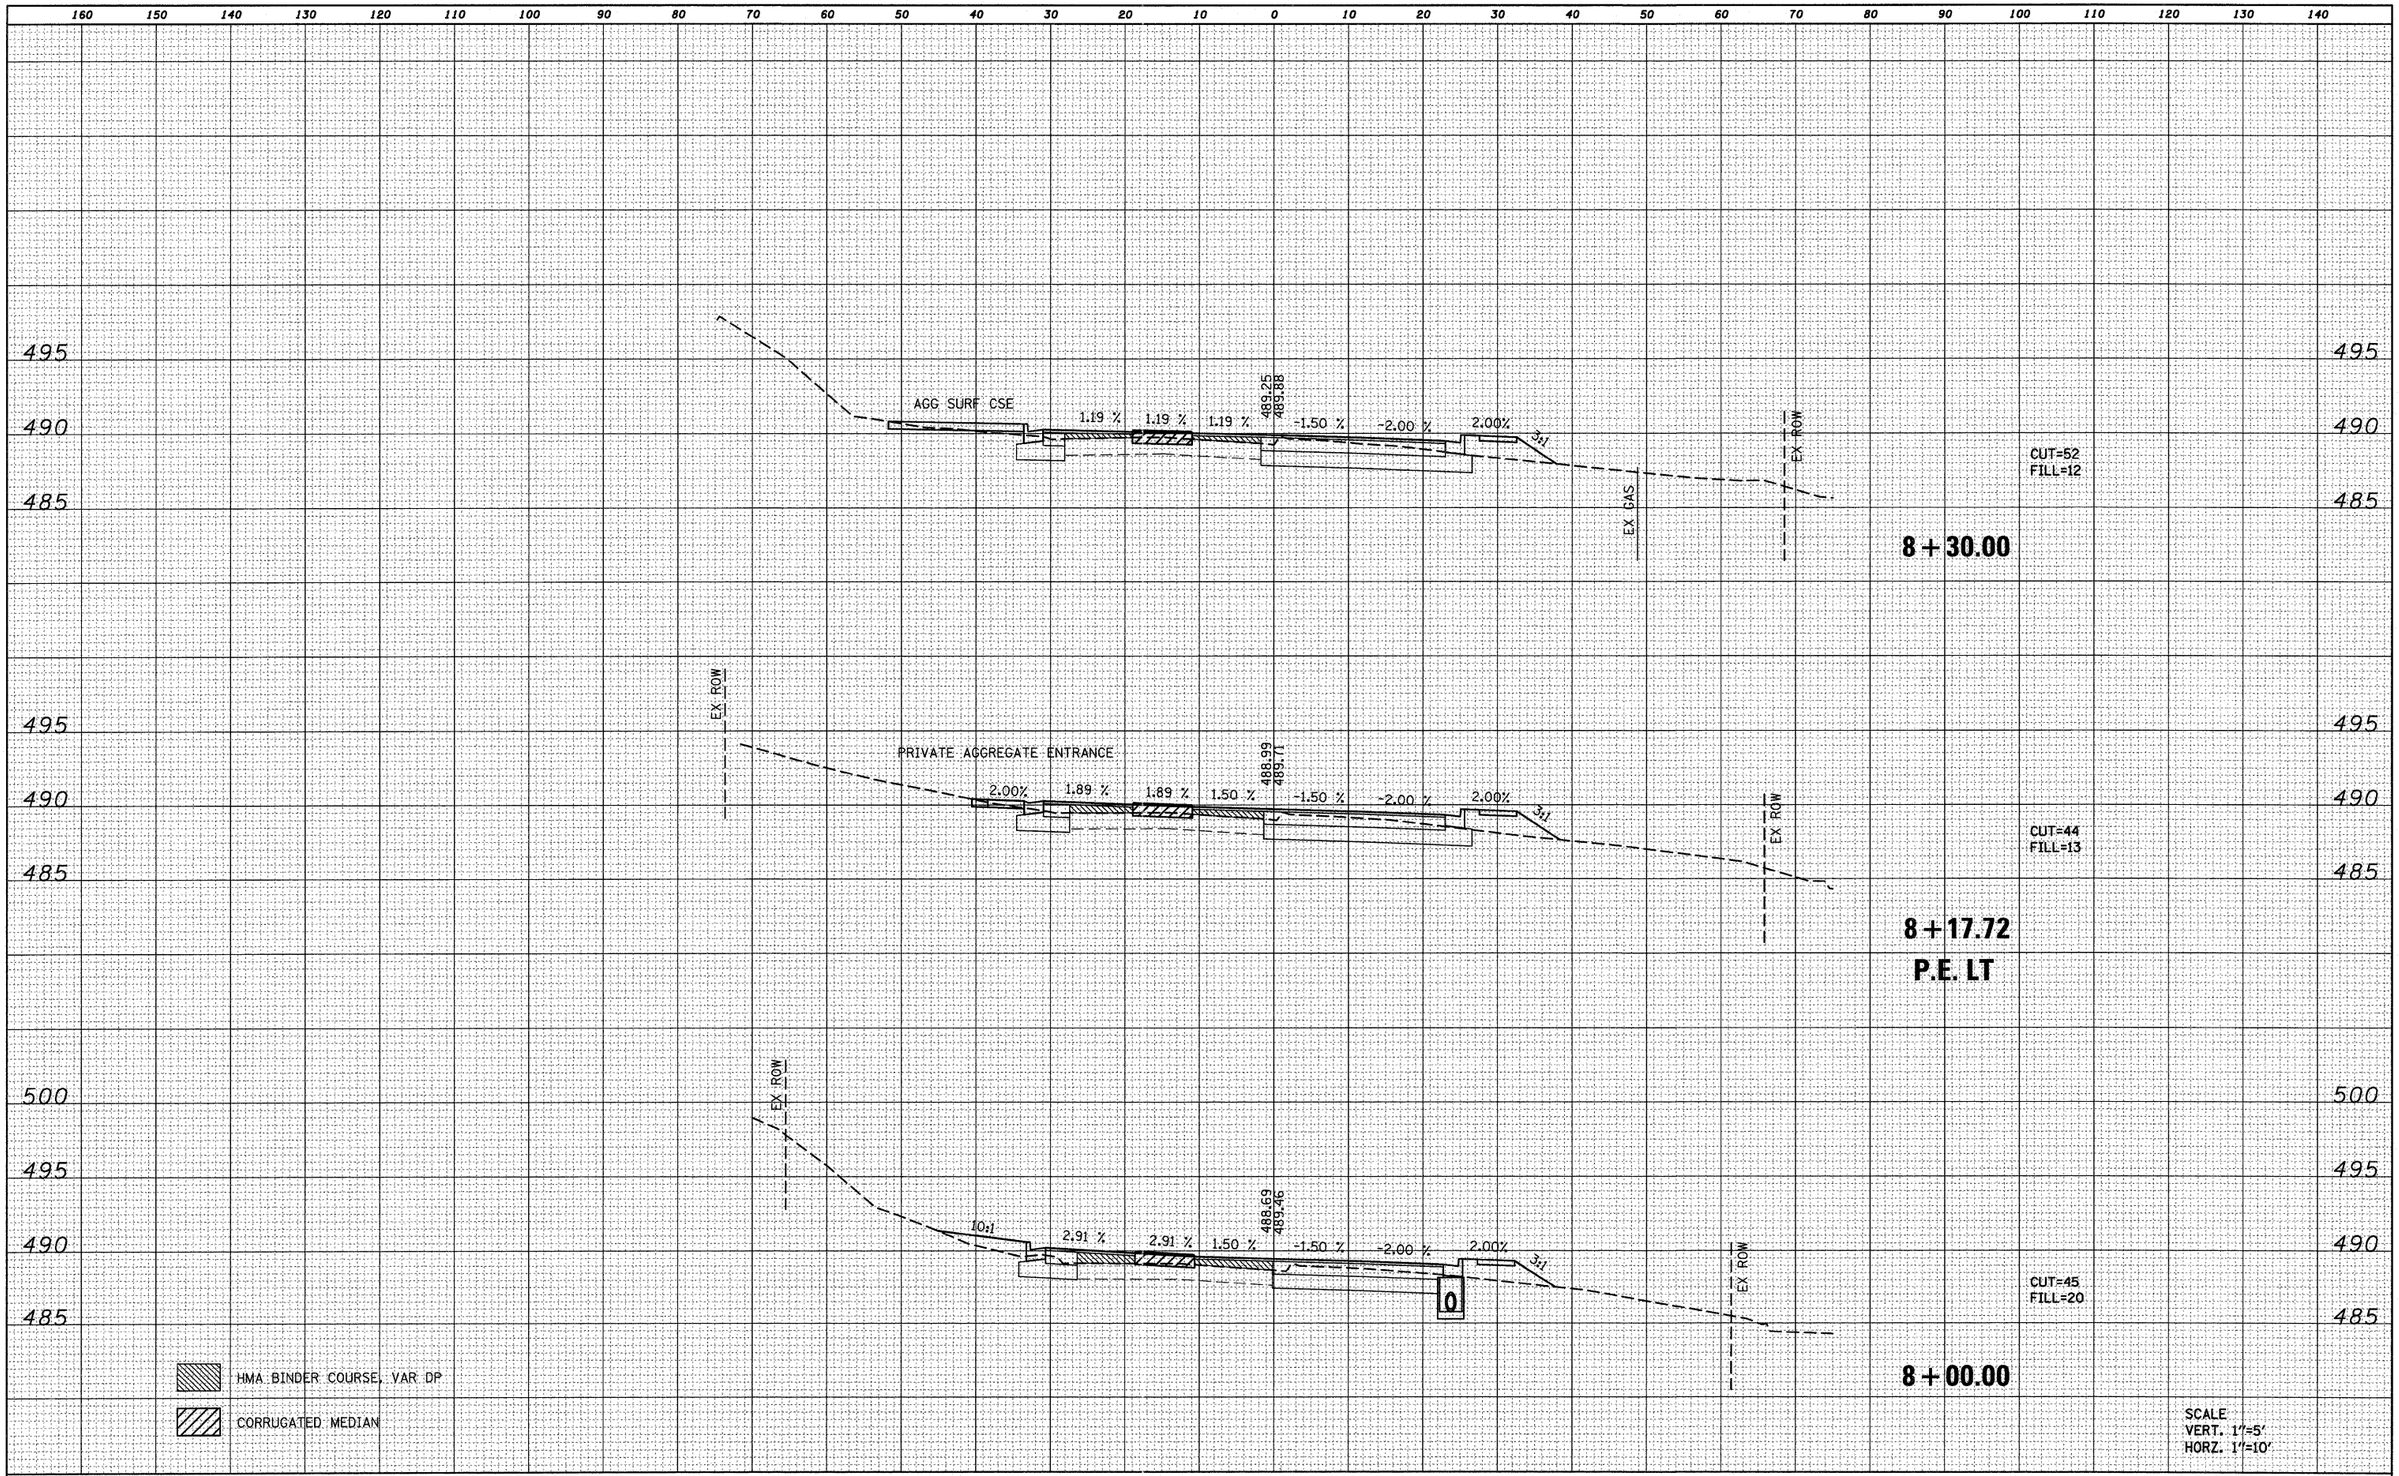

FINAL SURVEY	BY	DATE
SURVEYED		
PLOTTED		
TEMPLATE		
AREAS		
AREAS CHECKED		
NOTE BOOK		
NO.		

ORIGINAL SURVEY	BY	DATE
SURVEYED		
PLOTTED		
TEMPLATE		
AREAS		
AREAS CHECKED		
NOTE BOOK		
NO.		

FILE NAME = D828013-sht-xssht.dgn	USER NAME = randy	DESIGNED - TLC	REVISED -
	PLOT TIME = 9:42:22 AM	DRAWN - RGV	REVISED -
	PLOT SCALE = 10.0000 ' / IN.	CHECKED -	REVISED -
	PLOT DATE = 7/28/2011	DATE -	REVISED -

STATE OF ILLINOIS
DEPARTMENT OF TRANSPORTATION

CROSS SECTIONS

SCALE: | SHEET NO. 5 OF 6 SHEETS | STA. 8+00.00 TO STA. 8+30.00

F.A.U. RTE.	SECTION	COUNTY	TOTAL SHEETS	SHEET NO.
9302	08-00047-00-PV	MONROE	25	24
	S MAIN ST RECONSTRUCTION	CONTRACT NO. 97467		
		ILLINOIS FED. AID PROJECT		