
DRAIN FOR AGGREGATE BASE COURSE

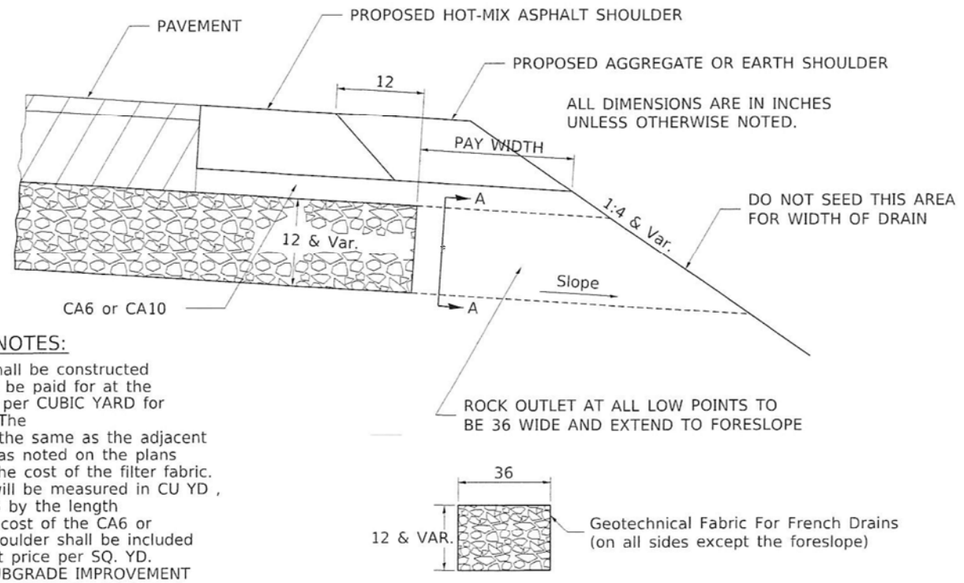

SECTION A-A

NOTE: Slope same as shoulder with 2% min.

NOTES:


The rock outlets shall be constructed using CA7 and will be paid for at the contract unit price per CUBIC YARD for FRENCH DRAINS. The thickness shall be the same as the adjacent sub-base material as noted on the plans and shall include the cost of the filter fabric. The Rock outlets will be measured in CU YD , the width being 36 by the length shown above. The cost of the CA6 or CA10 under the shoulder shall be included in the contract unit price per SQ. YD. for AGGREGATE SUBGRADE IMPROVEMENT of the thickness specified. The fabric to be used shall conform to the Geotechnical Fabric For French Drains.

FILE NAME: District 2 Standard
PLOT DATE = 1/11/2022

REVISED - 8-27-13	REGION 2 / DISTRICT 2 STANDARD	F.A. RTE.	SECTION	COUNTY	TOTAL SHEETS / SHEET NO.
REVISED - 10-09-12					
REVISED -				CONTRACT NO.	
REVISED -	SCALE: 1.0000 ' / in. SHEET OF SHEETS STA. TO STA.		ILLINOIS	FED. AID PROJECT	

DRAIN FOR AGGREGATE BASE COURSE 96.4

CONCRETE HEADWALLS FOR PIPE UNDERDRAINS FOR STRUCTURES

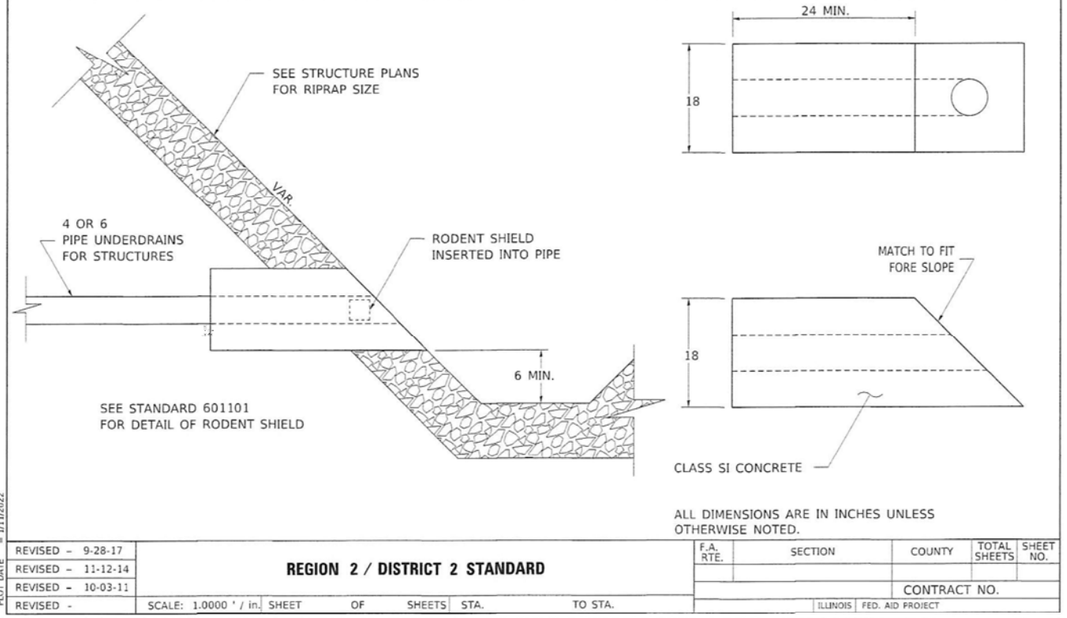

FILE NAME: District 2 Standard
PLOT DATE = 1/11/2022

REVISED - 9-28-17	REGION 2 / DISTRICT 2 STANDARD	F.A. RTE.	SECTION	COUNTY	TOTAL SHEETS / SHEET NO.
REVISED - 11-12-14					
REVISED - 10-03-11				CONTRACT NO.	
REVISED -	SCALE: 1.0000 ' / in. SHEET OF SHEETS STA. TO STA.		ILLINOIS	FED. AID PROJECT	

CONCRETE HEADWALLS FOR PIPE UNDERDRAINS FOR STRUCTURES 27.4

MODEL: Default
FILE NAME: Pc\18-1005-10 Rock Cut State Park\0 IDOT\CAD Sheets\CONTRACT 21024930-dt-detail 05.dgn

Kaskaskia Engineering Group, LLC
477 South Third Street Suite 280 Geneva, Illinois 60134 630.232.9317 phone www.kaskaskiaeng.com
PROFESSIONAL REGISTRATIONS — LICENSE NO.
Illinois Professional Design Firm: 184.005773
Professional Engineering Group: 21-5009516

	DESIGNED - BCD	REVISED -	
	DRAWN - KKH	REVISED -	
PLOT SCALE = 20.0000 ' / in.	CHECKED - LDC	REVISED -	
PLOT DATE = 9/13/2022	DATE - 9/12/22	REVISED -	


STATE OF ILLINOIS
DEPARTMENT OF TRANSPORTATION

DETAILS – REGION 2 /DISTRICT 2 STANDARDS
ROCK CUT STATE PARK

SCALE: SHEET 1 OF 1 SHEETS STA. TO STA.

F.A. RTE.	SECTION	COUNTY	TOTAL SHEETS	SHEET NO.
	ROCK CUT PHASE 3 - 2023	WINNEBAGO	139	101
		CONTRACT NO. 46934		
	ILLINOIS FED. AID PROJECT			

UNDERDRAIN FOR ACROSS ROAD (AR) CULVERTS

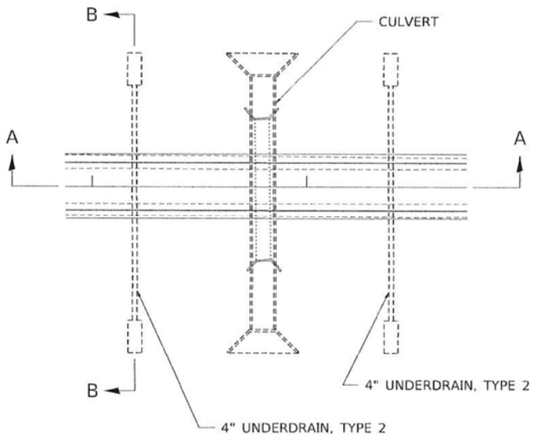

NOTES:

IN SAG CONDITIONS INSTALL PIPE UNDERDRAINS, TYPE 2, 4" ON BOTH SIDES OF CULVERT.

ON HIGHWAY GRADES GREATER THAN 2% INSTALL PIPE UNDERDRAINS, TYPE 2, 4" ON THE HIGH SIDE OF THE CULVERT.

THIS WORK SHALL BE COMPLETED ACCORDING TO SECTION 601 OF THE STANDARD SPECIFICATIONS.

THE UNDERDRAIN SHALL EXTEND UNTIL INTERSECTING WITH THE SIDE SLOPES. THE PIPES SHALL DRAIN INTO CONCRETE HEADWALLS. (SEE ARTICLE 601.05 OF THE STANDARD SPECIFICATIONS AND HIGHWAY STANDARD 601101).


THE UNDERDRAIN SHALL BE A MINIMUM OF 12" BELOW THE EXISTING PAVEMENT.

PIPE UNDERDRAINS WILL BE PAID FOR AT THE CONTRACT UNIT PRICE PER FOOT FOR PIPE UNDERDRAINS, TYPE 2, 4".

CONCRETE HEADWALLS WILL BE PAID FOR AT THE CONTRACT UNIT PRICE PER EACH FOR CONCRETE HEADWALLS FOR PIPE DRAINS.


A DELINEATOR SHALL BE PLACED AT EACH CONCRETE HEADWALL. THESE BE PAID FOR AT THE CONTRACT UNIT PRICE PER EACH FOR DELINEATORS.

SEC. A-A

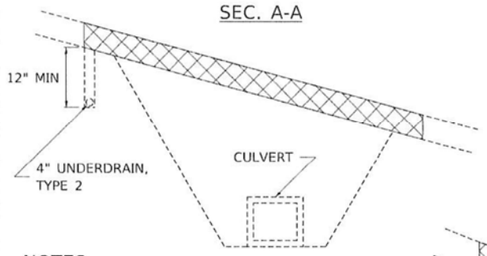


NOTES:
(HIGHWAY GRADE GREATER THAN 2%)

SEC. A-A

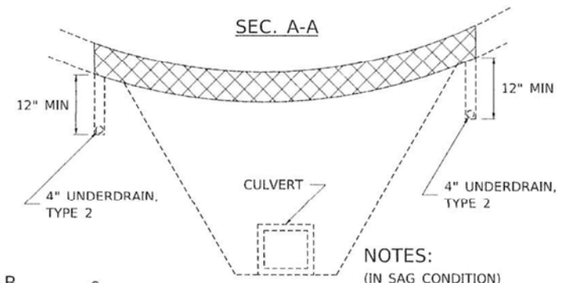

NOTES:
(IN SAG CONDITION)
(PIPE DRAIN ON EACH SIDE)

SEC. B-B

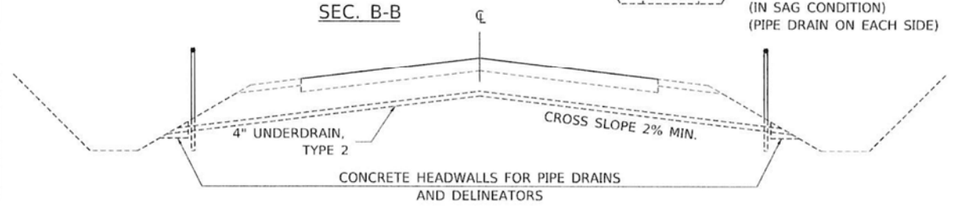


REVISED - 8-03-17	REGION 2 / DISTRICT 2 STANDARD	F.A. RTE.	SECTION	COUNTY	TOTAL SHEETS	SHEET NO.
REVISED - 7-13-16						
REVISED - 1-05-16				CONTRACT NO.		
REVISED - 6-27-14	SCALE: 1.0000 ' / in. SHEET OF SHEETS STA. TO STA.			ILLINOIS	FED. AID PROJECT	

FILE NAME: District 2 Standard
PLOT DATE = 1/11/2022


UNDERDRAIN FOR ACROSS ROAD (AR) CULVERTS 37.2

SPECIAL DRAINAGE OUTLET

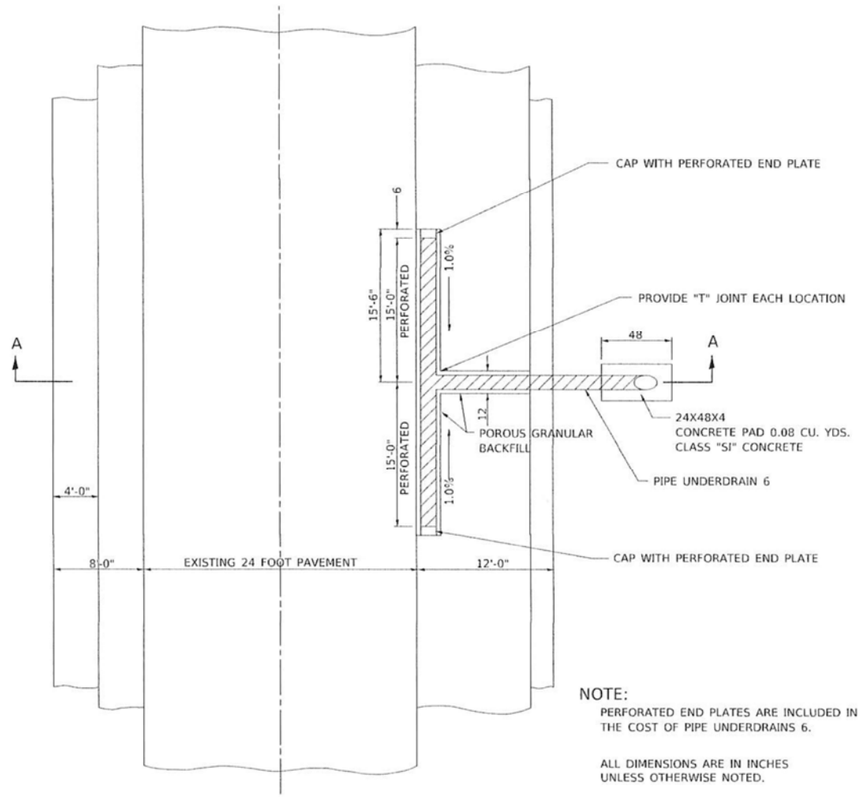

NOTE:
PERFORATED END PLATES ARE INCLUDED IN THE COST OF PIPE UNDERDRAINS 6.

ALL DIMENSIONS ARE IN INCHES UNLESS OTHERWISE NOTED.

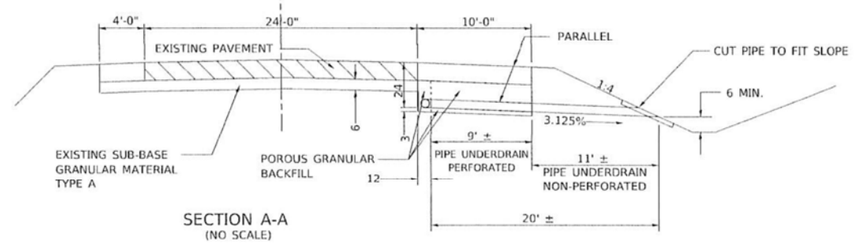

SECTION A-A
(NO SCALE)

REVISED - 1-05-16	REGION 2 / DISTRICT 2 STANDARD	F.A. RTE.	SECTION	COUNTY	TOTAL SHEETS	SHEET NO.
REVISED - 10-14-11						
REVISED -				CONTRACT NO.		
REVISED -	SCALE: 1.0000 ' / in. SHEET OF SHEETS STA. TO STA.			ILLINOIS	FED. AID PROJECT	

FILE NAME: District 2 Standard
PLOT DATE = 1/11/2022

SPECIAL DRAINAGE OUTLET 33.2

MODEL: Default
FILE NAME: P:\18-1005-10 Rock Cut State Park\0 IDOT\CAD Sheets\CONTRACT 2\07246930-sht-detail 06.dgn

Kaskaskia Engineering Group, LLC
477 South Third Street Suite 200 Geneva, Illinois 60134
630.232.9557 phone www.kaskaskiaeng.com
PROFESSIONAL REGISTRATIONS — LICENSE NO.
Illinois Professional Design Firm 184.004773
Professional Engineering Group 20-3889566


	DESIGNED - BCD	REVISED -	
	DRAWN - KKH	REVISED -	
PLOT SCALE = 20.0000 ' / in.	CHECKED - LDC	REVISED -	
PLOT DATE = 9/13/2022	DATE - 9/12/22	REVISED -	

STATE OF ILLINOIS
DEPARTMENT OF TRANSPORTATION

DETAILS – REGION 2 /DISTRICT 2 STANDARDS
ROCK CUT STATE PARK

SCALE: SHEET 1 OF 1 SHEETS STA. TO STA.

F.A. RTE.	SECTION	COUNTY	TOTAL SHEETS	SHEET NO.
	ROCK CUT PHASE 3 - 2023	WINNEBAGO	139	102
		CONTRACT NO. 46934		
	ILLINOIS FED. AID PROJECT			

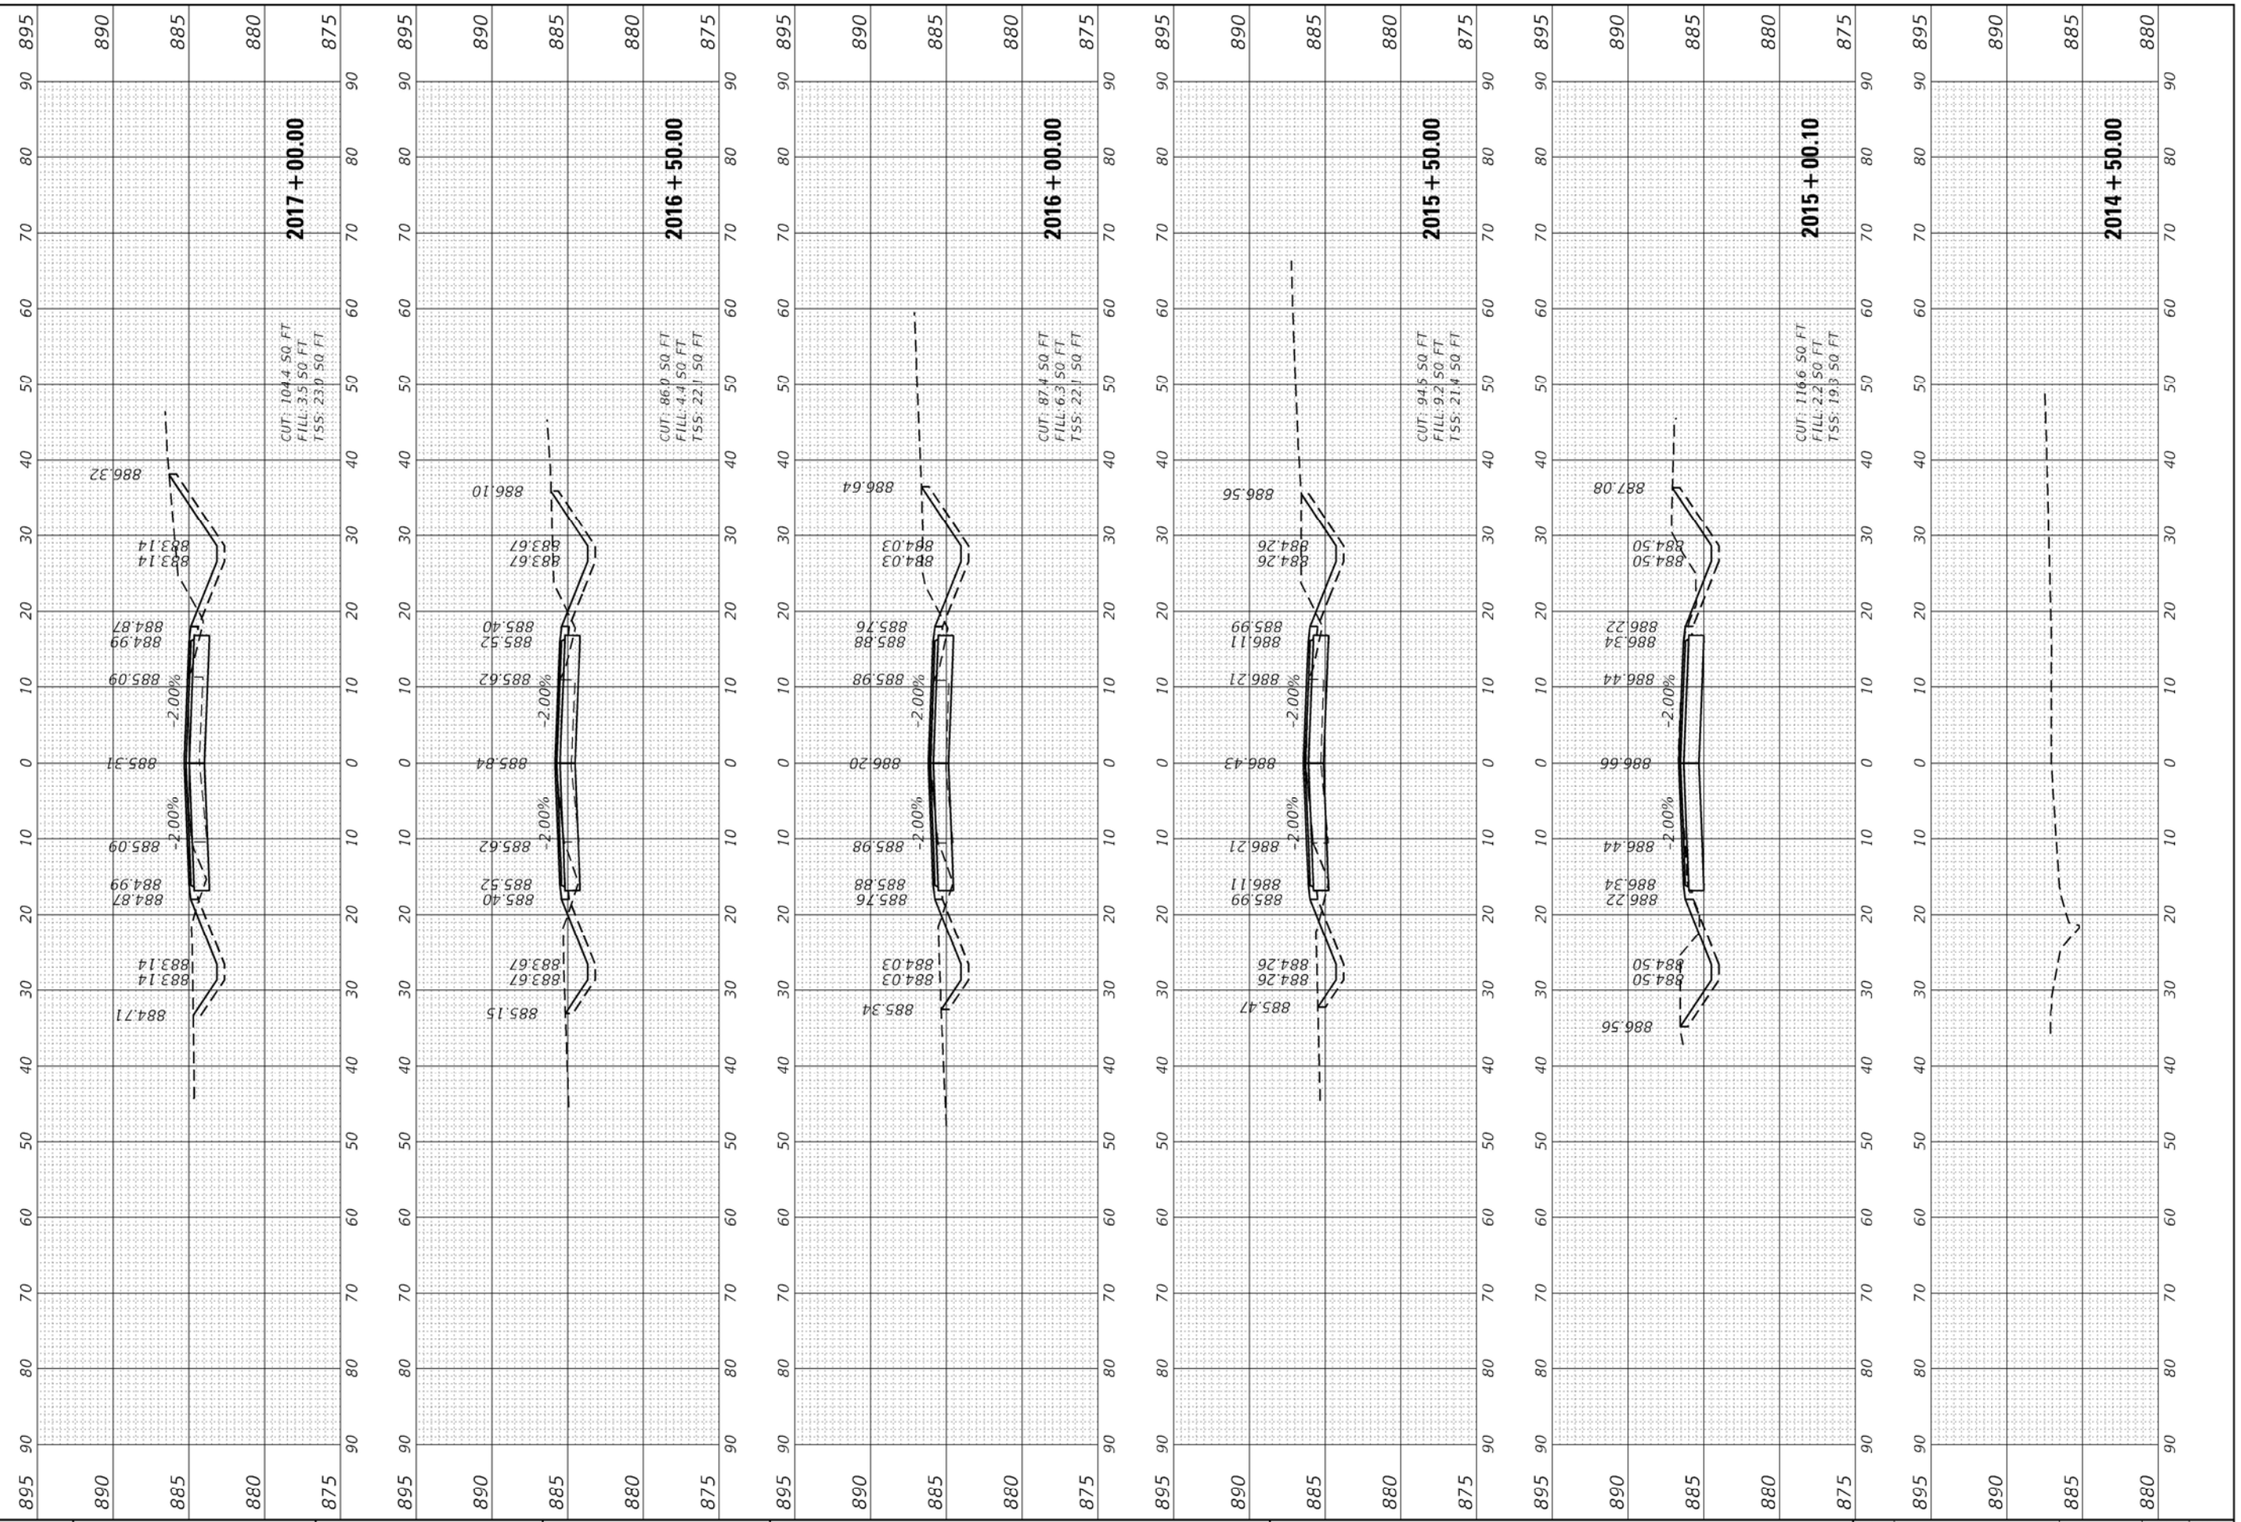

FINAL SURVEY | SURVEYED | BY | DATE
NOTE BOOK | PLOTTED
NO. | TEMPLATE
AREAS CHECKED

ORIGINAL SURVEY | SURVEYED | BY | DATE
NOTE BOOK | PLOTTED
NO. | TEMPLATE
AREAS CHECKED

MODEL: Default
FILE NAME: P:\18-1005.10 Rock Cut State Park\0_IDOT\CAD Sheets\CONTRACT 2\2024930-sht-xsect1 Park.dgn

Kaskaskia Engineering Group, LLC
477 South Third Street
Suite 206
Geneva, Illinois 60134
630.232.9317 phone
www.kaskaskiaeng.com
PROFESSIONAL REGISTRATIONS | LICENSE NO.
Illinois Professional Design Firm | 184.004775
Professional Engineering Group | 29-5005516

	DESIGNED - BCD	REVISED -	
	DRAWN - NDP	REVISED -	
PLOT SCALE = 20.0000 ' / in.	CHECKED - LDC	REVISED -	
PLOT DATE = 9/13/2022	DATE - 9/12/22	REVISED -	

STATE OF ILLINOIS
DEPARTMENT OF TRANSPORTATION


CROSS SECTIONS – PARK ROAD
ROCK CUT STATE PARK

SCALE: H:10 V:5 | SHEET 1 OF 33 SHEETS | STA. 2014+50.00 TO STA. 2017+00.00

F.A. RTE.	SECTION	COUNTY	TOTAL SHEETS	SHEET NO.
	ROCK CUT PHASE 3 - 2023	WINNEBAGO	139	103
		CONTRACT NO. 46934		
	ILLINOIS	FED. AID PROJECT		

FINAL SURVEY	SURVEYED	BY	DATE
NOTE BOOK	PLOTTED		
NO.	TEMPLATE		
	AREAS		
	AREAS CHECKED		

ORIGINAL SURVEY	SURVEYED	BY	DATE
NOTE BOOK	PLOTTED		
NO.	TEMPLATE		
	AREAS		
	AREAS CHECKED		

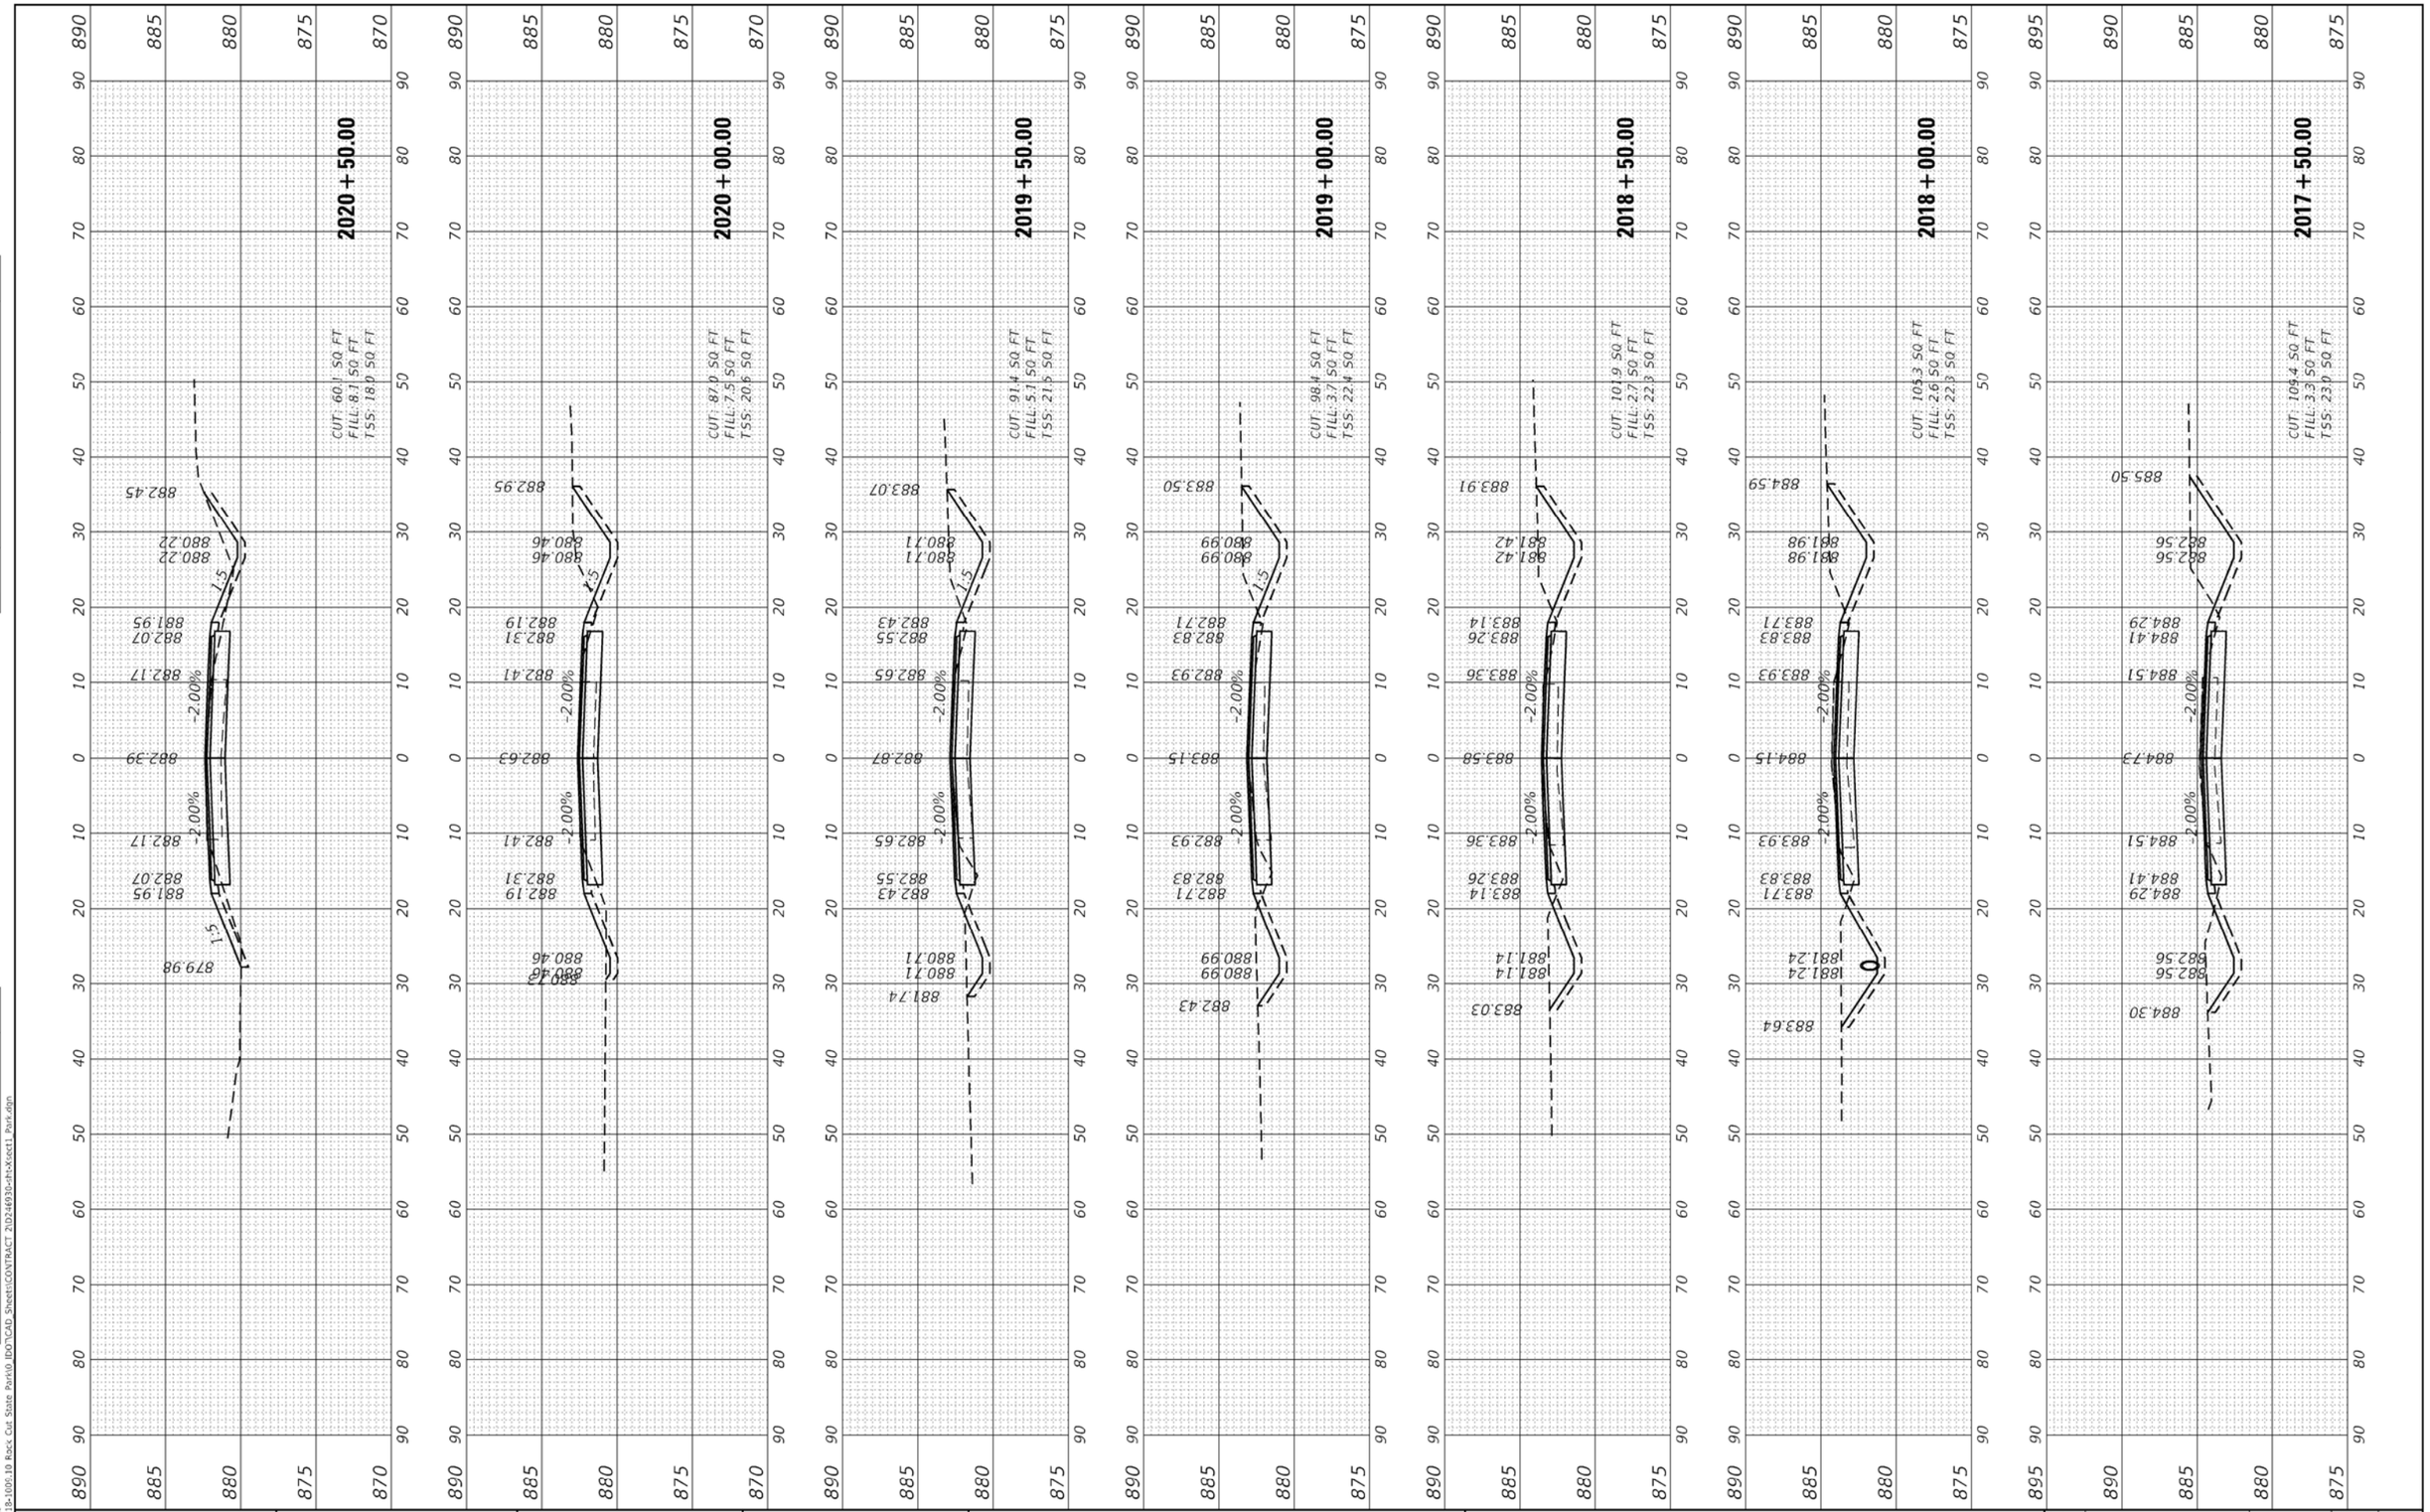

MODEL: Default
FILE NAME: P:\18-1005.10 Rock Cut State Park\0 IDOT\CAD Sheets\CONTRACT 2\2024930-sht-xsect1 Park.dgn

Kaskaskia Engineering Group, LLC
477 South Third Street
Suite 200
Geneva, Illinois 60134
630.232.9317 phone
www.kaskaskiaeng.com
PROFESSIONAL REGISTRATIONS — LICENSE NO.
Illinois Professional Design Firm — 184.005775
Professional Engineering Group — 29-5005516


	DESIGNED - BCD	REVISED -	
	DRAWN - NDP	REVISED -	
PLOT SCALE = 20.0000 ' / in.	CHECKED - LDC	REVISED -	
PLOT DATE = 9/13/2022	DATE - 9/12/22	REVISED -	

STATE OF ILLINOIS
DEPARTMENT OF TRANSPORTATION

CROSS SECTIONS – PARK ROAD
ROCK CUT STATE PARK

SCALE: H:10 V:5 | SHEET 2 OF 33 SHEETS | STA. 2017+50.00 TO STA. 2020+50.00

F.A. RTE.	SECTION	COUNTY	TOTAL SHEETS	SHEET NO.
	ROCK CUT PHASE 3 - 2023	WINNEBAGO	139	104
		CONTRACT NO. 46934		
	ILLINOIS	FED. AID PROJECT		

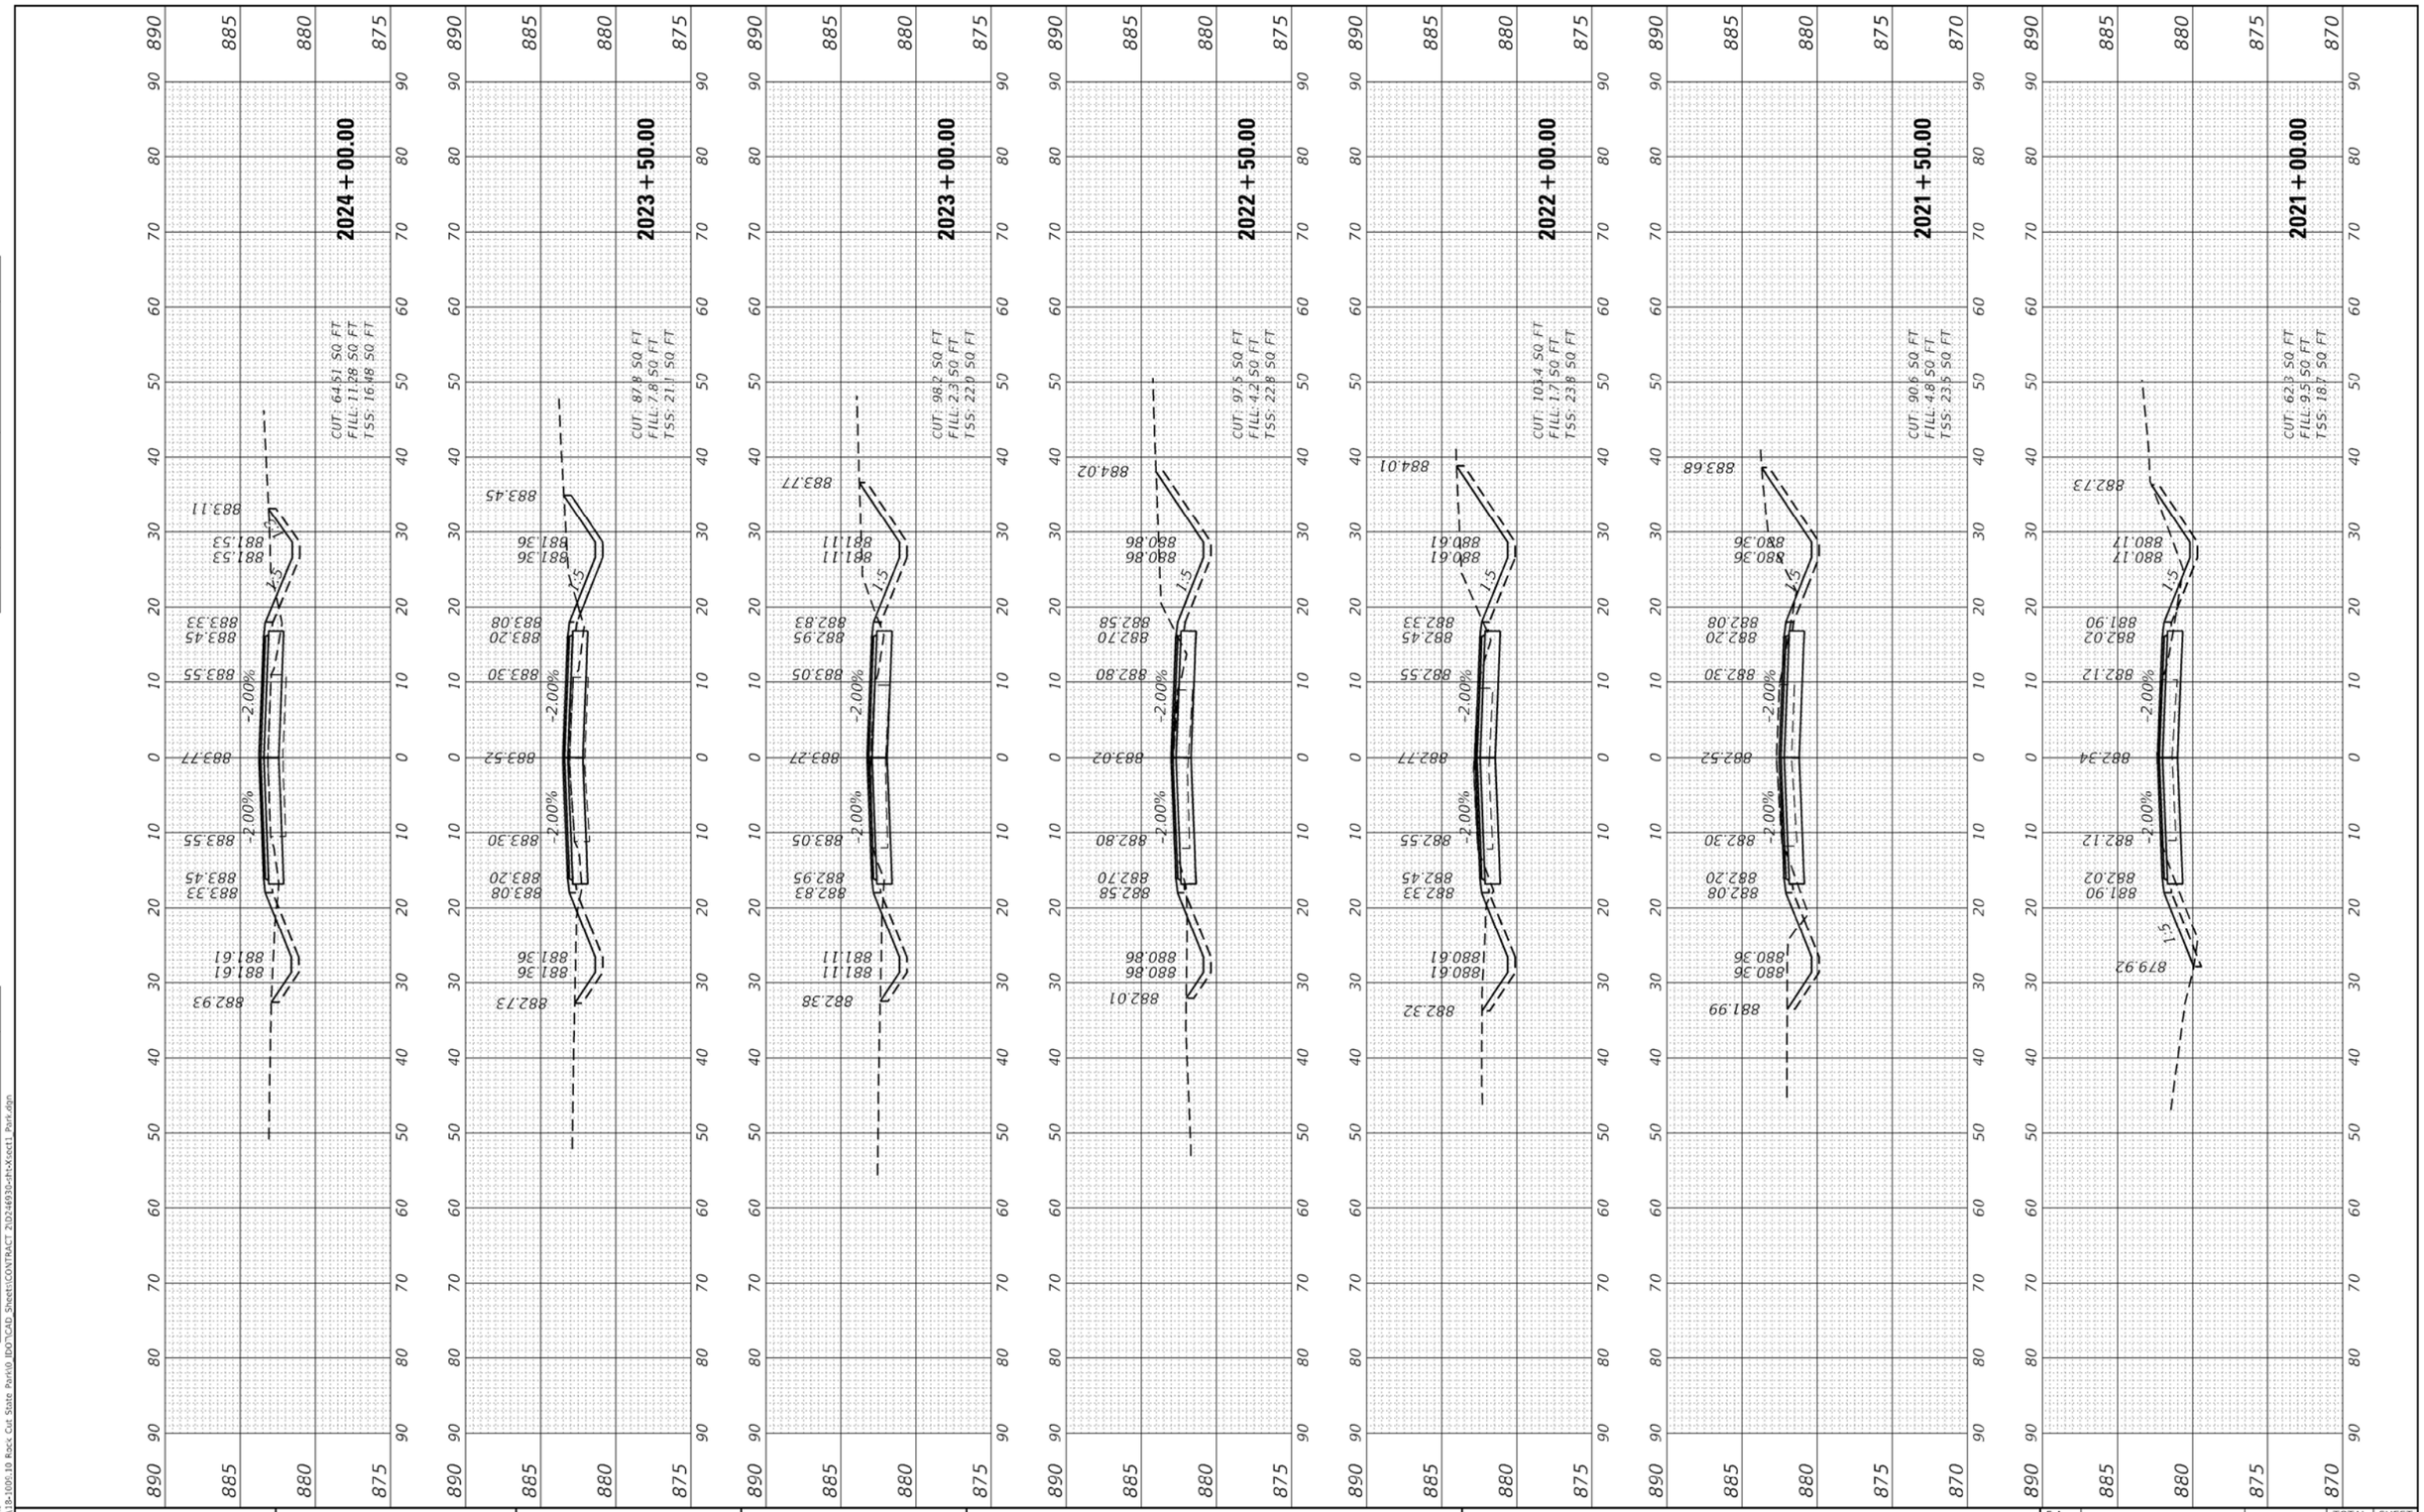

FINAL SURVEY	SURVEYED	BY	DATE
	PLOTTED		
NOTE BOOK	TEMPLATE		
NO.	AREAS		
	AREAS CHECKED		

ORIGINAL SURVEY	SURVEYED	BY	DATE
	PLOTTED		
NOTE BOOK	TEMPLATE		
NO.	AREAS		
	AREAS CHECKED		

MODEL: Default
FILE NAME: P:\18-1009\10 Rock Cut State Park\0 IDOT\CAD_Sheets\CONTRACT 21D24693O-ch1xXsect1_Park.dgn

Kaskaskia Engineering Group, LLC
477 South Third Street
Suite 200
Geneva, Illinois 60134
630.513.9137 phone
www.kaskaskiaeng.com
PROFESSIONAL REGISTRATIONS
Illinois Professional Design Firm — 184.01773
Professional Engineering Group — 20-5800516
LICENSE NO.

	DESIGNED - BCD		REVISED -
	DRAWN - NDP		REVISED -
PLOT SCALE = 20.0000 ' / in.	CHECKED - LDC		REVISED -
PLOT DATE = 9/13/2022	DATE - 9/12/22		REVISED -

STATE OF ILLINOIS
DEPARTMENT OF TRANSPORTATION

CROSS SECTIONS – PARK ROAD
ROCK CUT STATE PARK


SCALE: H:10 V:5 | SHEET 3 OF 33 SHEETS | STA. 2021+00.00 TO STA. 2024+00.00

F.A. RTE.	SECTION	COUNTY	TOTAL SHEETS	SHEET NO.
	ROCK CUT PHASE 3 - 2023	WINNEBAGO	139	105
		CONTRACT NO. 46934		
		ILLINOIS	FED. AID PROJECT	

FINAL SURVEY	SURVEYED	BY	
	PLOTTED		DATE
NOTE BOOK	TEMPLATE		
	AREAS		
NO.	AREAS CHECKED		

ORIGINAL SURVEY	SURVEYED	BY	
	PLOTTED		DATE
NOTE BOOK	TEMPLATE		
	AREAS		
NO.	AREAS CHECKED		

MODEL: Default
FILE NAME: P:\18-1006.10 Rock Cut State Park\0 IDOT\CAD Sheets\CONTRACT 2\D2246930-Sht-Xsect1 Park.dgn

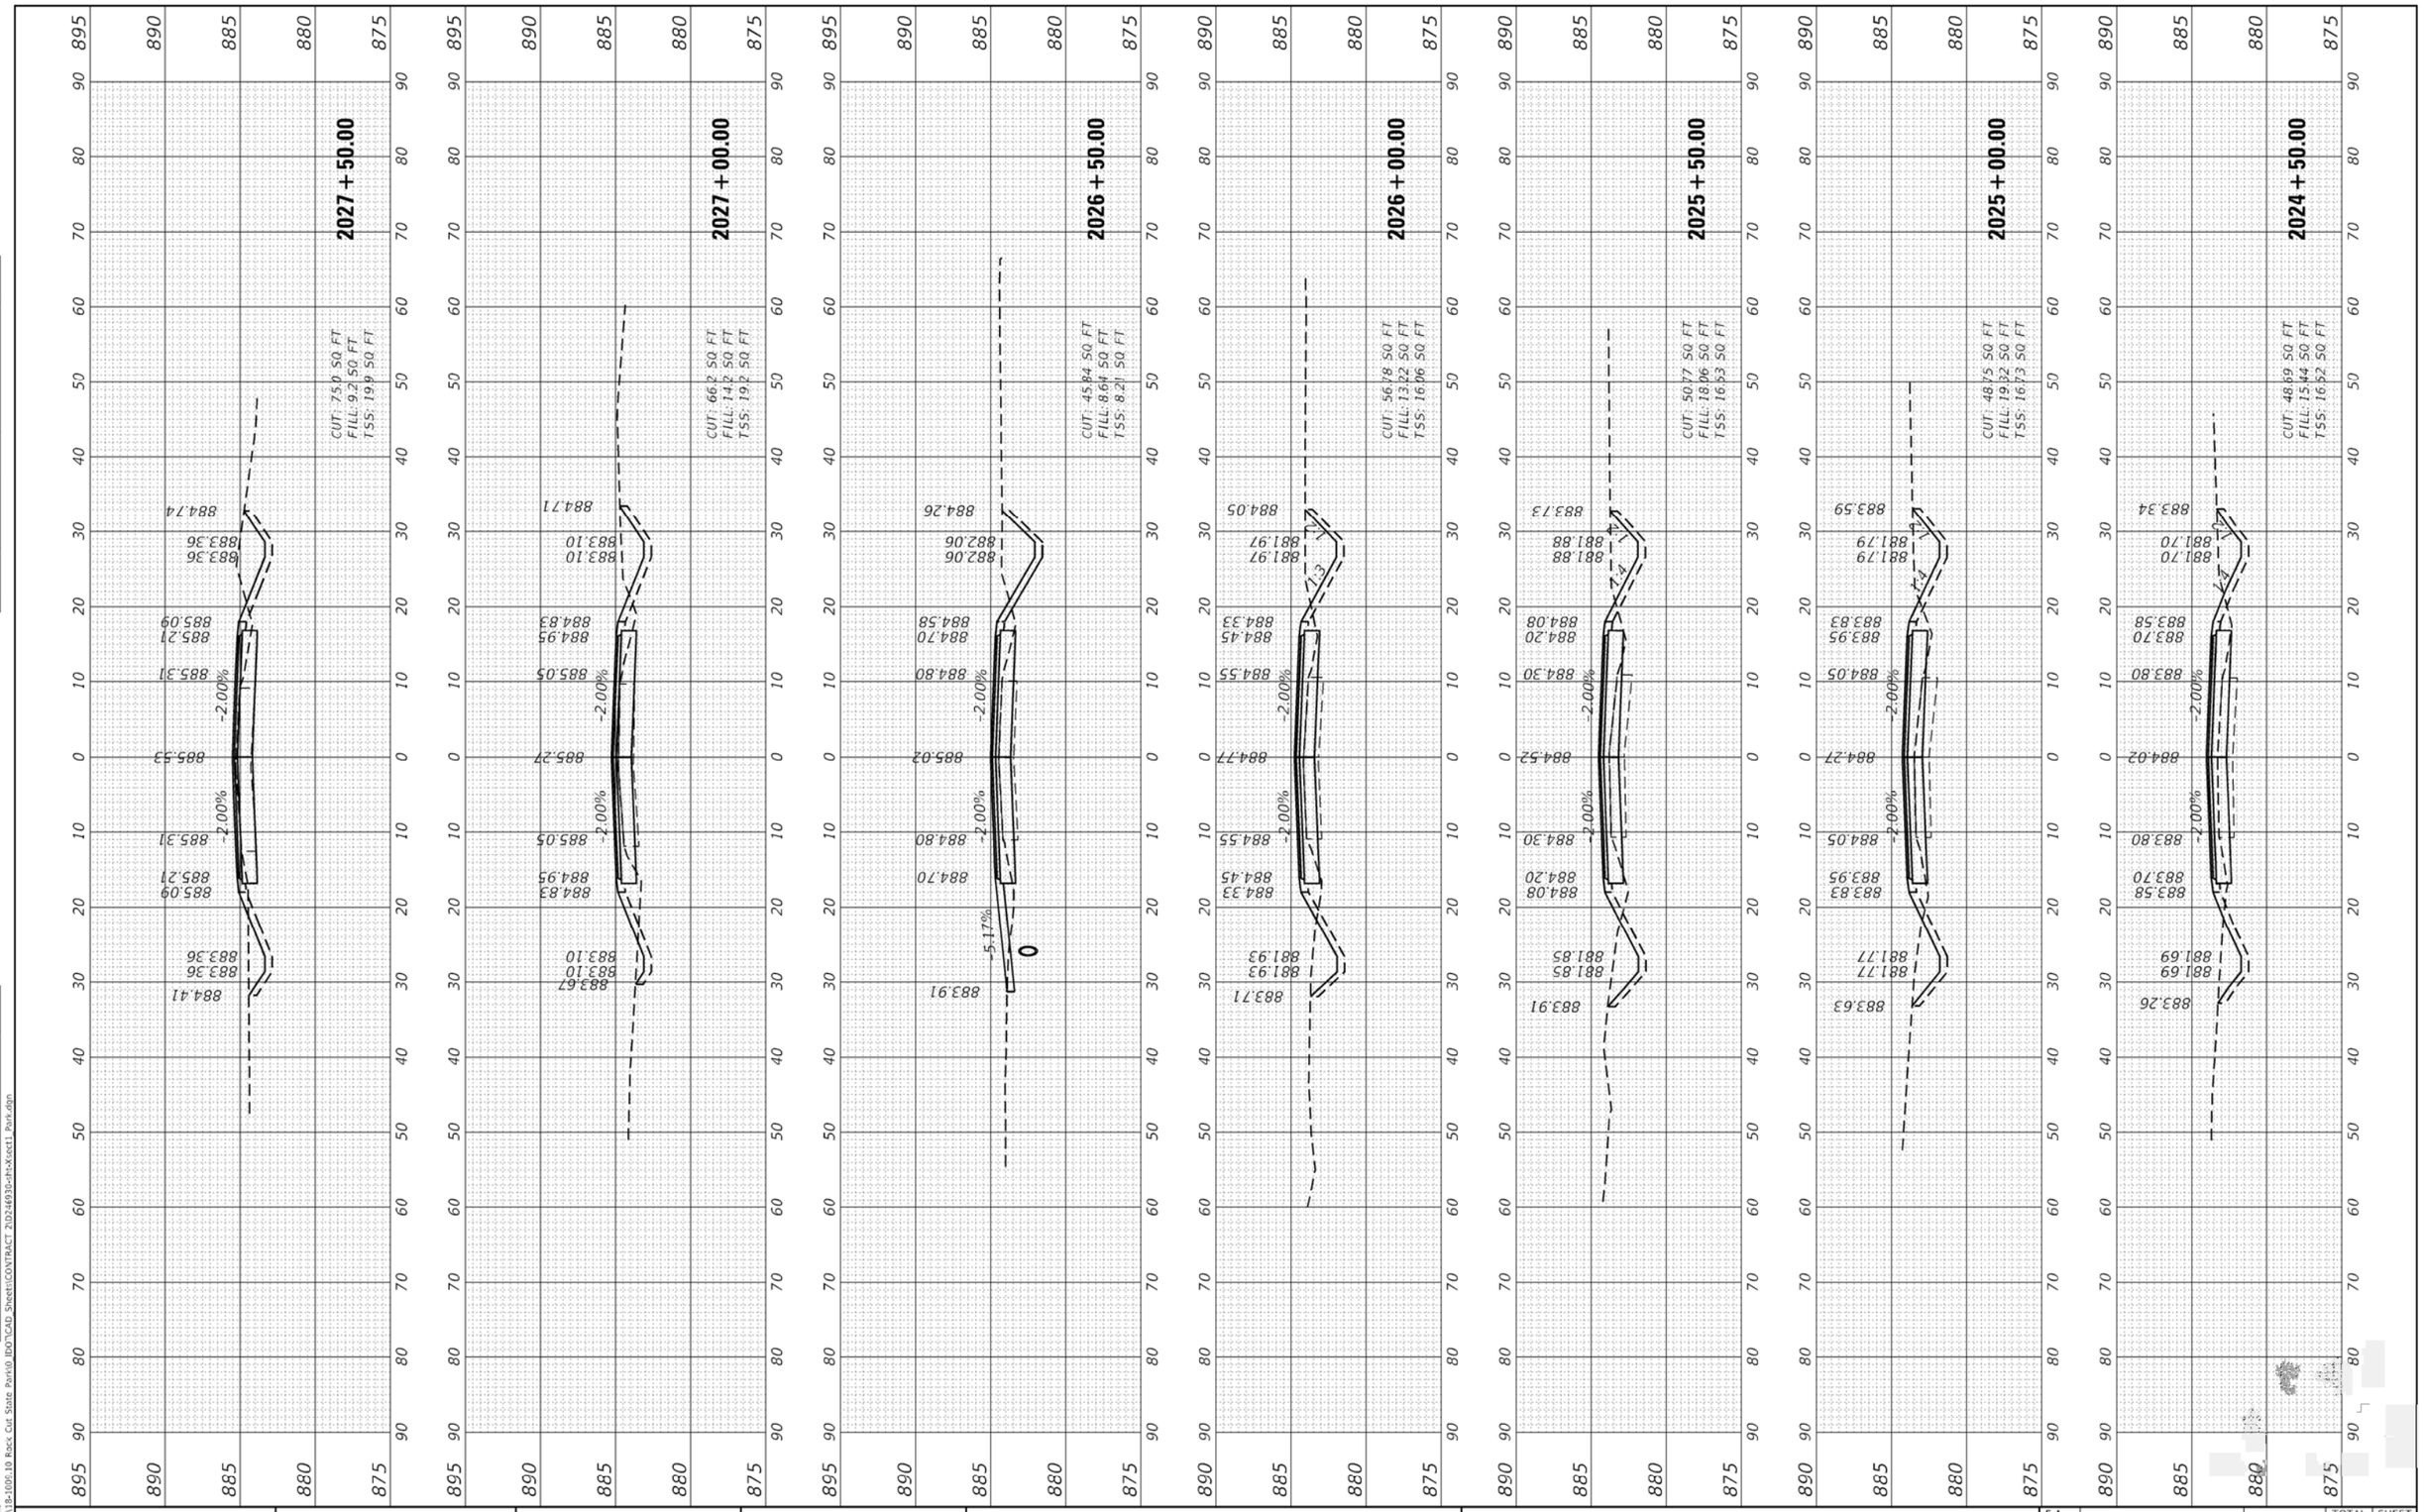

Kaskaskia Engineering Group, LLC		DESIGNED - BCD	REVISED -
477 South Third Street, Suite 200, Geneva, Illinois 60134, 630.232.9197 phone, www.kaskaskiaeng.com		DRAWN - NDP	REVISED -
PROFESSIONAL REGISTRATIONS: Illinois Professional Design Firm 184.004773; Professional Engineering Group 20-5800166	PLOT SCALE = 20.0000 ' / in.	CHECKED - LDC	REVISED -
LICENSE NO'S	PLOT DATE = 9/13/2022	DATE - 9/12/22	REVISED -

STATE OF ILLINOIS
DEPARTMENT OF TRANSPORTATION

CROSS SECTIONS – PARK ROAD
ROCK CUT STATE PARK


SCALE: H:10 V:5 | SHEET 4 OF 33 SHEETS | STA. 2024+50.00 TO STA. 2027+50.00

F.A. RTE.	SECTION	COUNTY	TOTAL SHEETS	SHEET NO.
	ROCK CUT PHASE 3 - 2023	WINNEBAGO	139	106
		CONTRACT NO. 46934		
	ILLINOIS FED. AID PROJECT			

FINAL SURVEY	SURVEYED	BY	DATE
NOTE BOOK	PLOTTED		
NO.	TEMPLATE		
	AREAS		
	AREAS CHECKED		

ORIGINAL SURVEY	SURVEYED	BY	DATE
NOTE BOOK	PLOTTED		
NO.	TEMPLATE		
	AREAS		
	AREAS CHECKED		

MODEL: Default
FILE NAME: P:\18-1005.10 Rock Cut State Park\0 IDOT\CAD Sheets\CONTRACT 2\D246930-Rt-Xsect1 Part.dgn

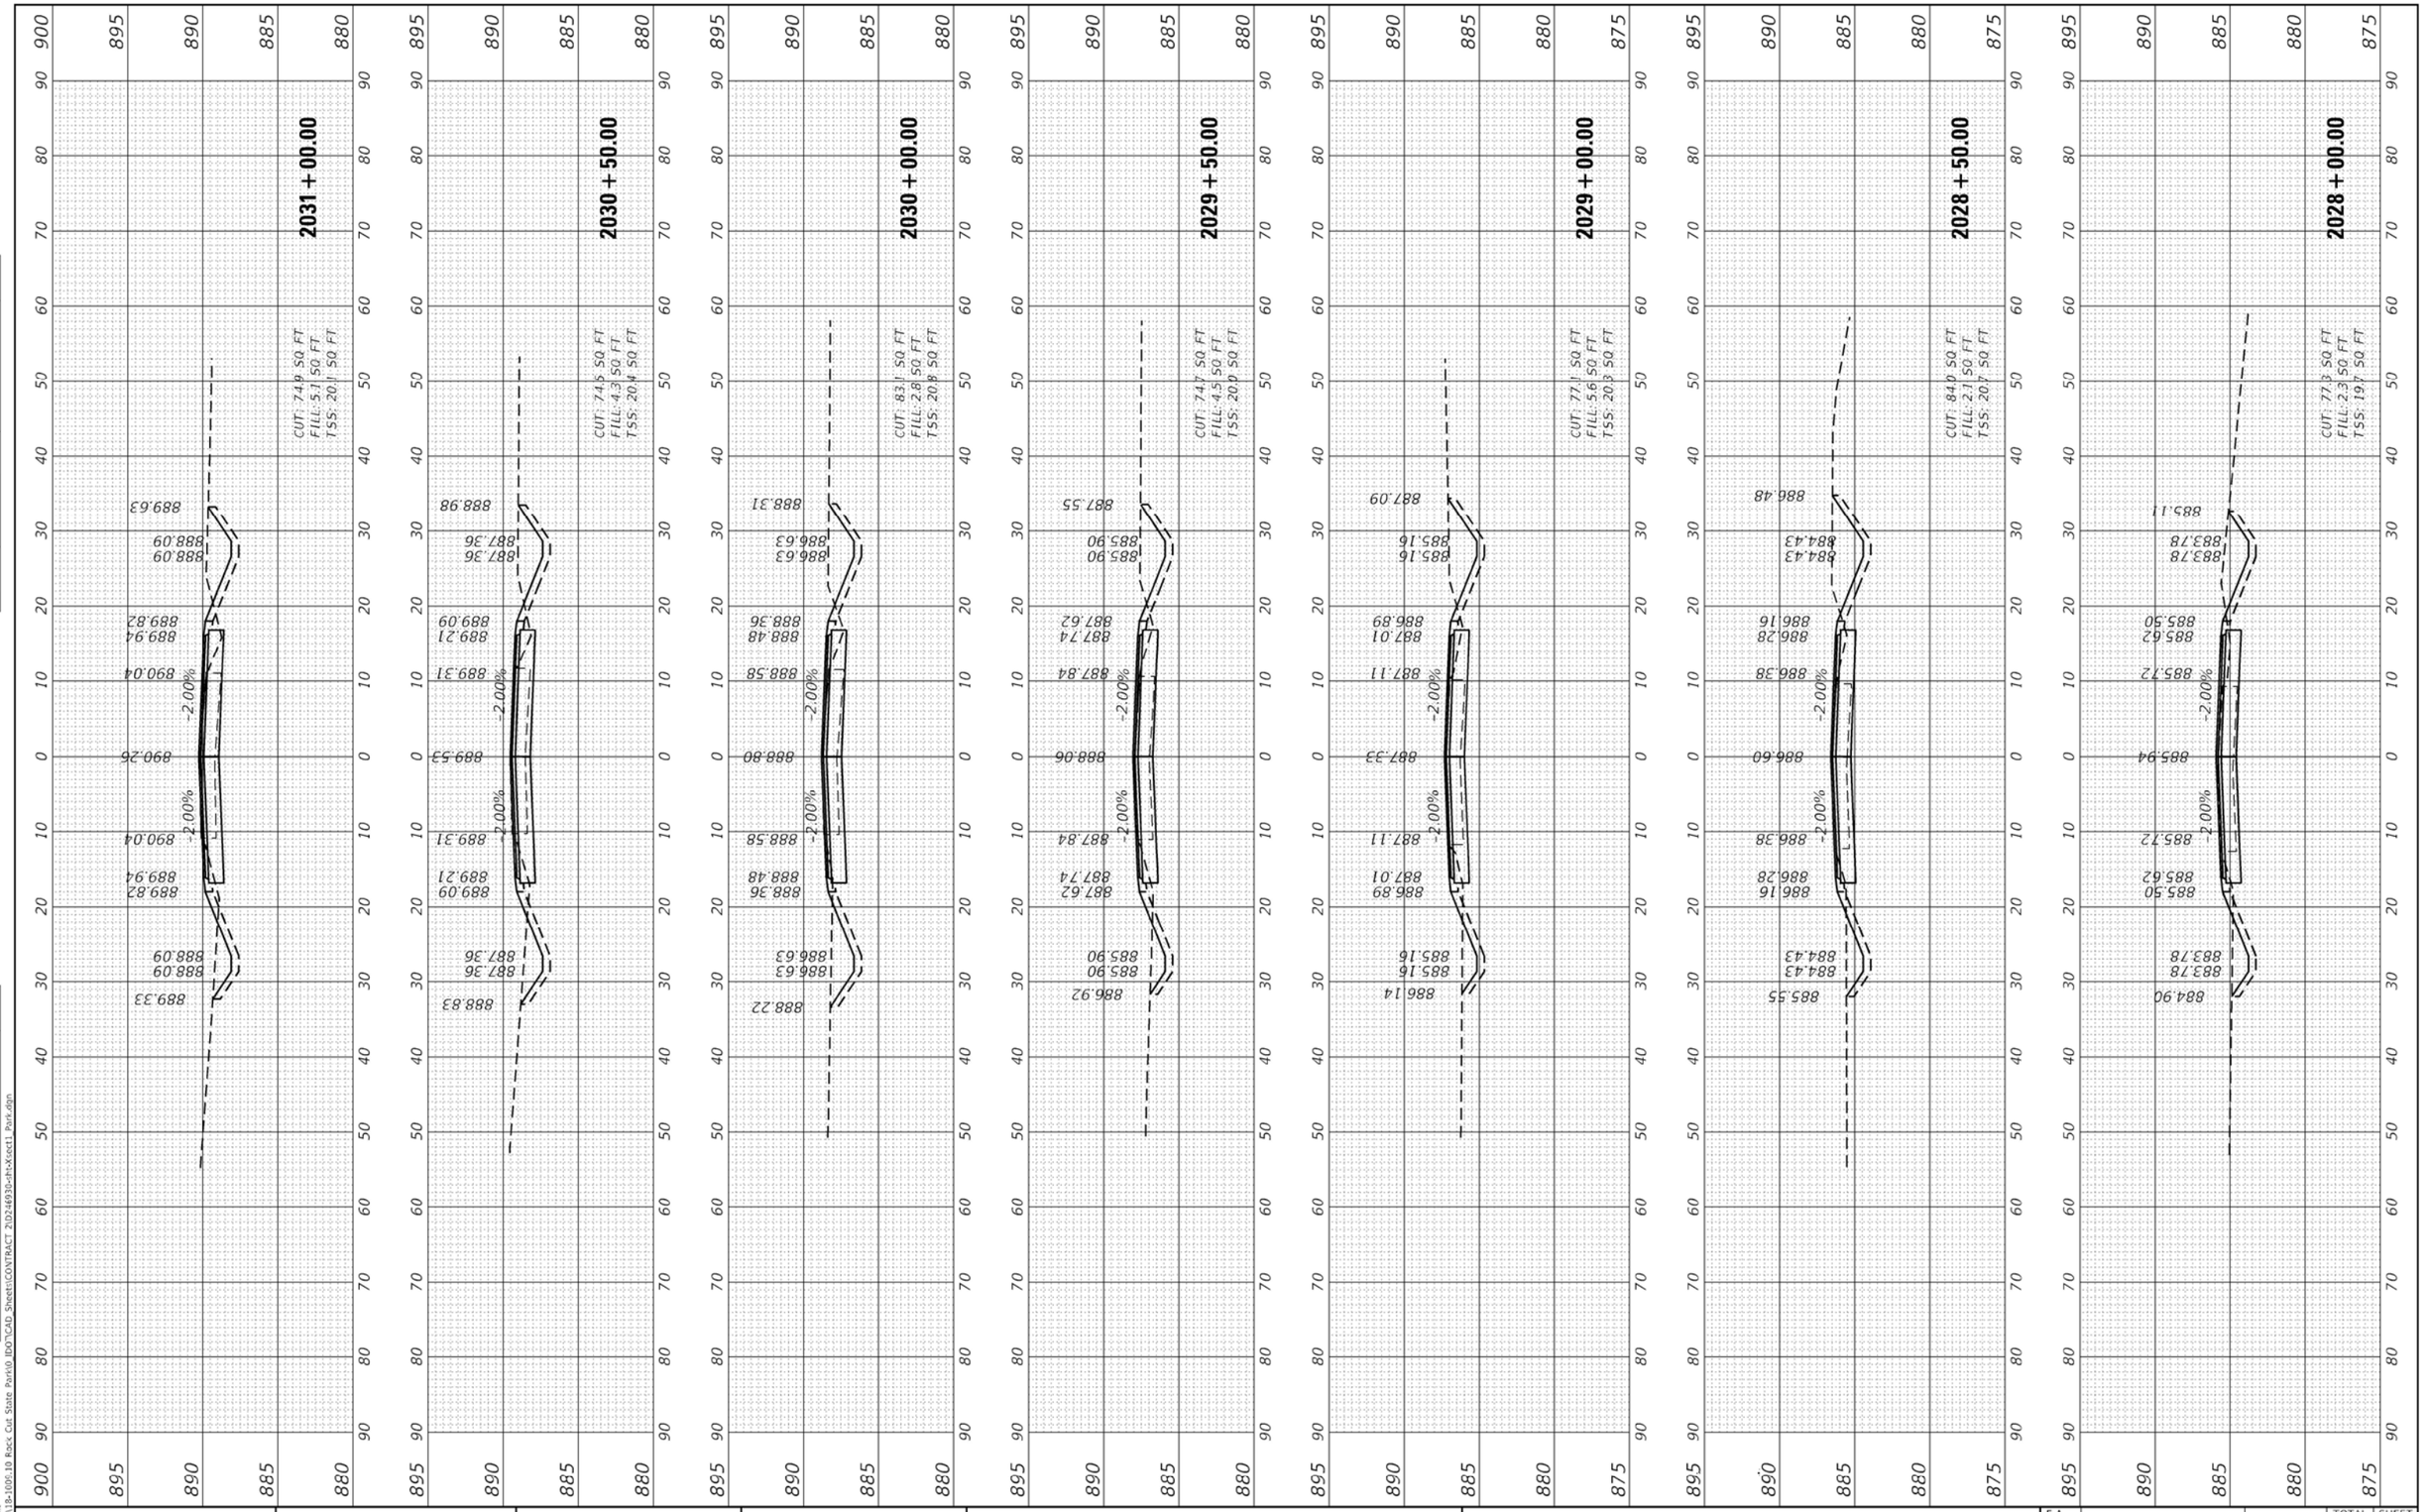

DESIGNED - BCD	REVISED -		
DRAWN - NDP	REVISED -		
PLOT SCALE = 20.0000 ' / in.	CHECKED - LDC	REVISED -	
PLOT DATE = 9/13/2022	DATE - 9/12/22	REVISED -	


Kaskaskia Engineering Group, LLC
477 South Third Street
Suite 200
Geneva, Illinois 60134
630.232.9157 phone
www.kaskaskiaeng.com
PROFESSIONAL REGISTRATIONS — LICENSE NO.
Illinois Professional Design Firm 184.01073
Professional Engineering Group 20-580316

STATE OF ILLINOIS
DEPARTMENT OF TRANSPORTATION

CROSS SECTIONS – PARK ROAD
ROCK CUT STATE PARK

SCALE: H:10 V:5 | SHEET 5 OF 33 SHEETS | STA. 2028+00.00 TO STA. 2031+00.00

F.A. RTE.	SECTION	COUNTY	TOTAL SHEETS	SHEET NO.
	ROCK CUT PHASE 3 - 2023	WINNEBAGO	139	107
		CONTRACT NO. 46934		
	ILLINOIS FED. AID PROJECT			

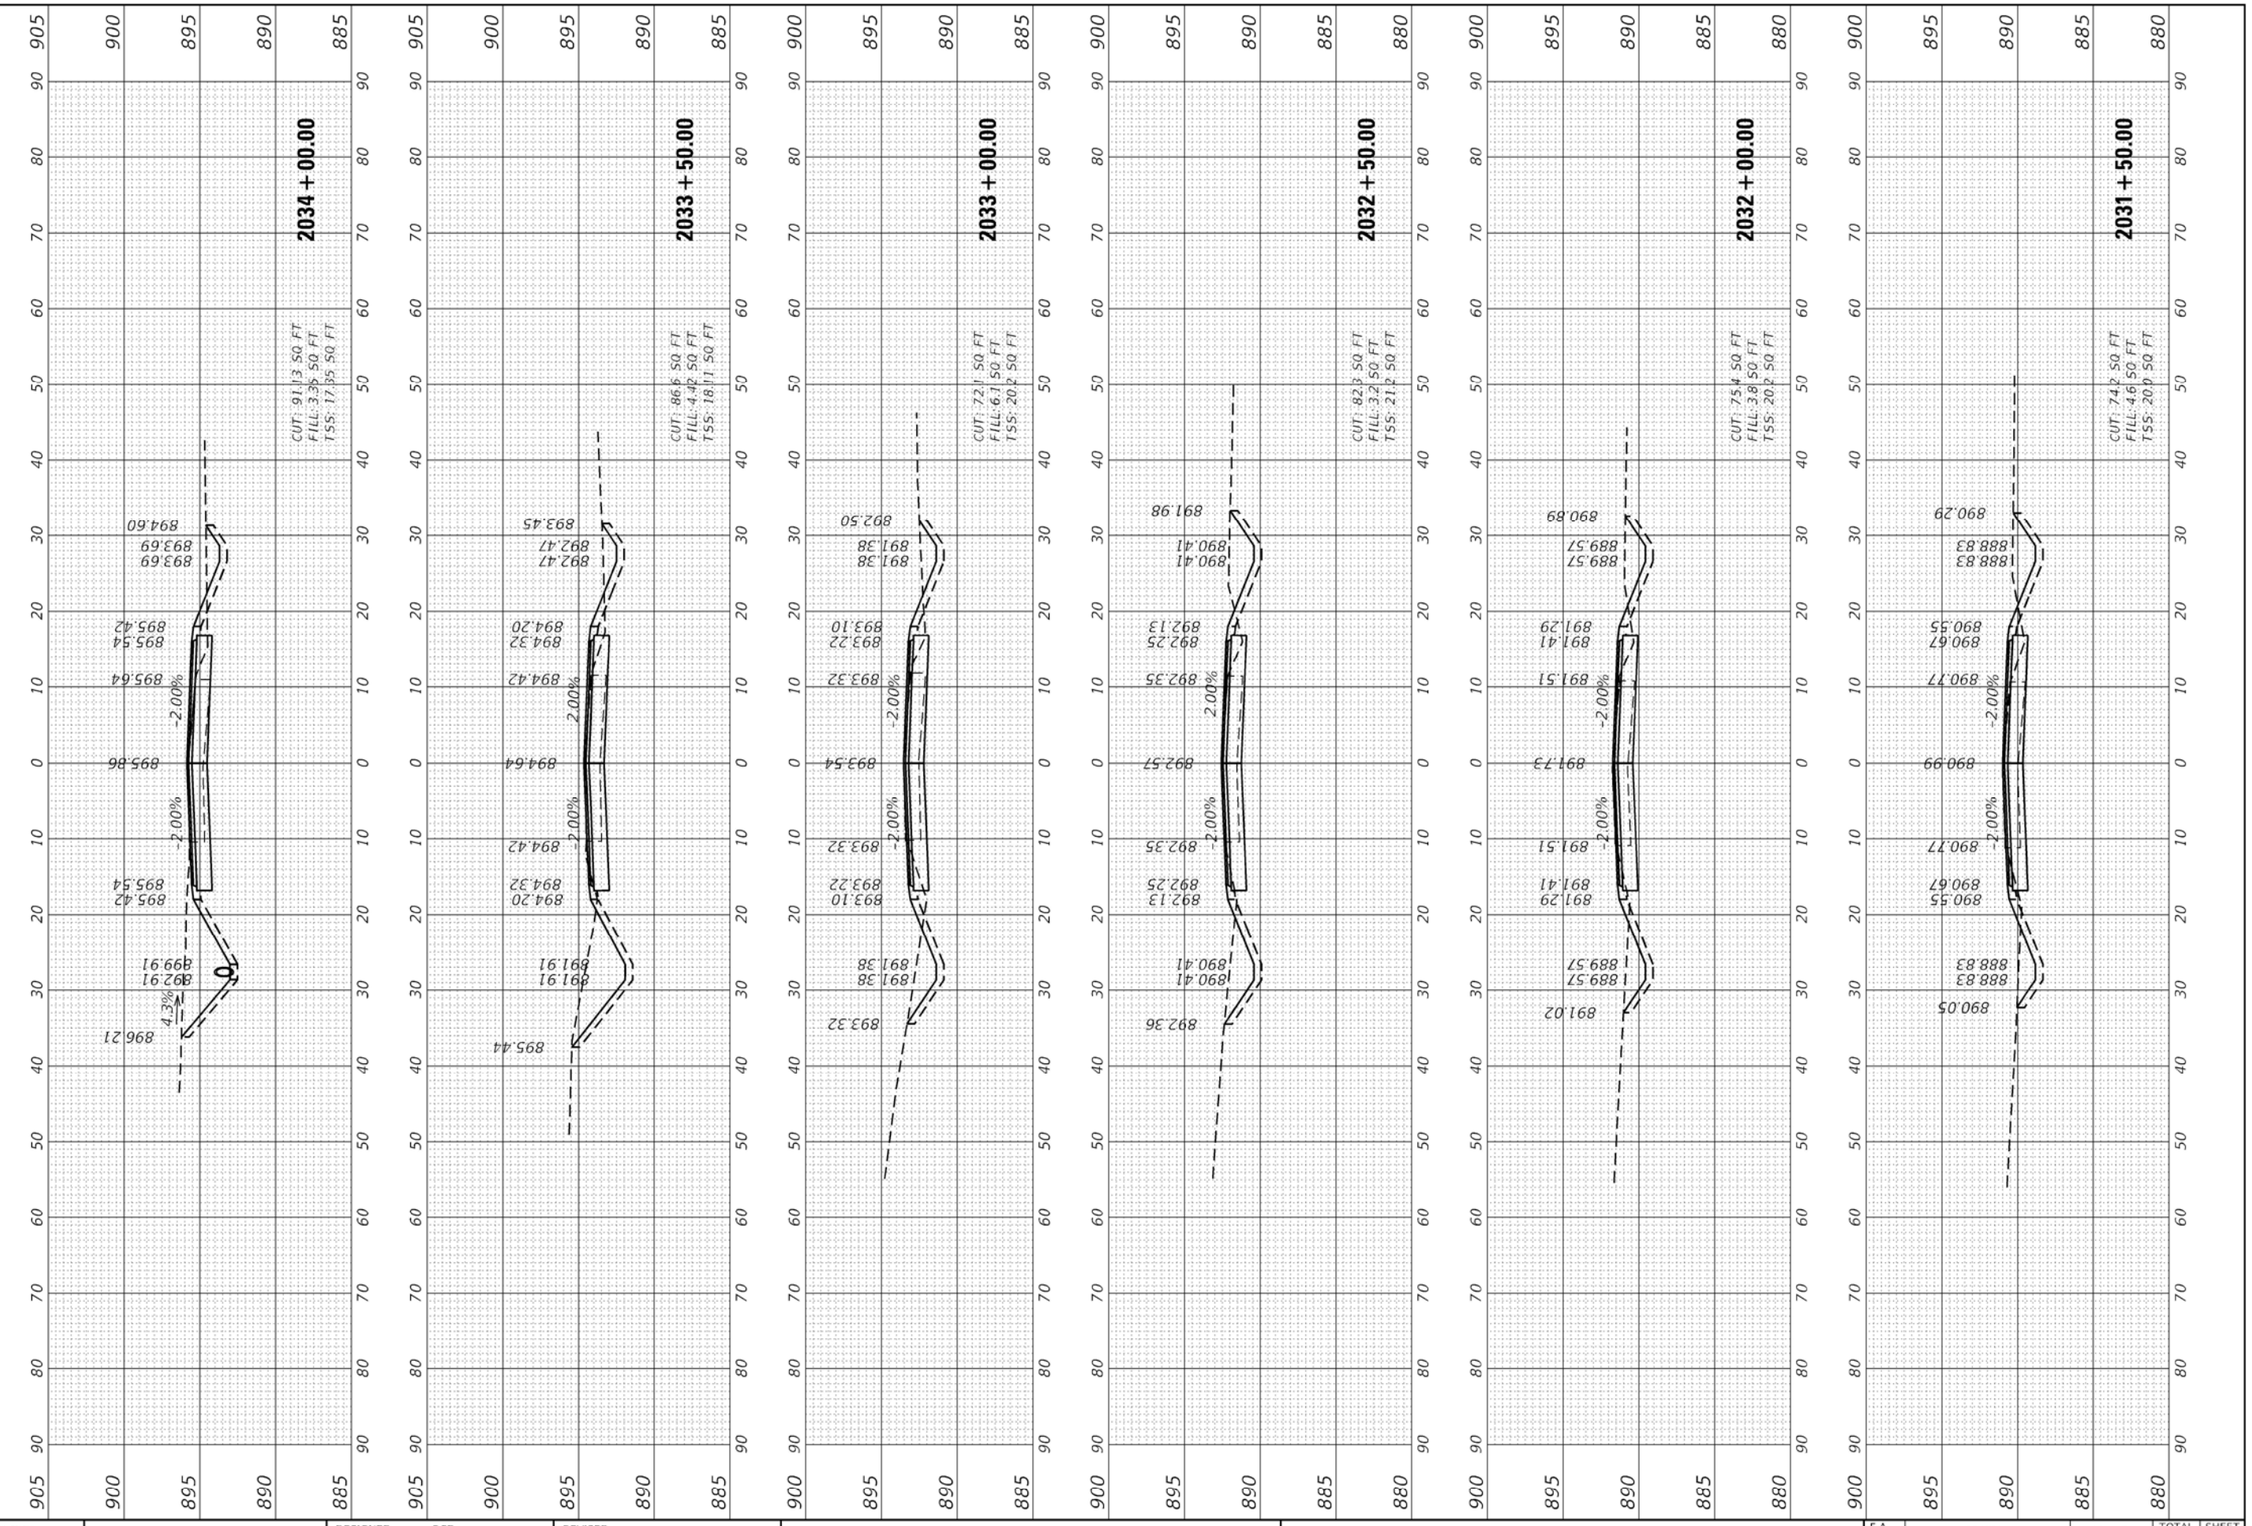

FINAL SURVEY	SURVEYED	BY	DATE
	PLOTTED		
NOTE BOOK	TEMPLATE		
NO.	AREAS		
	AREAS CHECKED		

ORIGINAL SURVEY	SURVEYED	BY	DATE
	PLOTTED		
NOTE BOOK	TEMPLATE		
NO.	AREAS		
	AREAS CHECKED		

MODEL: Default
FILE NAME: P:\18-1005-10 Rock Cut State Park\0_IDOT\CAD Sheets\CONTRACT 2\D246930-bt-Xsect1 Part.dgn

Kaskaskia Engineering Group, LLC
477 South Third Street
Suite 200
Geneva, Illinois 60134
630.232.9157 phone
www.kaskaskiaeng.com
PROFESSIONAL REGISTRATIONS
Illinois Professional Design Firm 184.01073
Professional Engineering Group 20-5800316
LICENSE NO.


		DESIGNED - BCD	REVISED -
		DRAWN - NDP	REVISED -
PLOT SCALE = 20.0000 ' / in.		CHECKED - LDC	REVISED -
PLOT DATE = 9/13/2022		DATE - 9/12/22	REVISED -

STATE OF ILLINOIS
DEPARTMENT OF TRANSPORTATION

CROSS SECTIONS – PARK ROAD
ROCK CUT STATE PARK

SCALE: H:10 V:5 | SHEET 6 OF 33 SHEETS | STA. 2031+50.00 TO STA. 2034+00.00

F.A. RTE.	SECTION	COUNTY	TOTAL SHEETS	SHEET NO.
	ROCK CUT PHASE 3 - 2023	WINNEBAGO	139	108
		CONTRACT NO. 46934		
	ILLINOIS FED. AID PROJECT			

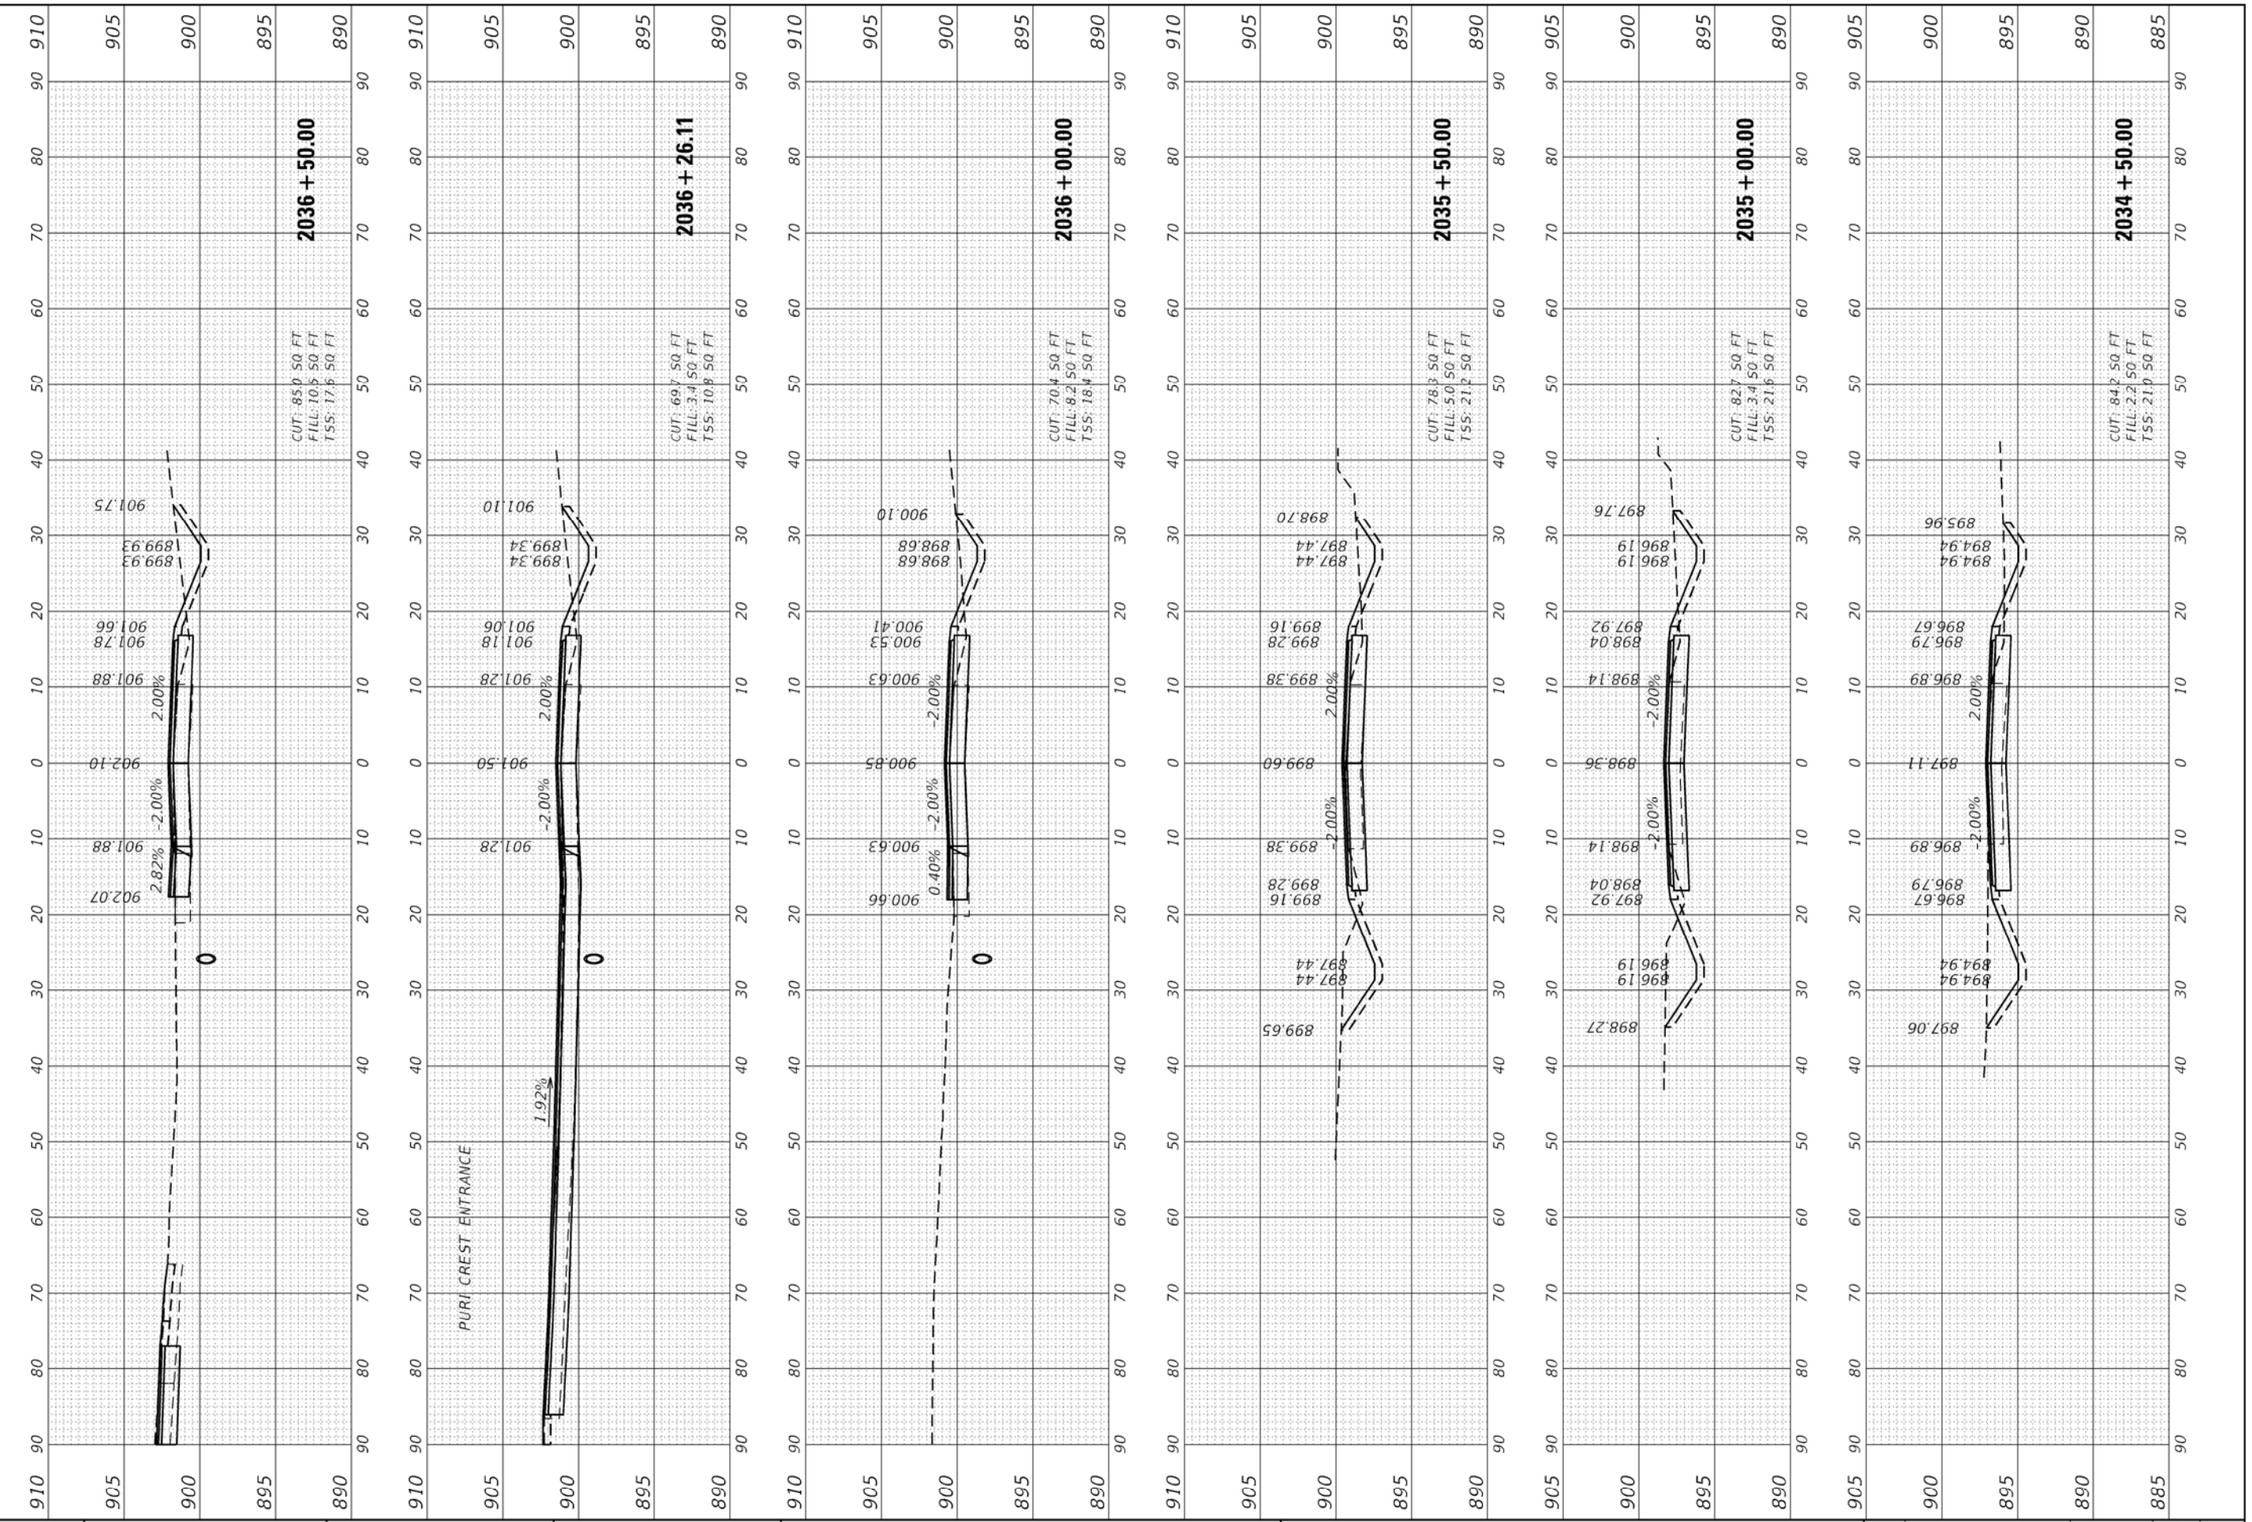

FINAL SURVEY	SURVEYED	BY	DATE
	PLOTTED		
NOTE BOOK	TEMPLATE		
NO.	AREAS		
	AREAS CHECKED		

ORIGINAL SURVEY	SURVEYED	BY	DATE
	PLOTTED		
NOTE BOOK	TEMPLATE		
NO.	AREAS		
	AREAS CHECKED		

MODEL: Default
FILE NAME: P:\18-1005\10 Rock Cut State Park\0 IDOT\CAD Sheets\CONTRACT 20246930-sht-xsect1 Park.dgn

Kaskaskia Engineering Group, LLC
477 South Third Street Suite 200 Geneva, Illinois 60134 630.313.9137 phone www.kaskaskiaeng.com
PROFESSIONAL REGISTRATIONS: Illinois Professional Design Firm; Professional Engineering Group
LICENSE NO.: 184.005774; 29-5800516


	DESIGNED - BCD		REVISED -
	DRAWN - NDP		REVISED -
PLOT SCALE = 20.0000 ' / in.	CHECKED - LDC		REVISED -
PLOT DATE = 9/13/2022	DATE - 9/12/22		REVISED -

STATE OF ILLINOIS
DEPARTMENT OF TRANSPORTATION

CROSS SECTIONS – PARK ROAD
ROCK CUT STATE PARK

SCALE: H:10 V:5 | SHEET 7 OF 33 SHEETS | STA. 2034+50.00 TO STA. 2036+50.00

F.A. RTE.	SECTION	COUNTY	TOTAL SHEETS	SHEET NO.
	ROCK CUT PHASE 3 - 2023	WINNEBAGO	139	109
		CONTRACT NO. 46934		
	ILLINOIS FED. AID PROJECT			

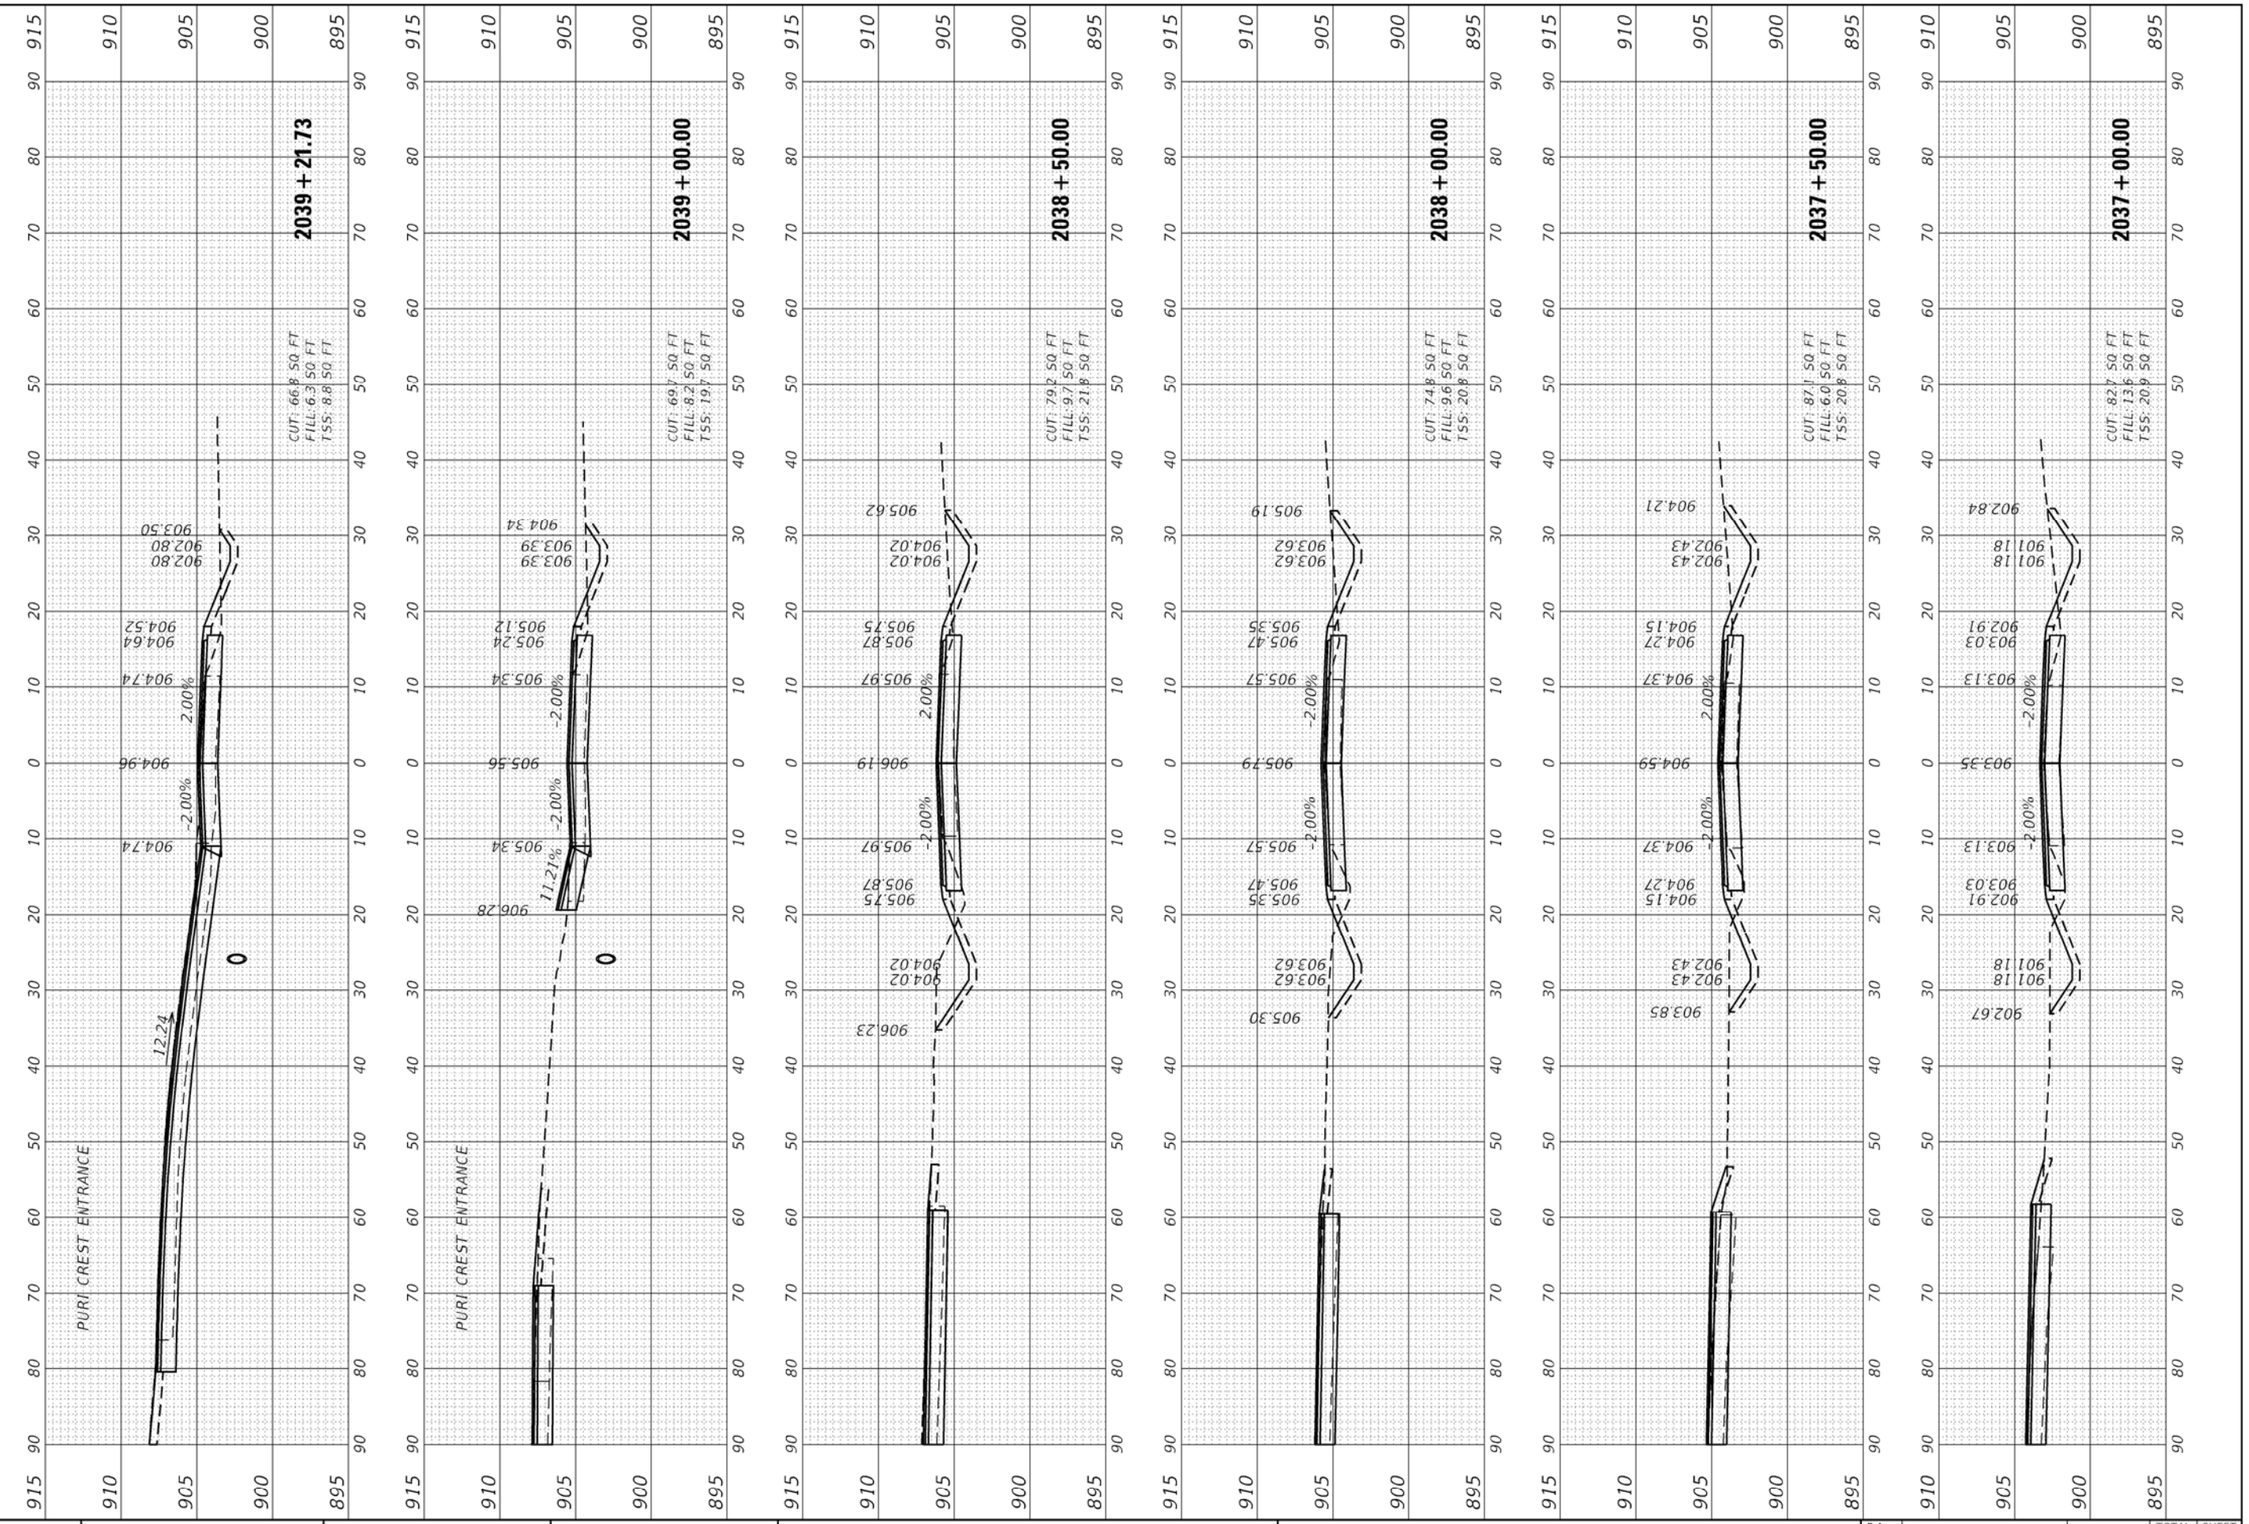

FINAL SURVEY	SURVEYED	BY	DATE
	PLOTTED		
NOTE BOOK	TEMPLATE		
NO.	AREAS		
	AREAS CHECKED		

ORIGINAL SURVEY	SURVEYED	BY	DATE
	PLOTTED		
NOTE BOOK	TEMPLATE		
NO.	AREAS		
	AREAS CHECKED		

MODEL: Default
FILE NAME: P:\18-1005\10 Rock Cut State Park\0 IDOT\CAD Sheets\CONTRACT 21D24693O-ch1xXsect1 Park.dgn

Kaskaskia Engineering Group, LLC
477 South Third Street
Suite 200
Geneva, Illinois 60134
630.513.9137 phone
www.kaskaskiaeng.com
PROFESSIONAL REGISTRATIONS — LICENSE NO.
Illinois Professional Design Firm — 184.010773
Professional Engineering Group — 20-5880516

	DESIGNED - BCD	REVISED -	
	DRAWN - NDP	REVISED -	
PLOT SCALE = 20.0000 ' / in.	CHECKED - LDC	REVISED -	
PLOT DATE = 9/13/2022	DATE - 9/12/22	REVISED -	

STATE OF ILLINOIS
DEPARTMENT OF TRANSPORTATION

CROSS SECTIONS – PARK ROAD
ROCK CUT STATE PARK


SCALE: H:10 V:5 | SHEET 8 OF 33 SHEETS | STA. 2037+00.00 TO STA. 2039+21.73

F.A. RTE.	SECTION	COUNTY	TOTAL SHEETS	SHEET NO.
	ROCK CUT PHASE 3 - 2023	WINNEBAGO	139	110
		CONTRACT NO. 46934		
	ILLINOIS FED. AID PROJECT			

FINAL SURVEY	SURVEYED	BY	DATE
NOTE BOOK	PLOTTED		
NO.	TEMPLATE		
	AREAS		
	AREAS CHECKED		

ORIGINAL SURVEY	SURVEYED	BY	DATE
NOTE BOOK	PLOTTED		
NO.	TEMPLATE		
	AREAS		
	AREAS CHECKED		

MODEL: Default
FILE NAME: P:\18-1005.10 Rock Cut State Park\0_IDOT\CAD Sheets\CONTRACT 2\D2246930-d#>4sect1 Park.dgn

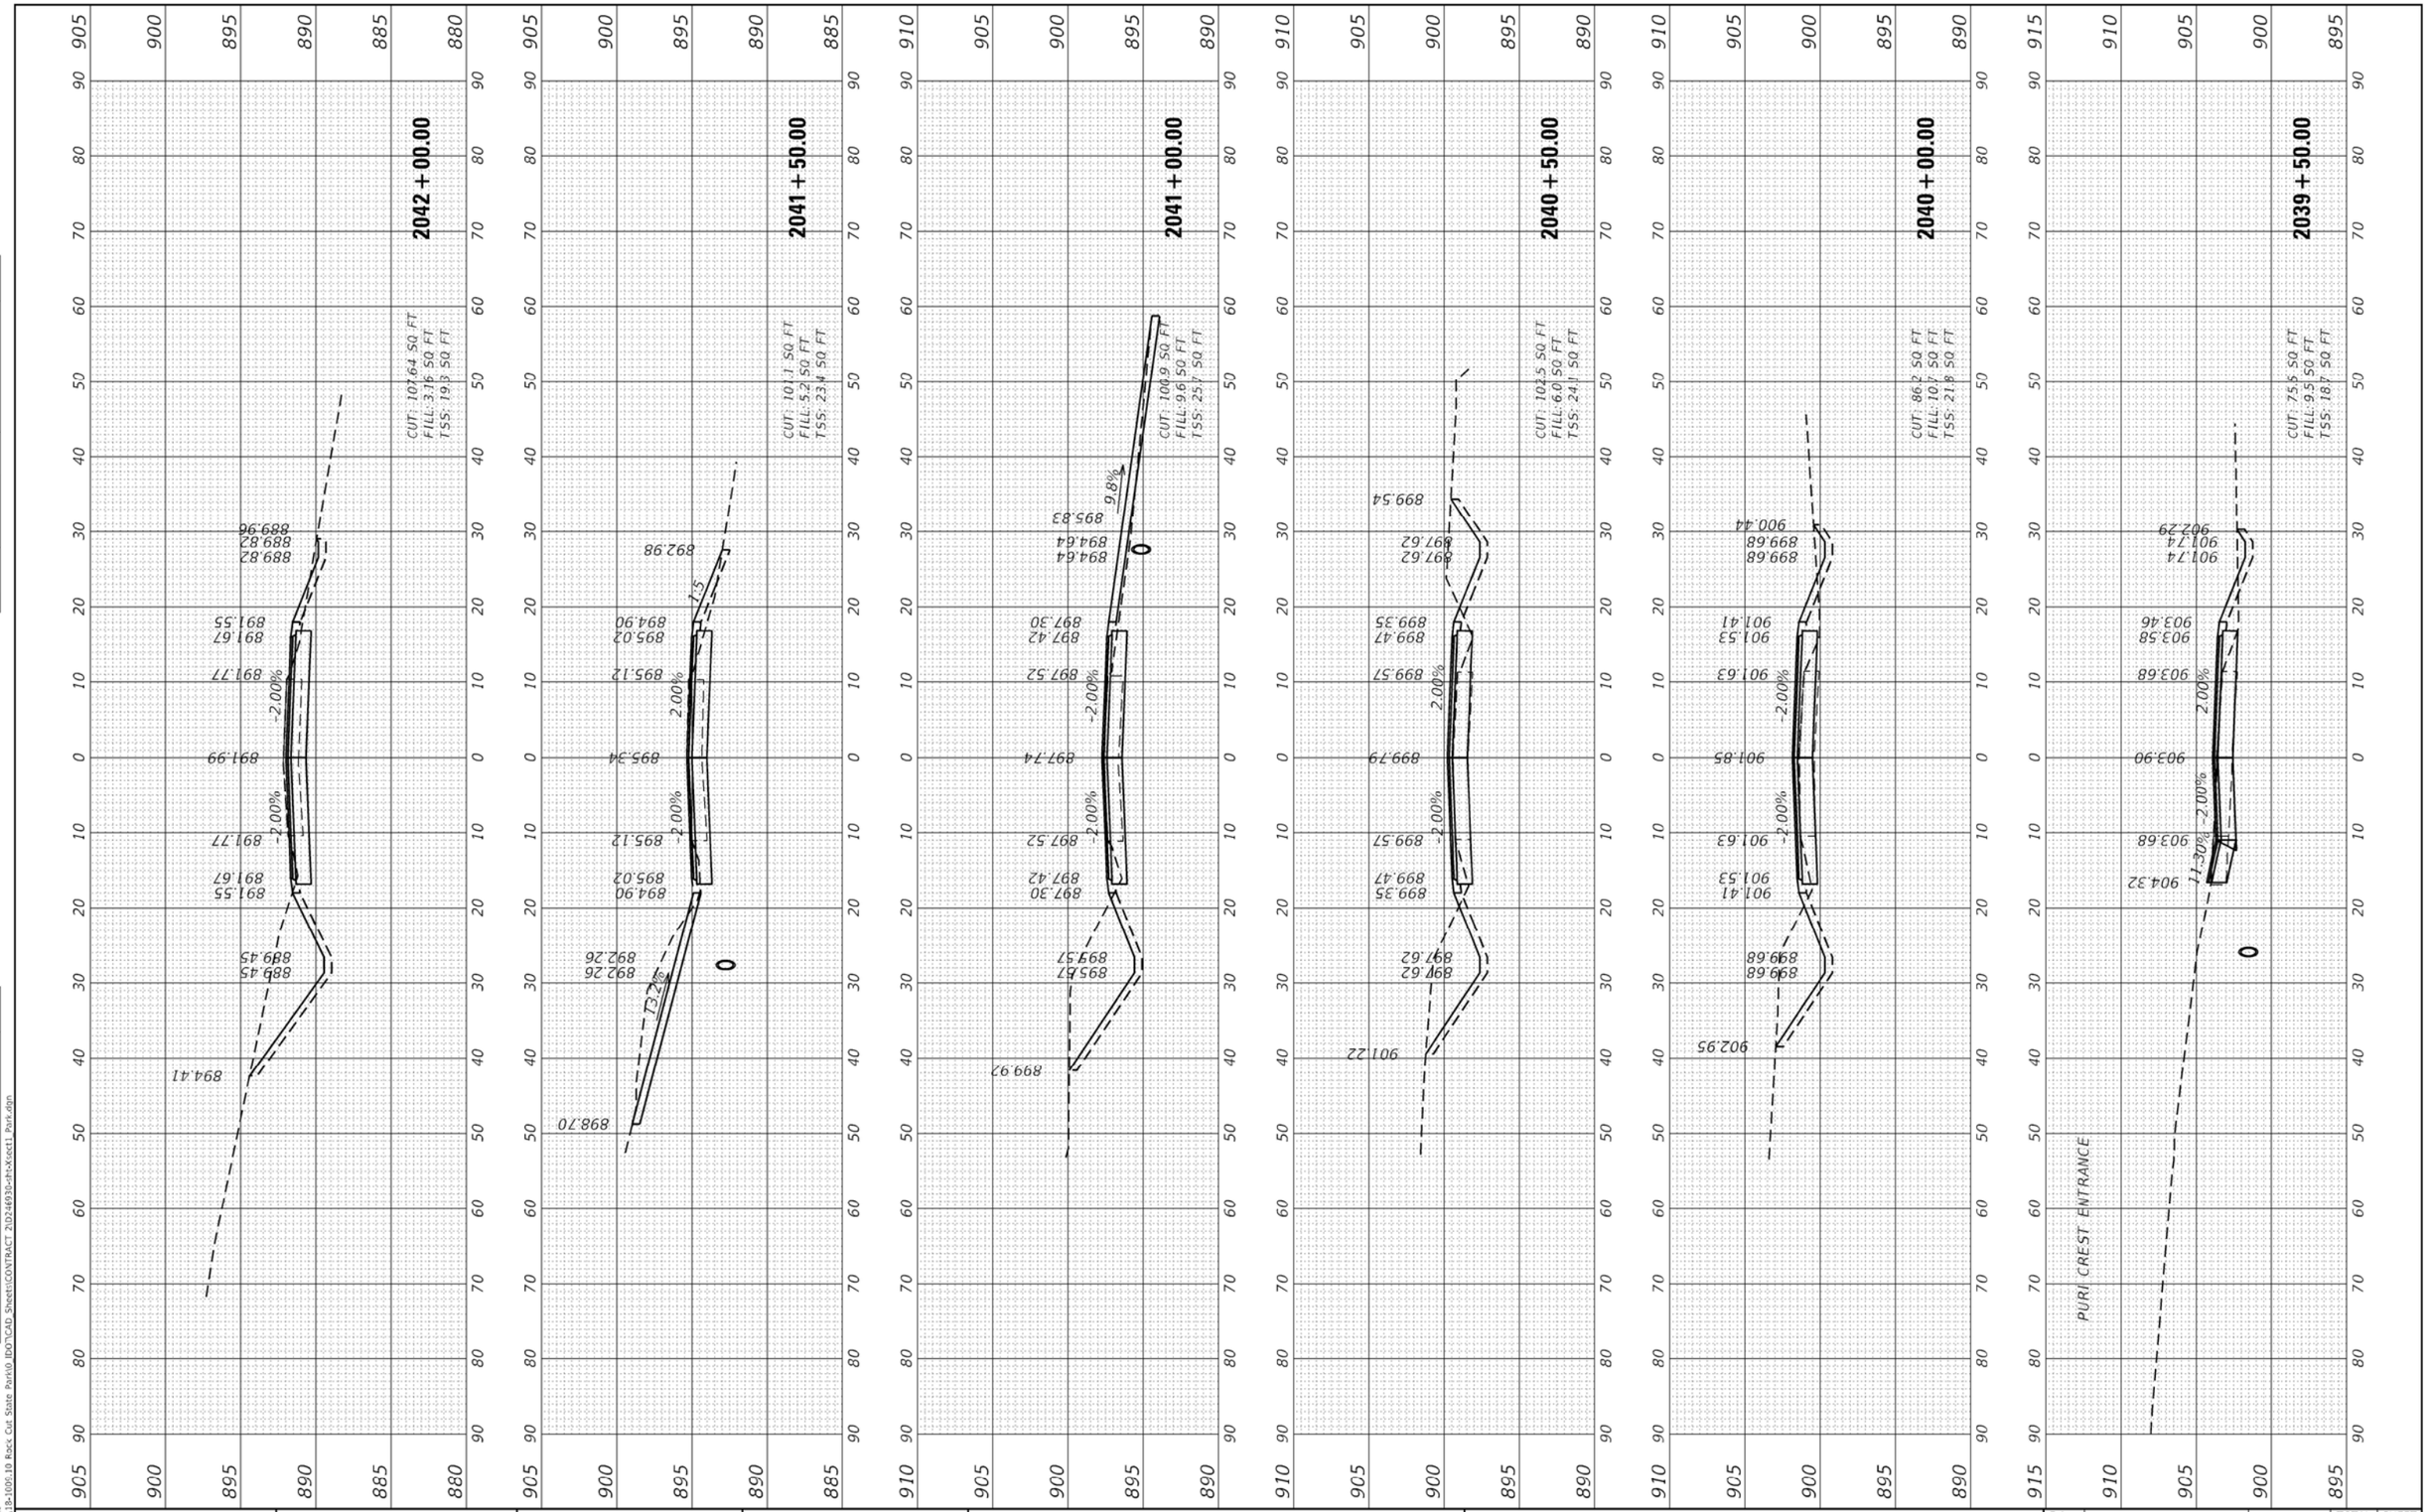

Kaskaskia Engineering Group, LLC 477 South Third Street Suite 200 Geneva, Illinois 60134 630.232.9357 phone www.kaskaskiaeng.com PROFESSIONAL REGISTRATIONS Illinois Professional Design Firm 184.005753 Professional Engineering Group 20-5005516 LICENSE NO.	DESIGNED - BCD	REVISED -	STATE OF ILLINOIS DEPARTMENT OF TRANSPORTATION
	DRAWN - NDP	REVISED -	
PLOT SCALE = 20.0000 ' / in.	CHECKED - LDC	REVISED -	
PLOT DATE = 9/13/2022	DATE - 9/12/22	REVISED -	


CROSS SECTIONS – PARK ROAD
ROCK CUT STATE PARK

SCALE: H:10 V:5 | SHEET 9 OF 33 SHEETS | STA. 2039+50.00 TO STA. 2042+00.00

F.A. RTE.	SECTION	COUNTY	TOTAL SHEETS	SHEET NO.
	ROCK CUT PHASE 3 - 2023	WINNEBAGO	139	111
		CONTRACT NO. 46934		
	ILLINOIS FED. AID PROJECT			

FINAL SURVEY	SURVEYED	BY	DATE
NOTE BOOK	PLOTTED		
NO.	TEMPLATE		
	AREAS		
	AREAS CHECKED		

ORIGINAL SURVEY	SURVEYED	BY	DATE
NOTE BOOK	PLOTTED		
	TEMPLATE		
	AREAS		
NO.	AREAS CHECKED		

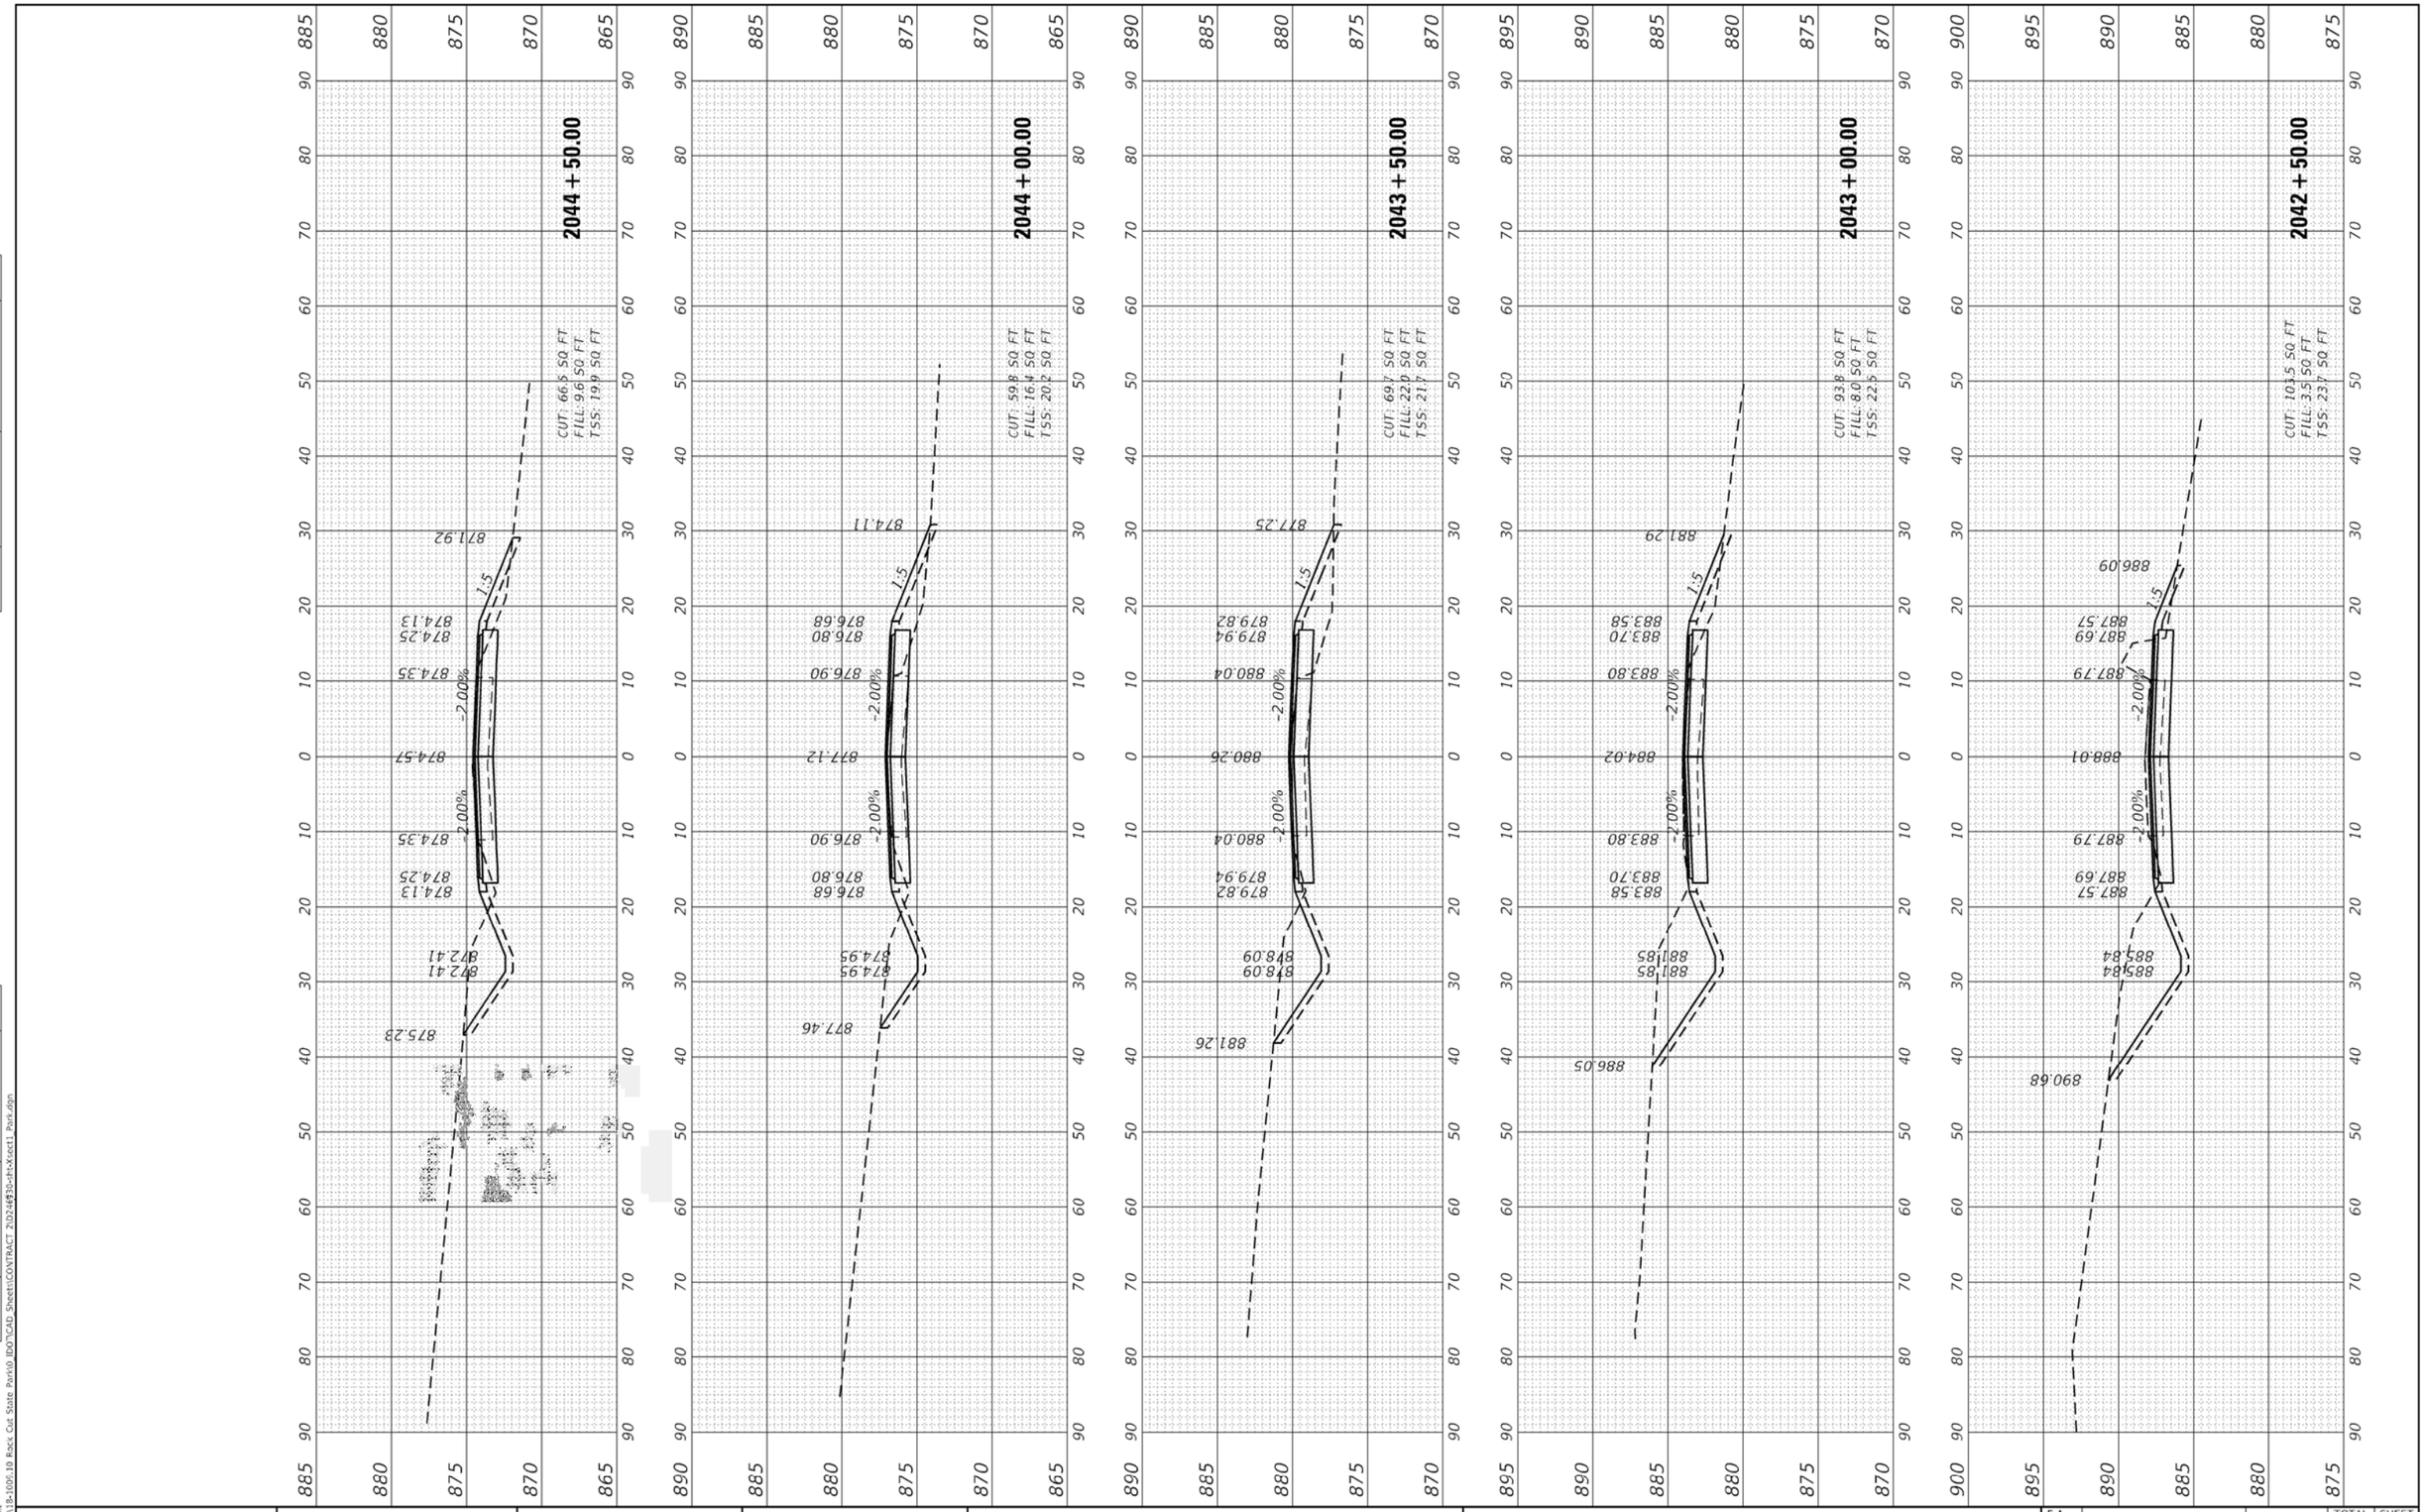

MODEL: Default
FILE NAME: P:\18-1005-10 Rock Cut State Park\0_IDOT\CAD_Sheets\CONTRACT 21D246#30-cah-Xsect1_Park.dgn

Kaskaskia Engineering Group, LLC
477 South Third Street
Suite 200
Geneva, Illinois 60134
630.313.9150 phone
www.kaskaskiaeng.com
PROFESSIONAL REGISTRATIONS
Illinois Professional Design Firm 184.011775
Professional Engineering Group 20-5805516
LICENSE NO.


	DESIGNED - BCD	REVISED -	
	DRAWN - NDP	REVISED -	
PLOT SCALE = 20.0000 ' / in.	CHECKED - LDC	REVISED -	
PLOT DATE = 9/13/2022	DATE - 9/12/22	REVISED -	

STATE OF ILLINOIS
DEPARTMENT OF TRANSPORTATION

CROSS SECTIONS – PARK ROAD
ROCK CUT STATE PARK

SCALE: H:10 V:5 | SHEET 10 OF 33 SHEETS | STA. 2042+50.00 TO STA. 2044+50.00

F.A. RTE.	SECTION	COUNTY	TOTAL SHEETS	SHEET NO.
	ROCK CUT PHASE 3 - 2023	WINNEBAGO	139	112
		CONTRACT NO. 46934		
	ILLINOIS	FED. AID PROJECT		

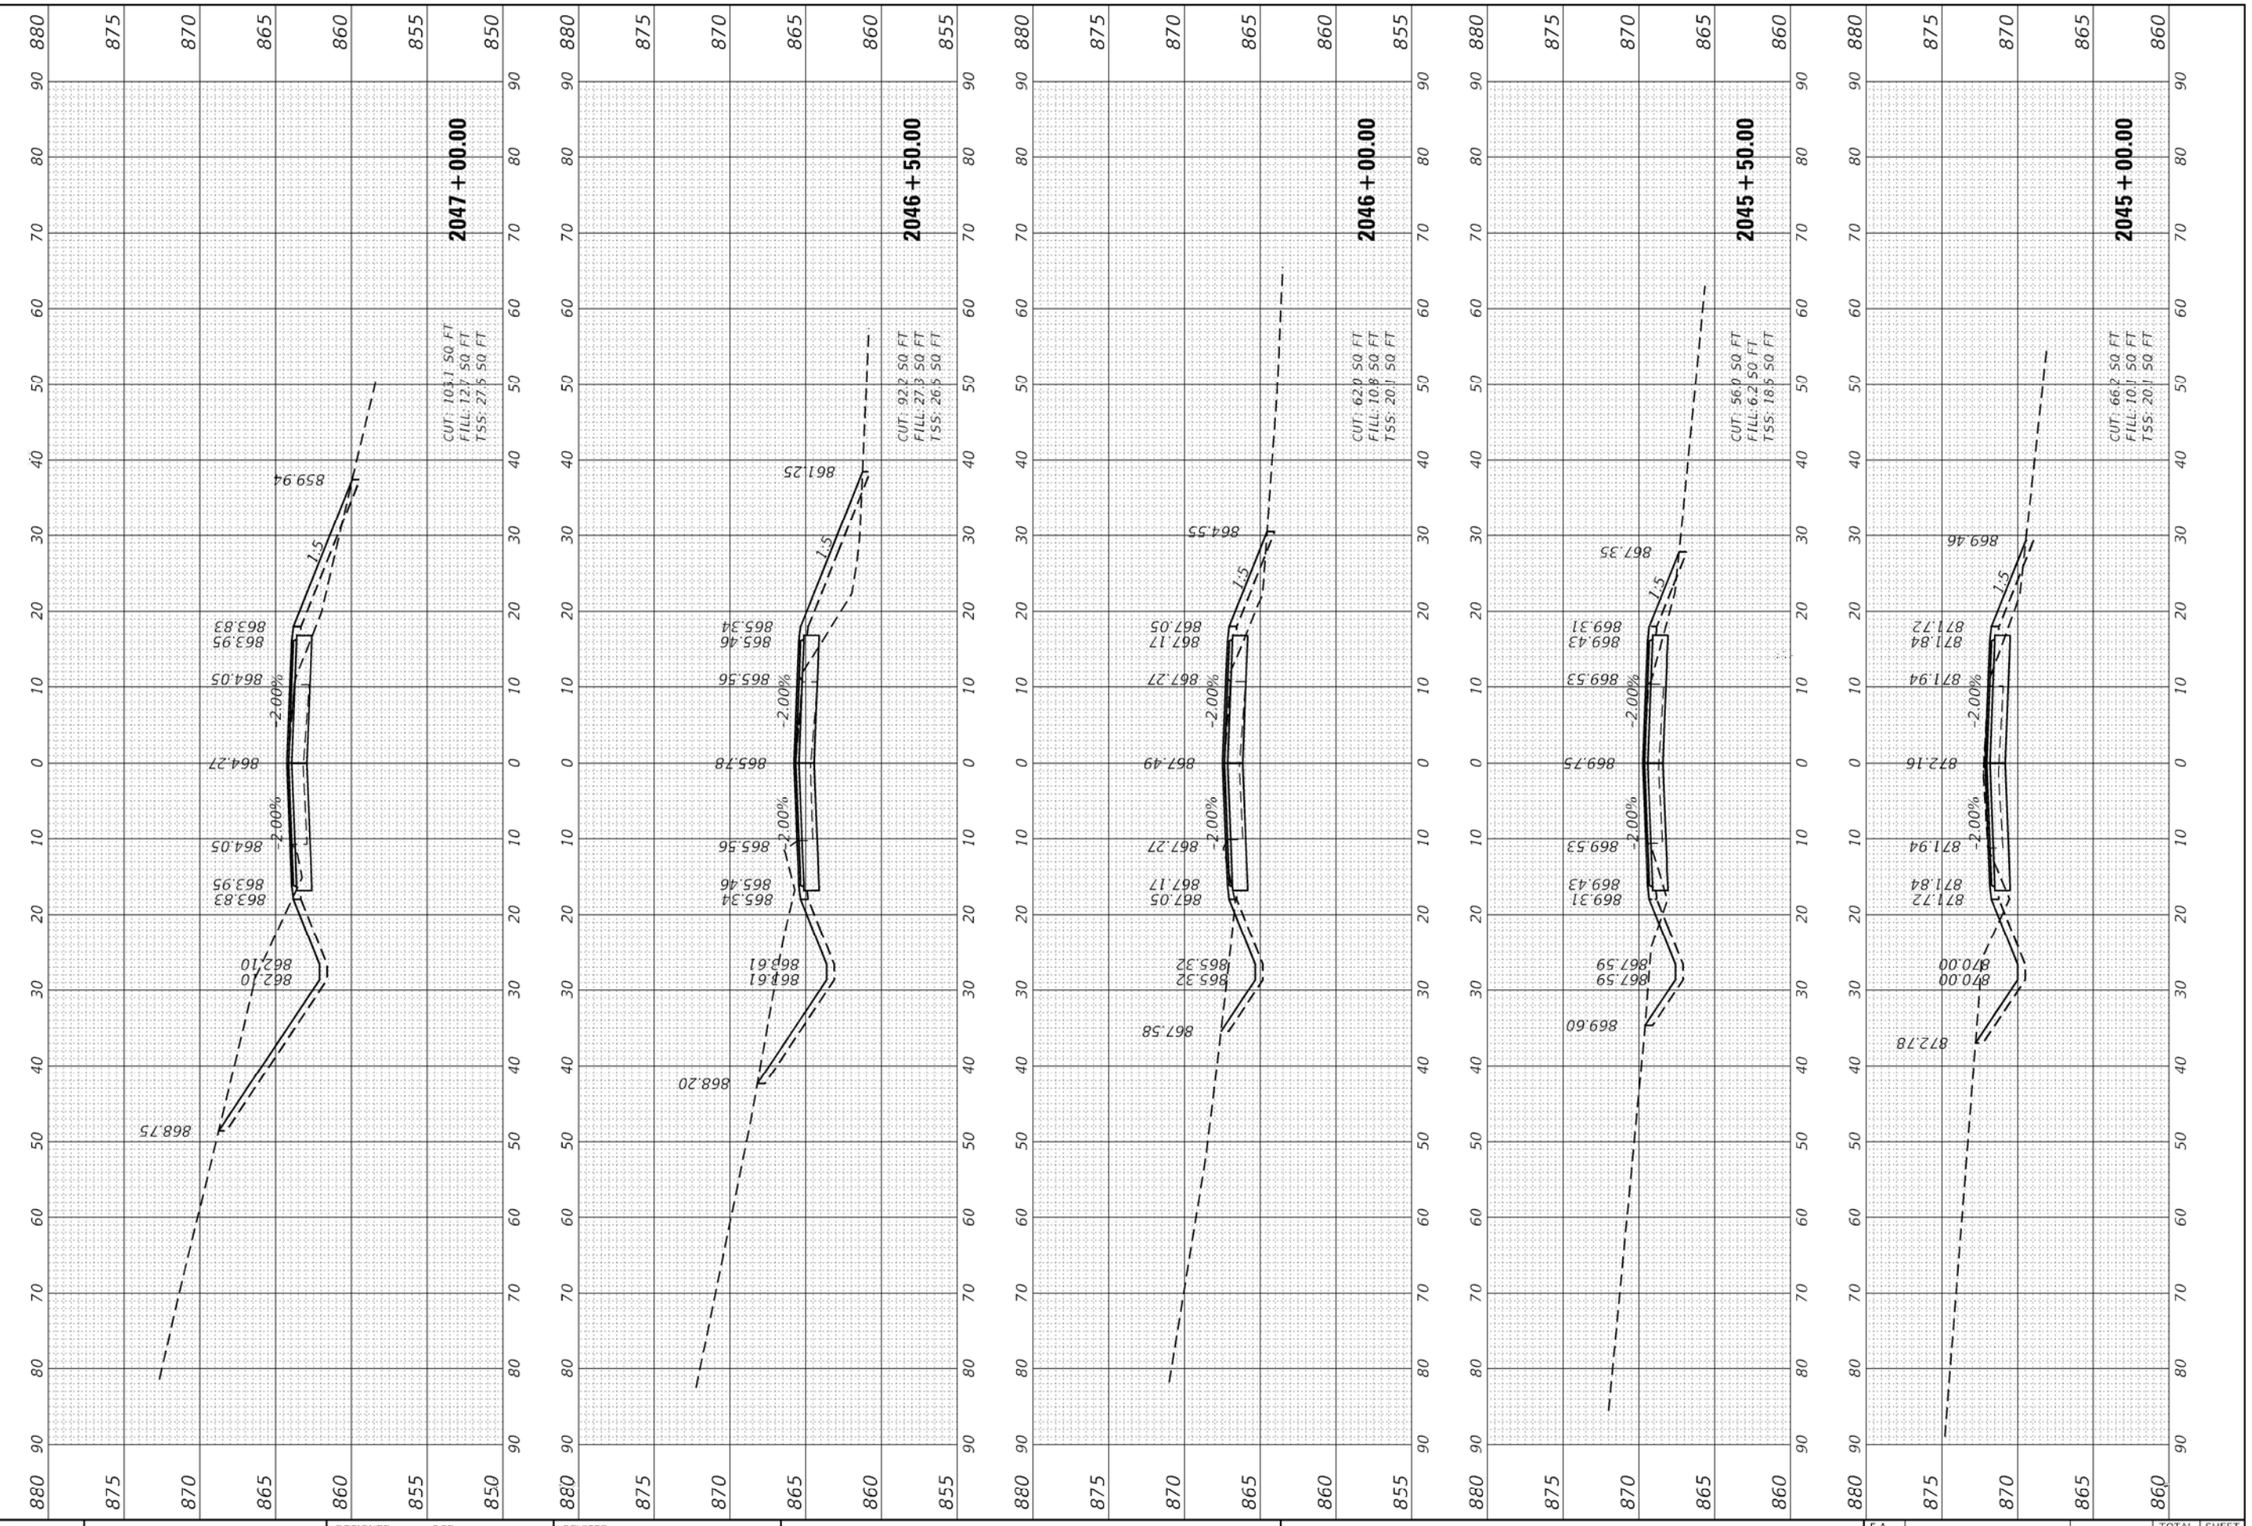

FINAL SURVEY	SURVEYED	BY	DATE
NOTE BOOK	PLOTTED		
NO.	TEMPLATE		
	AREAS		
	AREAS CHECKED		

ORIGINAL SURVEY	SURVEYED	BY	DATE
NOTE BOOK	PLOTTED		
NO.	TEMPLATE		
	AREAS		
	AREAS CHECKED		

MODEL: Default
FILE NAME: P:\18-1005-10 Rock Cut State Park\0 IDOT\CAD Sheets\CONTRACT 2\D246930-bt-Xsect1 Part.dgn

Kaskaskia Engineering Group, LLC
477 South Third Street, Suite 206, Geneva, Illinois 60134
630.232.9157 phone
www.kaskaskiaeng.com
PROFESSIONAL REGISTRATIONS
Illinois Professional Design Firm 184.01073
Professional Engineering Group 20-5880316

PLOT SCALE = 20.0000 ' / in.
PLOT DATE = 9/13/2022

DESIGNED - BCD		REVISED -
DRAWN - NDP		REVISED -
CHECKED - LDC		REVISED -
DATE - 9/12/22		REVISED -

STATE OF ILLINOIS
DEPARTMENT OF TRANSPORTATION


CROSS SECTIONS – PARK ROAD
ROCK CUT STATE PARK

SCALE: H:10 V:5 | SHEET 11 OF 33 SHEETS | STA. 2045+00.00 TO STA. 2047+00.00

F.A. RTE.	SECTION	COUNTY	TOTAL SHEETS	SHEET NO.
	ROCK CUT PHASE 3 - 2023	WINNEBAGO	139	113
		CONTRACT NO. 46934		
	ILLINOIS FED. AID PROJECT			

FINAL SURVEY	SURVEYED	BY	DATE
NOTE BOOK	PLOTTED		
NO.	TEMPLATE		
	AREAS		
	AREAS CHECKED		

ORIGINAL SURVEY	SURVEYED	BY	DATE
NOTE BOOK	PLOTTED		
NO.	TEMPLATE		
	AREAS		
	AREAS CHECKED		

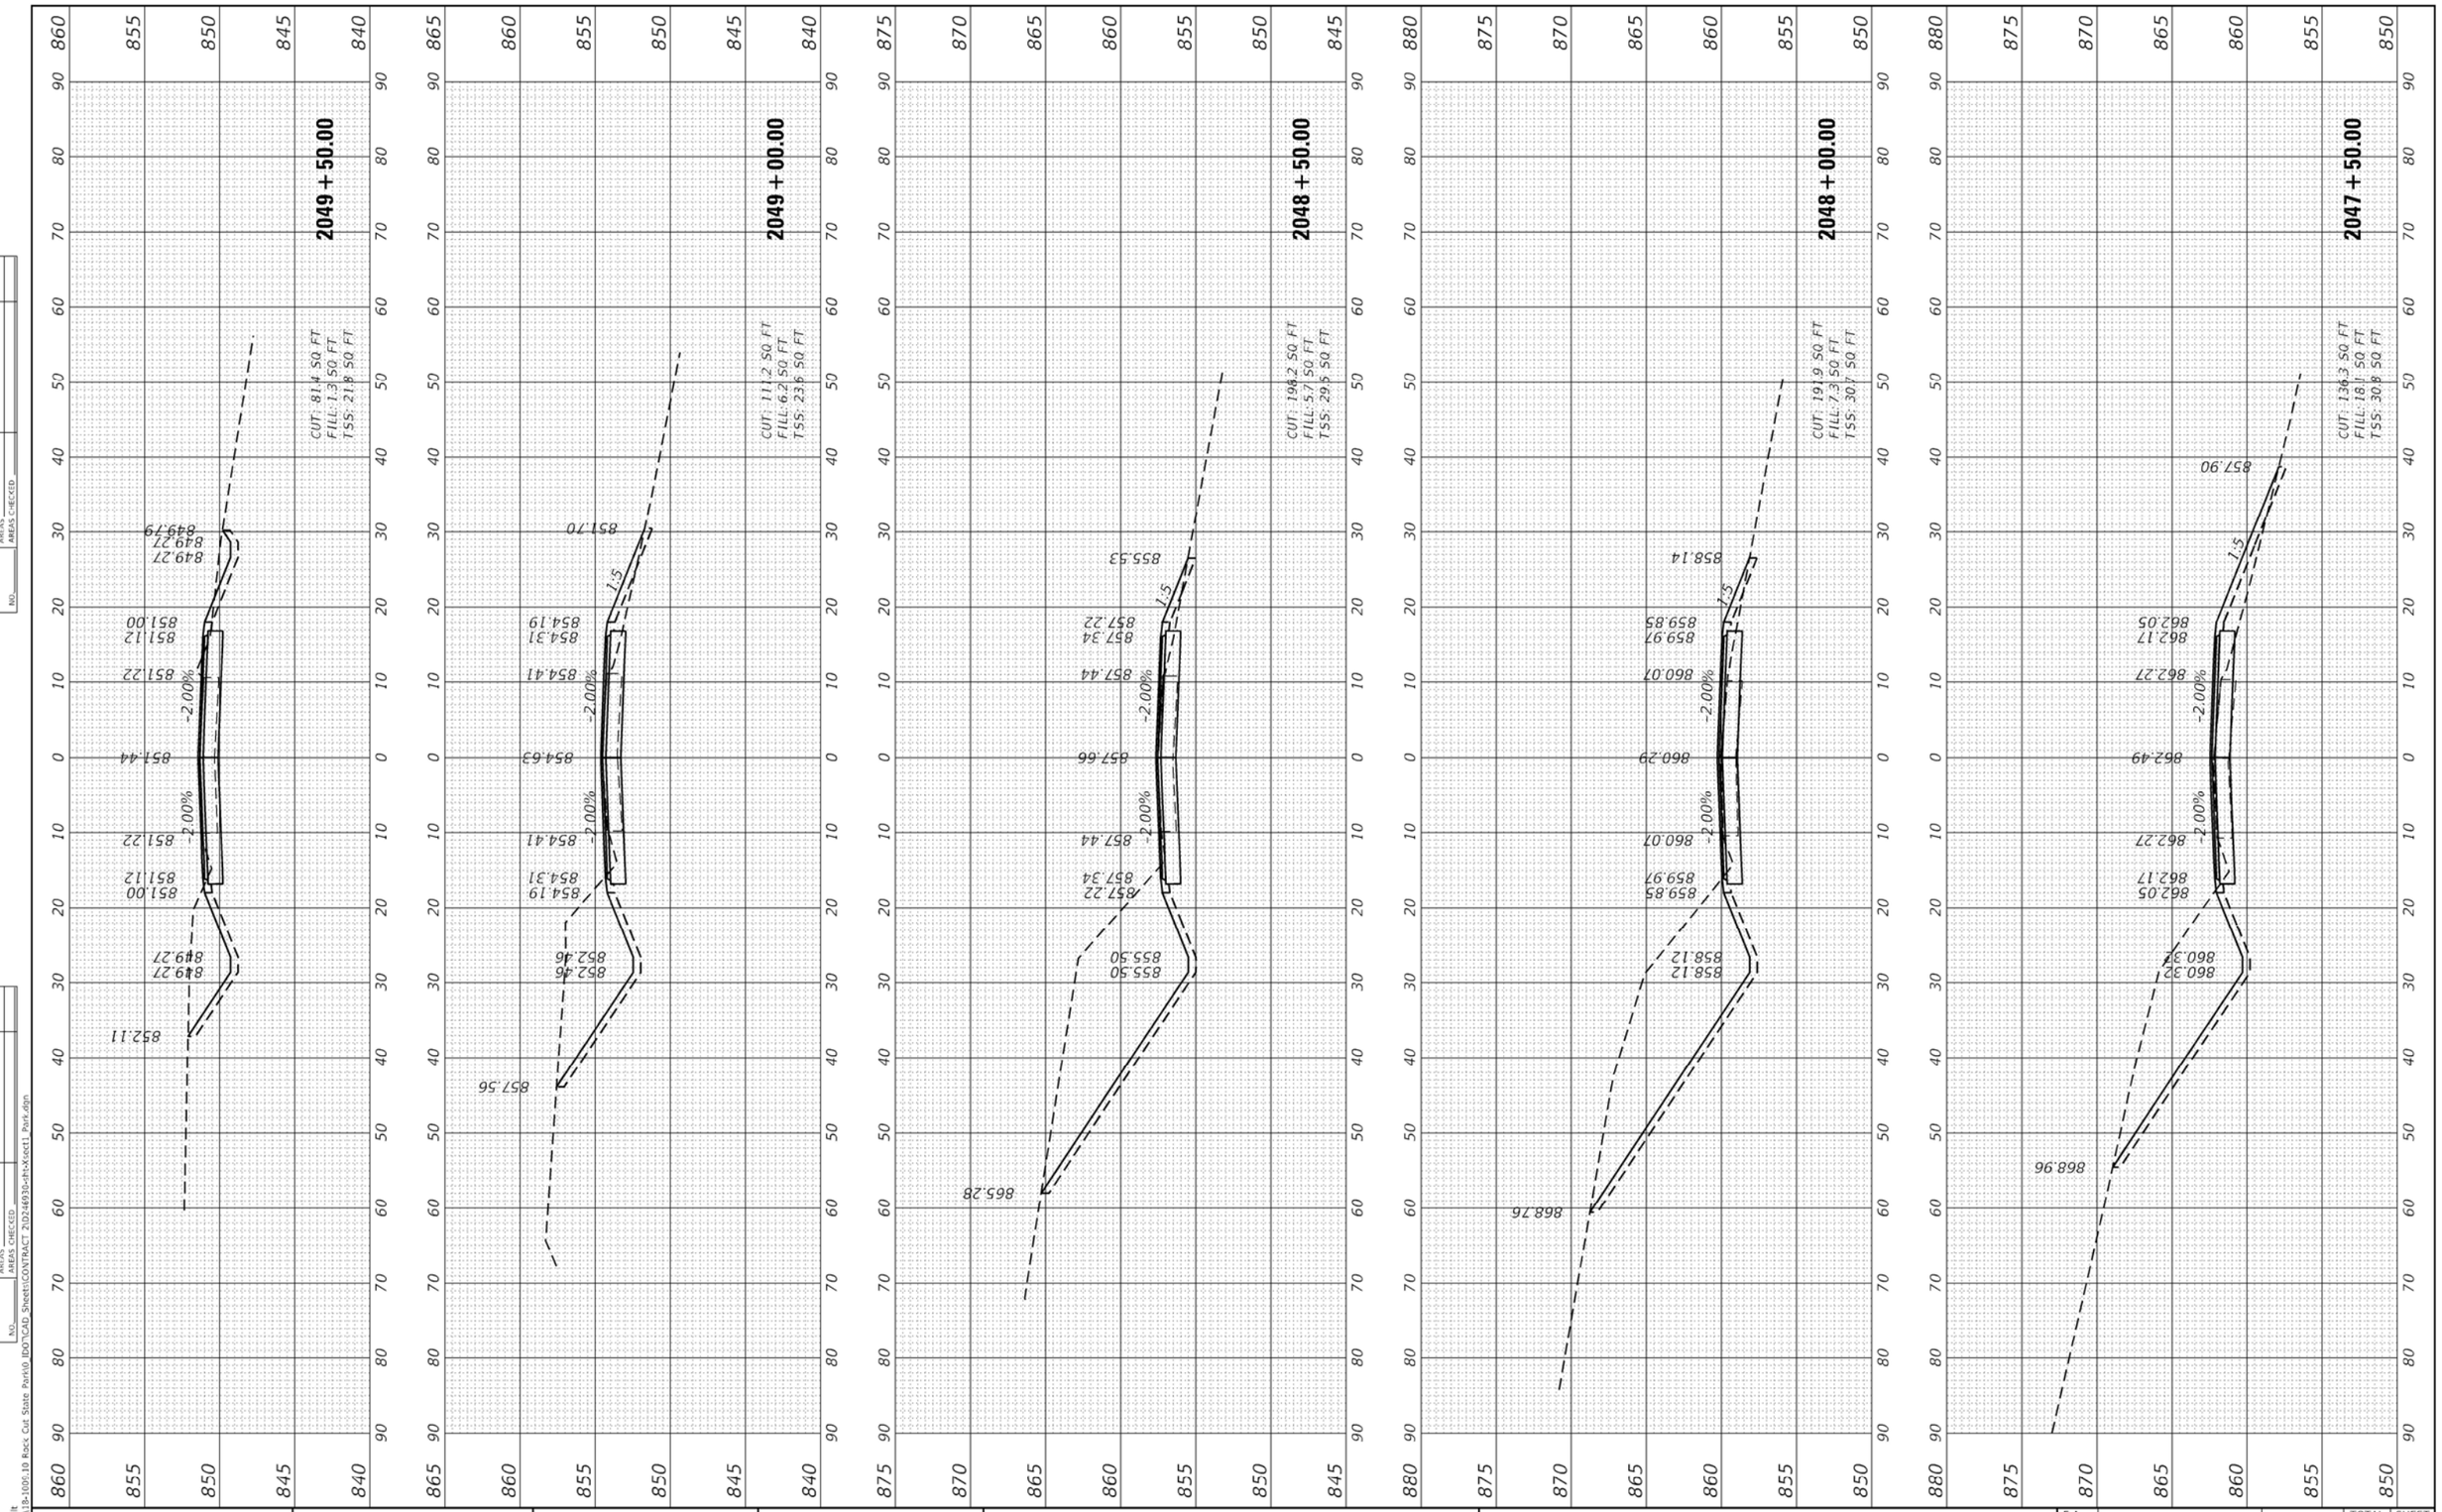

MODEL: Default
FILE NAME: P:\18-1005.10 Rock Cut State Park\0_IDOT\CAD Sheets\CONTRACT 2\D2246930-bHrXsect1 Part.dgn

Kaskaskia Engineering Group, LLC
477 South Third Street
Suite 200
Geneva, Illinois 60134
630.232.9157 phone
www.kaskaskiaeng.com
PROFESSIONAL REGISTRATIONS
Illinois Professional Design Firm 184.01773
Professional Engineering Group 20-5000516

	DESIGNED - BCD	REVISED -	
	DRAWN - NDP	REVISED -	
PLOT SCALE = 20.0000 ' / in.	CHECKED - LDC	REVISED -	
PLOT DATE = 9/13/2022	DATE - 9/12/22	REVISED -	

STATE OF ILLINOIS
DEPARTMENT OF TRANSPORTATION

CROSS SECTIONS – PARK ROAD
ROCK CUT STATE PARK

SCALE: H:10 V:5 | SHEET 12 OF 33 SHEETS | STA. 2047+50.00 TO STA. 2049+50.00

F.A. RTE.	SECTION	COUNTY	TOTAL SHEETS	SHEET NO.
	ROCK CUT PHASE 3 - 2023	WINNEBAGO	139	114
		CONTRACT NO. 46934		
	ILLINOIS FED. AID PROJECT			

FINAL SURVEY	SURVEYED	BY	DATE
	PLOTTED		
NOTE BOOK	TEMPLATE		
NO.	AREAS		
	AREAS CHECKED		

KIDS FISHING POND ENTRANCE

2052 + 37.89

CUT: 19.83 SQ FT
FILL: 2.31 SQ FT
TSS: 11.51 SQ FT

2052 + 00.00

CUT: 57.66 SQ FT
FILL: 14.15 SQ FT
TSS: 16.99 SQ FT

2051 + 50.00

CUT: 61.92 SQ FT
FILL: 9.13 SQ FT
TSS: 16.11 SQ FT

2051 + 00.00

CUT: 62.6 SQ FT
FILL: 7.1 SQ FT
TSS: 19.6 SQ FT

2050 + 50.00

CUT: 64.6 SQ FT
FILL: 10.0 SQ FT
TSS: 20.6 SQ FT

2050 + 00.00

CUT: 72.2 SQ FT
FILL: 3.2 SQ FT
TSS: 21.6 SQ FT

ORIGINAL SURVEY	SURVEYED	BY	DATE
	PLOTTED		
NOTE BOOK	TEMPLATE		
NO.	AREAS		
	AREAS CHECKED		

MODEL: Default
FILE NAME: P:\18-1005-10 Rock Cut State Park\0_IDOT\CAD Sheets\CONTRACT 2\D246930-RtXsect1 Park.dgn

Kaskaskia Engineering Group, LLC
477 South Third Street
Suite 200
Geneva, Illinois 60134
630.232.9157 phone
www.kaskaskiaeng.com
PROFESSIONAL REGISTRATIONS
Illinois Professional Design Firm 184.014773
Professional Engineering Group 20-5880316
LICENSE NO.


	DESIGNED - BCD	REVISED -	
	DRAWN - NDP	REVISED -	
PLOT SCALE = 20.0000 ' / in.	CHECKED - LDC	REVISED -	
PLOT DATE = 9/13/2022	DATE - 9/12/22	REVISED -	

STATE OF ILLINOIS
DEPARTMENT OF TRANSPORTATION

CROSS SECTIONS – PARK ROAD
ROCK CUT STATE PARK

SCALE: H:10 V:5 | SHEET 13 OF 33 SHEETS | STA. 2050+00.00 TO STA. 2052+37.89

F.A. RTE.	SECTION	COUNTY	TOTAL SHEETS	SHEET NO.
	ROCK CUT PHASE 3 - 2023	WINNEBAGO	139	115
		CONTRACT NO. 46934		
	ILLINOIS FED. AID PROJECT			

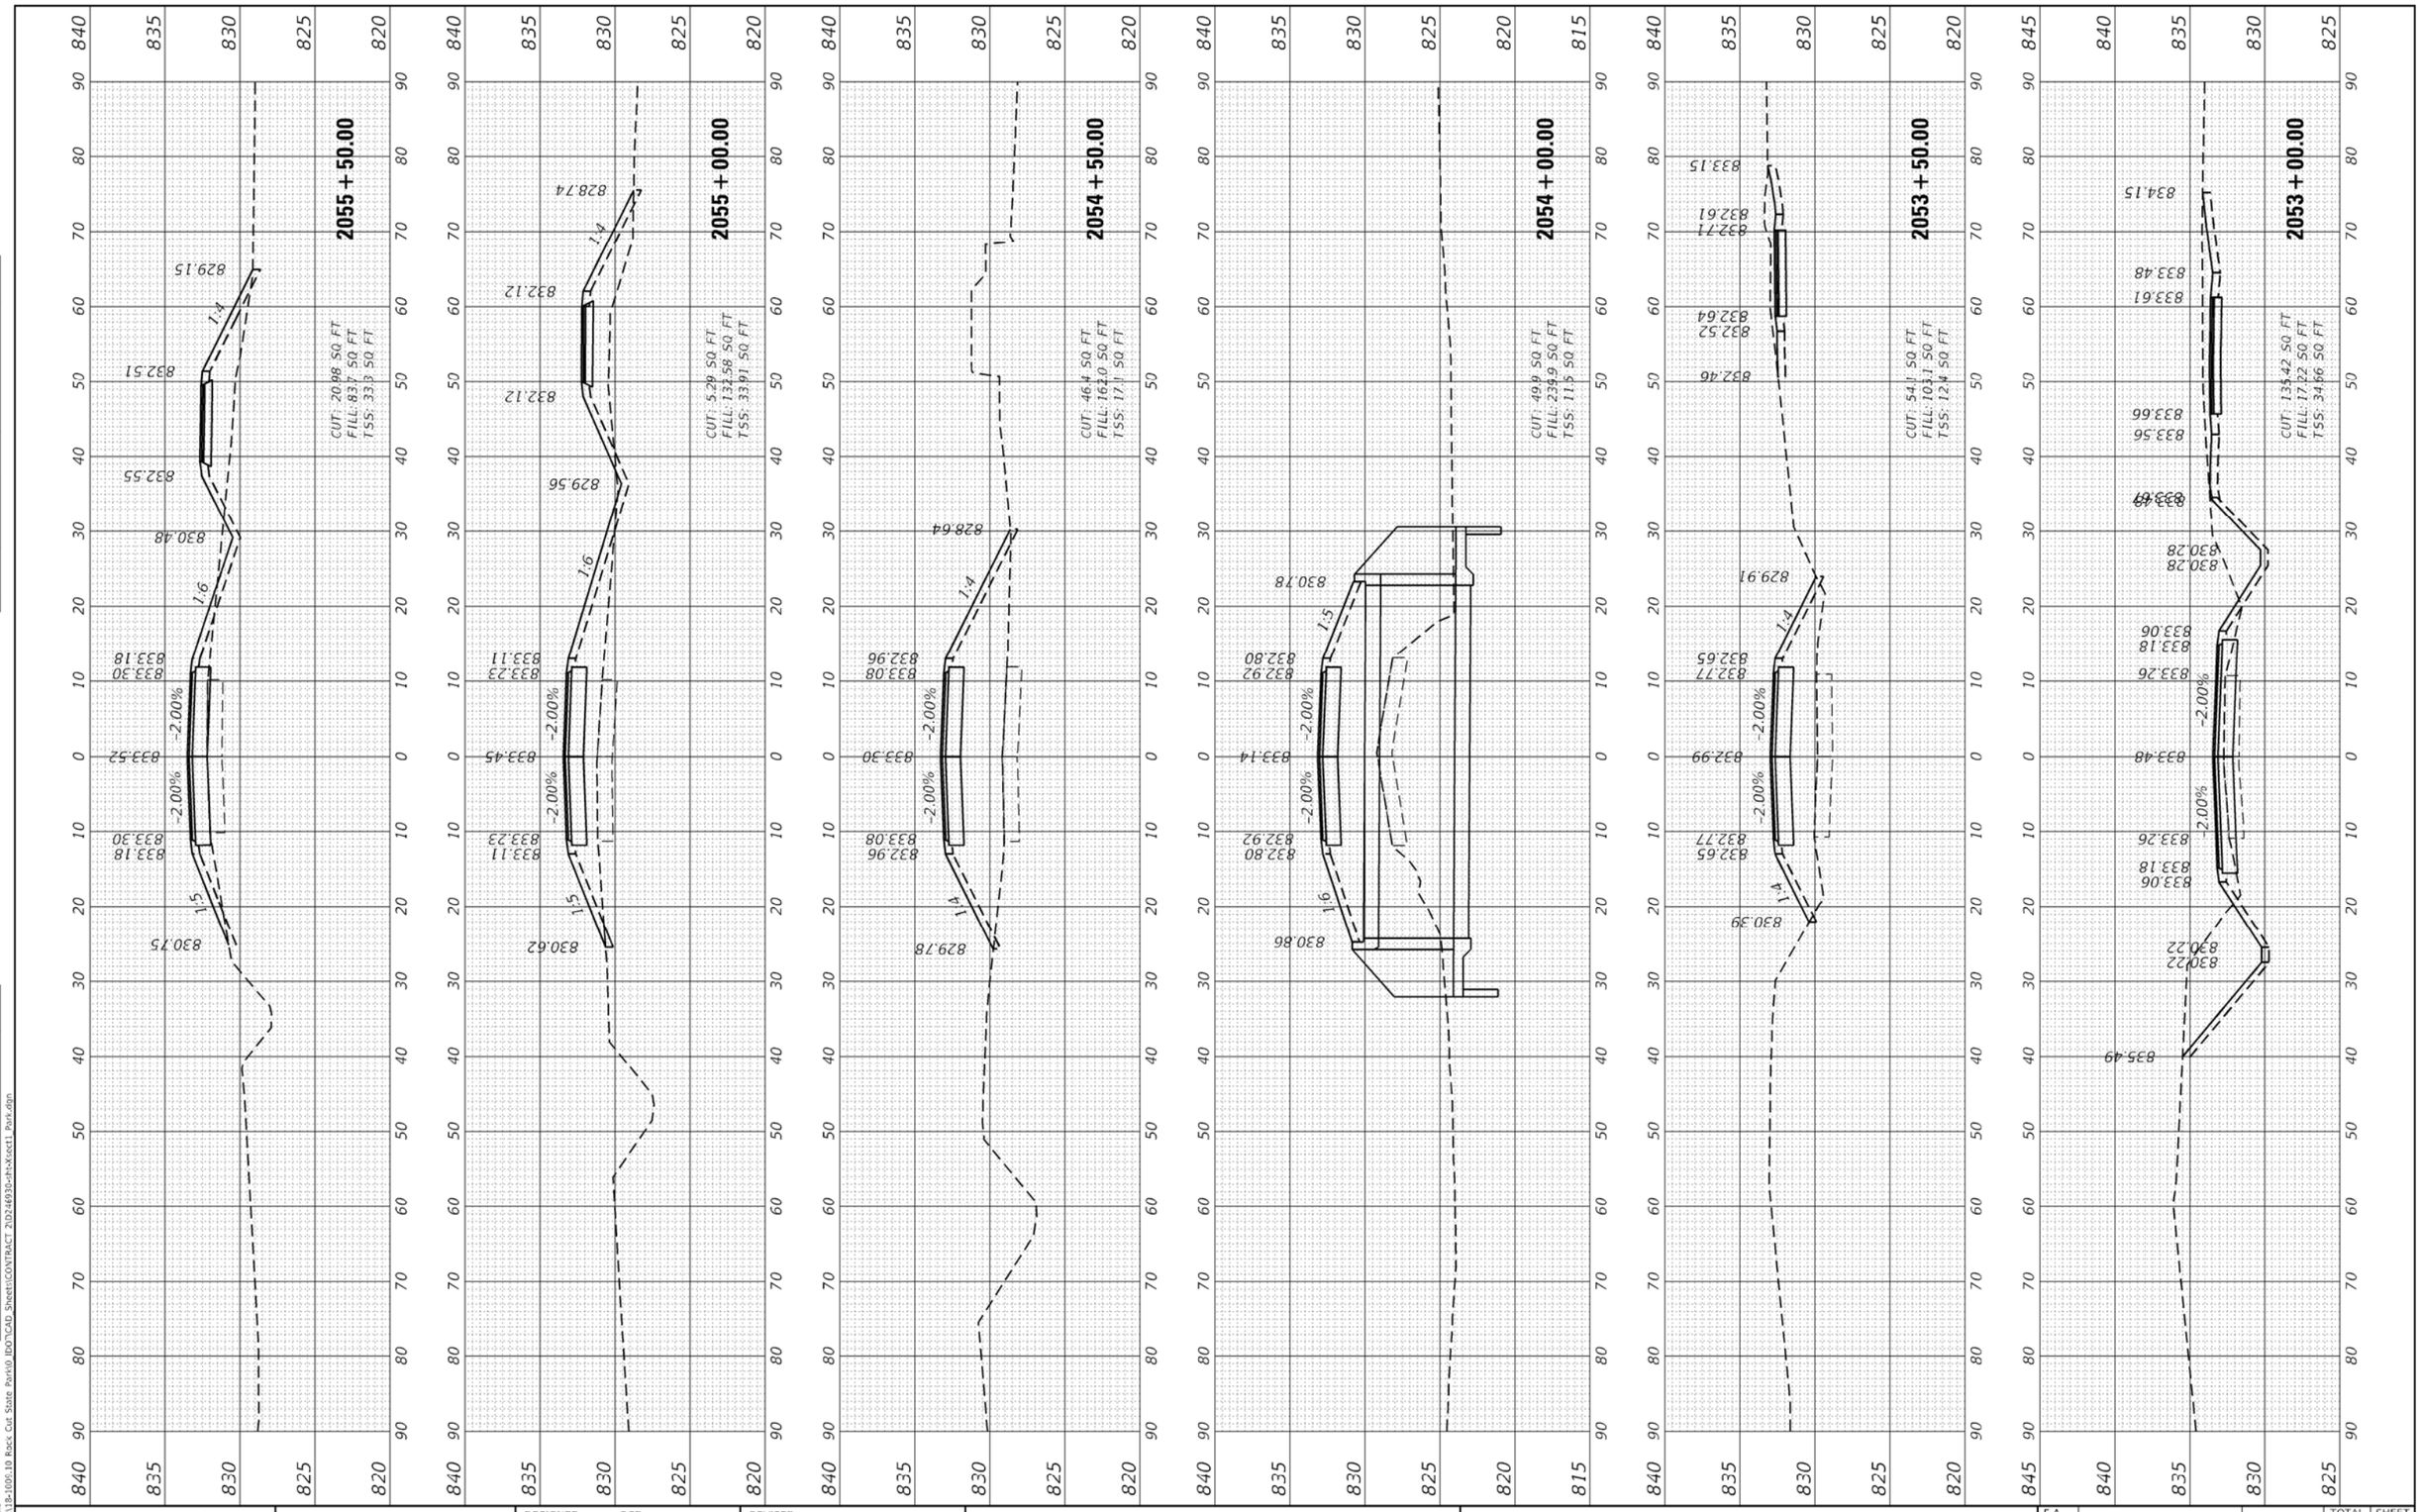

FINAL SURVEY	SURVEYED	BY	DATE
	PLOTTED		
NOTE BOOK	TEMPLATE		
NO.	AREAS		
	AREAS CHECKED		

ORIGINAL SURVEY	SURVEYED	BY	DATE
	PLOTTED		
NOTE BOOK	TEMPLATE		
NO.	AREAS		
	AREAS CHECKED		

MODEL: Default
FILE NAME: P:\18-1005.10 Rock Cut State Park\0 IDOT\CAD Sheets\CONTRACT 2\D24693b-dh-xsect1 Park.dgn

Kaskaskia Engineering Group, LLC
477 South Third Street
Suite 200
Geneva, Illinois 60134
630.232.9197 phone
www.kaskaskiaeng.com
PROFESSIONAL REGISTRATIONS — LICENSE NO.
Illinois Professional Design Firm — 184.004779
Professional Engineering Group — 29-5808516


	DESIGNED - BCD	REVISED -	
	DRAWN - NDP	REVISED -	
PLOT SCALE = 20.0000 ' / in.	CHECKED - LDC	REVISED -	
PLOT DATE = 9/13/2022	DATE - 9/12/22	REVISED -	

STATE OF ILLINOIS
DEPARTMENT OF TRANSPORTATION

CROSS SECTIONS – PARK ROAD
ROCK CUT STATE PARK

SCALE: H:10 V:5 | SHEET 14 OF 33 SHEETS | STA. 2053+00.00 TO STA. 2055+50.00

F.A. RTE.	SECTION	COUNTY	TOTAL SHEETS	SHEET NO.
	ROCK CUT PHASE 3 - 2023	WINNEBAGO	139	116
		CONTRACT NO. 46934		
	ILLINOIS FED. AID PROJECT			

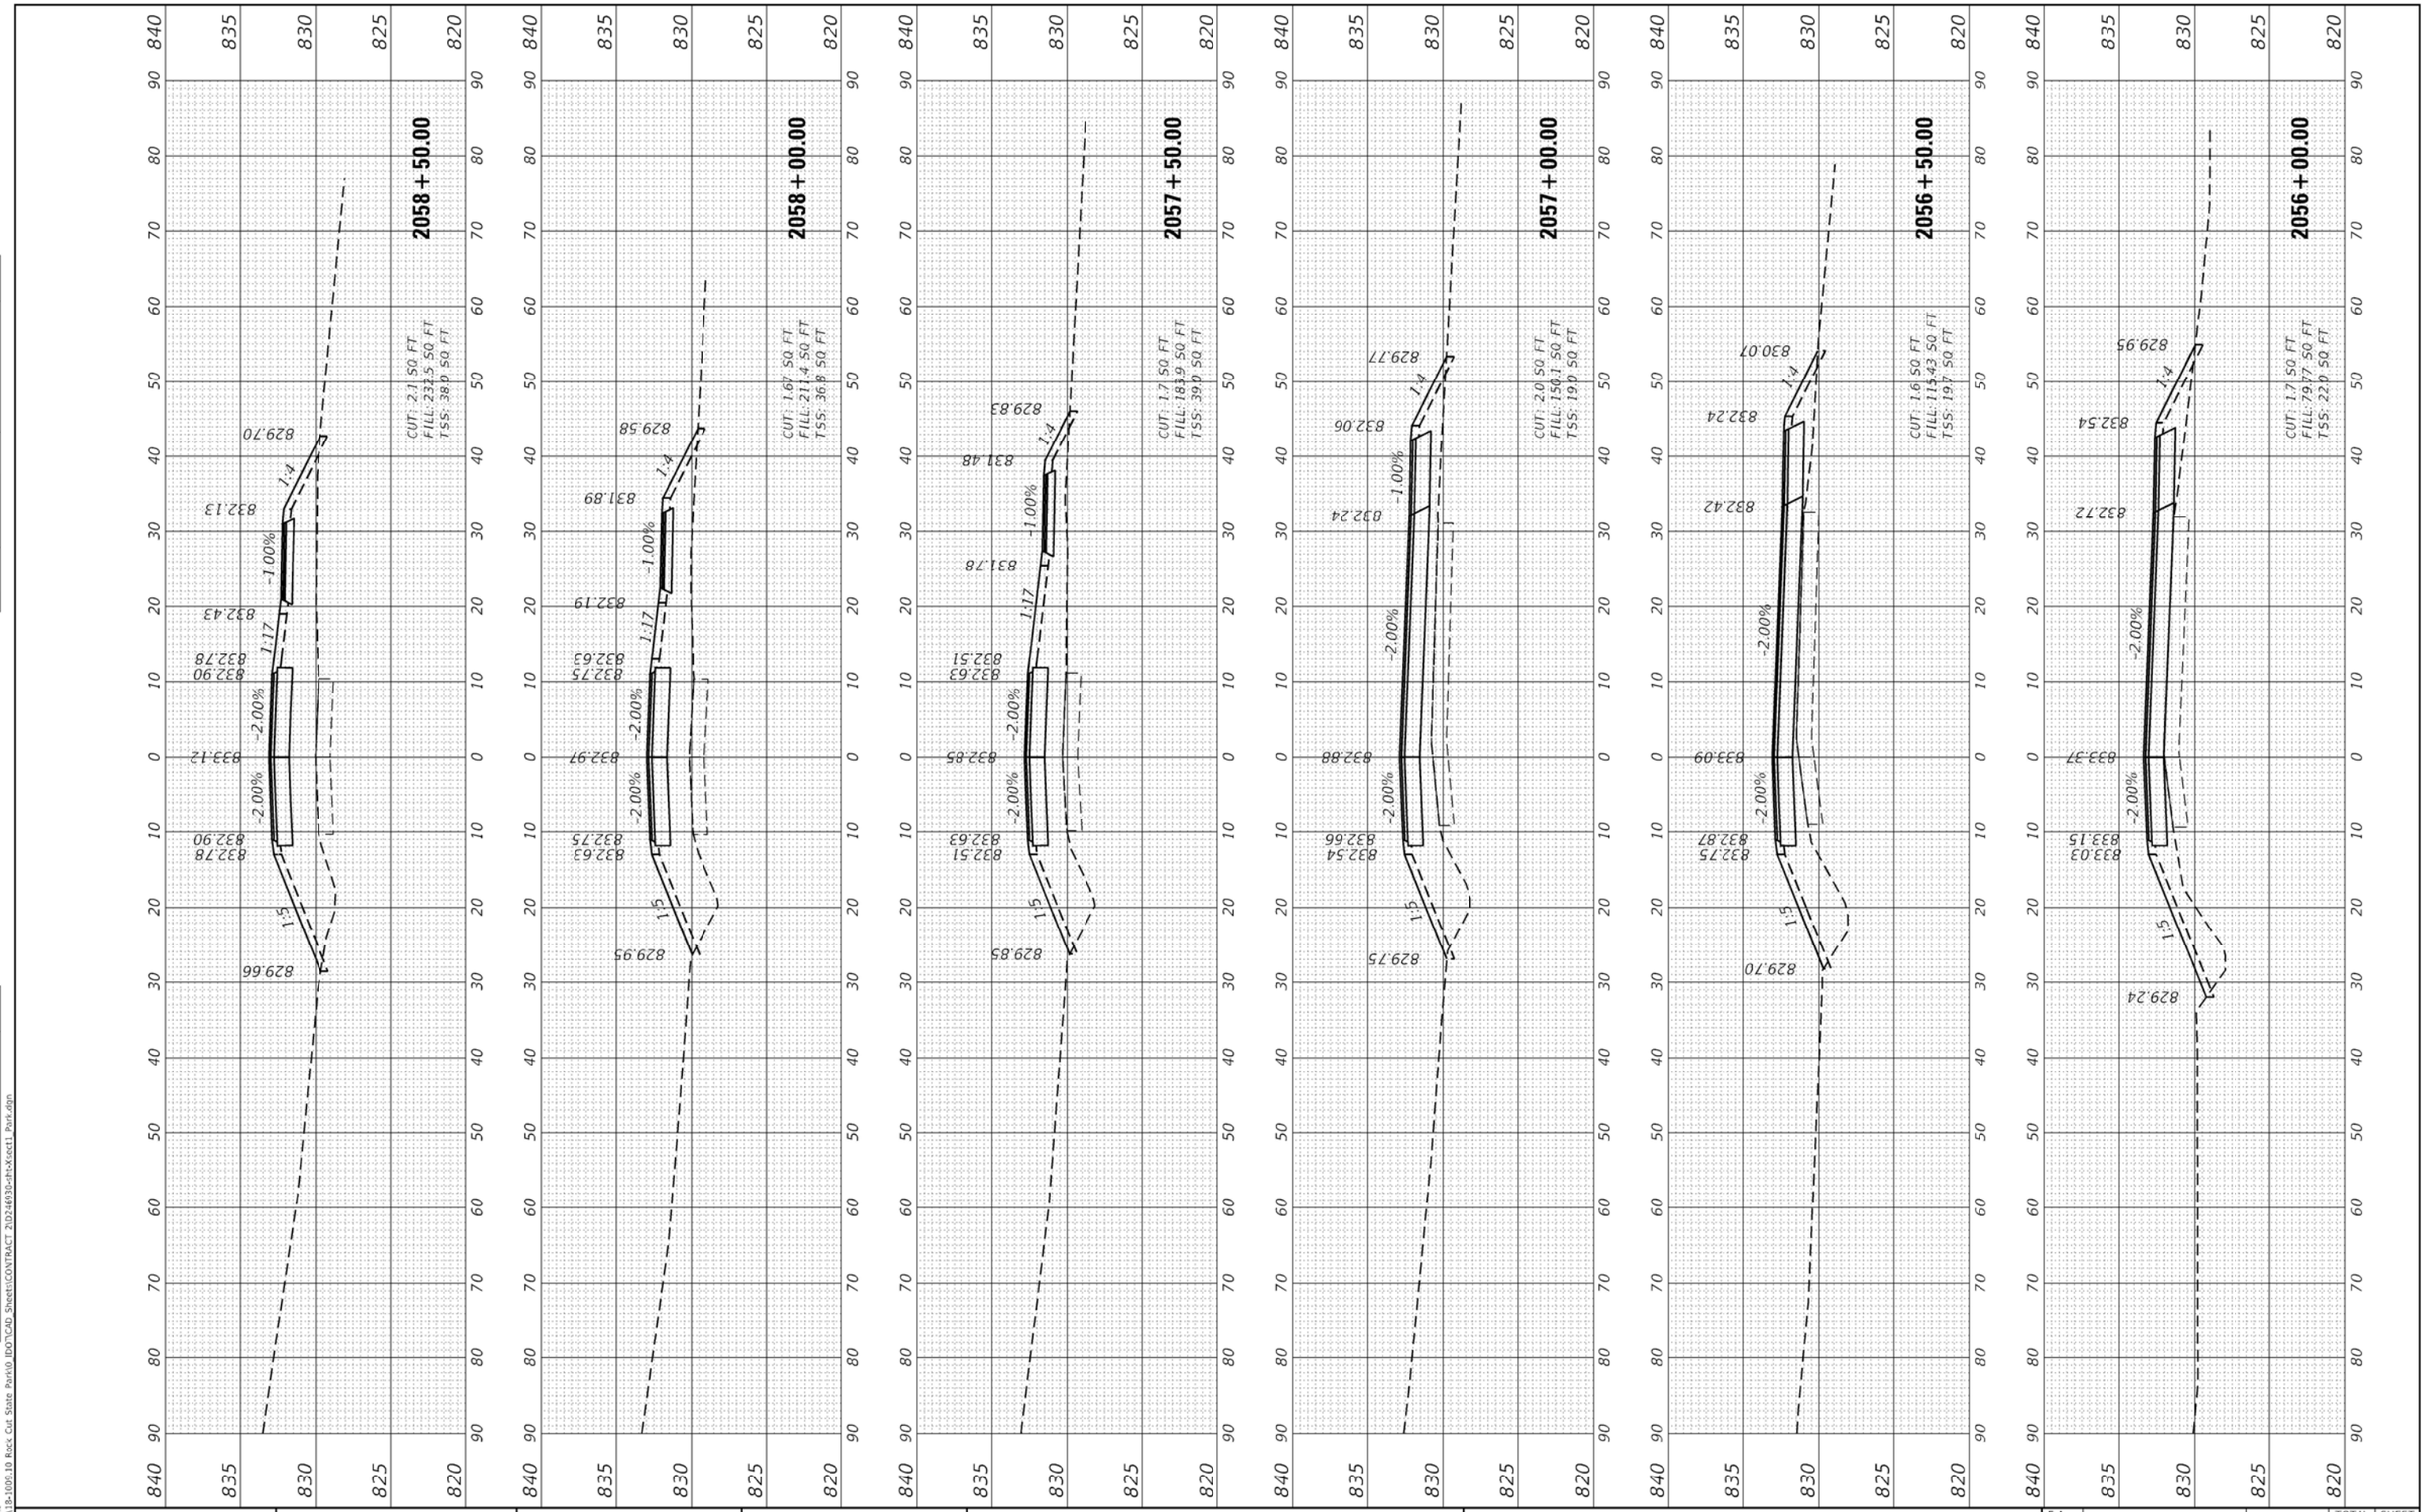

FINAL SURVEY | SURVEYED | BY | DATE
NOTE BOOK | PLOTTED
NO. | TEMPLATE
PAGE | AREAS
AREAS CHECKED

ORIGINAL SURVEY | SURVEYED | BY | DATE
NOTE BOOK | PLOTTED
NO. | TEMPLATE
PAGE | AREAS
AREAS CHECKED

MODEL: Default
FILE NAME: P:\18-1005.10 Rock Cut State Park\0_IDOT\CAD Sheets\CONTRACT 2\D246930-dft-x4sect1 Park.dgn

Kaskaskia Engineering Group, LLC
477 South Third Street
Suite 200
Geneva, Illinois 60134
630.232.9357 phone
www.kaskaskiaeng.com
PROFESSIONAL REGISTRATIONS
Illinois Professional Design Firm — LICENSE NO. 184.005753
Professional Engineering Group — 29-5005516


	DESIGNED - BCD	REVISED -	
	DRAWN - NDP	REVISED -	
PLOT SCALE = 20.0000 ' / in.	CHECKED - LDC	REVISED -	
PLOT DATE = 9/13/2022	DATE - 9/12/22	REVISED -	

STATE OF ILLINOIS
DEPARTMENT OF TRANSPORTATION

CROSS SECTIONS – PARK ROAD
ROCK CUT STATE PARK

SCALE: H:10 V:5 | SHEET 15 OF 33 SHEETS | STA. 2056+00.00 TO STA. 2058+50.00

F.A. RTE.	SECTION	COUNTY	TOTAL SHEETS	SHEET NO.
	ROCK CUT PHASE 3 - 2023	WINNEBAGO	139	117
		CONTRACT NO. 46934		
	ILLINOIS FED. AID PROJECT			

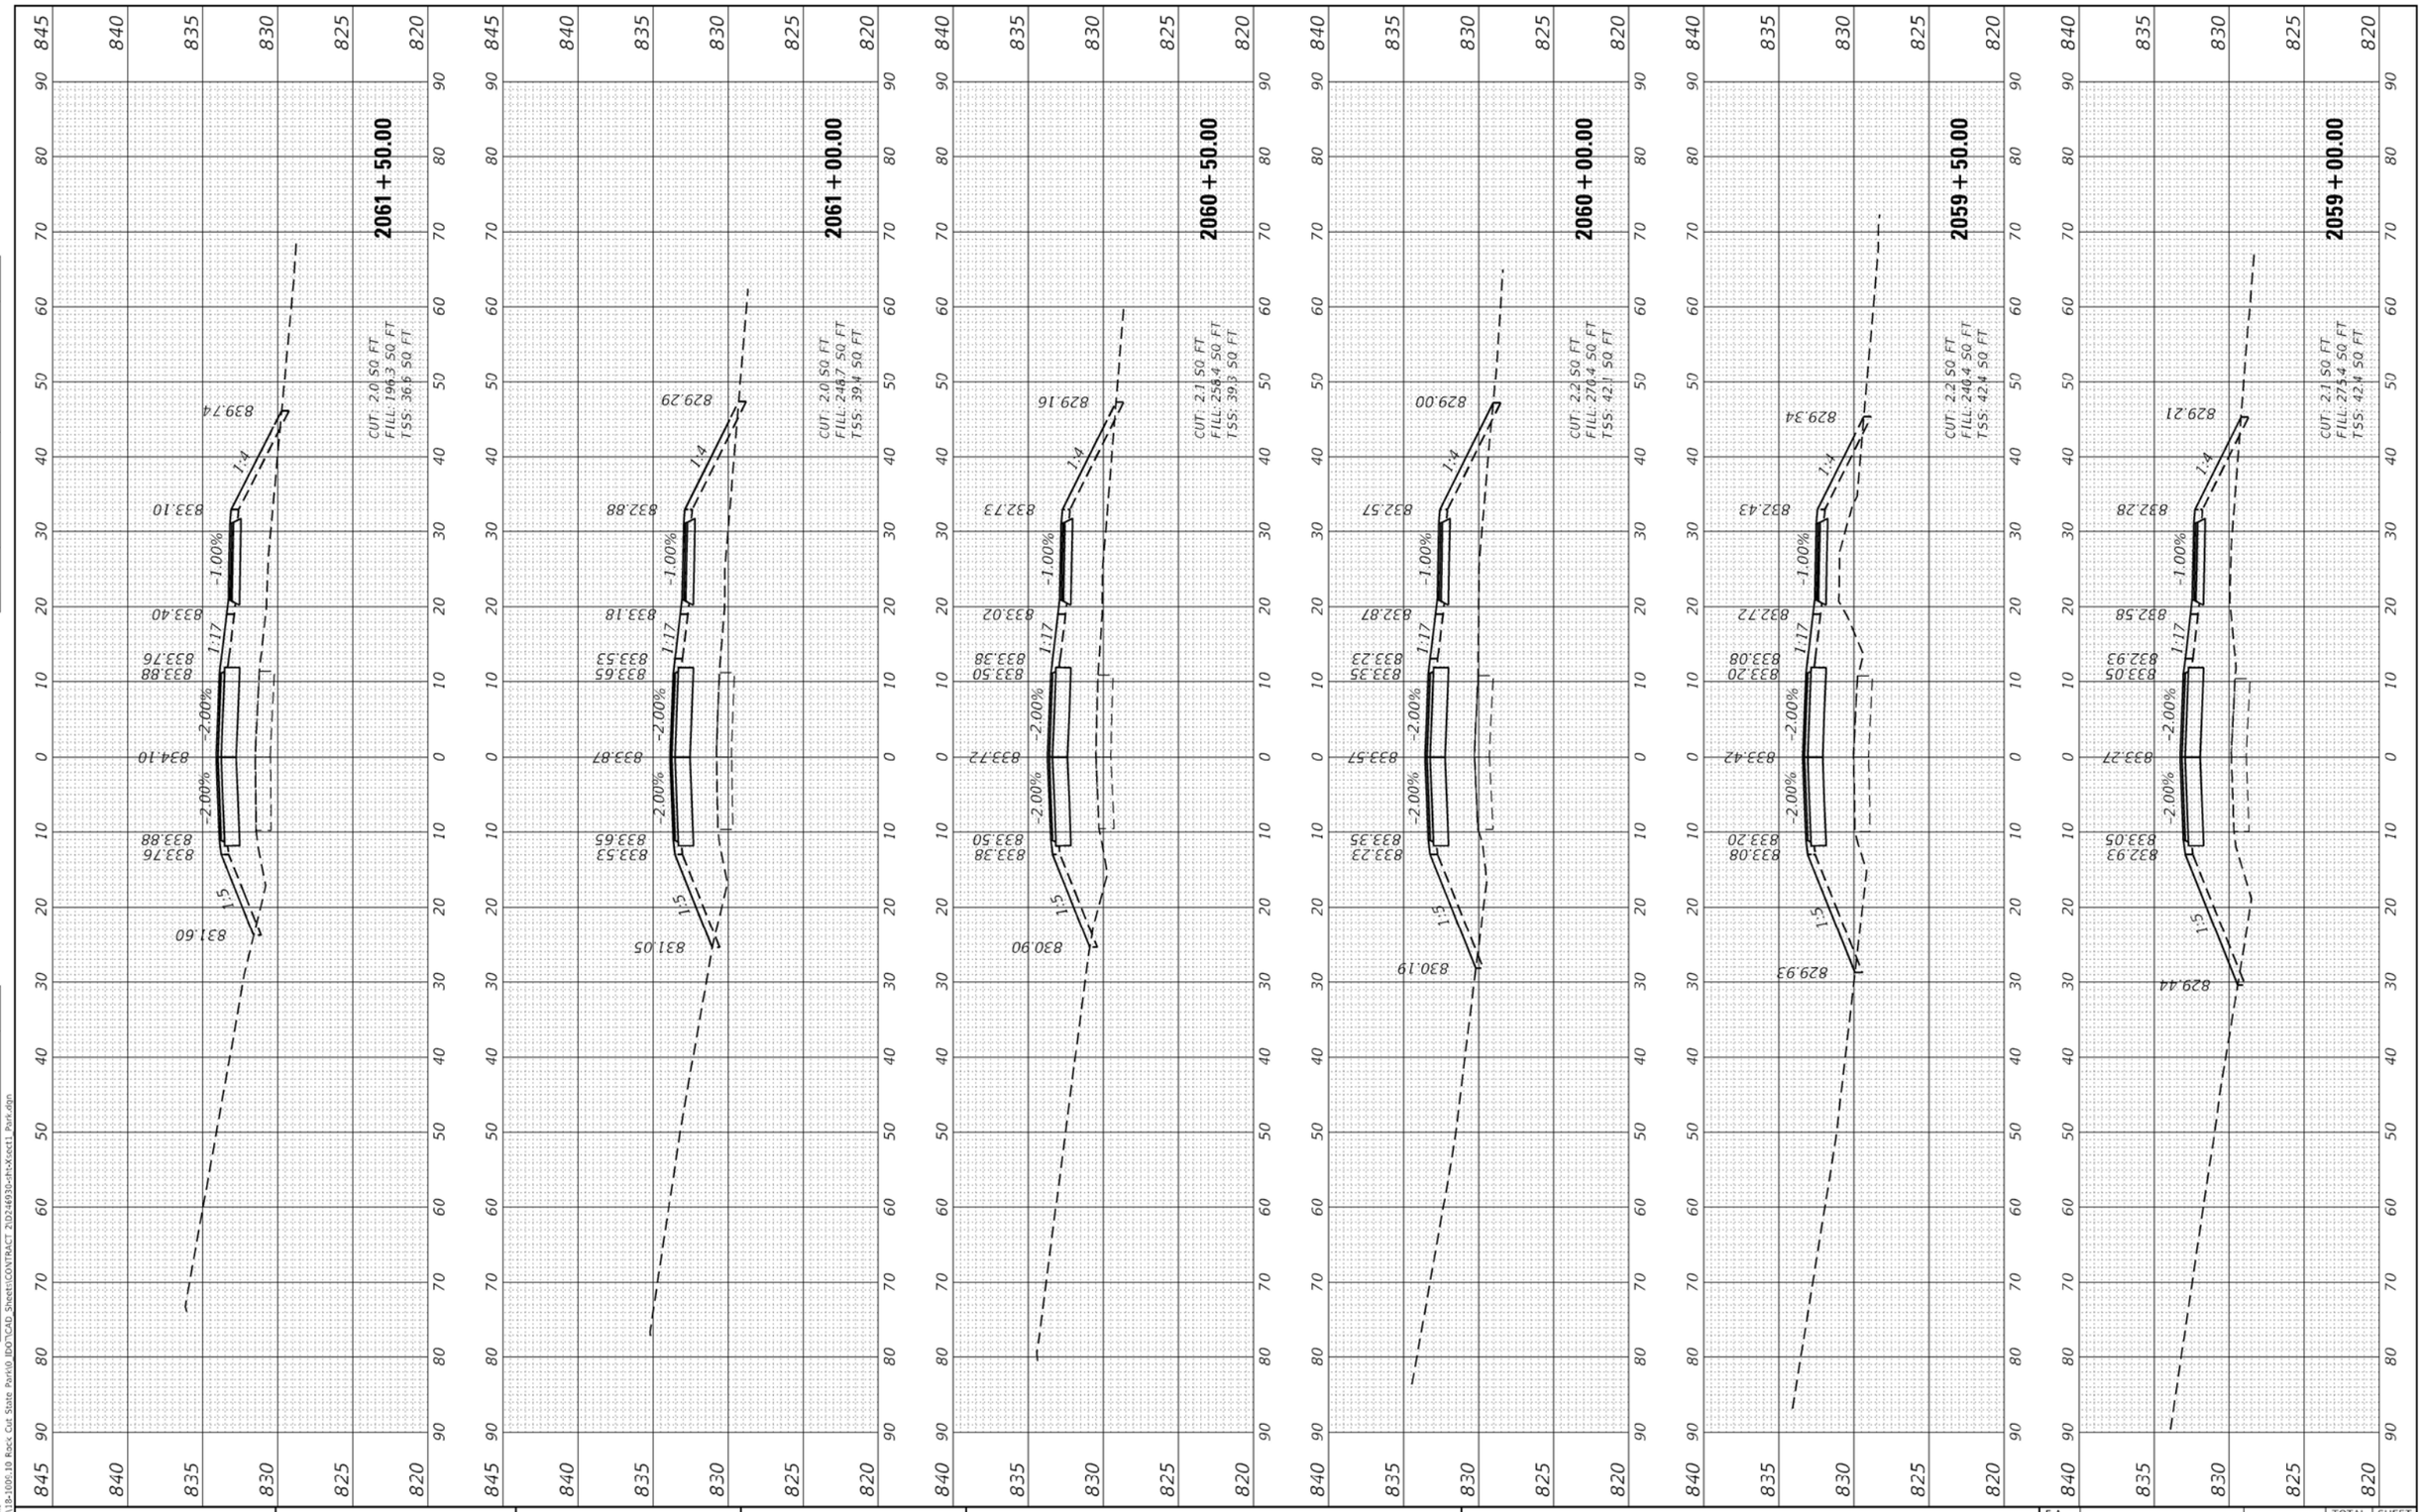

FINAL SURVEY	SURVEYED	BY	DATE
NOTE BOOK	PLOTTED		
NO.	TEMPLATE		
	AREAS		
	AREAS CHECKED		

ORIGINAL SURVEY	SURVEYED	BY	DATE
NOTE BOOK	PLOTTED		
NO.	TEMPLATE		
	AREAS		
	AREAS CHECKED		

MODEL: Default
FILE NAME: P:\18-1005.10 Rock Cut State Park\0 IDOT\CAD Sheets\CONTRACT 2\D24693b-dht-Xsect1 Park.dgn

Kaskaskia Engineering Group, LLC
477 South Third Street
Suite 200
Geneva, Illinois 60134
630.232.9197 phone
www.kaskaskiaeng.com

PROFESSIONAL REGISTRATIONS	LICENSE NO.
Illinois Professional Design Firm	184.005773
Professional Engineering Group	29-5005516


PLOT SCALE = 20.0000 ' / in.	DESIGNED - BCD	REVISED -
	DRAWN - NDP	REVISED -
PLOT DATE = 9/13/2022	CHECKED - LDC	REVISED -
	DATE - 9/12/22	REVISED -

STATE OF ILLINOIS
DEPARTMENT OF TRANSPORTATION

CROSS SECTIONS – PARK ROAD
ROCK CUT STATE PARK

SCALE: H:10 V:5 | SHEET 16 OF 33 SHEETS | STA. 2059+00.00 TO STA. 2061+50.00

F.A. RTE.	SECTION	COUNTY	TOTAL SHEETS	SHEET NO.
	ROCK CUT PHASE 3 - 2023	WINNEBAGO	139	118
		CONTRACT NO. 46934		
	ILLINOIS	FED. AID PROJECT		

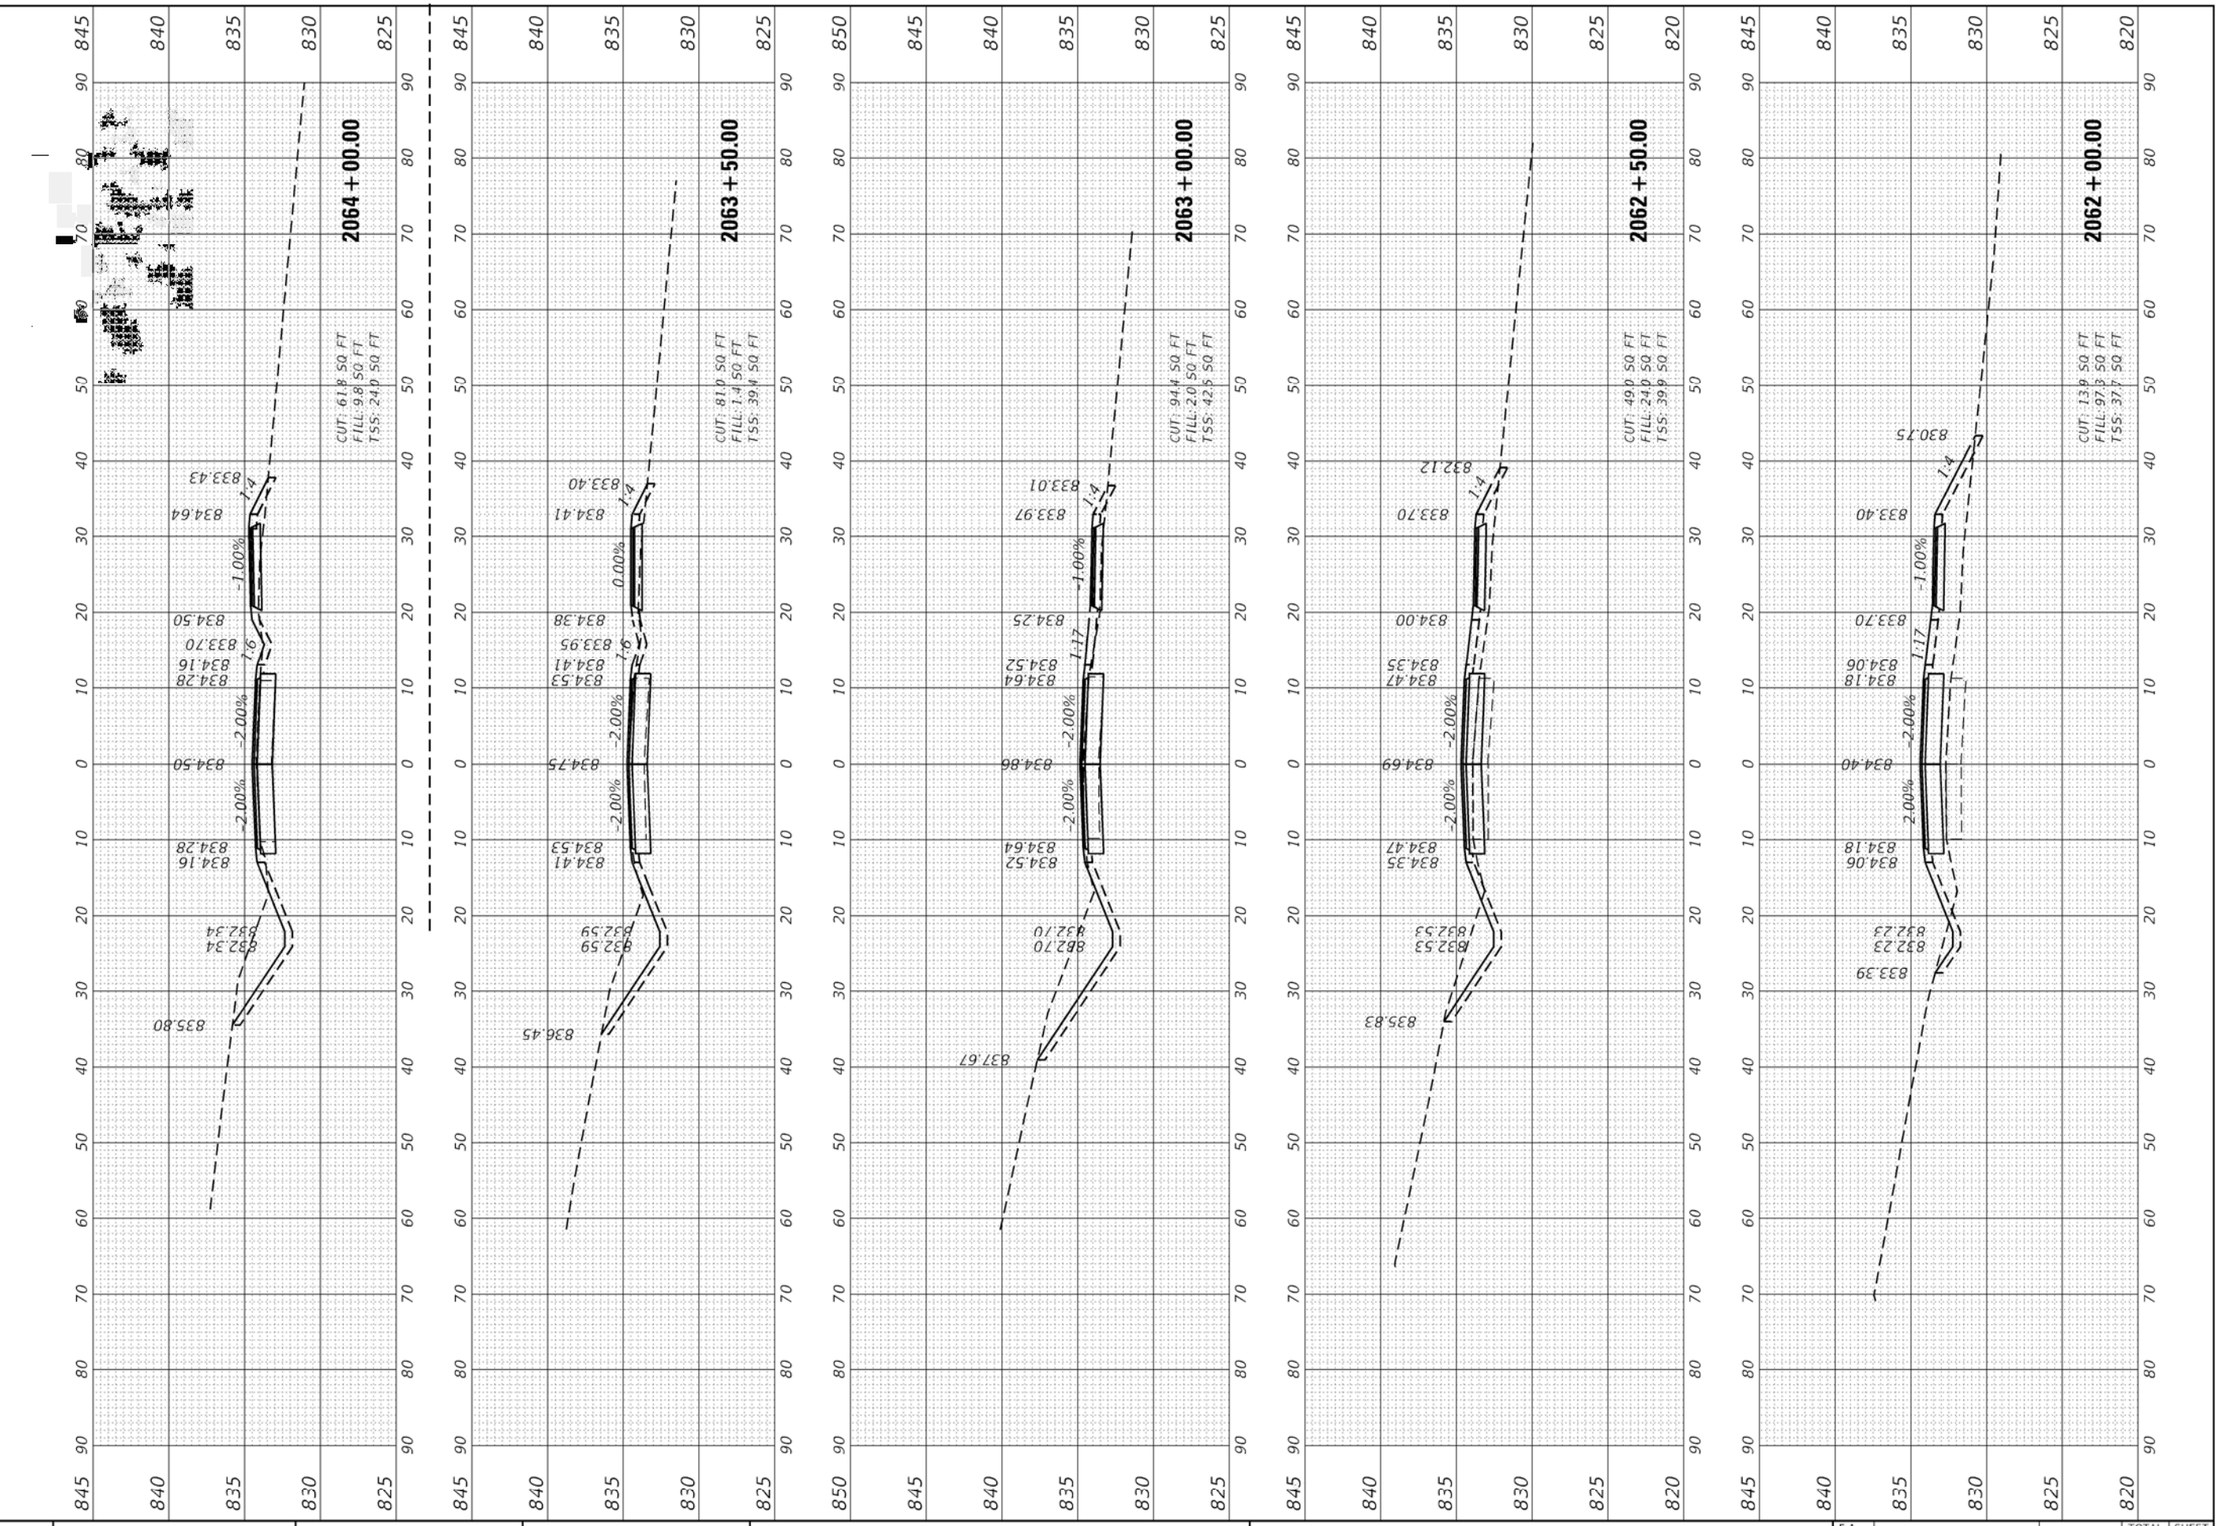

FINAL SURVEY	SURVEYED	BY	DATE
	PLOTTED		
NOTE BOOK	TEMPLATE		
NO.	AREAS		
	AREAS CHECKED		

ORIGINAL SURVEY	SURVEYED	BY	DATE
	PLOTTED		
NOTE BOOK	TEMPLATE		
NO.	AREAS		
	AREAS CHECKED		

MODEL: Default
FILE NAME: P:\18-1005.10 Rock Cut State Park\0_IDOT\CAD Sheets\CONTRACT 2\D24693o-dft-x5sect1 Park.dgn

Kaskaskia Engineering Group, LLC
477 South Third Street
Suite 200
Geneva, Illinois 60134
630.232.9357 phone
www.kaskaskiaeng.com
PROFESSIONAL REGISTRATIONS — LICENSE NO.
Illinois Professional Design Firm — 184.005753
Professional Engineering Group — 29-5000516

	DESIGNED - BCD		REVISED -
	DRAWN - NDP		REVISED -
PLOT SCALE = 20.0000 ' / in.	CHECKED - LDC		REVISED -
PLOT DATE = 9/13/2022	DATE - 9/12/22		REVISED -

STATE OF ILLINOIS
DEPARTMENT OF TRANSPORTATION


CROSS SECTIONS – PARK ROAD
ROCK CUT STATE PARK

SCALE: H:10 V:5 | SHEET 17 OF 33 SHEETS | STA. 2062+00.00 TO STA. 2064+00.00

F.A. RTE.	SECTION	COUNTY	TOTAL SHEETS	SHEET NO.
	ROCK CUT PHASE 3 - 2023	WINNEBAGO	139	119
		CONTRACT NO. 46934		
	ILLINOIS FED. AID PROJECT			

FINAL SURVEY	SURVEYED	BY	DATE
NOTE BOOK	PLOTTED		
NO.	TEMPLATE		
	AREAS		
	AREAS CHECKED		

ORIGINAL SURVEY	SURVEYED	BY	DATE
NOTE BOOK	PLOTTED		
NO.	TEMPLATE		
	AREAS		
	AREAS CHECKED		

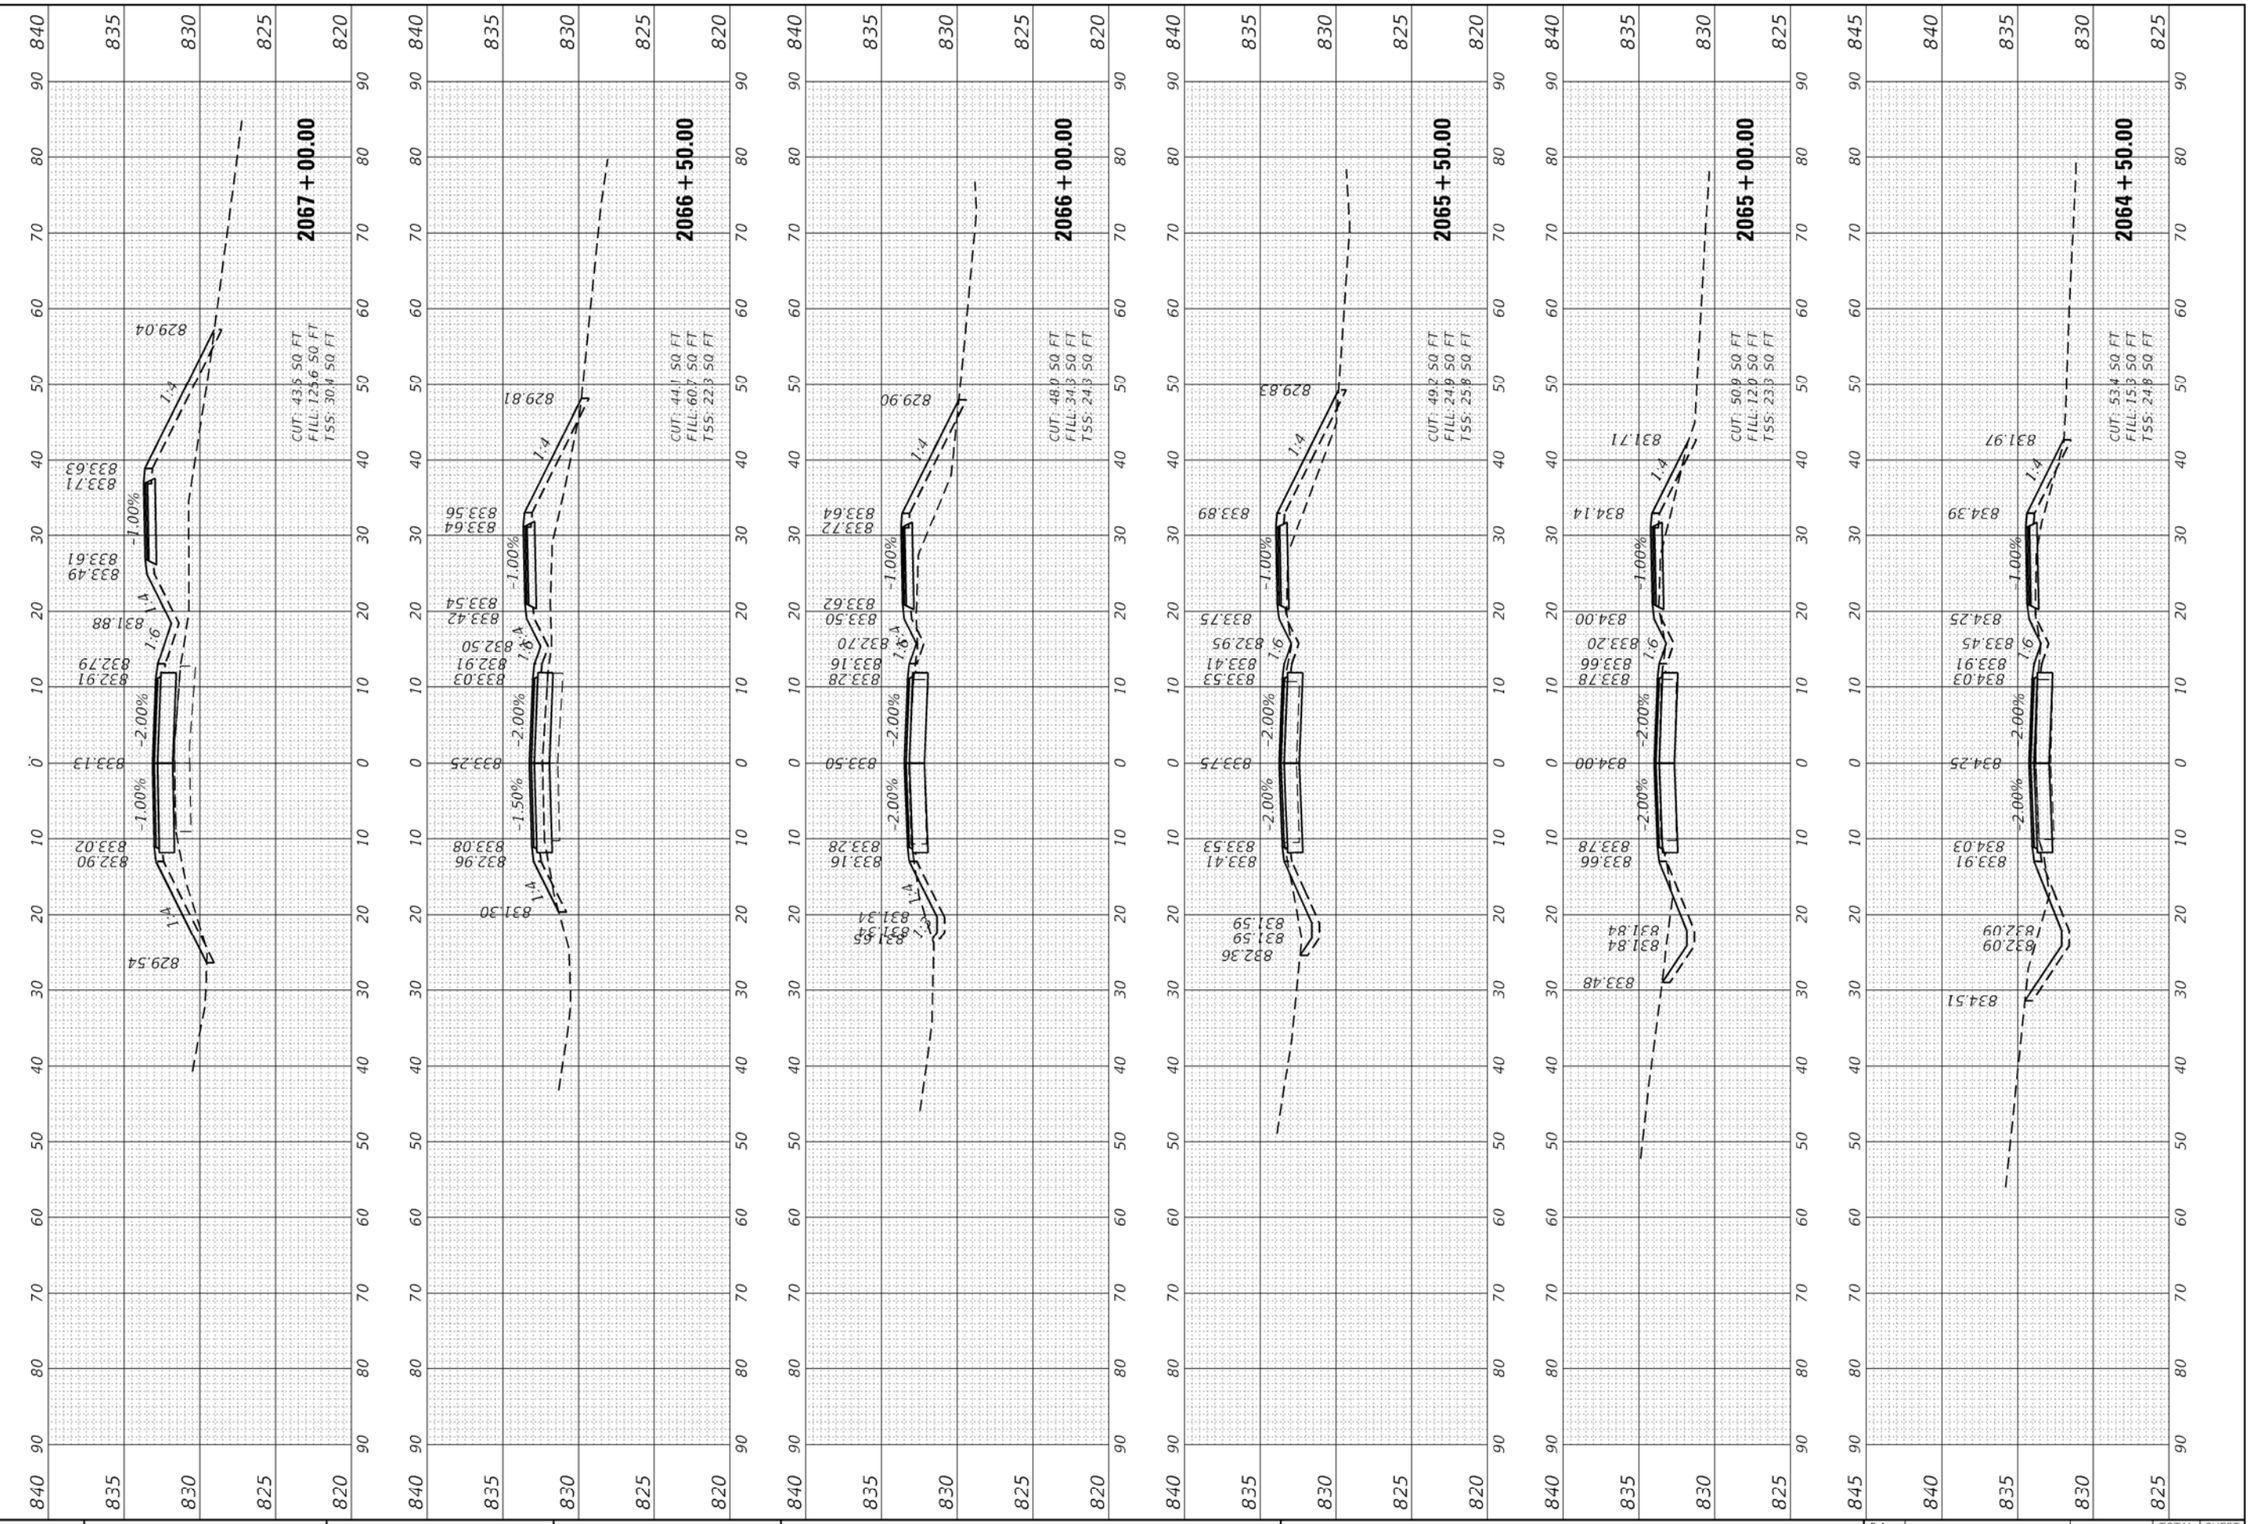

MODEL: Default
FILE NAME: P:\18-1005.10 Rock Cut State Park\0_IDOT\CAD Sheets\CONTRACT 2\2024934-dh-Xsect1 Park.dgn

Kaskaskia Engineering Group, LLC
477 South Third Street
Suite 206
Geneva, Illinois 60134
630.232.9197 phone
www.kaskaskiaeng.com

PROFESSIONAL REGISTRATIONS — LICENSE NO.
Illinois Professional Design Firm — 184.004773
Professional Engineering Group — 29-5805516

	DESIGNED - BCD	REVISED -	
	DRAWN - NDP	REVISED -	
PLOT SCALE = 20.0000 ' / in.	CHECKED - LDC	REVISED -	
PLOT DATE = 9/13/2022	DATE - 9/12/22	REVISED -	

STATE OF ILLINOIS
DEPARTMENT OF TRANSPORTATION

CROSS SECTIONS – PARK ROAD
ROCK CUT STATE PARK


SCALE: H:10 V:5 | SHEET 18 OF 33 SHEETS | STA. 2064+50.00 TO STA. 2067+00.00

F.A. RTE.	SECTION	COUNTY	TOTAL SHEETS	SHEET NO.
	ROCK CUT PHASE 3 - 2023	WINNEBAGO	139	120
		CONTRACT NO. 46934		
	ILLINOIS	FED. AID PROJECT		

FINAL SURVEY	SURVEYED	BY	DATE
NOTE BOOK	PLOTTED		
NO.	TEMPLATE		
	AREAS		
	AREAS CHECKED		

ORIGINAL SURVEY	SURVEYED	BY	DATE
NOTE BOOK	PLOTTED		
NO.	TEMPLATE		
	AREAS		
	AREAS CHECKED		


MODEL: Default
FILE NAME: P:\18-1005.10 Rock Cut State Park\0 IDOT\CAD Sheets\CONTRACT 2\D24693o-dft-xSsect1 Park.dgn

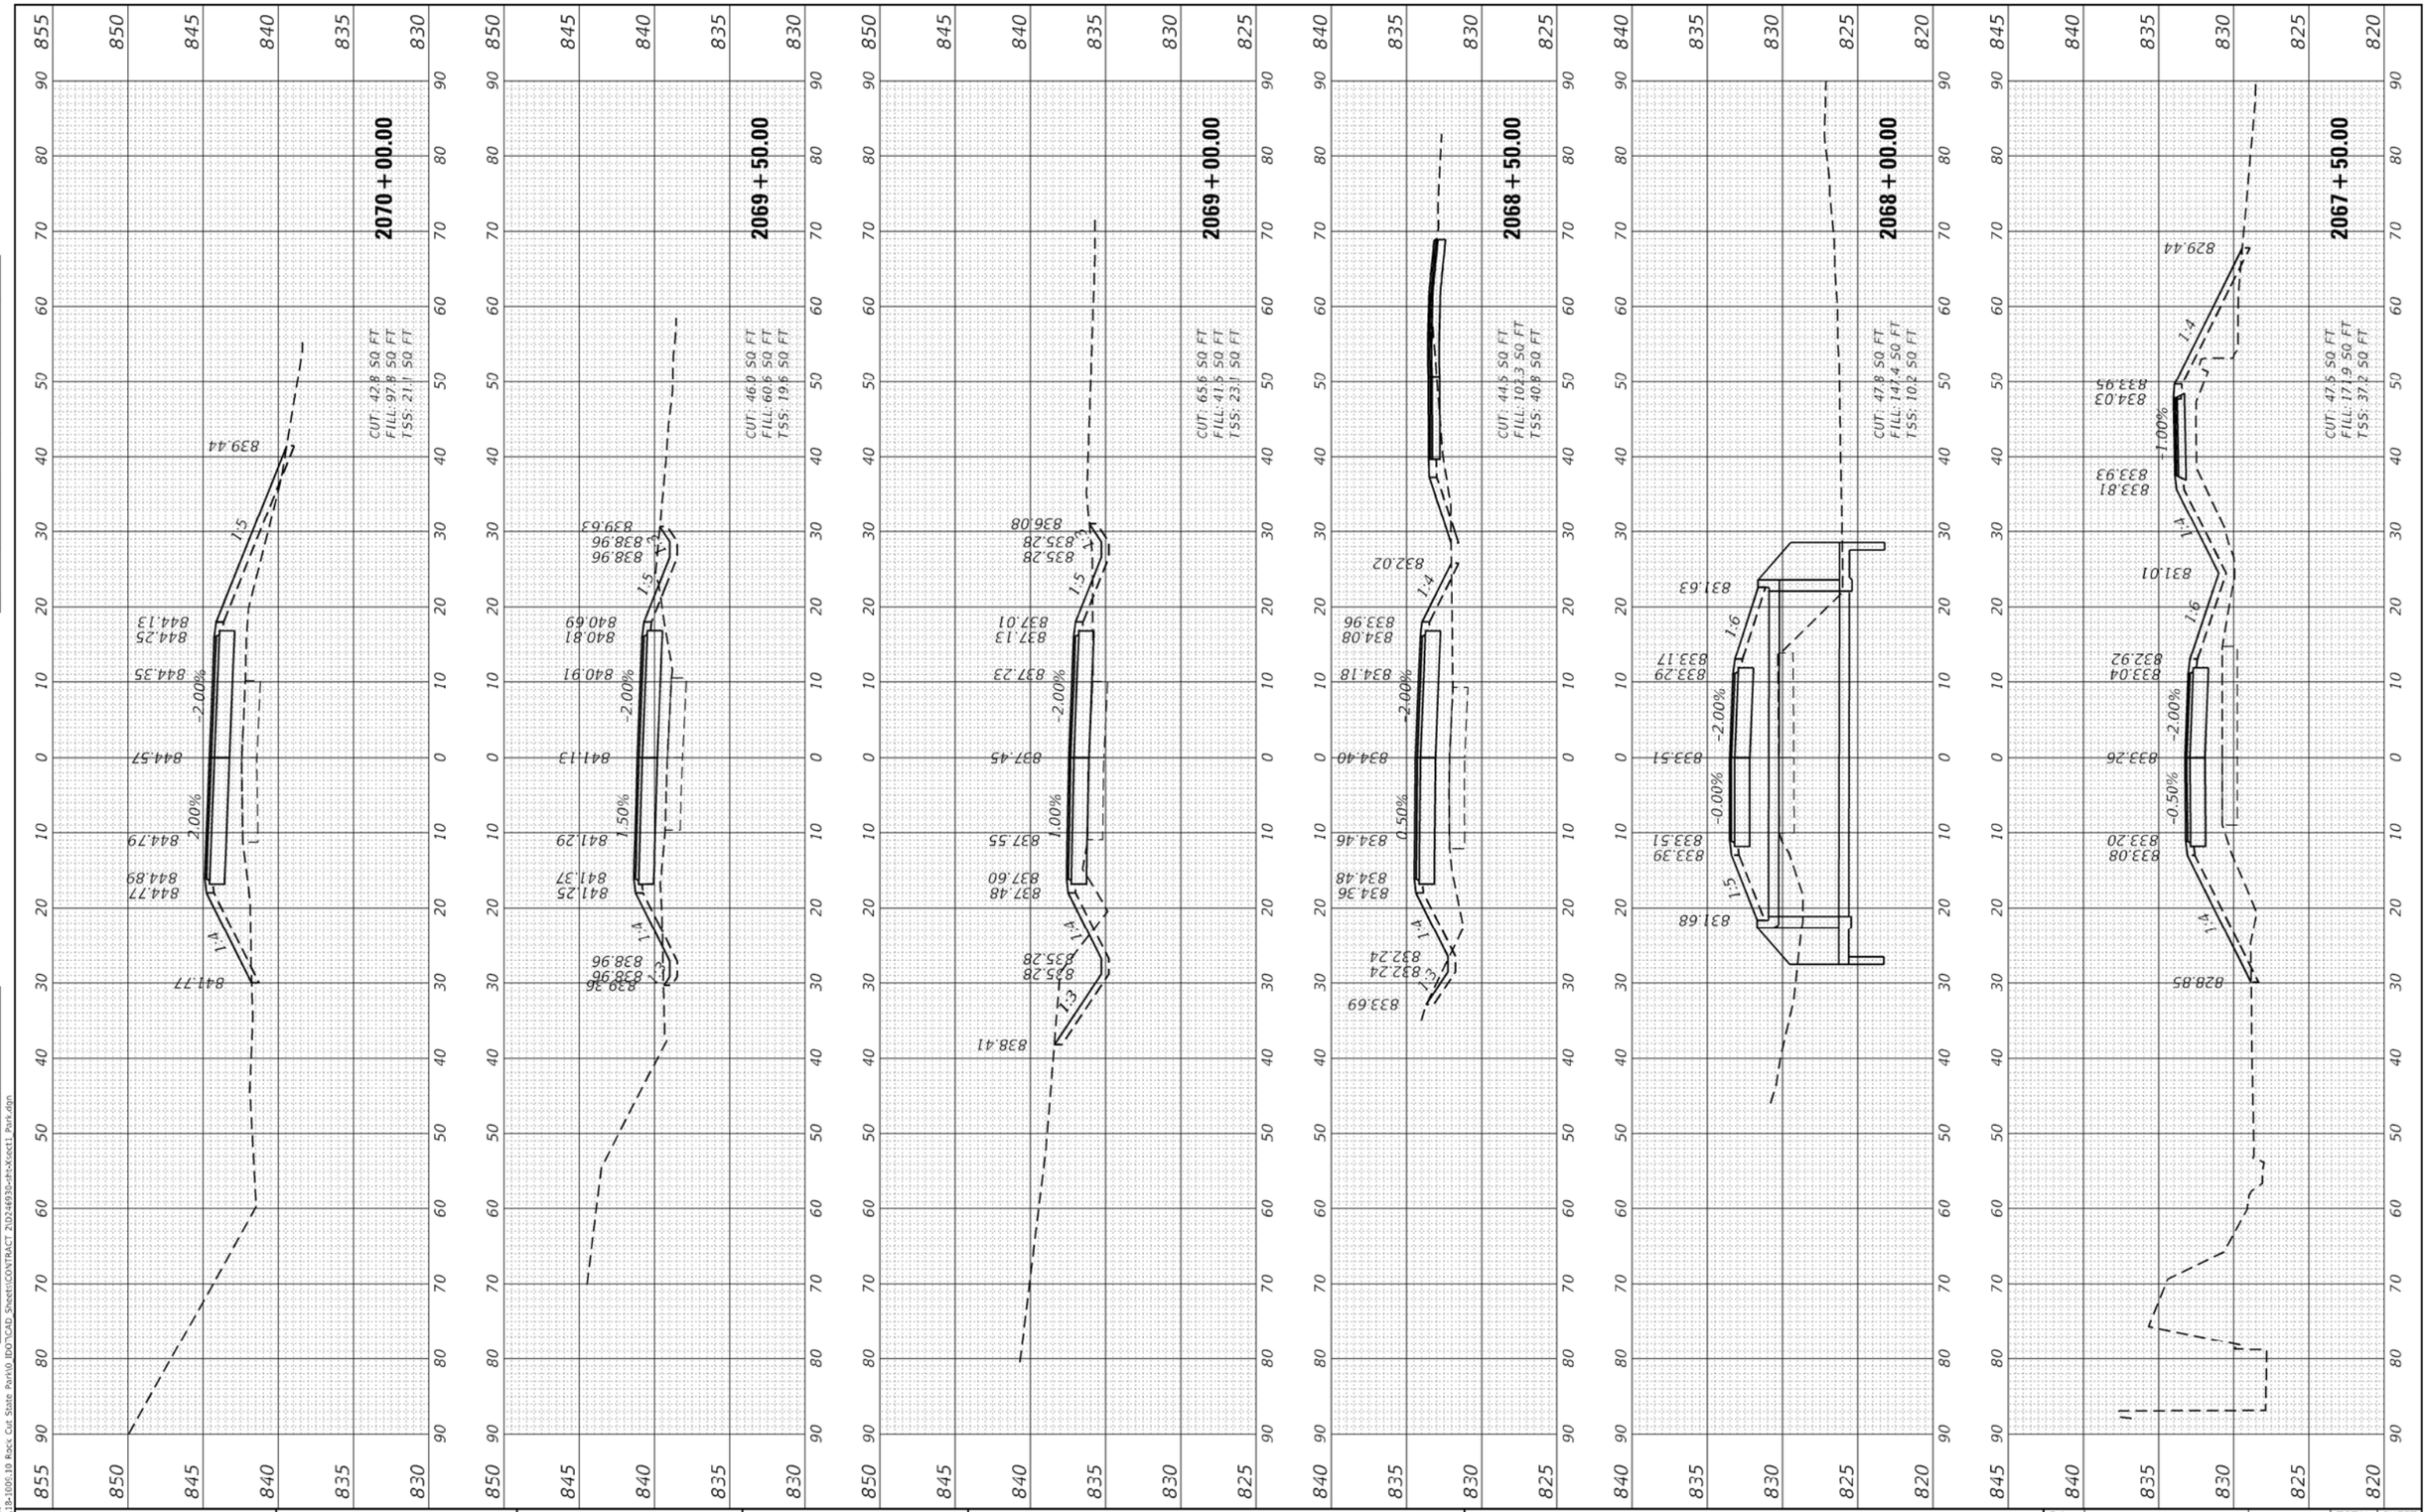

Kaskaskia Engineering Group, LLC — 477 South Third Street, Suite 200, Geneva, Illinois 60134, 630.232.9357 phone, www.kaskaskiaeng.com	DESIGNED - BCD	REVISED -	**STATE OF ILLINOIS**
PROFESSIONAL REGISTRATIONS — Illinois Professional Design Firm 184.005753; Professional Engineering Group 29-5005516	DRAWN - NDP	REVISED -	**DEPARTMENT OF TRANSPORTATION**
PLOT SCALE = 20.0000 ' / in.	CHECKED - LDC	REVISED -	**CROSS SECTIONS – PARK ROAD**
PLOT DATE = 9/13/2022	DATE - 9/12/22	REVISED -	**ROCK CUT STATE PARK**

SCALE: H:10 V:5 | SHEET 19 OF 33 SHEETS | STA. 2067+50.00 TO STA. 2070+00.00

F.A. RTE.	SECTION	COUNTY	TOTAL SHEETS	SHEET NO.
	ROCK CUT PHASE 3 - 2023	WINNEBAGO	139	121
		CONTRACT NO. 46934		
	ILLINOIS FED. AID PROJECT			

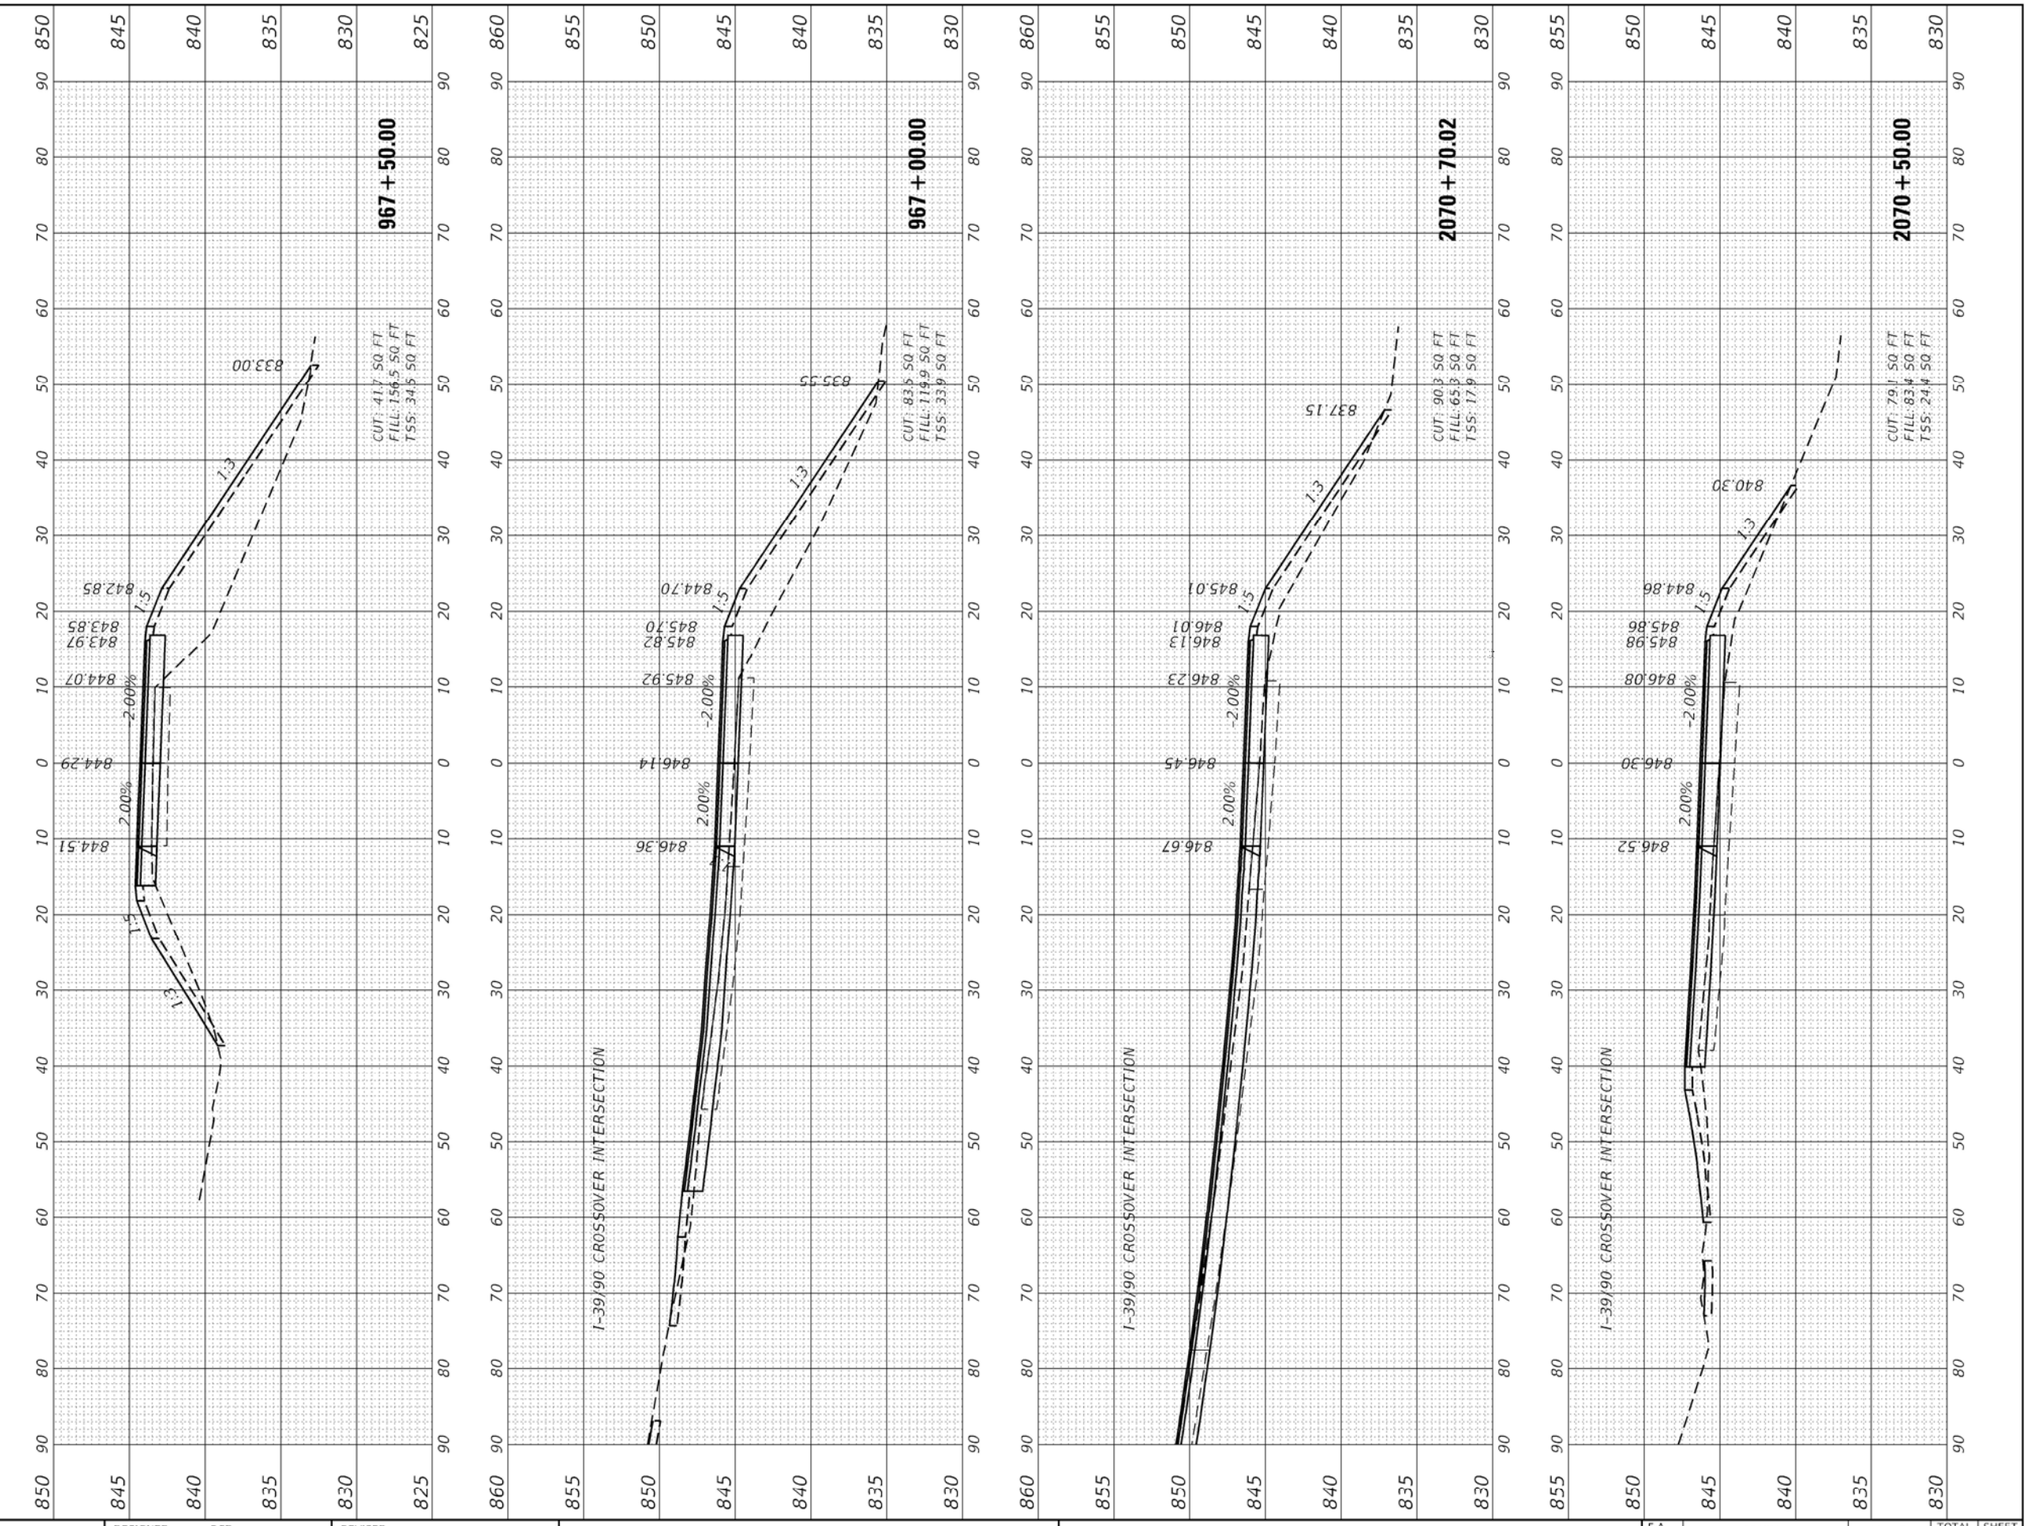

FINAL SURVEY	SURVEYED	BY	DATE
NOTE BOOK	PLOTTED		
NO.	TEMPLATE		
	AREAS		
	AREAS CHECKED		

ORIGINAL SURVEY	SURVEYED	BY	DATE
NOTE BOOK	PLOTTED		
NO.	TEMPLATE		
	AREAS		
	AREAS CHECKED		

MODEL: Default
FILE NAME: P:\18-1006.10 Rock Cut State Park\0 IDOT\CAD Sheets\CONTRACT 21D24693o-pht-X5sct1 Park.dgn

Kaskaskia Engineering Group, LLC
477 South Third Street
Suite 200
Geneva, Illinois 60134
630.232.9337 phone
www.kaskaskiaeng.com
PROFESSIONAL REGISTRATIONS
Illinois Professional Design Firm 184.014773
Professional Engineering Group 20-5005516
LICENSE NO.


	DESIGNED - BCD	REVISED -	
	DRAWN - NDP	REVISED -	
PLOT SCALE = 20.0000 ' / in.	CHECKED - LDC	REVISED -	
PLOT DATE = 9/13/2022	DATE - 9/12/22	REVISED -	

STATE OF ILLINOIS
DEPARTMENT OF TRANSPORTATION

CROSS SECTIONS – PARK ROAD
ROCK CUT STATE PARK

SCALE: H:10 V:5 | SHEET 20 OF 33 SHEETS | STA. 2070+50.00 TO STA. 967+50.00

F.A. RTE.	SECTION	COUNTY	TOTAL SHEETS	SHEET NO.
	ROCK CUT PHASE 3 - 2023	WINNEBAGO	139	122
		CONTRACT NO. 46934		
	ILLINOIS FED. AID PROJECT			

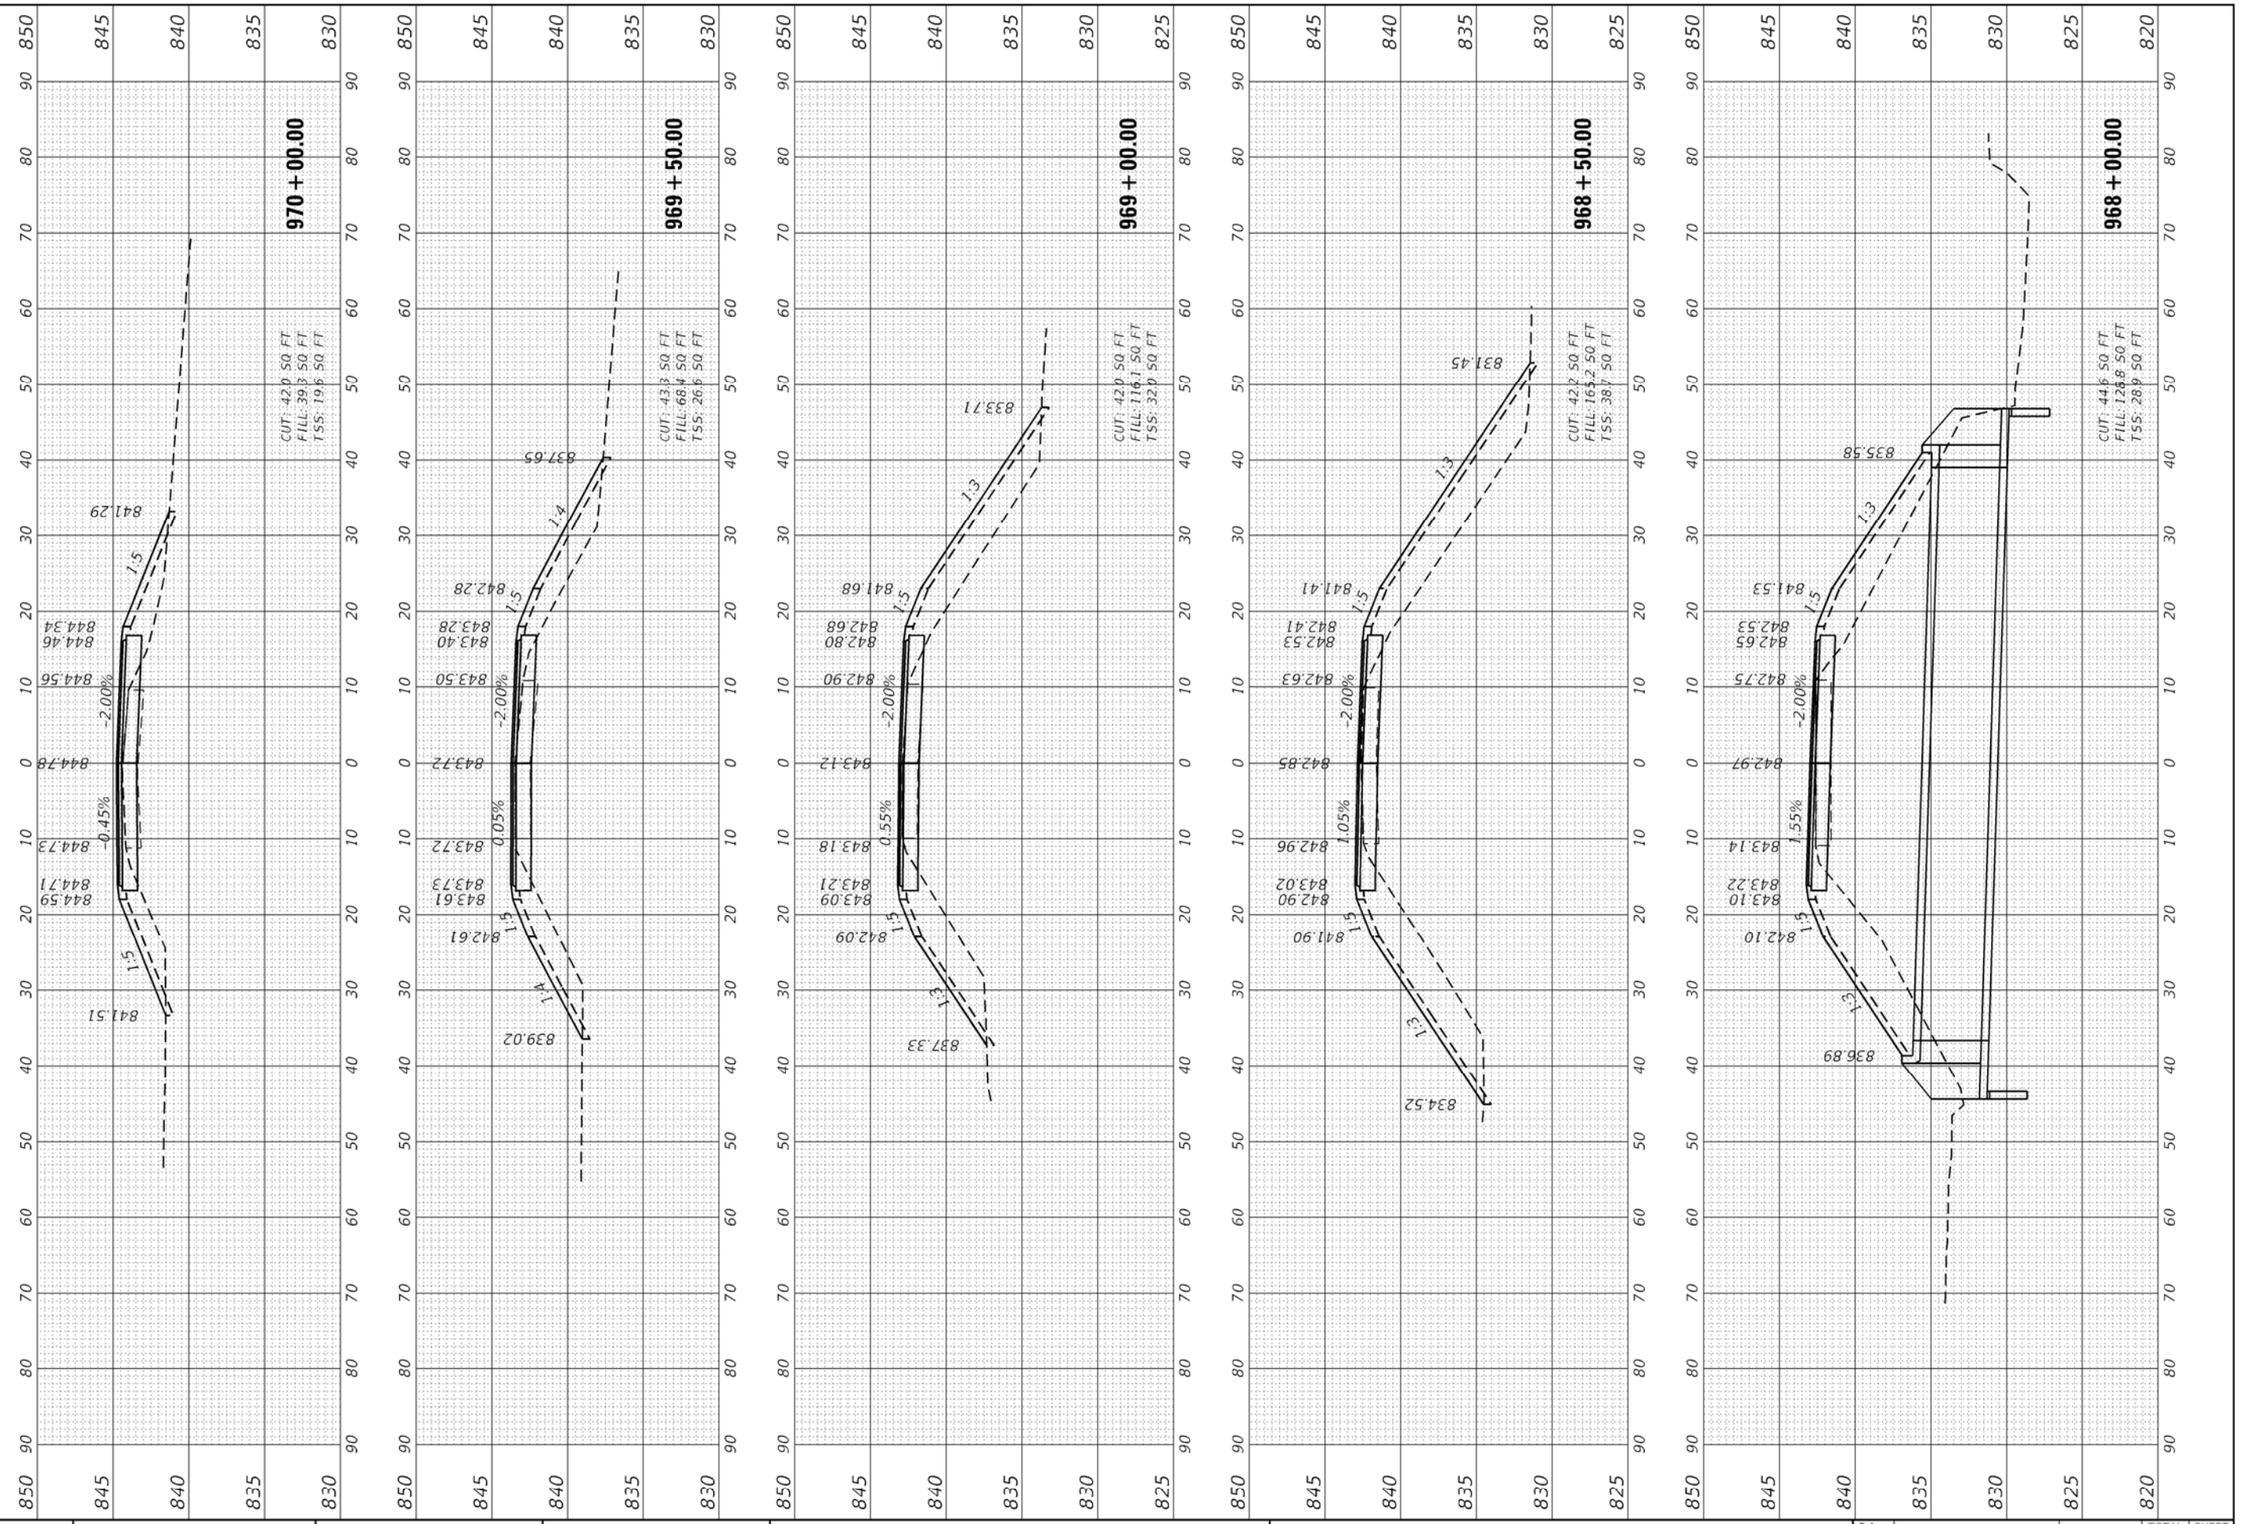

FINAL SURVEY | SURVEYED | BY | DATE
NOTE BOOK | PLOTTED | TEMPLATE | AREAS | AREAS CHECKED | NO.

ORIGINAL SURVEY | SURVEYED | BY | DATE
NOTE BOOK | PLOTTED | TEMPLATE | AREAS | AREAS CHECKED | NO.

MODEL: Default
FILE NAME: P:\18-1005\10 Rock Cut State Park\0 IDOT\CAD_Sheets\CONTRACT 21D24693d-sht-xsect1 Park.dgn

Kaskaskia Engineering Group, LLC
477 South Third Street, Suite 200, Geneva, Illinois 60134, 630.232.9320 phone, www.kaskaskiaeng.com
PROFESSIONAL REGISTRATIONS: Illinois Professional Design Firm 184.005773; Professional Engineering Group 20-5880516


	DESIGNED - BCD	REVISED -	
	DRAWN - NDP	REVISED -	
PLOT SCALE = 20.0000 ' / in.	CHECKED - LDC	REVISED -	
PLOT DATE = 9/13/2022	DATE - 9/12/22	REVISED -	

STATE OF ILLINOIS
DEPARTMENT OF TRANSPORTATION

CROSS SECTIONS – PARK ROAD
ROCK CUT STATE PARK

SCALE: H:10 V:5 | SHEET 21 OF 33 SHEETS | STA. 968+00.00 TO STA. 970+00.00

F.A. RTE.	SECTION	COUNTY	TOTAL SHEETS	SHEET NO.
	ROCK CUT PHASE 3 - 2023	WINNEBAGO	139	123
		CONTRACT NO. 46934		
	ILLINOIS	FED. AID PROJECT		

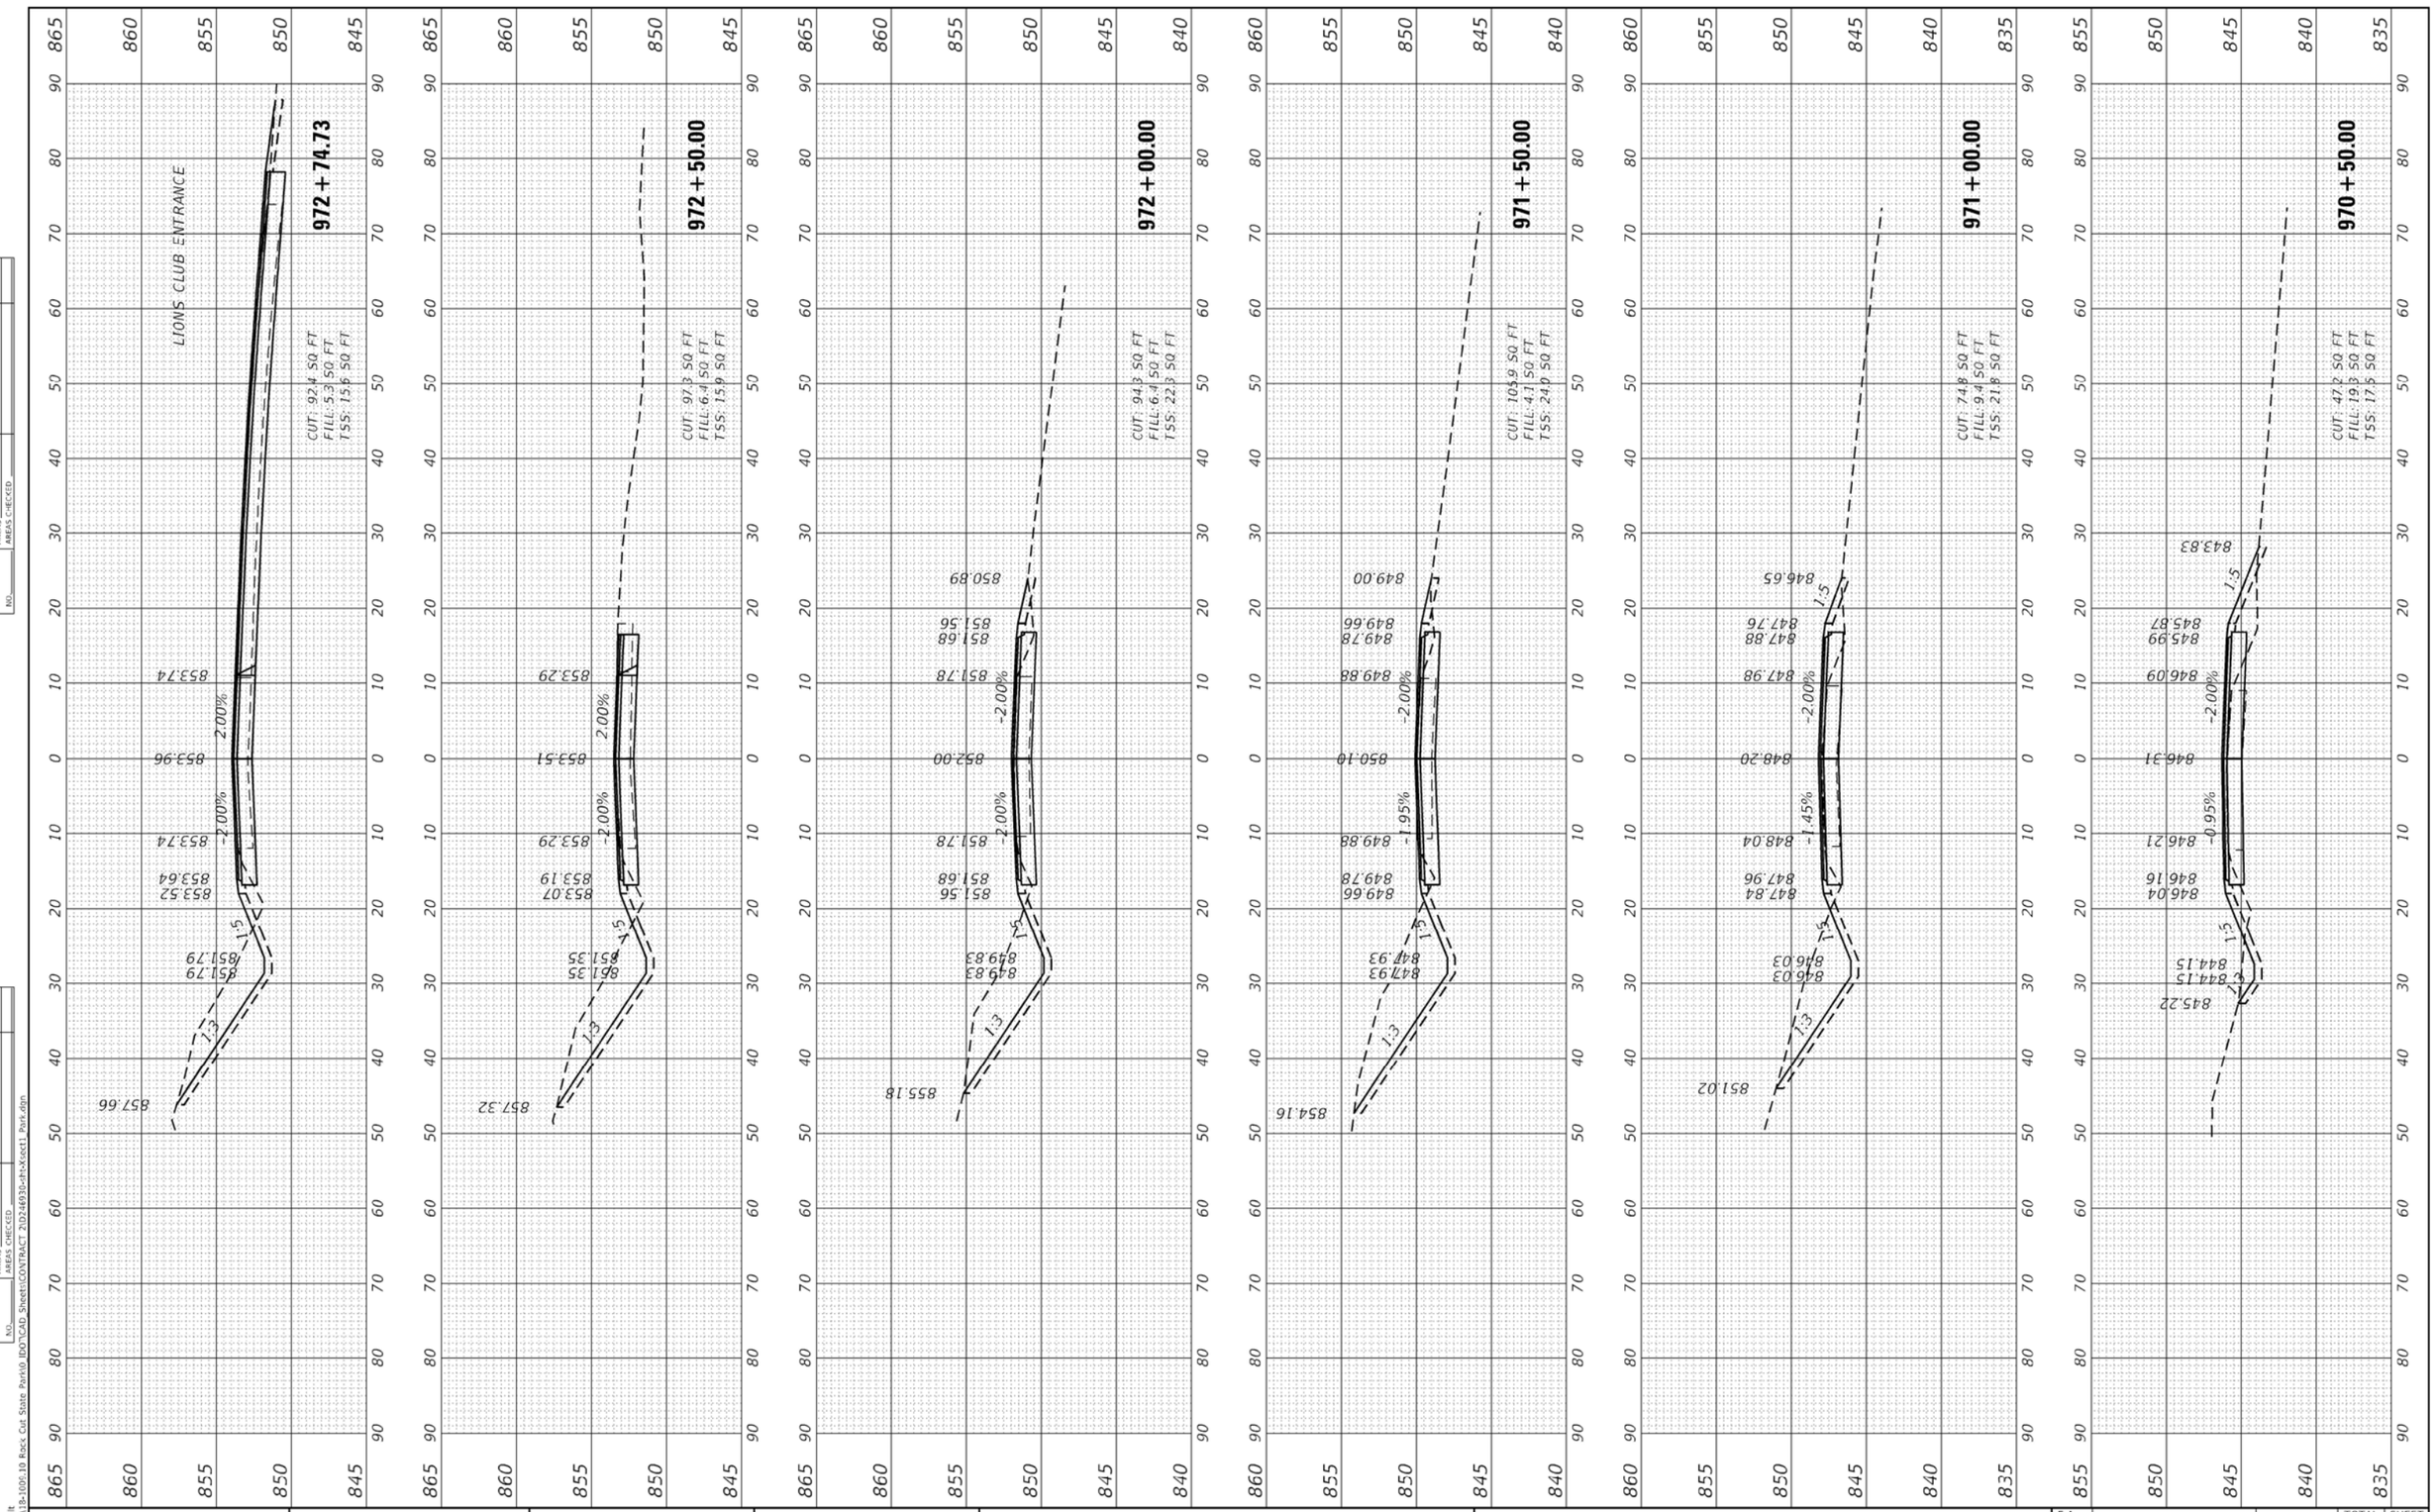

FINAL SURVEY	SURVEYED	BY	DATE
	PLOTTED		
NOTE BOOK	TEMPLATE		
NO.	AREAS		
	AREAS CHECKED		

ORIGINAL SURVEY	SURVEYED	BY	DATE
	PLOTTED		
NOTE BOOK	TEMPLATE		
NO.	AREAS		
	AREAS CHECKED		

MODEL: Default
FILE NAME: P:\18-1005-10 Rock Cut State Park\0_IDOT\CAD Sheets\CONTRACT 21D24693b-Rt-Xsect1 Part.dgn

Kaskaskia Engineering Group, LLC
477 South Third Street
Suite 206
Geneva, Illinois 60134
630.232.9157 phone
www.kaskaskiaeng.com
PROFESSIONAL REGISTRATIONS
Illinois Professional Design Firm 184.01973
Professional Engineering Group 20-580016
LICENSE NO.


	DESIGNED - BCD	REVISED -	
	DRAWN - NDP	REVISED -	
PLOT SCALE = 20.0000 ' / in.	CHECKED - LDC	REVISED -	
PLOT DATE = 9/13/2022	DATE - 9/12/22	REVISED -	

STATE OF ILLINOIS
DEPARTMENT OF TRANSPORTATION

CROSS SECTIONS – PARK ROAD
ROCK CUT STATE PARK

SCALE: H:10 V:5 | SHEET 22 OF 33 SHEETS | STA. 970+50.00 TO STA. 972+74.73

F.A. RTE.	SECTION	COUNTY	TOTAL SHEETS	SHEET NO.
	ROCK CUT PHASE 3 - 2023	WINNEBAGO	139	124
		CONTRACT NO. 46934		
	ILLINOIS FED. AID PROJECT			

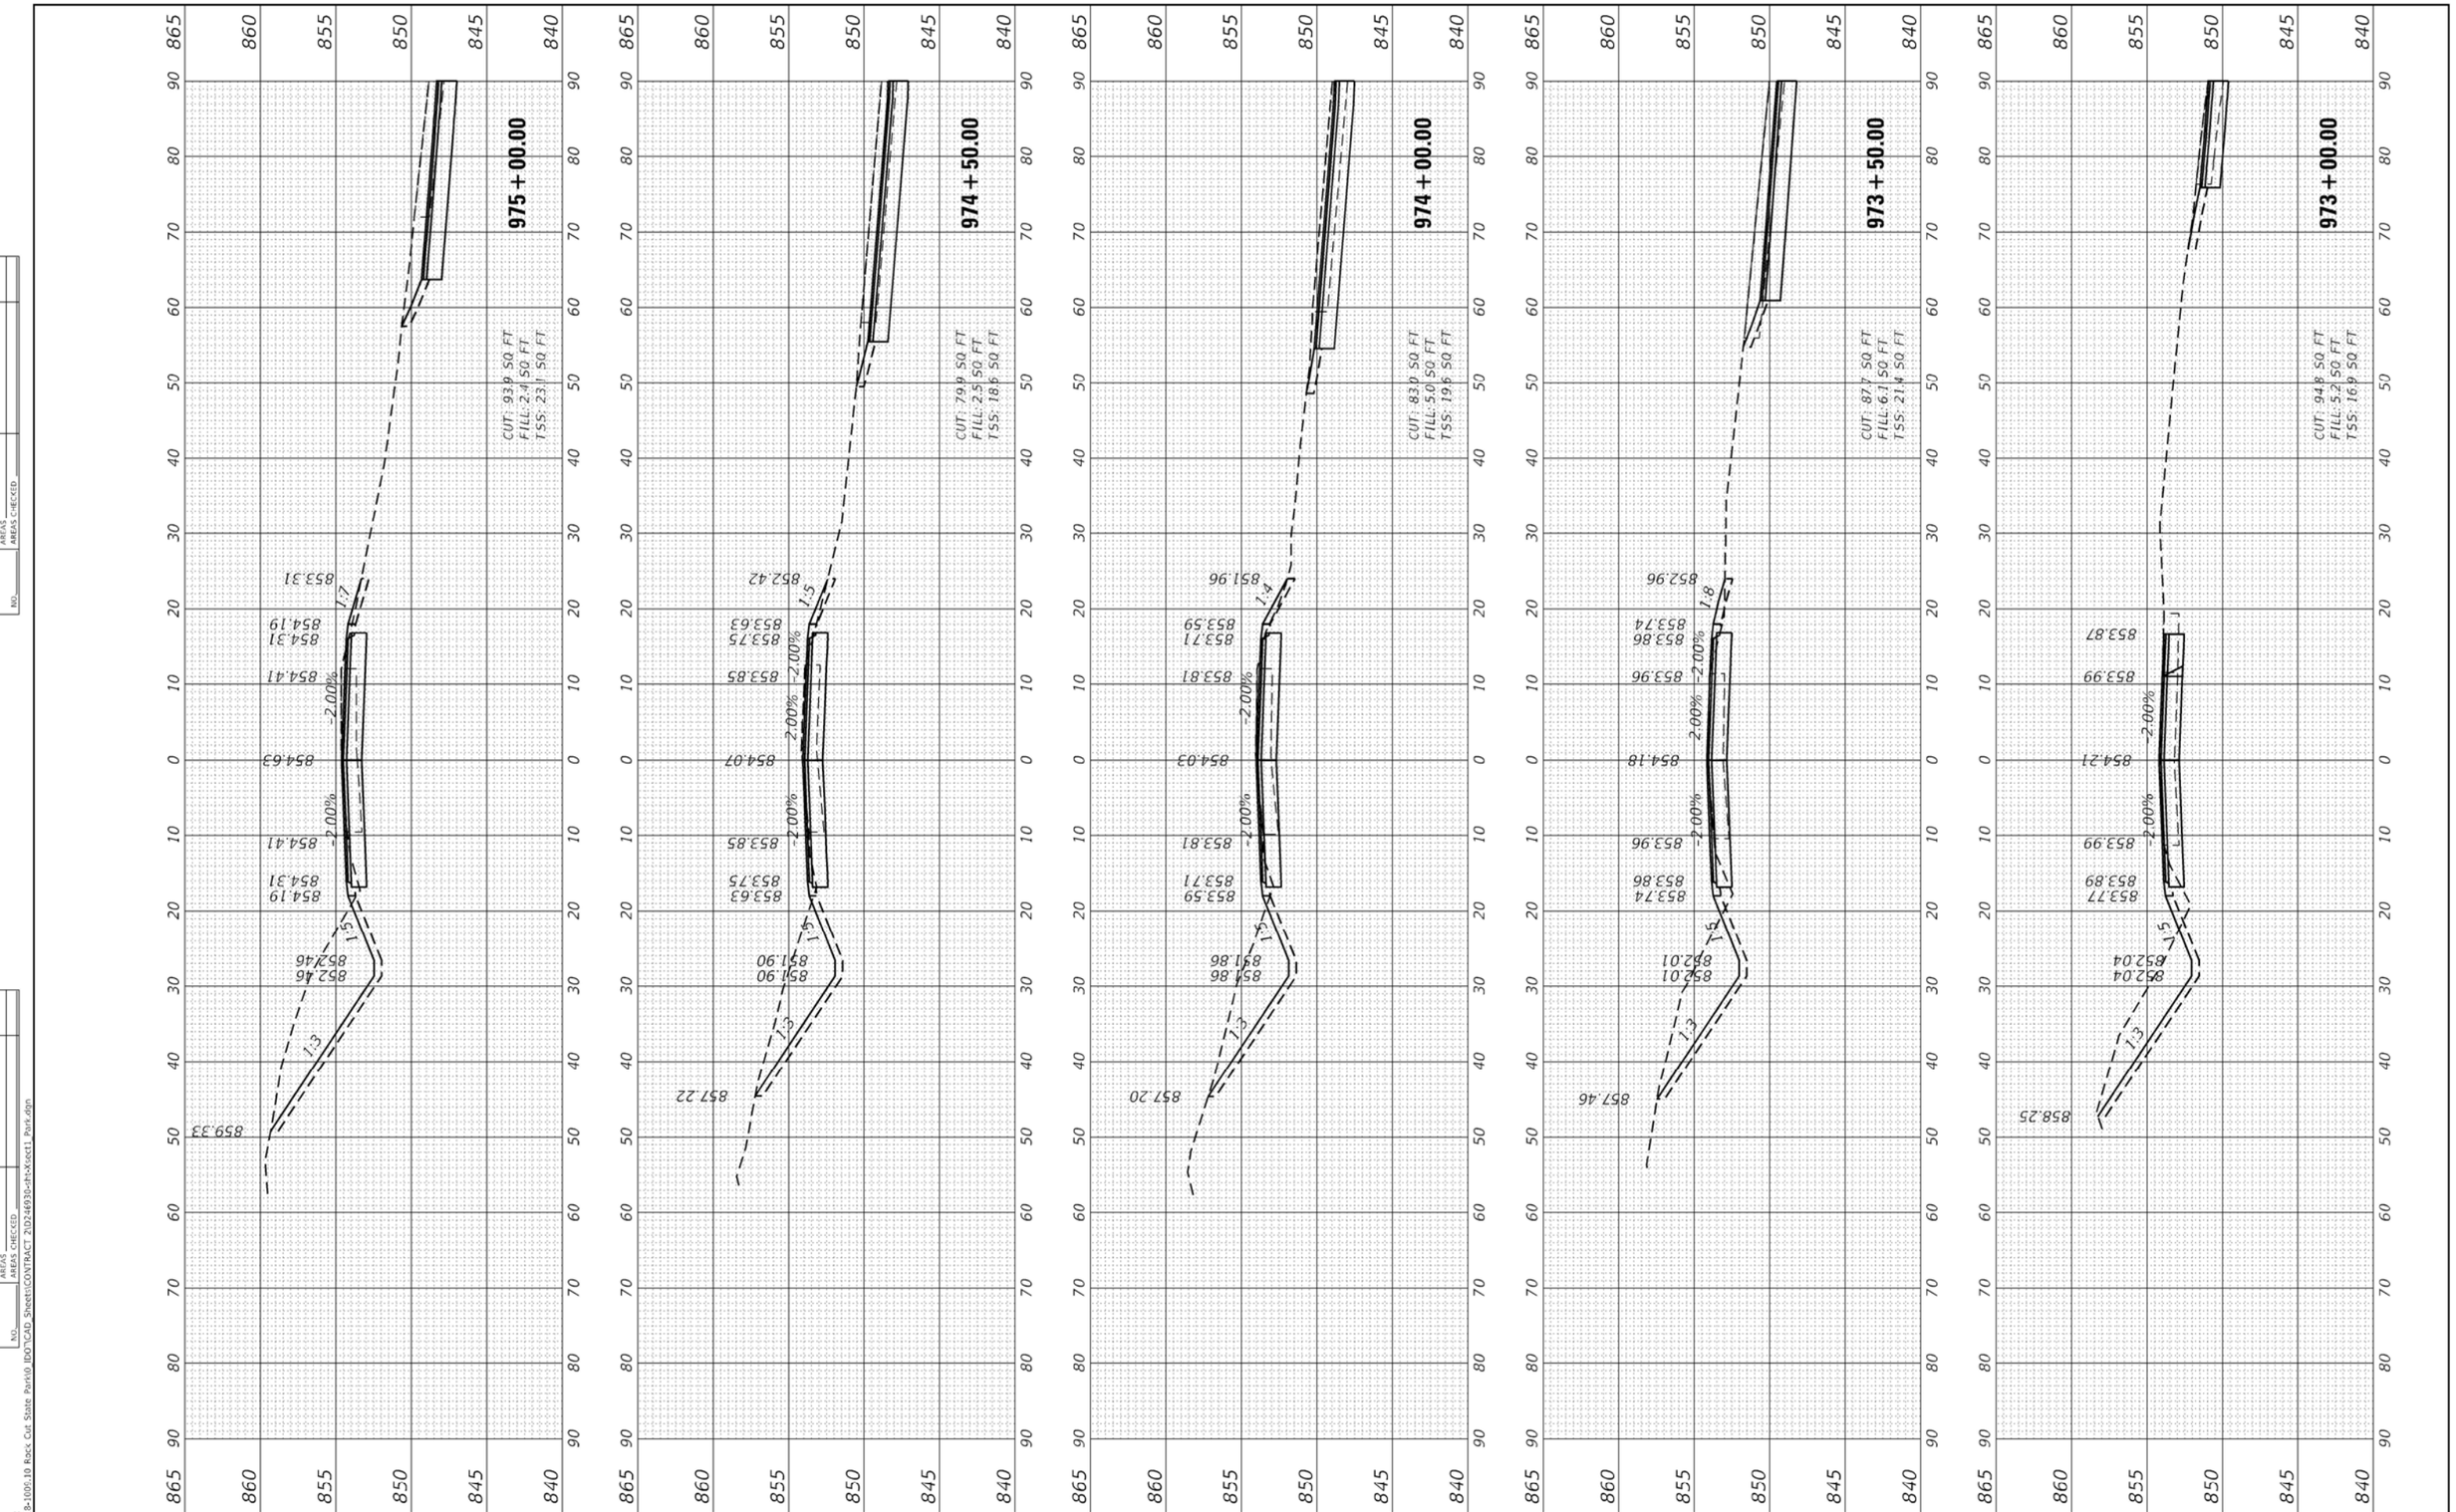

FINAL SURVEY	SURVEYED	BY	DATE
	PLOTTED		
NOTE BOOK	TEMPLATE		
	AREAS		
NO.	AREAS CHECKED		

ORIGINAL SURVEY	SURVEYED	BY	DATE
	PLOTTED		
NOTE BOOK	TEMPLATE		
	AREAS		
NO.	AREAS CHECKED		

MODEL: Default
FILE NAME: P:\18-1005-10 Rock Cut State Park\0 IDOT\CAD Sheets\CONTRACT 2\D246930-sht-Xsect1 Part.dgn

Kaskaskia Engineering Group, LLC
477 South Third Street
Suite 206
Geneva, Illinois 60134
630.232.9157 phone
www.kaskaskiaeng.com
PROFESSIONAL REGISTRATIONS
Illinois Professional Design Firm 184.01973
Professional Engineering Group 20-580016
LICENSE NO.


	DESIGNED - BCD		REVISED -
	DRAWN - NDP		REVISED -
PLOT SCALE = 20.0000 ' / in.	CHECKED - LDC		REVISED -
PLOT DATE = 9/13/2022	DATE - 9/12/22		REVISED -

STATE OF ILLINOIS
DEPARTMENT OF TRANSPORTATION

CROSS SECTIONS – PARK ROAD
ROCK CUT STATE PARK

SCALE: H:10 V:5 | SHEET 23 OF 33 SHEETS | STA. 973+00.00 TO STA. 975+00.00

F.A. RTE.	SECTION	COUNTY	TOTAL SHEETS	SHEET NO.
	ROCK CUT PHASE 3 - 2023	WINNEBAGO	139	125
		CONTRACT NO. 46934		
	ILLINOIS FED. AID PROJECT			

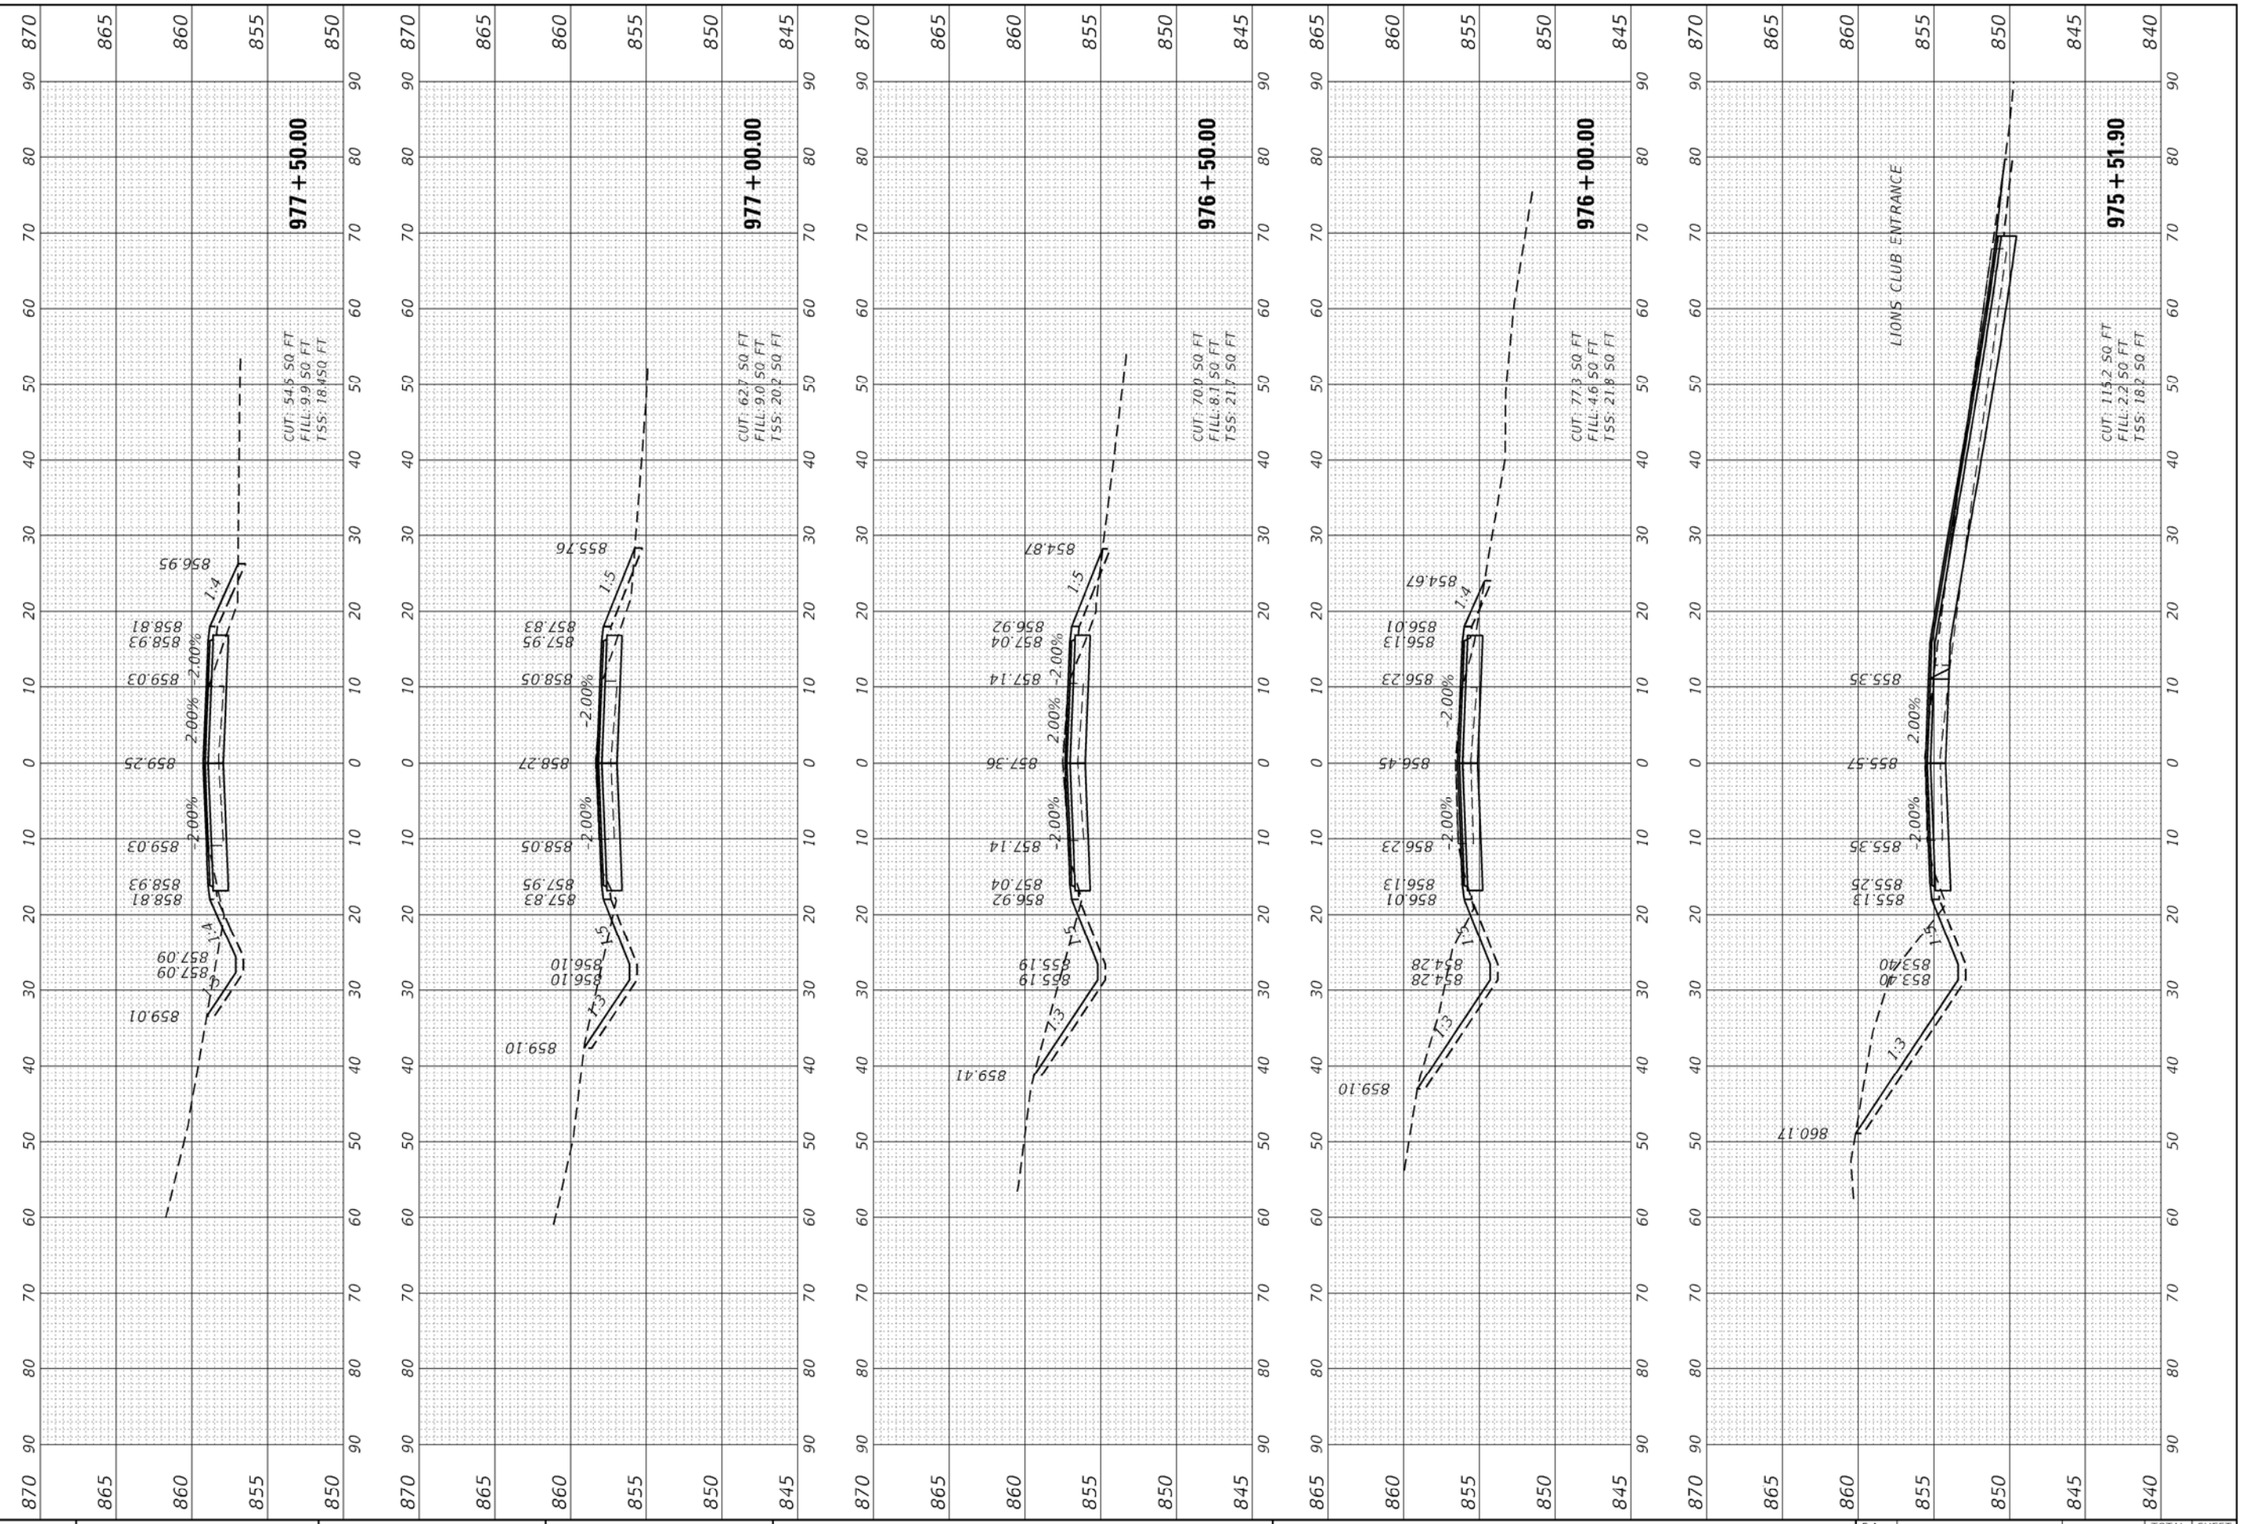

FINAL SURVEY	SURVEYED	BY	DATE
NOTE BOOK	PLOTTED		
NO.	TEMPLATE		
	AREAS		
	AREAS CHECKED		

ORIGINAL SURVEY	SURVEYED	BY	DATE
NOTE BOOK	PLOTTED		
NO.	TEMPLATE		
	AREAS		
	AREAS CHECKED		

MODEL: Default
FILE NAME: P:\18-1009\10 Rock Cut State Park\0 IDOT\CAD_Sheets\CONTRACT 21D24693O-sht-xsect1_Park.dgn

Kaskaskia Engineering Group, LLC
477 South Third Street
Suite 200
Geneva, Illinois 60134
630.513.9137 phone
www.kaskaskiaeng.com
PROFESSIONAL REGISTRATIONS — LICENSE NO.
Illinois Professional Design Firm — 184.011773
Professional Engineering Group — 20-5880516


	DESIGNED - BCD		REVISED -
	DRAWN - NDP		REVISED -
PLOT SCALE = 20.0000 ' / in.	CHECKED - LDC		REVISED -
PLOT DATE = 9/13/2022	DATE - 9/12/22		REVISED -

STATE OF ILLINOIS
DEPARTMENT OF TRANSPORTATION

CROSS SECTIONS – PARK ROAD
ROCK CUT STATE PARK

SCALE: H:10 V:5 | SHEET 24 OF 33 SHEETS | STA. 975+51.90 TO STA. 977+50.00

F.A. RTE.	SECTION	COUNTY	TOTAL SHEETS	SHEET NO.
	ROCK CUT PHASE 3 - 2023	WINNEBAGO	139	126
		CONTRACT NO. 46934		
		ILLINOIS FED. AID PROJECT		

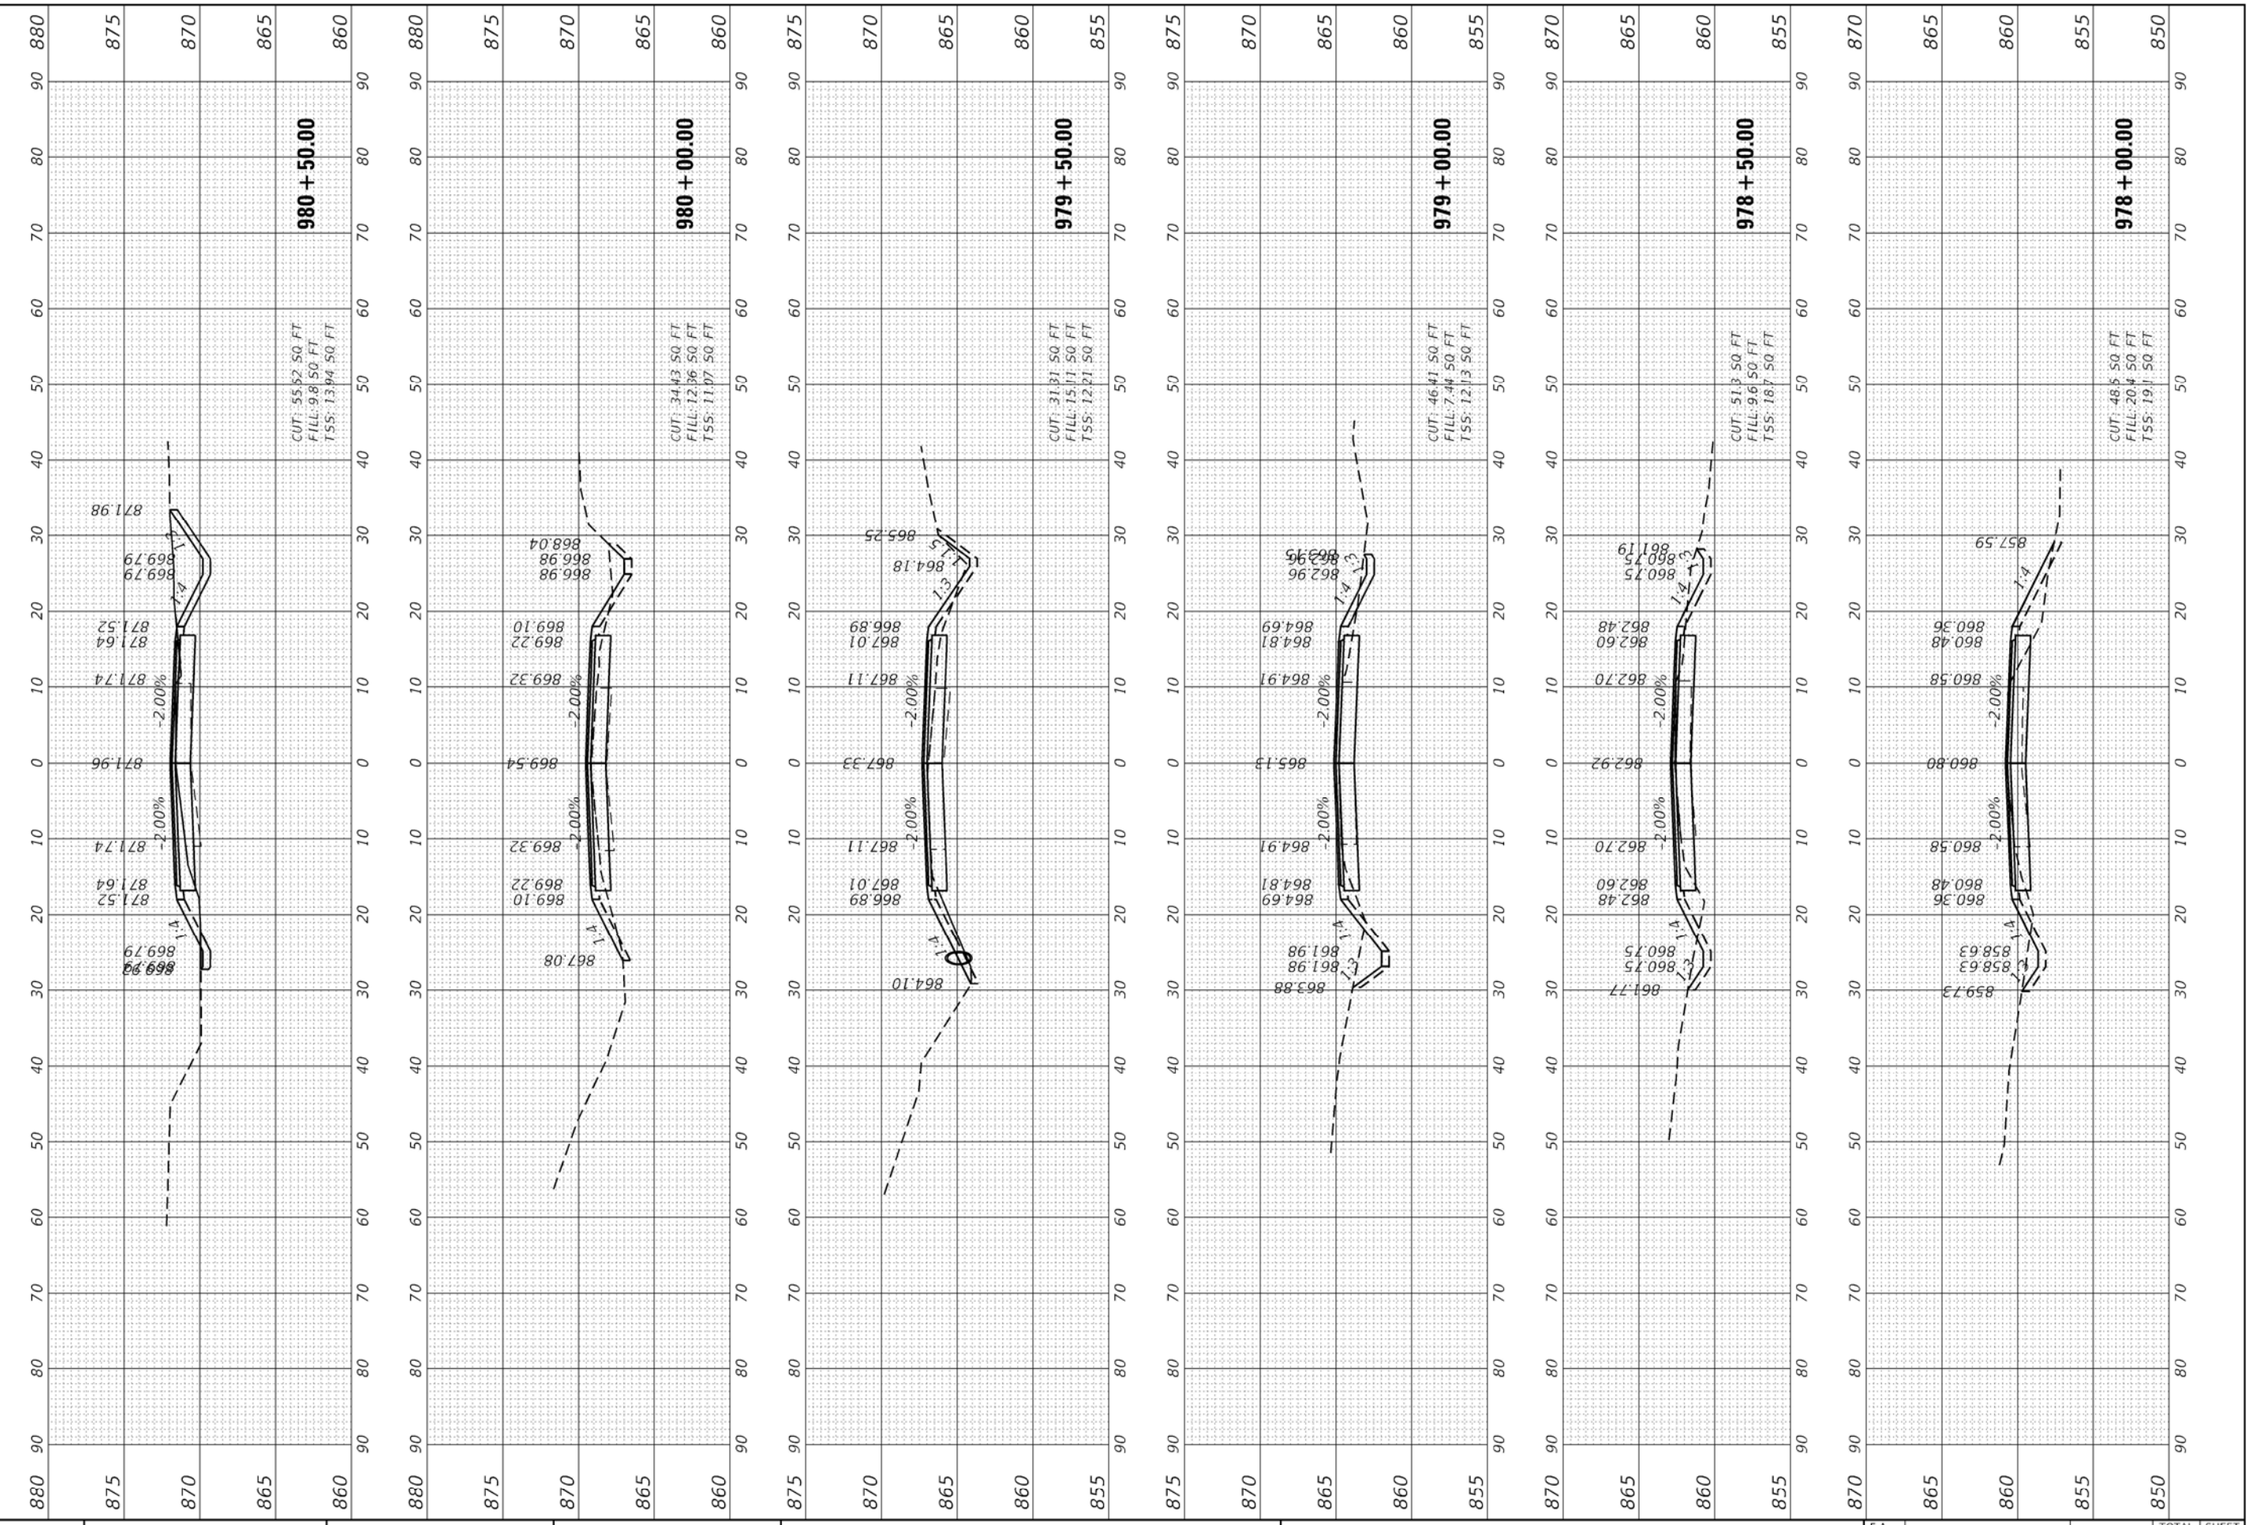

FINAL SURVEY	SURVEYED	BY	DATE
	PLOTTED		
NOTE BOOK	TEMPLATE		
NO.	AREAS		
	AREAS CHECKED		

ORIGINAL SURVEY	SURVEYED	BY	DATE
	PLOTTED		
NOTE BOOK	TEMPLATE		
NO.	AREAS		
	AREAS CHECKED		

MODEL: Default
FILE NAME: P:\18-1005-10 Rock Cut State Park\0 IDOT\CAD Sheets\CONTRACT 2\20246930-sht-xsect1 Park.dgn

Kaskaskia Engineering Group, LLC
477 South Third Street
Suite 206
Geneva, Illinois 60134
630.232.9110 phone
www.kaskaskieng.com
PROFESSIONAL REGISTRATIONS
Illinois Professional Design Firm 184.005775
Professional Engineering Group 29-5805516
LICENSE NO.


	DESIGNED - BCD	REVISED -	
	DRAWN - NDP	REVISED -	
PLOT SCALE = 20.0000 ' / in.	CHECKED - LDC	REVISED -	
PLOT DATE = 9/13/2022	DATE - 9/12/22	REVISED -	

STATE OF ILLINOIS
DEPARTMENT OF TRANSPORTATION

CROSS SECTIONS – PARK ROAD
ROCK CUT STATE PARK

SCALE: H:10 V:5 | SHEET 25 OF 33 SHEETS | STA. 978+00.00 TO STA. 980+50.00

F.A. RTE.	SECTION	COUNTY	TOTAL SHEETS	SHEET NO.
	ROCK CUT PHASE 3 - 2023	WINNEBAGO	139	127
		CONTRACT NO. 46934		
	ILLINOIS	FED. AID PROJECT		

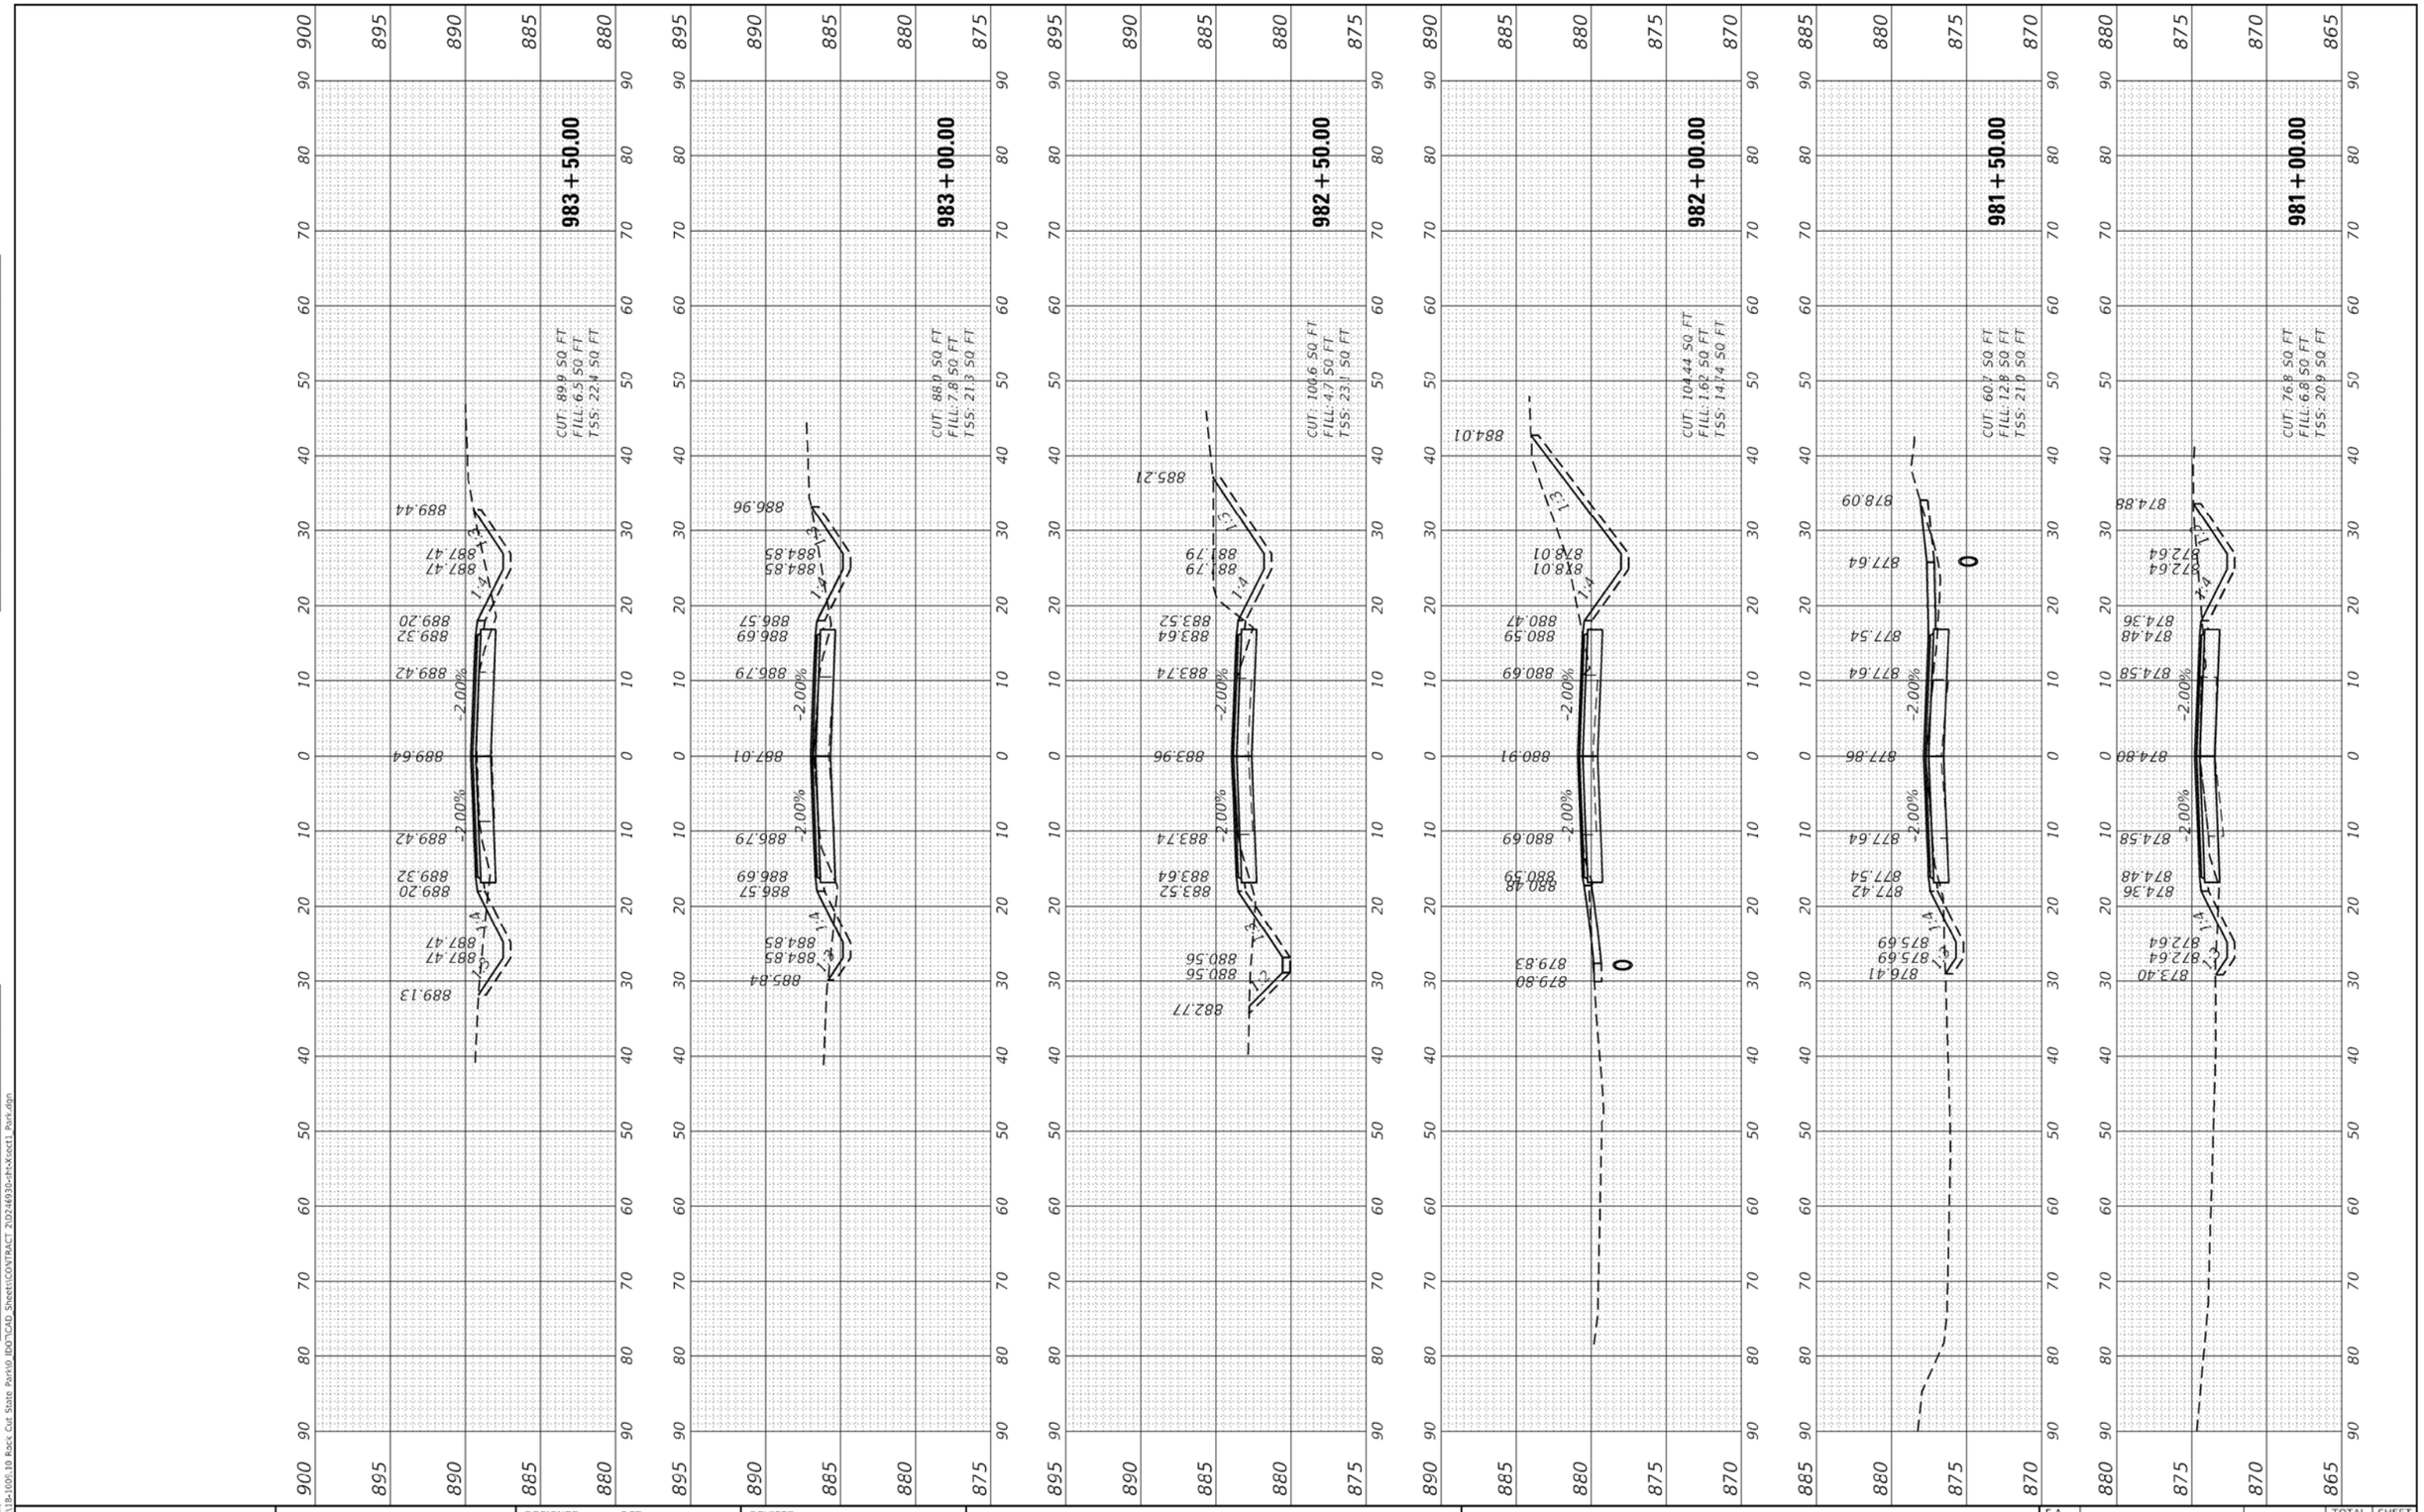

FINAL SURVEY	SURVEYED	BY	DATE
	PLOTTED		
NOTE BOOK	TEMPLATE		
	AREAS		
NO.	AREAS CHECKED		

ORIGINAL SURVEY	SURVEYED	BY	DATE
	PLOTTED		
NOTE BOOK	TEMPLATE		
	AREAS		
NO.	AREAS CHECKED		

MODEL: Default
FILE NAME: P:\18-1005.10 Rock Cut State Park\0 IDOT\CAD Sheets\CONTRACT 2\D246930-sht-Xsect1 Part.dgn

Kaskaskia Engineering Group, LLC
477 South Third Street
Suite 200
Geneva, Illinois 60134
630.232.9157 phone
www.kaskaskiaeng.com
PROFESSIONAL REGISTRATIONS
Illinois Professional Design Firm 184.005773
Professional Engineering Group 20-580556
LICENSE NO.


	DESIGNED - BCD		REVISED -
	DRAWN - NDP		REVISED -
PLOT SCALE = 20.0000 ' / in.	CHECKED - LDC		REVISED -
PLOT DATE = 9/13/2022	DATE - 9/12/22		REVISED -

STATE OF ILLINOIS
DEPARTMENT OF TRANSPORTATION

CROSS SECTIONS – PARK ROAD
ROCK CUT STATE PARK

SCALE: H:10 V:5 | SHEET 26 OF 33 SHEETS | STA. 981+00.00 TO STA. 983+50.00

F.A. RTE.	SECTION	COUNTY	TOTAL SHEETS	SHEET NO.
	ROCK CUT PHASE 3 - 2023	WINNEBAGO	139	128
		CONTRACT NO. 46934		
	ILLINOIS FED. AID PROJECT			

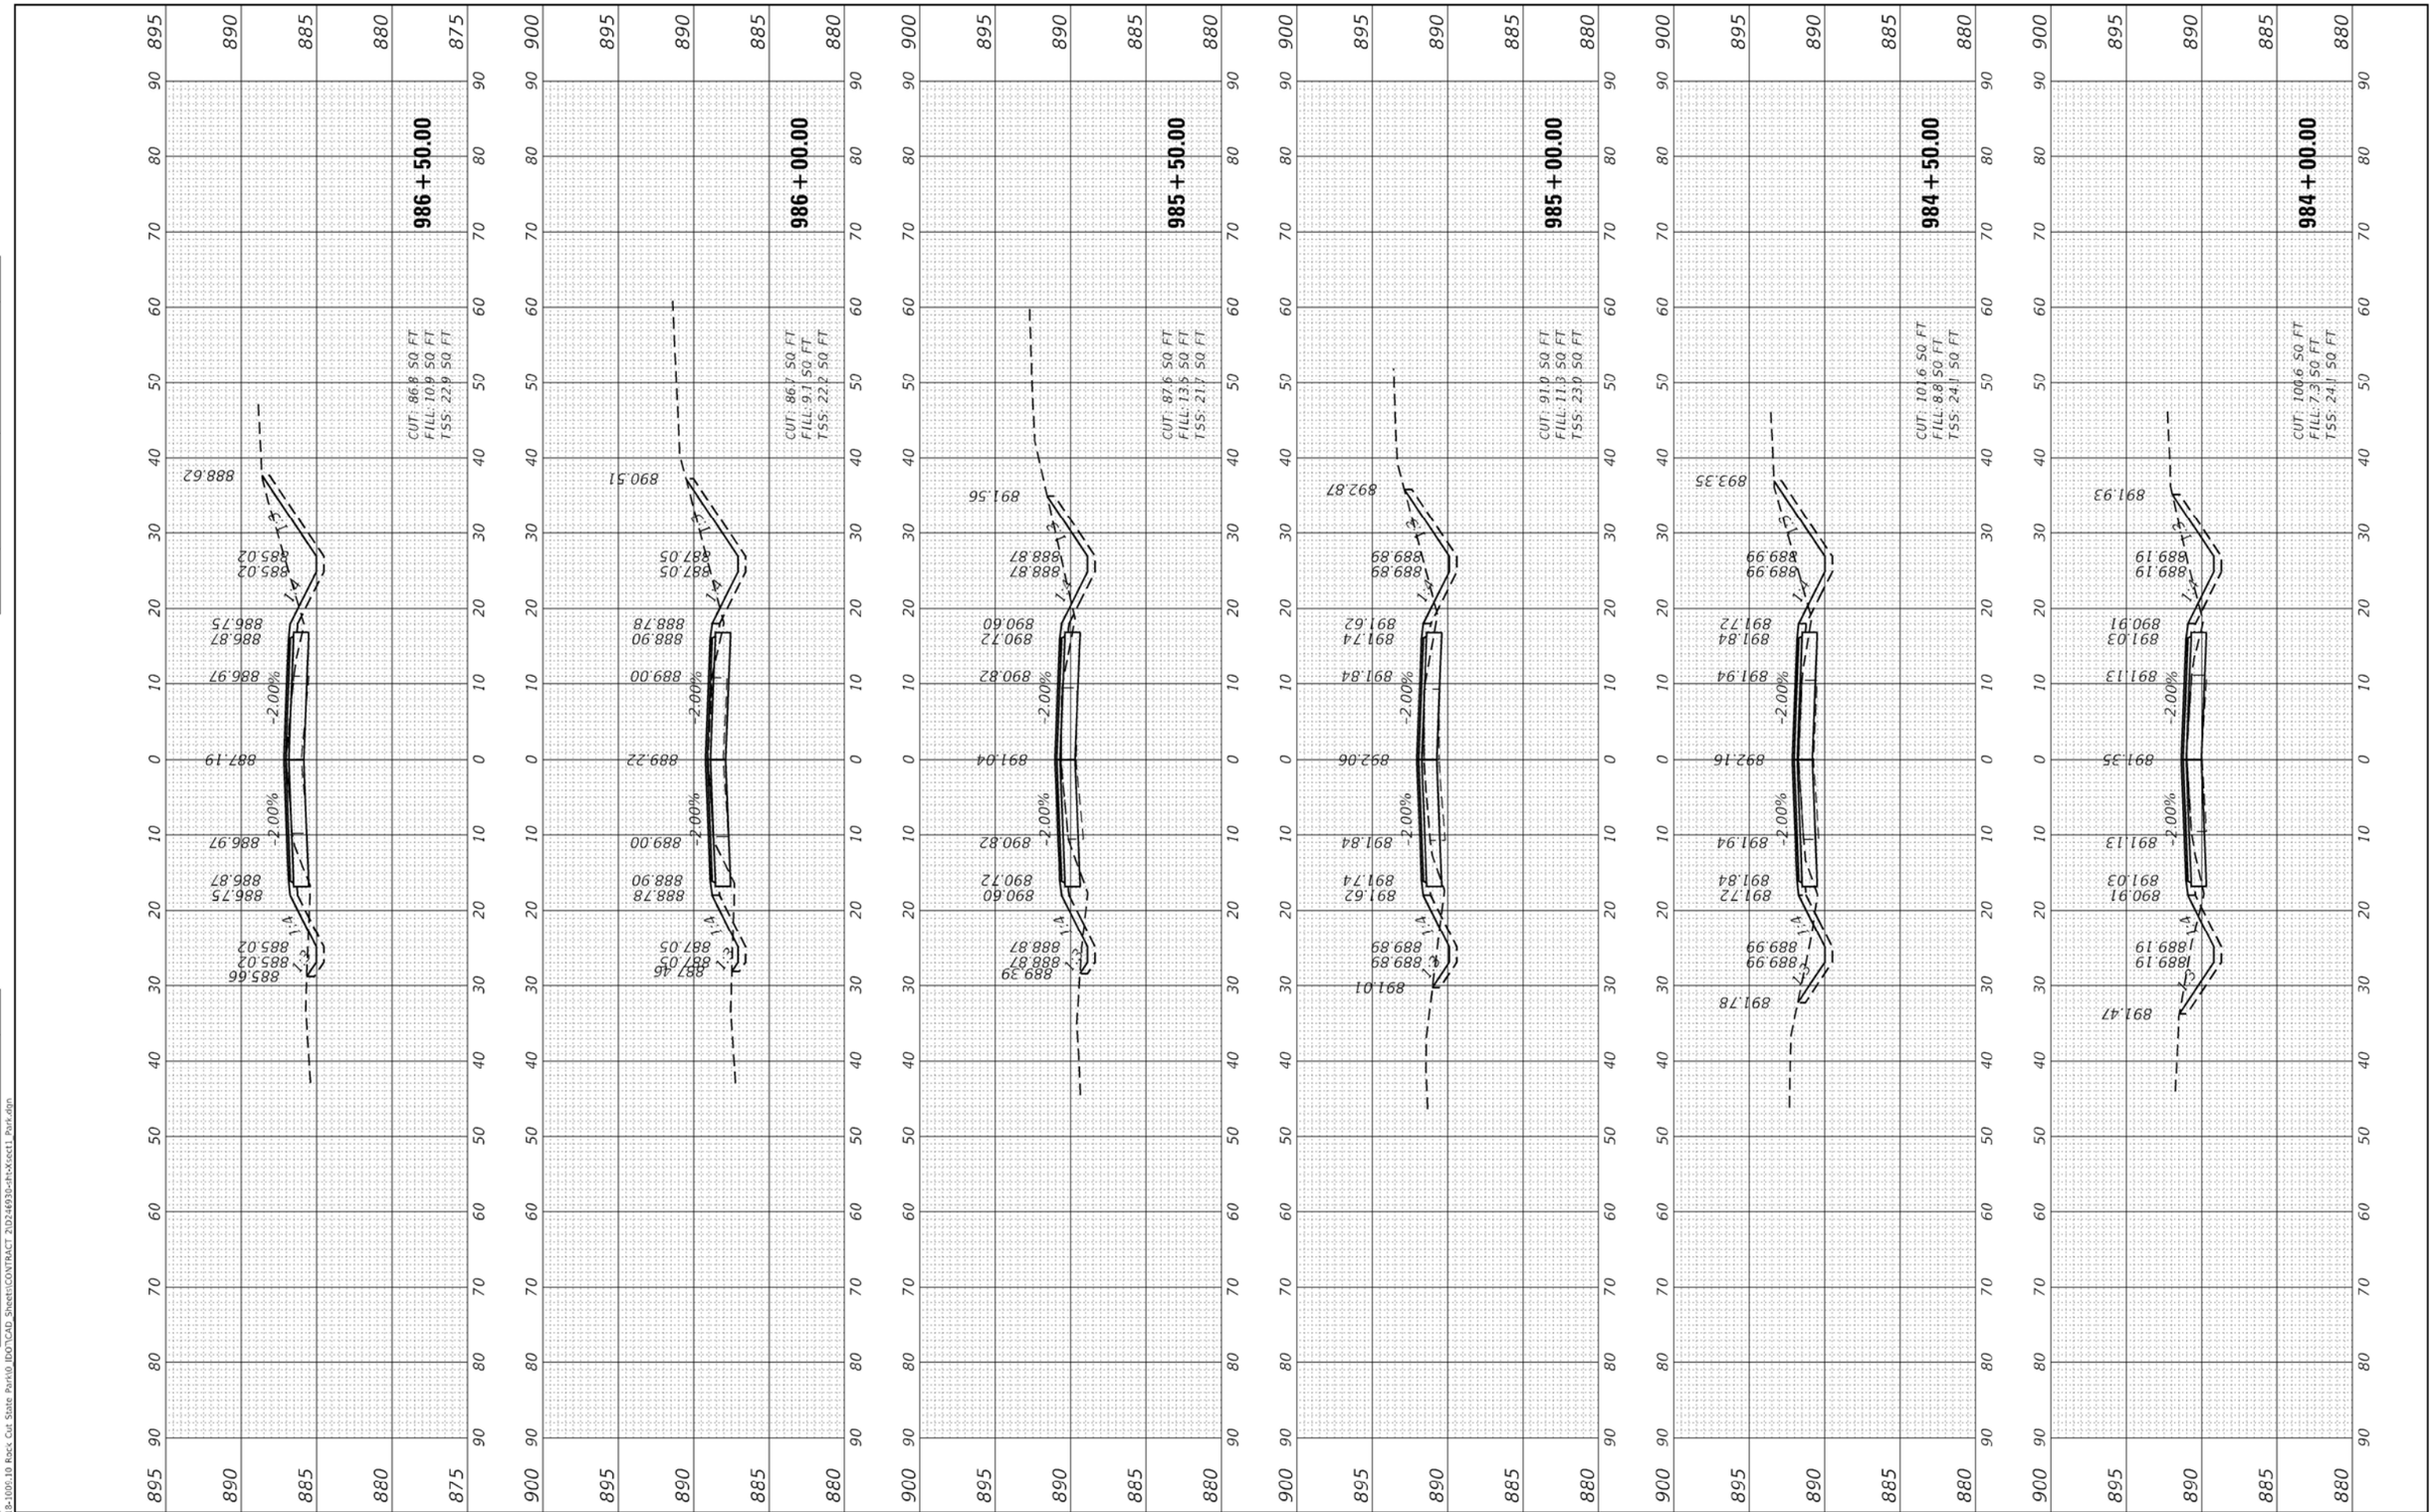

FINAL SURVEY | NOTE BOOK | NO. | SURVEYED | PLOTTED | TEMPLATE | AREAS | AREAS CHECKED | BY | DATE

ORIGINAL SURVEY | NOTE BOOK | NO. | SURVEYED | PLOTTED | TEMPLATE | AREAS | AREAS CHECKED | DATE

MODEL: Default
FILE NAME: P:\18-1005.10 Rock Cut State Park\0 IDOT\CAD Sheets\CONTRACT 21D24693b-dh-xsect1 Park.dgn

Kaskaskia Engineering Group, LLC
477 South Third Street, Suite 200, Geneva, Illinois 60134, 630.232.9317 phone, www.kaskaskiaeng.com
PROFESSIONAL REGISTRATIONS: Illinois Professional Design Firm 184.004779; Professional Engineering Group 29-5005516

PLOT SCALE = 20.0000 ' / in.
PLOT DATE = 9/13/2022


DESIGNED - BCD	REVISED -	
DRAWN - NDP	REVISED -	
CHECKED - LDC	REVISED -	
DATE - 9/12/22	REVISED -	

STATE OF ILLINOIS
DEPARTMENT OF TRANSPORTATION

CROSS SECTIONS – PARK ROAD
ROCK CUT STATE PARK

SCALE: H:10 V:5 | SHEET 27 OF 33 SHEETS | STA. 984+00.00 TO STA. 986+50.00

F.A. RTE.	SECTION	COUNTY	TOTAL SHEETS	SHEET NO.
	ROCK CUT PHASE 3 - 2023	WINNEBAGO	139	129
		CONTRACT NO. 46934		
	ILLINOIS FED. AID PROJECT			

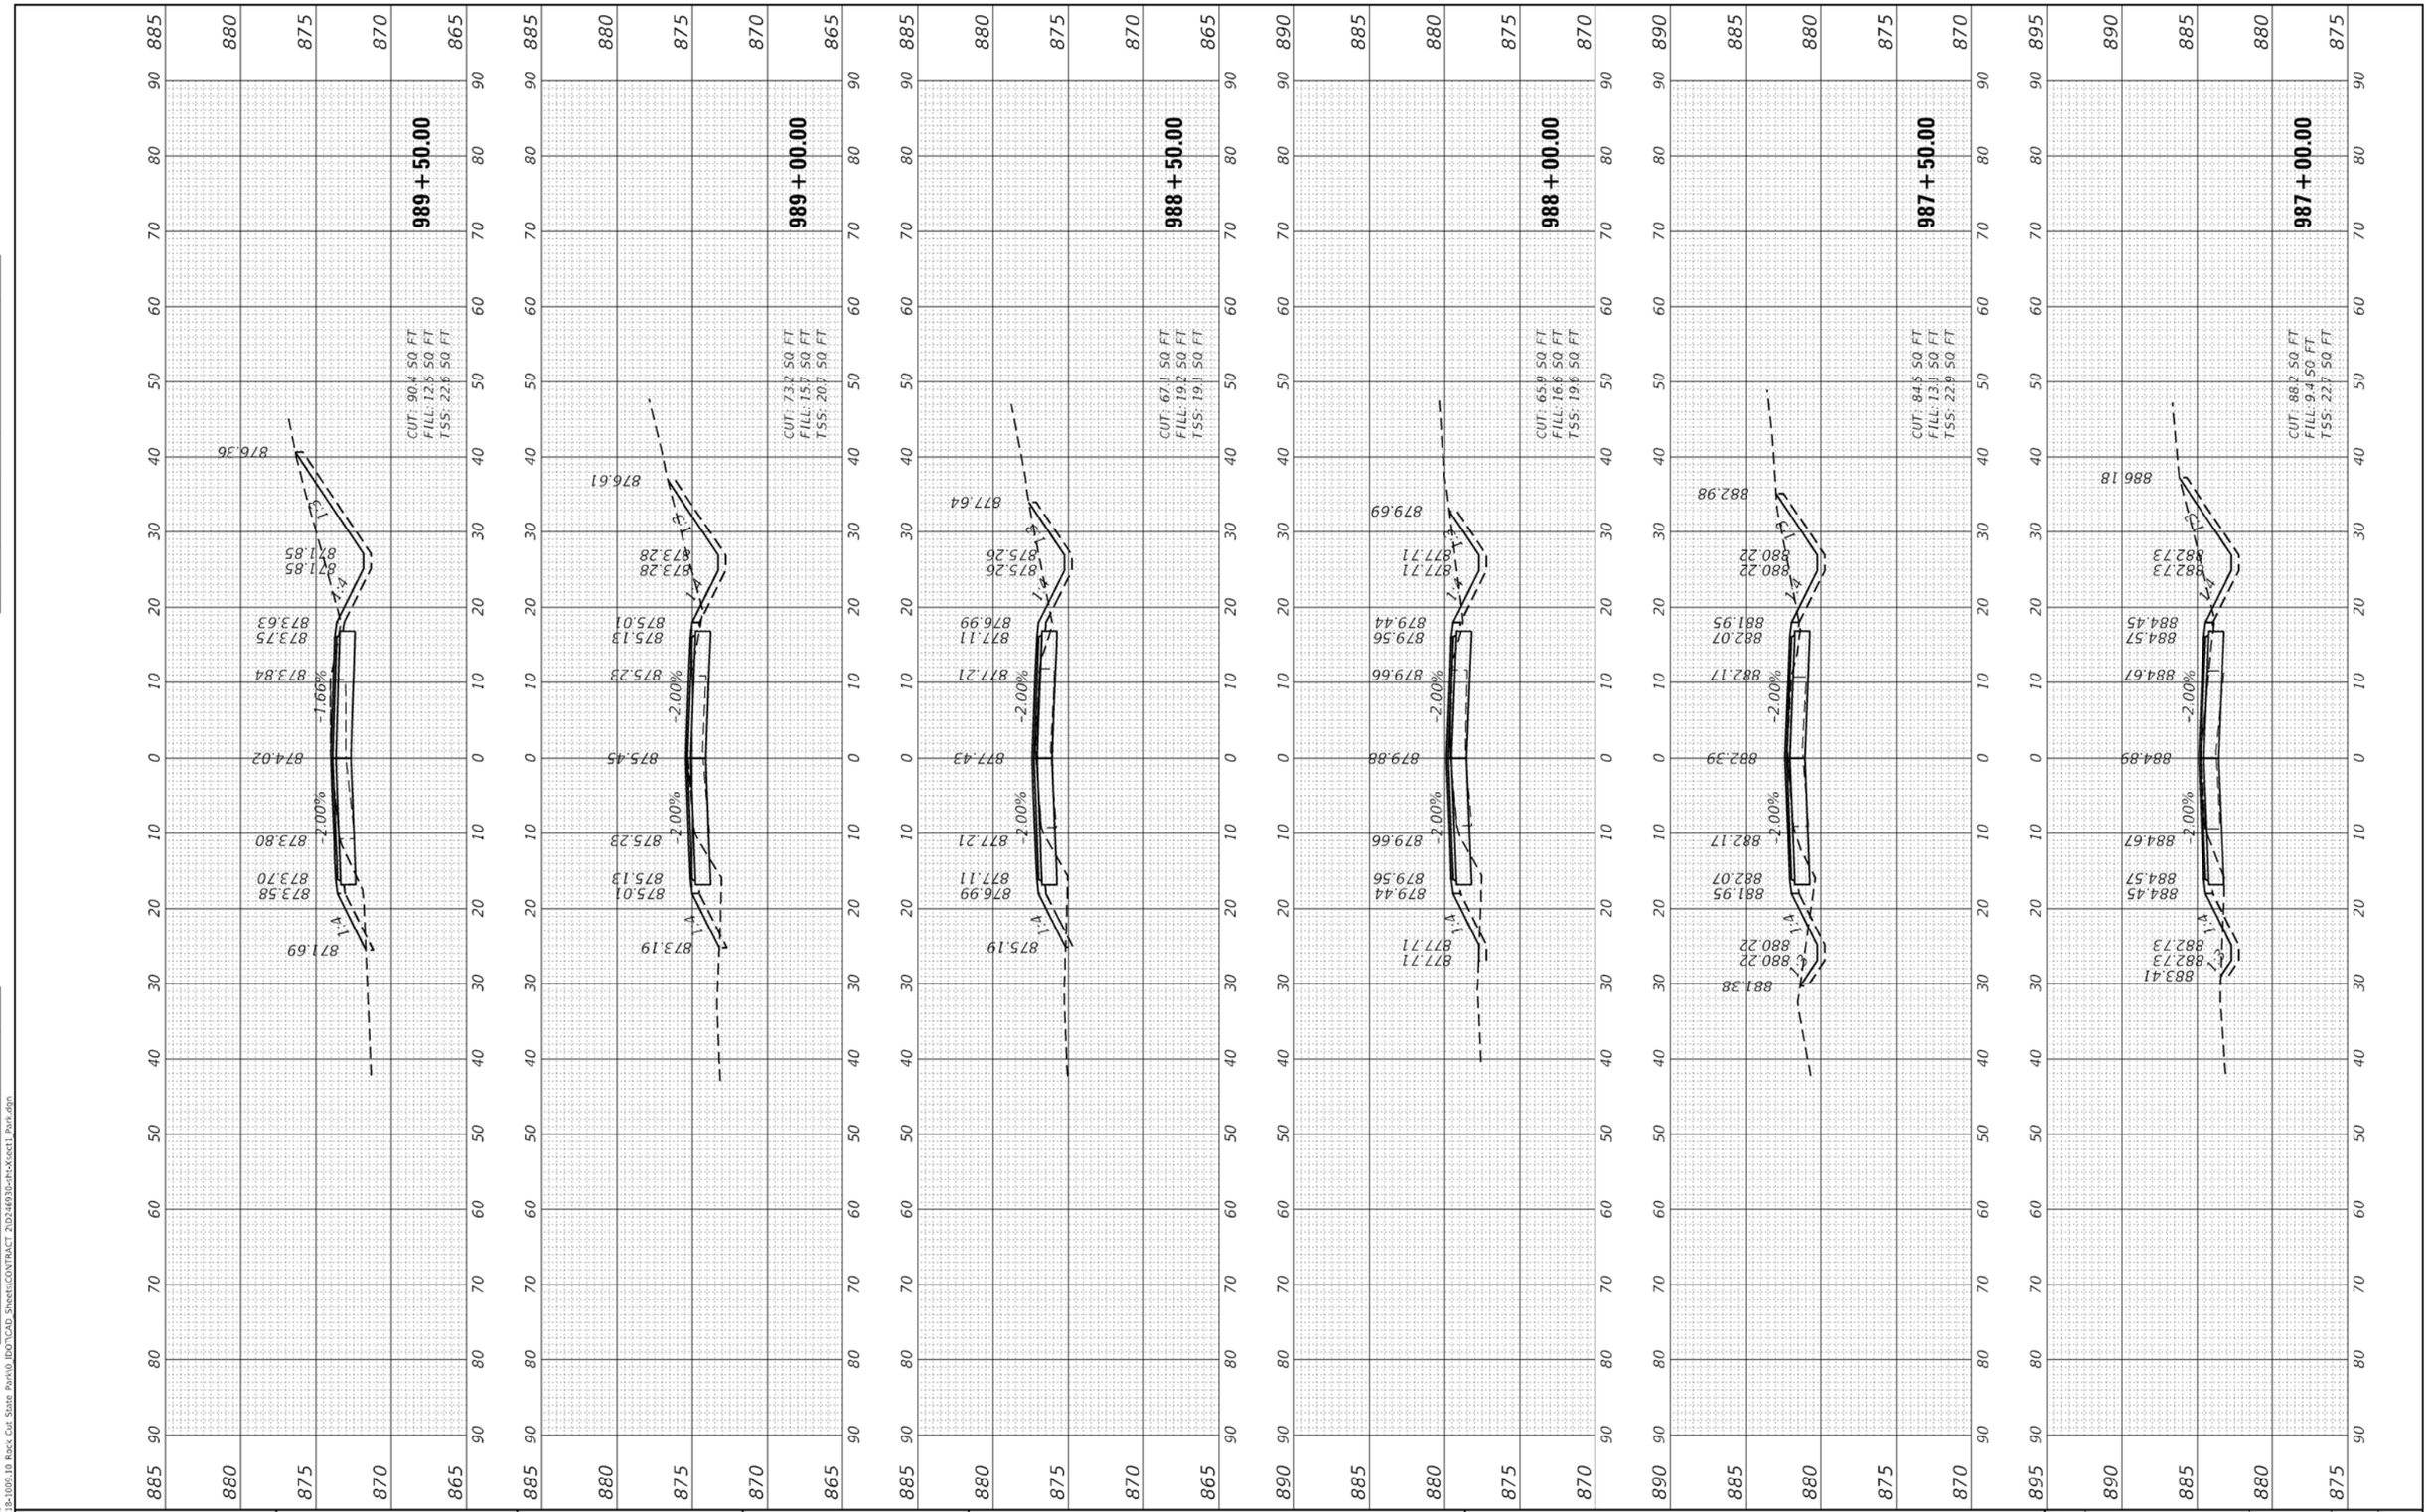

FINAL SURVEY	SURVEYED	BY	DATE
	PLOTTED		
NOTE BOOK	TEMPLATE		
NO.	AREAS		
	AREAS CHECKED		

ORIGINAL SURVEY	SURVEYED	BY	DATE
	PLOTTED		
NOTE BOOK	TEMPLATE		
NO.	AREAS		
	AREAS CHECKED		

MODEL: Default
FILE NAME: P:\18-1005.10 Rock Cut State Park\0 IDOT\CAD Sheets\CONTRACT 21024693b-dht-Xsect1 Park.dgn

Kaskaskia Engineering Group, LLC
477 South Third Street
Suite 200
Geneva, Illinois 60134
630.232.9317 phone
www.kaskaskieng.com
PROFESSIONAL REGISTRATIONS
Illinois Professional Design Firm — 184.004779
Professional Engineering Group — 29-5005516
LICENSE NO.


		DESIGNED - BCD	REVISED -
		DRAWN - NDP	REVISED -
PLOT SCALE	= 20.0000 ' / in.	CHECKED - LDC	REVISED -
PLOT DATE	= 9/13/2022	DATE - 9/12/22	REVISED -

STATE OF ILLINOIS
DEPARTMENT OF TRANSPORTATION

CROSS SECTIONS – PARK ROAD
ROCK CUT STATE PARK

SCALE: H:10 V:5 | SHEET 28 OF 33 SHEETS | STA. 987+00.00 TO STA. 989+50.00

F.A. RTE.	SECTION	COUNTY	TOTAL SHEETS	SHEET NO.
	ROCK CUT PHASE 3 - 2023	WINNEBAGO	139	130
		CONTRACT NO. 46934		
	ILLINOIS FED. AID PROJECT			

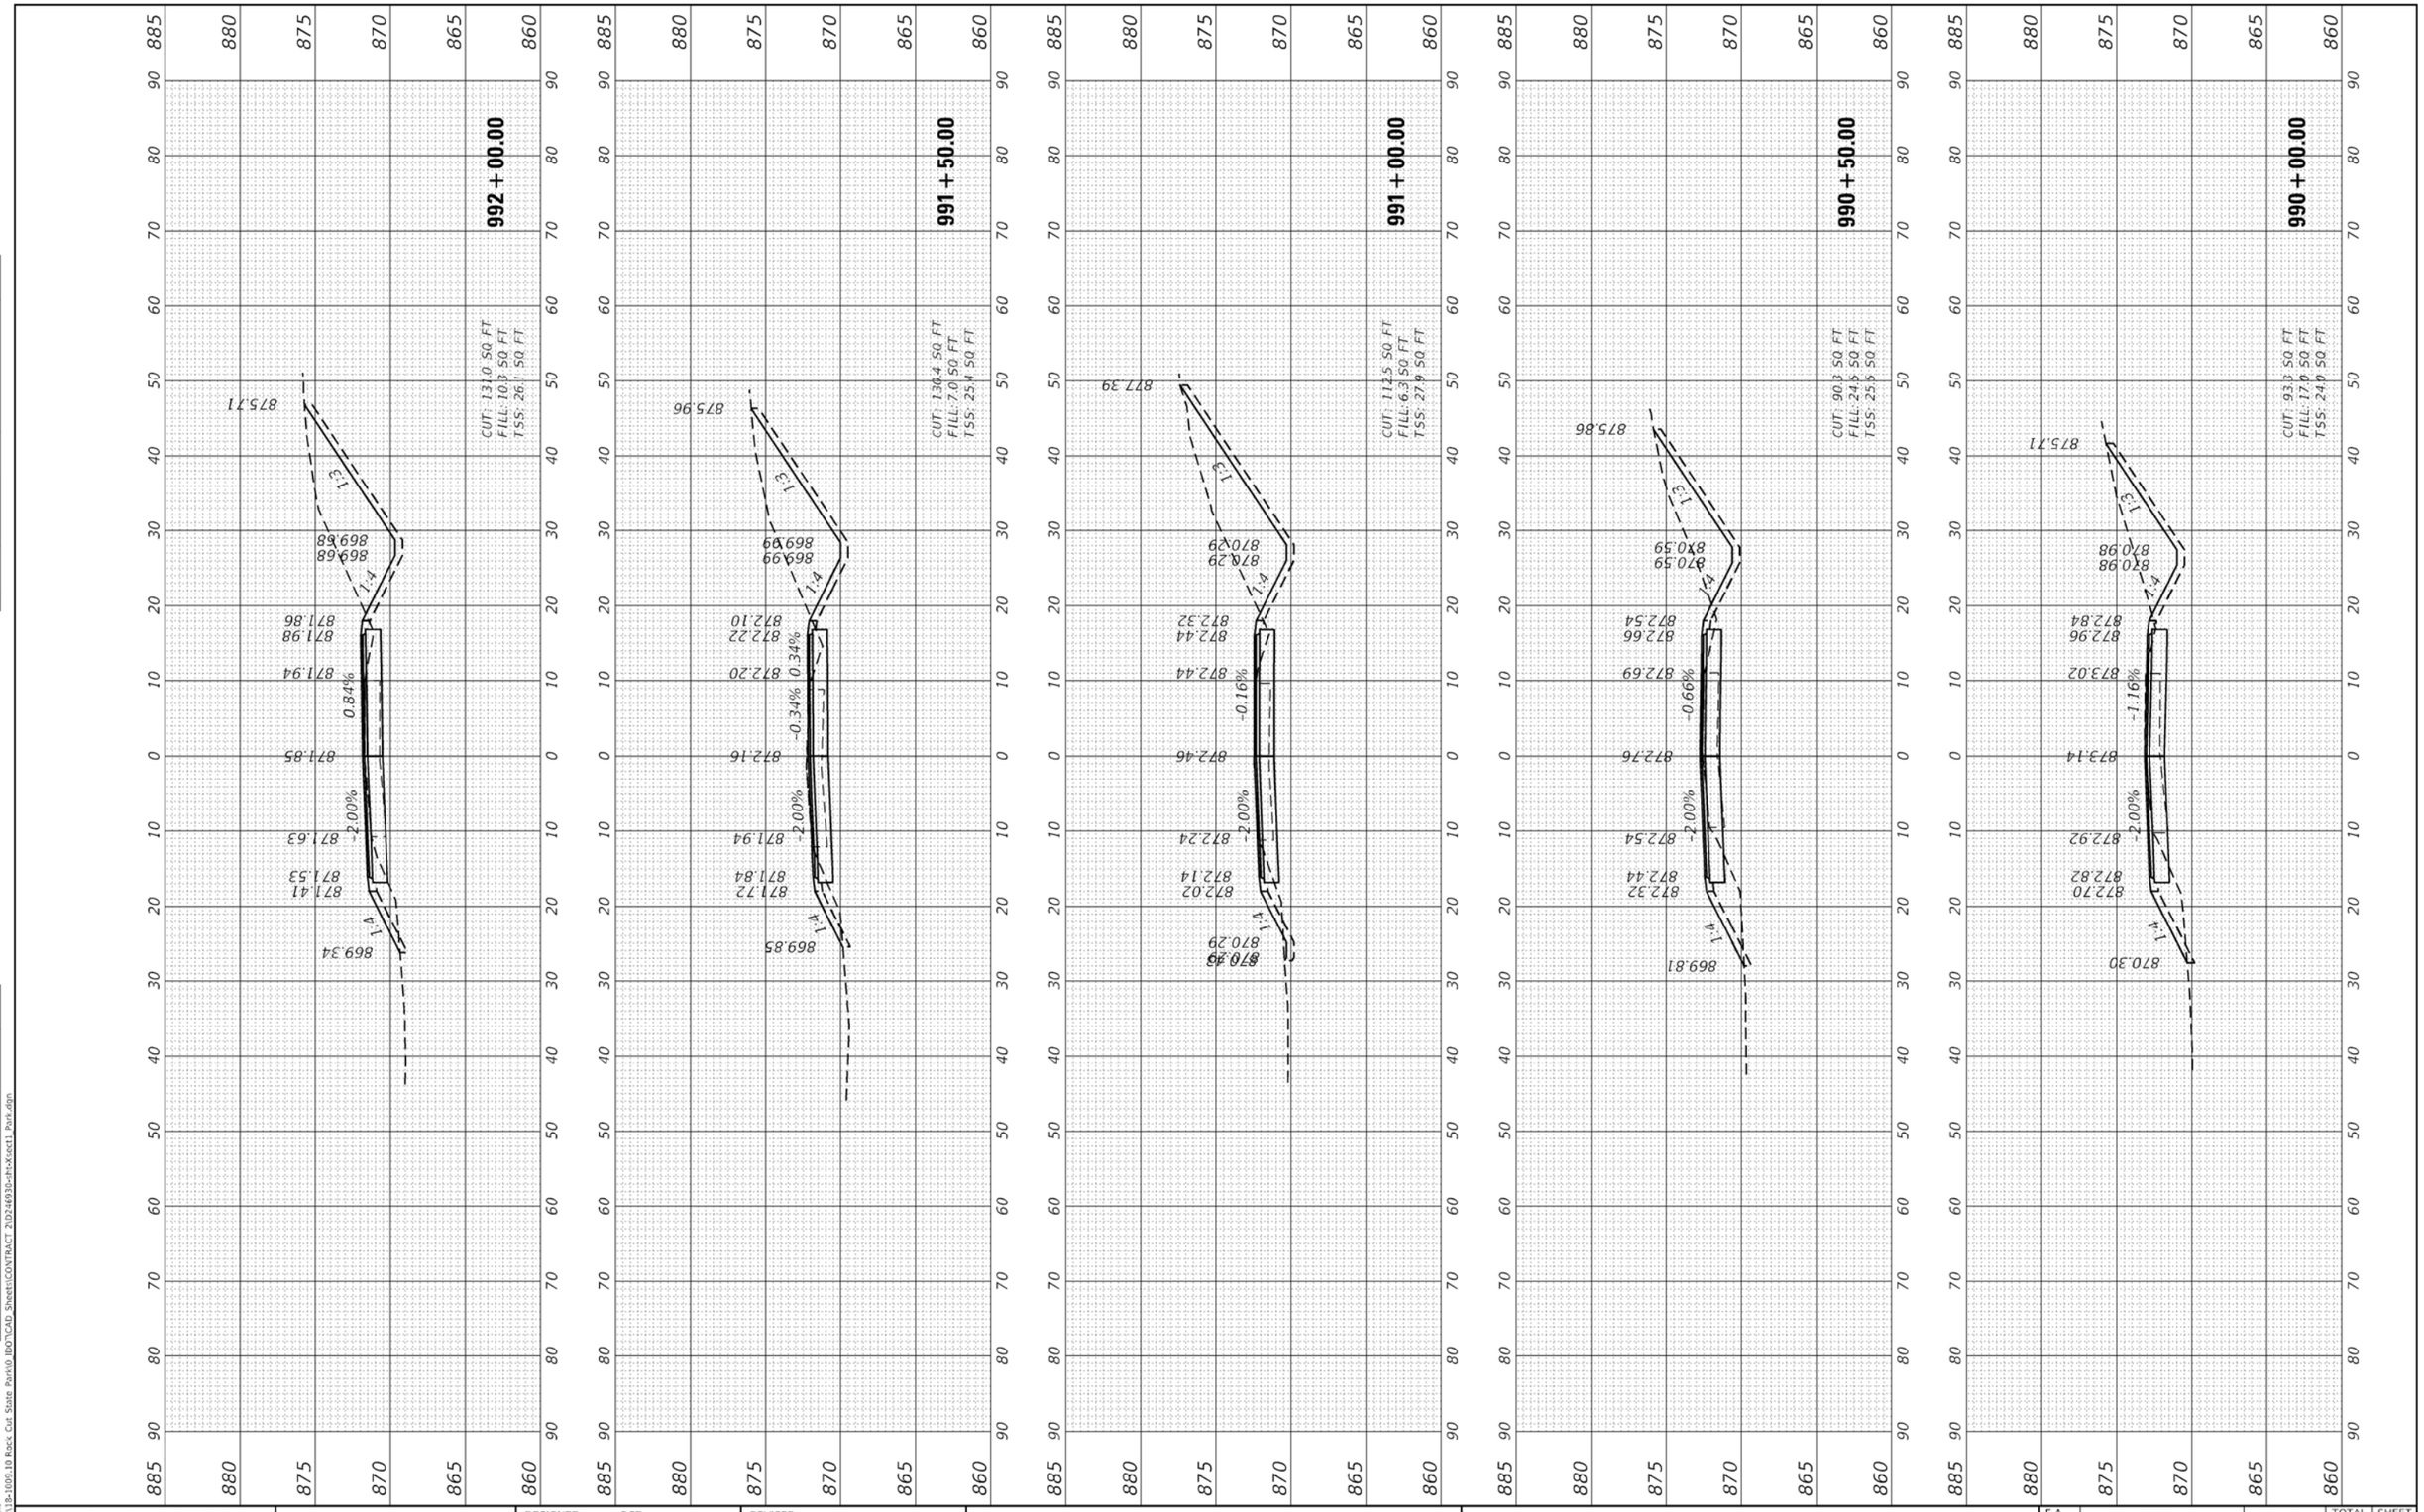

FINAL SURVEY	SURVEYED	BY	DATE
NOTE BOOK	PLOTTED		
NO.	TEMPLATE		
	AREAS		
	AREAS CHECKED		

ORIGINAL SURVEY	SURVEYED	BY	DATE
NOTE BOOK	PLOTTED		
NO.	TEMPLATE		
	AREAS		
	AREAS CHECKED		

MODEL: Default
FILE NAME: P:\18-1006.10 Rock Cut State Park\0 IDOT\CAD Sheets\CONTRACT 2\D24693d-Sht-XSect1 Park.dgn

Kaskaskia Engineering Group, LLC
477 South Third Street
Suite 200
Geneva, Illinois 60134
630.232.9197 phone
www.kaskaskia-eng.com
PROFESSIONAL REGISTRATIONS — LICENSE NOS
Illinois Professional Design Firm 184.004773
Professional Engineering Group 29-5000166


	DESIGNED - BCD	REVISED -	
	DRAWN - NDP	REVISED -	
PLOT SCALE = 20.0000 ' / in.	CHECKED - LDC	REVISED -	
PLOT DATE = 9/13/2022	DATE - 9/12/22	REVISED -	

STATE OF ILLINOIS
DEPARTMENT OF TRANSPORTATION

CROSS SECTIONS – PARK ROAD
ROCK CUT STATE PARK

SCALE: H:10 V:5 | SHEET 29 OF 33 SHEETS | STA. 990+00.00 TO STA. 992+00.00

F.A. RTE.	SECTION	COUNTY	TOTAL SHEETS	SHEET NO.
	ROCK CUT PHASE 3 - 2023	WINNEBAGO	139	131
		CONTRACT NO. 46934		
	ILLINOIS FED. AID PROJECT			

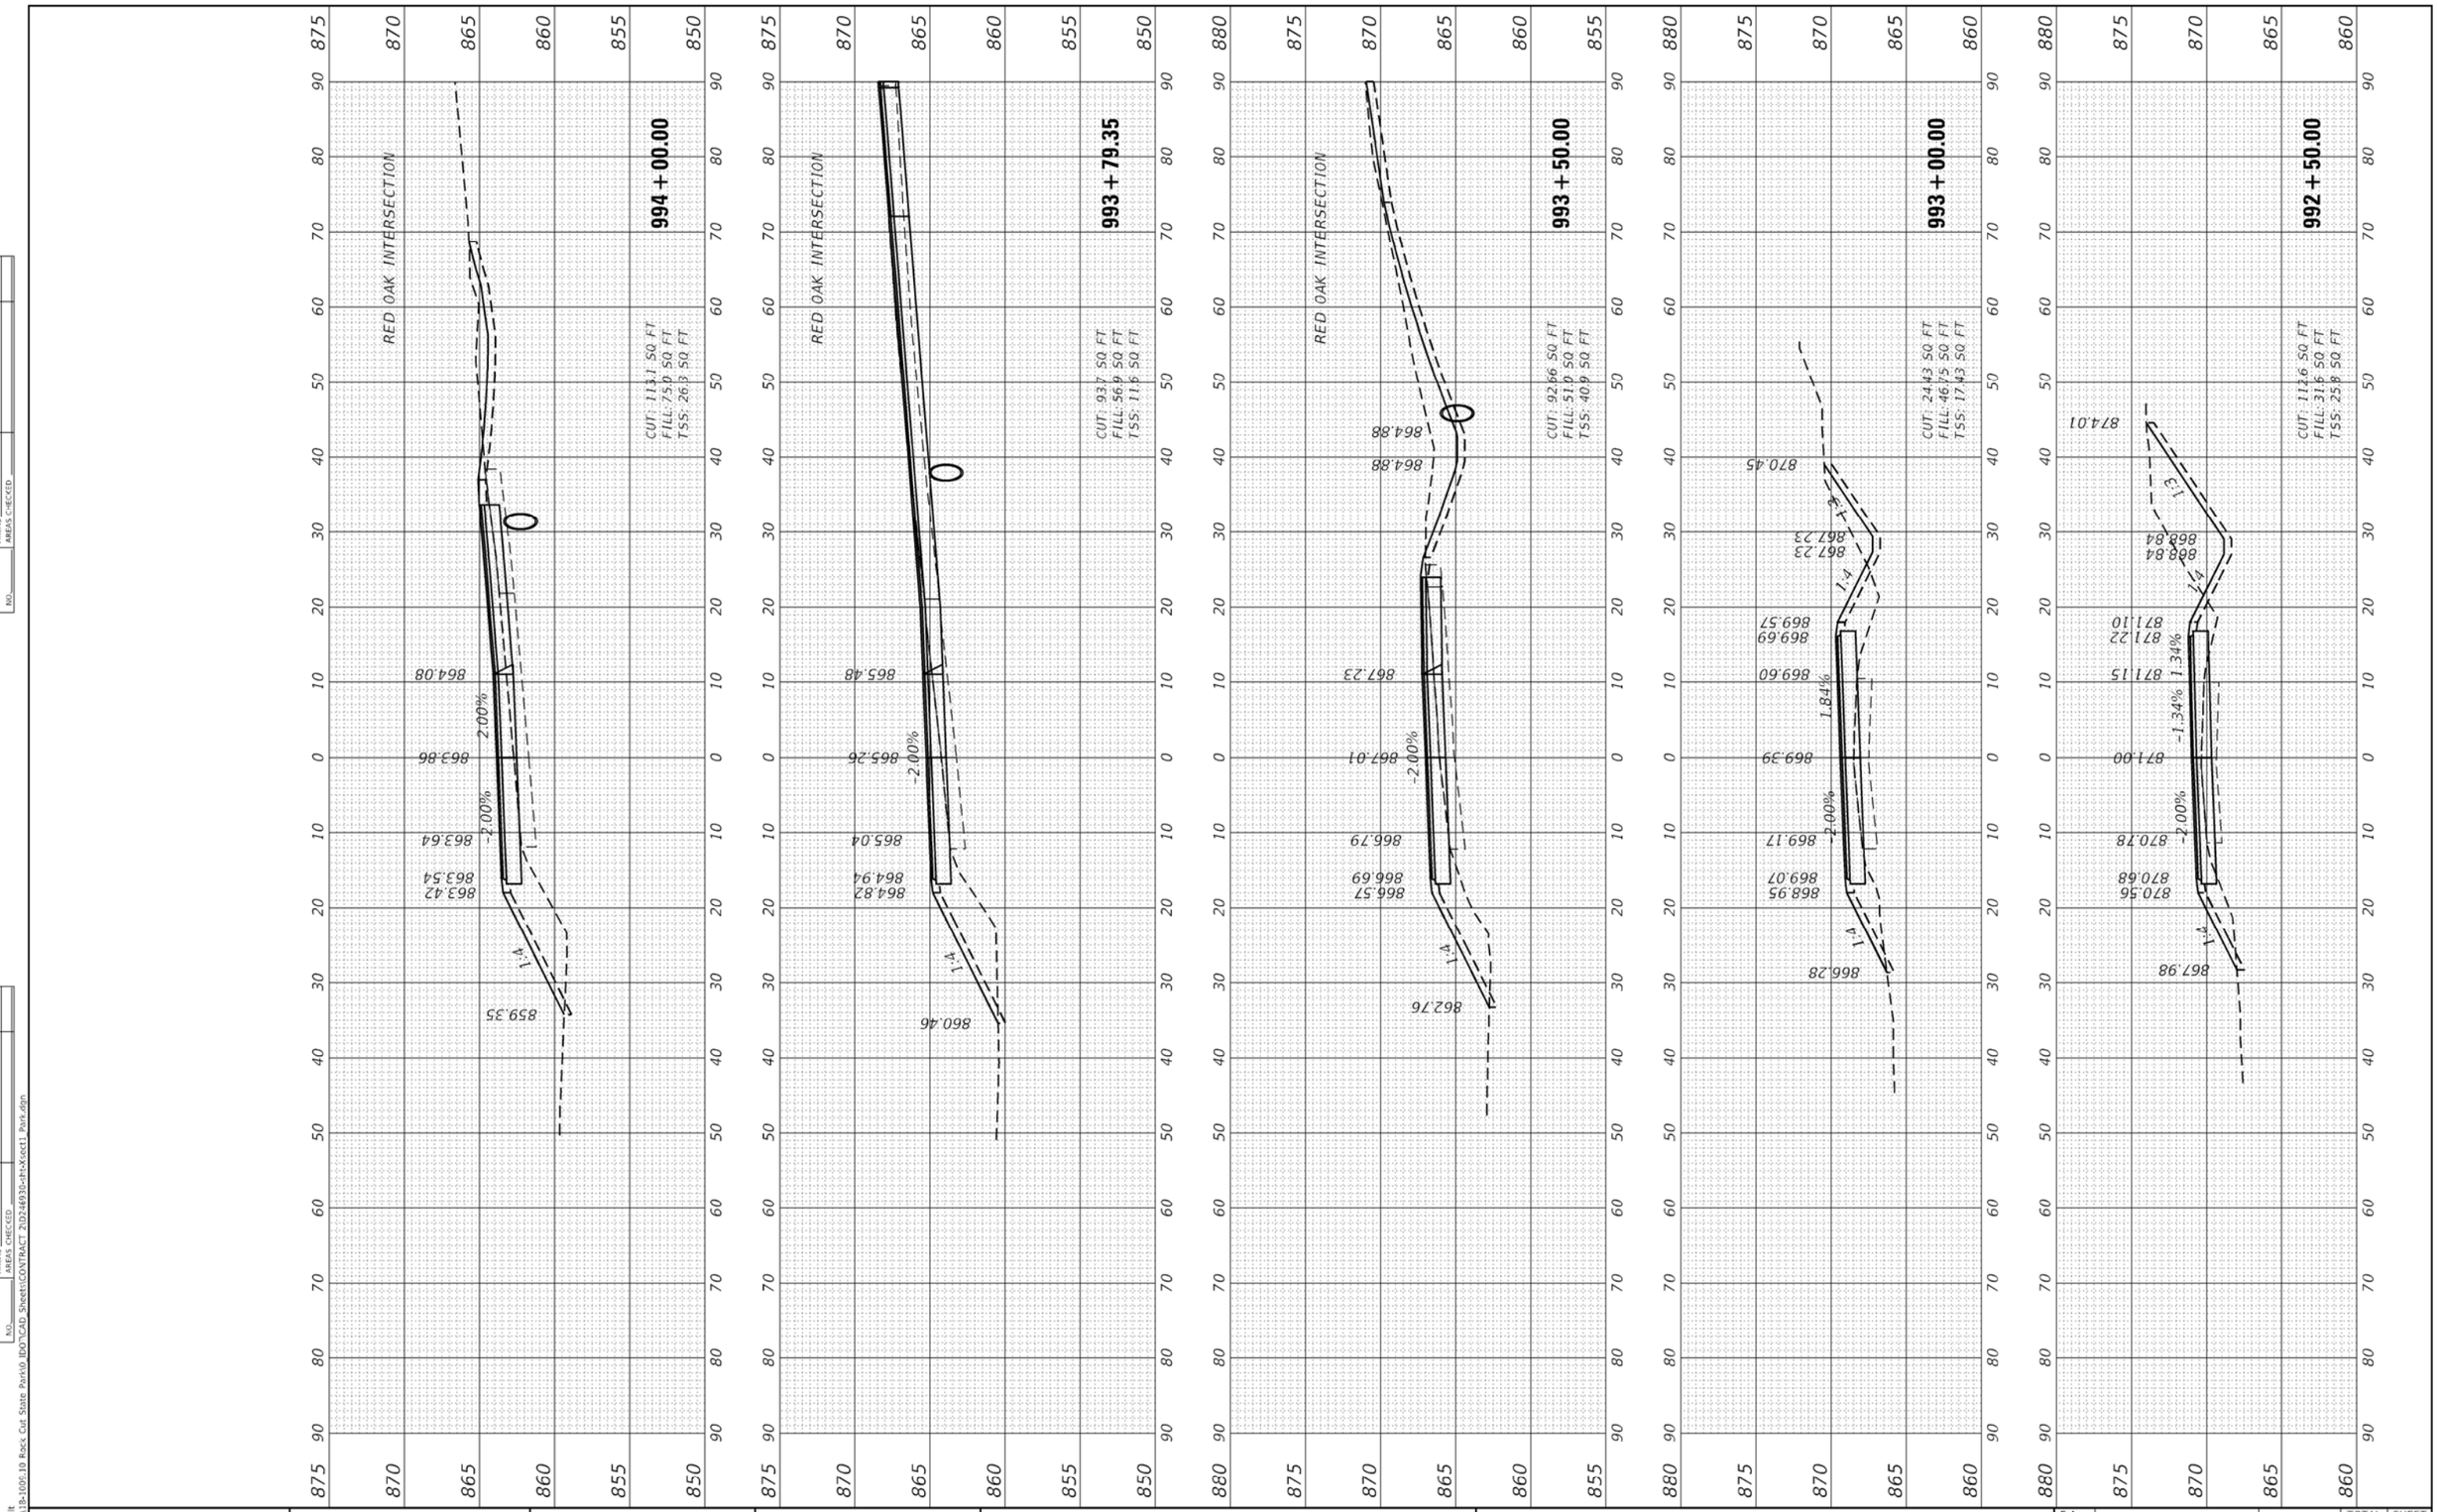

FINAL SURVEY	SURVEYED	BY	DATE
	PLOTTED		
NOTE BOOK	TEMPLATE		
NO.	AREAS		
	AREAS CHECKED		

ORIGINAL SURVEY	SURVEYED	BY	DATE
	PLOTTED		
NOTE BOOK	TEMPLATE		
NO.	AREAS		
	AREAS CHECKED		

MODEL: Default
FILE NAME: P:\18-1009\10 Rock Cut State Park\0 IDOT\CAD_Sheets\CONTRACT 21D24693O-ch1xCsect1_Park.dgn

Kaskaskia Engineering Group, LLC
477 South Third Street
Suite 200
Geneva, Illinois 60134
630.513.9137 phone
www.kaskaskiaeng.com
PROFESSIONAL REGISTRATIONS — LICENSE NO.
Illinois Professional Design Firm — 184.011773
Professional Engineering Group — 20-5880516


	DESIGNED - BCD	REVISED -	
	DRAWN - NDP	REVISED -	
PLOT SCALE = 20.0000 ' / in.	CHECKED - LDC	REVISED -	
PLOT DATE = 9/13/2022	DATE - 9/12/22	REVISED -	

STATE OF ILLINOIS
DEPARTMENT OF TRANSPORTATION

CROSS SECTIONS – PARK ROAD
ROCK CUT STATE PARK

SCALE: H:10 V:5 | SHEET 30 OF 33 SHEETS | STA. 992+50.00 TO STA. 994+00.00

F.A. RTE.	SECTION	COUNTY	TOTAL SHEETS	SHEET NO.
	ROCK CUT PHASE 3 - 2023	WINNEBAGO	139	132
		CONTRACT NO. 46934		
	ILLINOIS	FED. AID PROJECT		

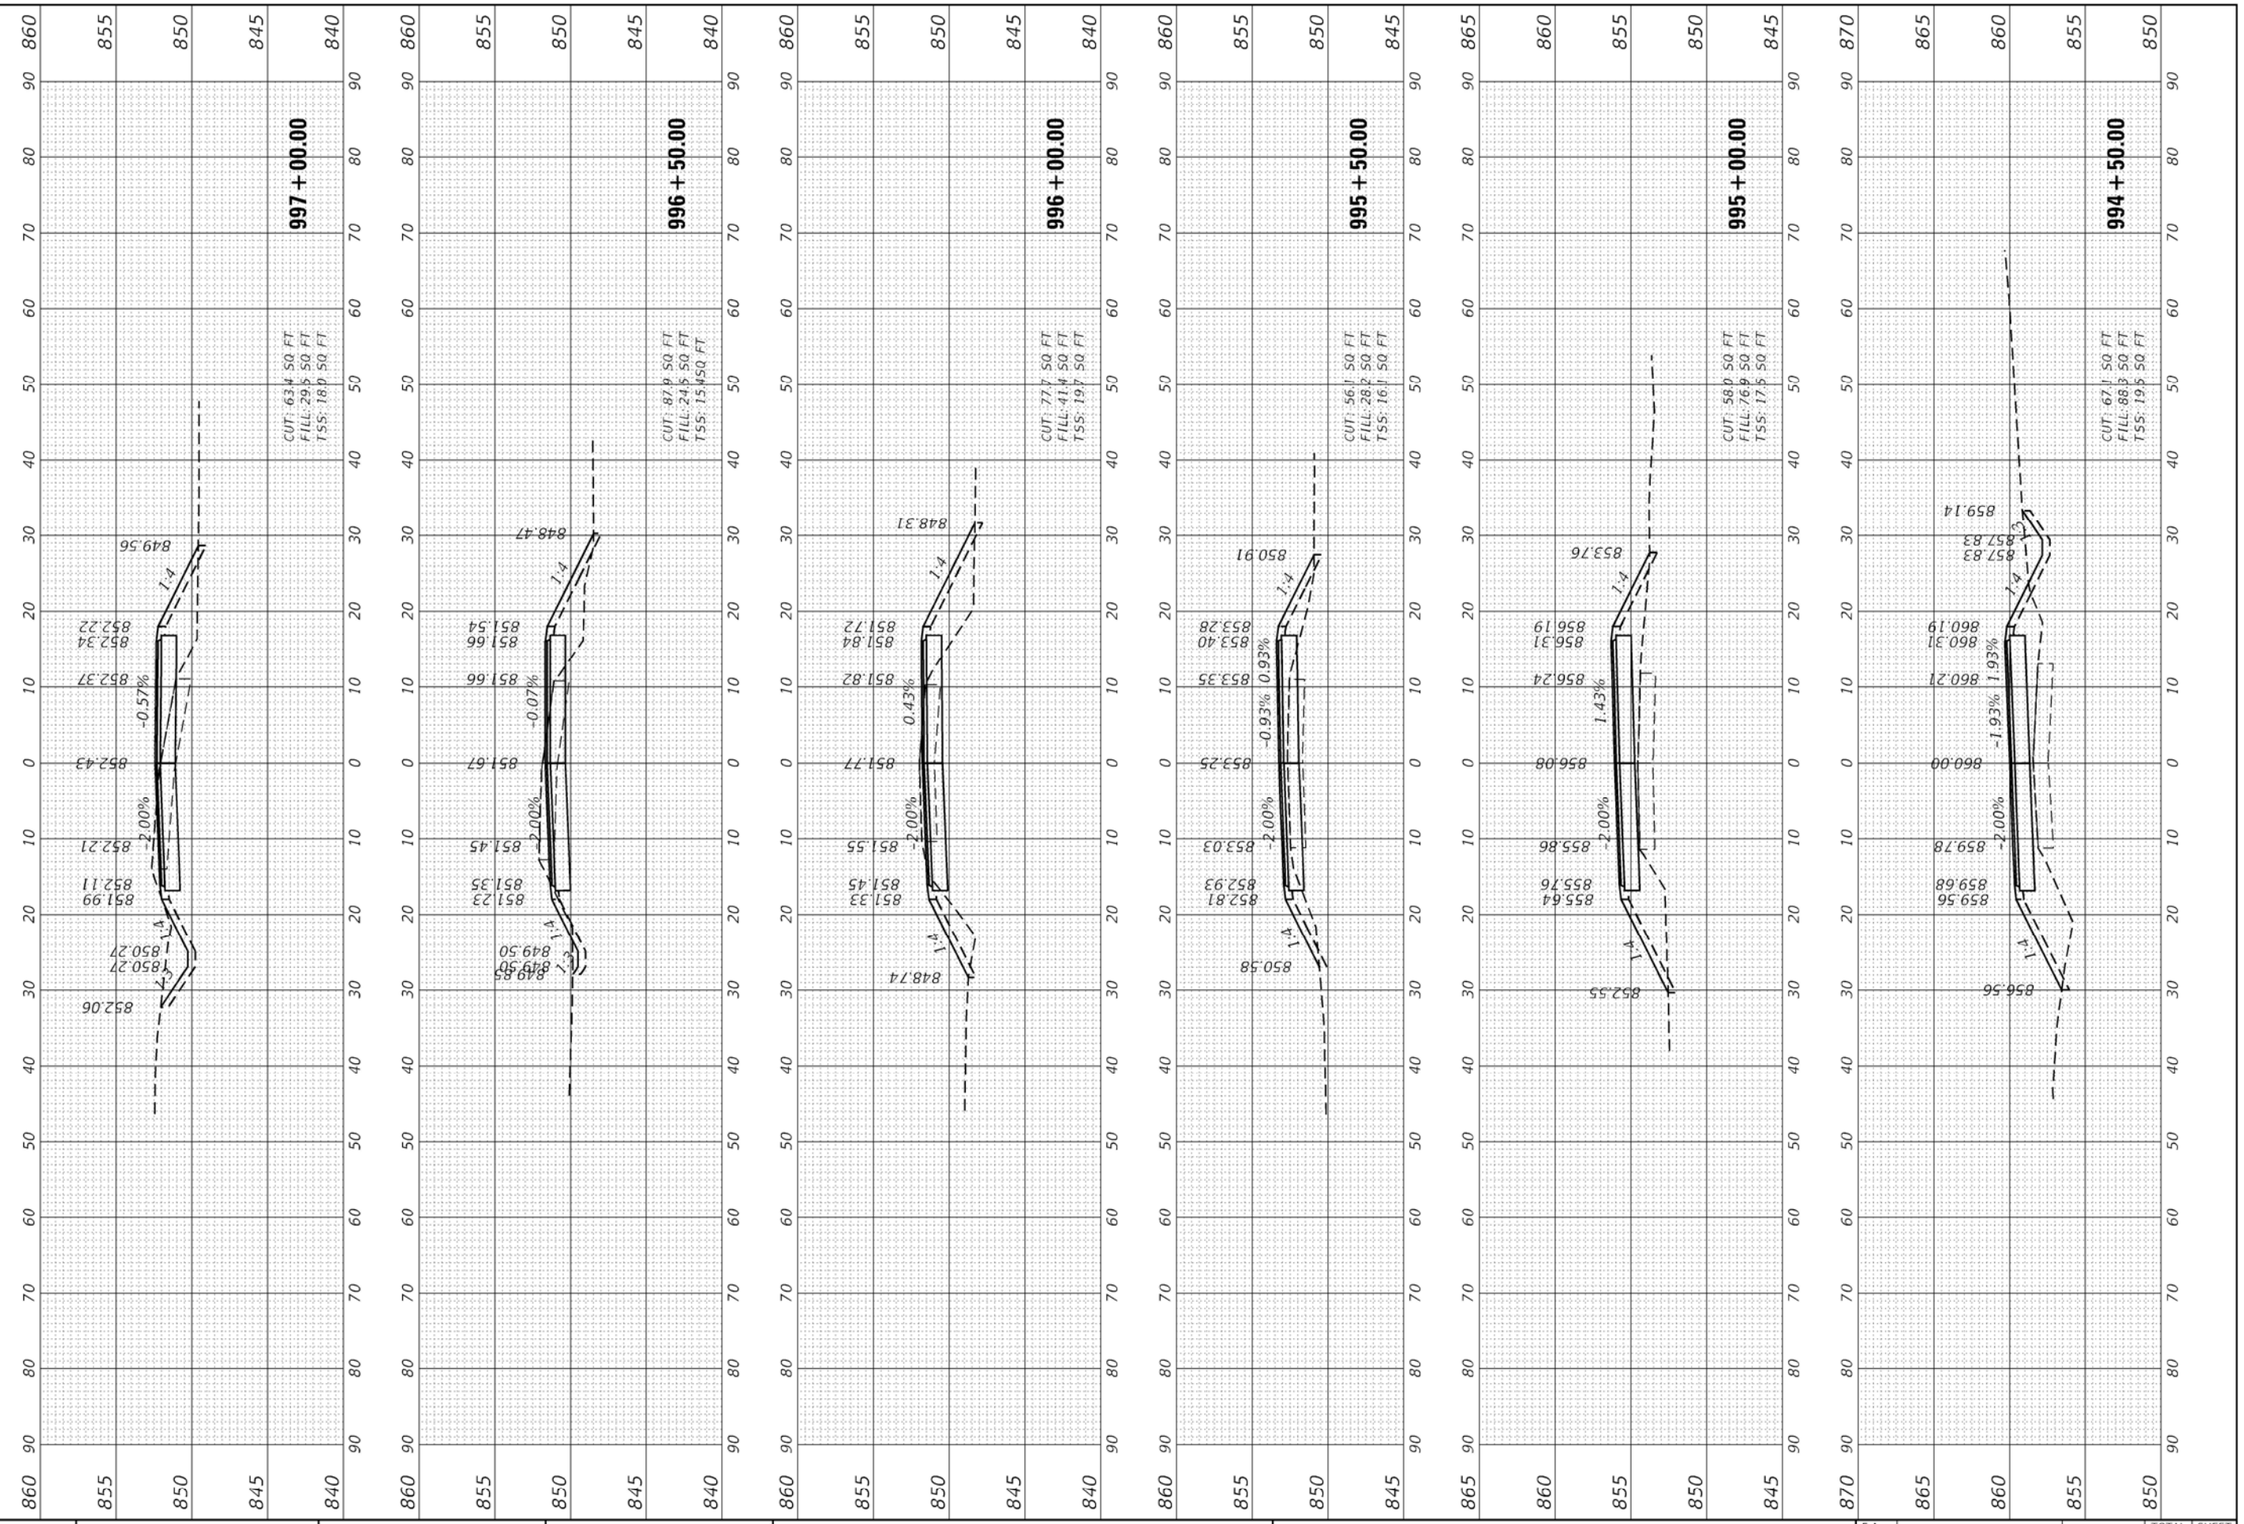

FINAL SURVEY	SURVEYED	BY	DATE
	PLOTTED		
NOTE BOOK	TEMPLATE		
NO.	AREAS		
	AREAS CHECKED		

ORIGINAL SURVEY	SURVEYED	BY	DATE
	PLOTTED		
NOTE BOOK	TEMPLATE		
NO.	AREAS		
	AREAS CHECKED		

MODEL: Default
FILE NAME: P:\18-1006.10 Rock Cut State Park\0 IDOT\CAD Sheets\CONTRACT 2\D24693d-ht-X6sct1 Park.dgn

Kaskaskia Engineering Group, LLC
477 South Third Street
Suite 200
Geneva, Illinois 60134
630.232.9337 phone
www.kaskaskieng.com
PROFESSIONAL REGISTRATIONS
Illinois Professional Design Firm 184.014773
Professional Engineering Group 20-5005501
LICENSE NO.

PLOT SCALE = 20.0000 ' / in.
PLOT DATE = 9/13/2022


DESIGNED - BCD	REVISED -	
DRAWN - NDP	REVISED -	
CHECKED - LDC	REVISED -	
DATE - 9/12/22	REVISED -	

STATE OF ILLINOIS
DEPARTMENT OF TRANSPORTATION

CROSS SECTIONS – PARK ROAD
ROCK CUT STATE PARK

SCALE: H:10 V:5 | SHEET 31 OF 33 SHEETS | STA. 994+50.00 TO STA. 997+00.00

F.A. RTE.	SECTION	COUNTY	TOTAL SHEETS	SHEET NO.
	ROCK CUT PHASE 3 - 2023	WINNEBAGO	139	133
		CONTRACT NO. 46934		
	ILLINOIS FED. AID PROJECT			

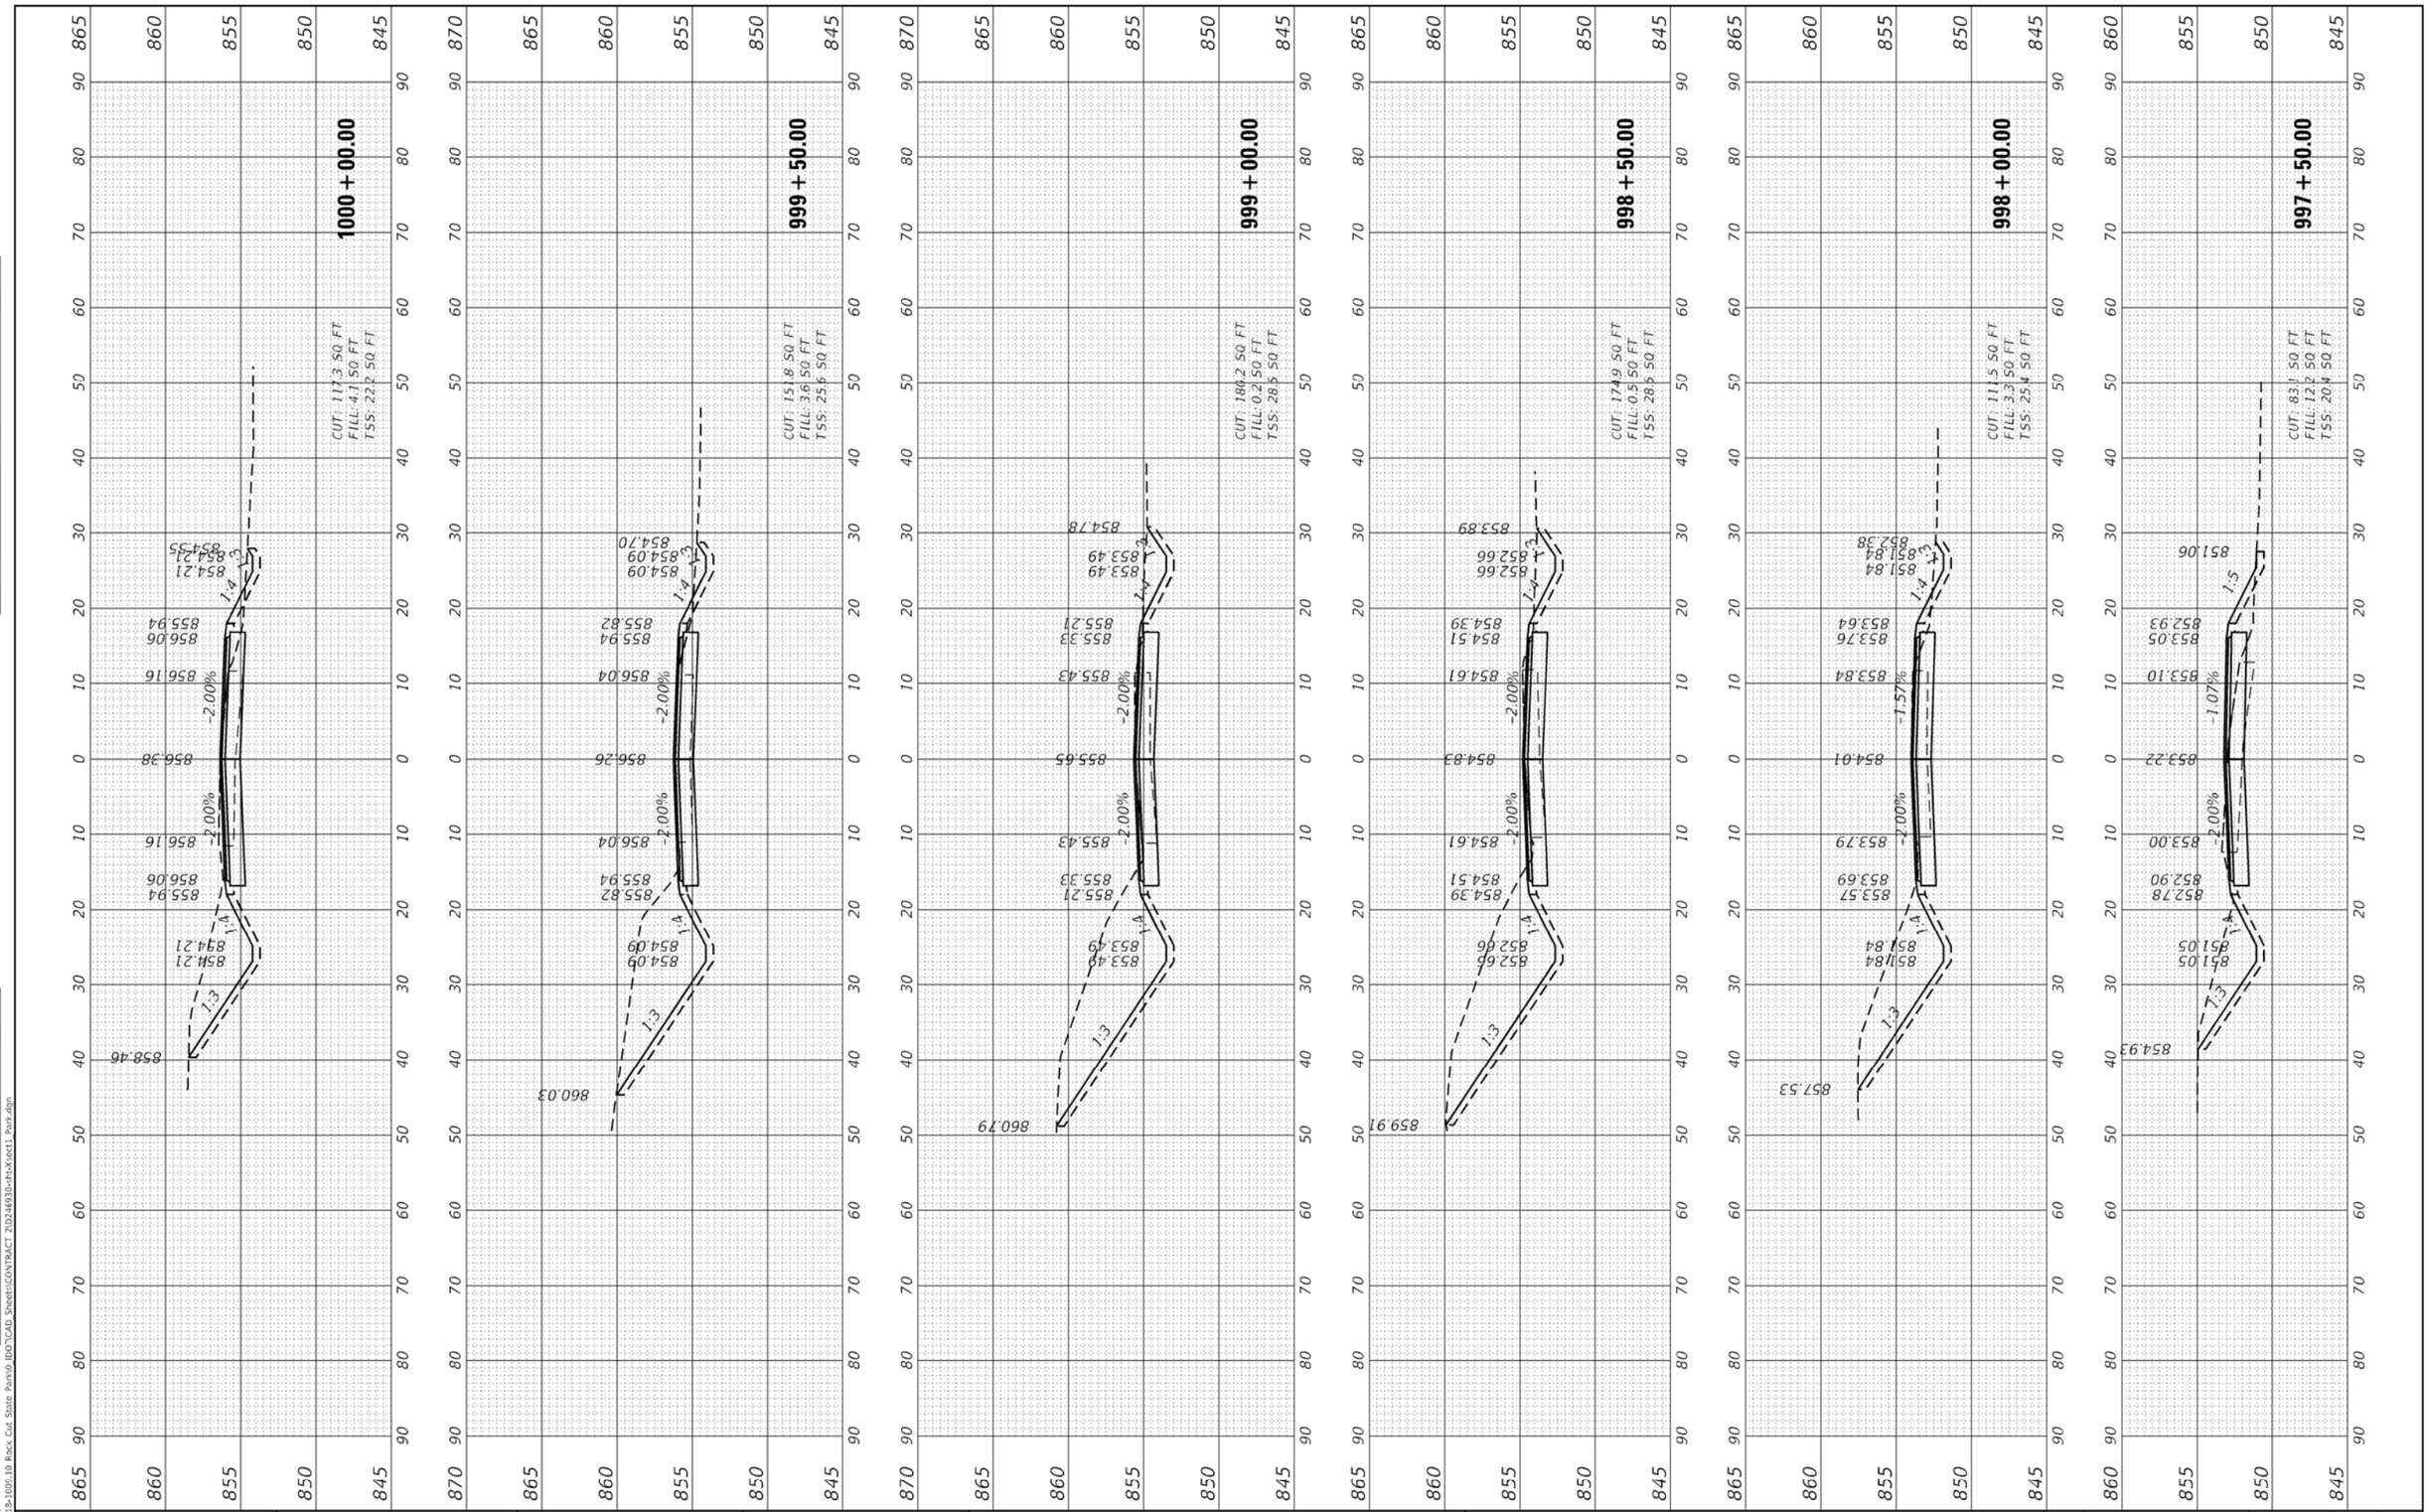

FINAL SURVEY	SURVEYED	BY	DATE
	PLOTTED		
NOTE BOOK	TEMPLATE		
NO.	AREAS		
	AREAS CHECKED		

ORIGINAL SURVEY	SURVEYED	BY	DATE
	PLOTTED		
NOTE BOOK	TEMPLATE		
NO.	AREAS		
	AREAS CHECKED		

MODEL: Default
FILE NAME: P:\18-1006.10 Rock Cut State Park\0 IDOT\CAD Sheets\CONTRACT 2\D24693o-hh-x4sect1 Park.dgn

Kaskaskia Engineering Group, LLC
477 South Third Street
Suite 200
Geneva, Illinois 60134
630.232.9317 phone
www.kaskaskiaeng.com
PROFESSIONAL REGISTRATIONS
Illinois Professional Design Firm 184.004773
Professional Engineering Group 29-5005516
LICENSE NO.


PLOT SCALE = 20.0000 ' / in.	DESIGNED - BCD	REVISED -	
	DRAWN - NDP	REVISED -	
PLOT DATE = 9/13/2022	CHECKED - LDC	REVISED -	
	DATE - 9/12/22	REVISED -	

STATE OF ILLINOIS
DEPARTMENT OF TRANSPORTATION

CROSS SECTIONS – PARK ROAD
ROCK CUT STATE PARK

SCALE: H:10 V:5 | SHEET 32 OF 33 SHEETS | STA. 997+50.00 TO STA. 1000+00.00

F.A. RTE.	SECTION	COUNTY	TOTAL SHEETS	SHEET NO.
	ROCK CUT PHASE 3 - 2023	WINNEBAGO	139	134
		CONTRACT NO. 46934		
	ILLINOIS FED. AID PROJECT			

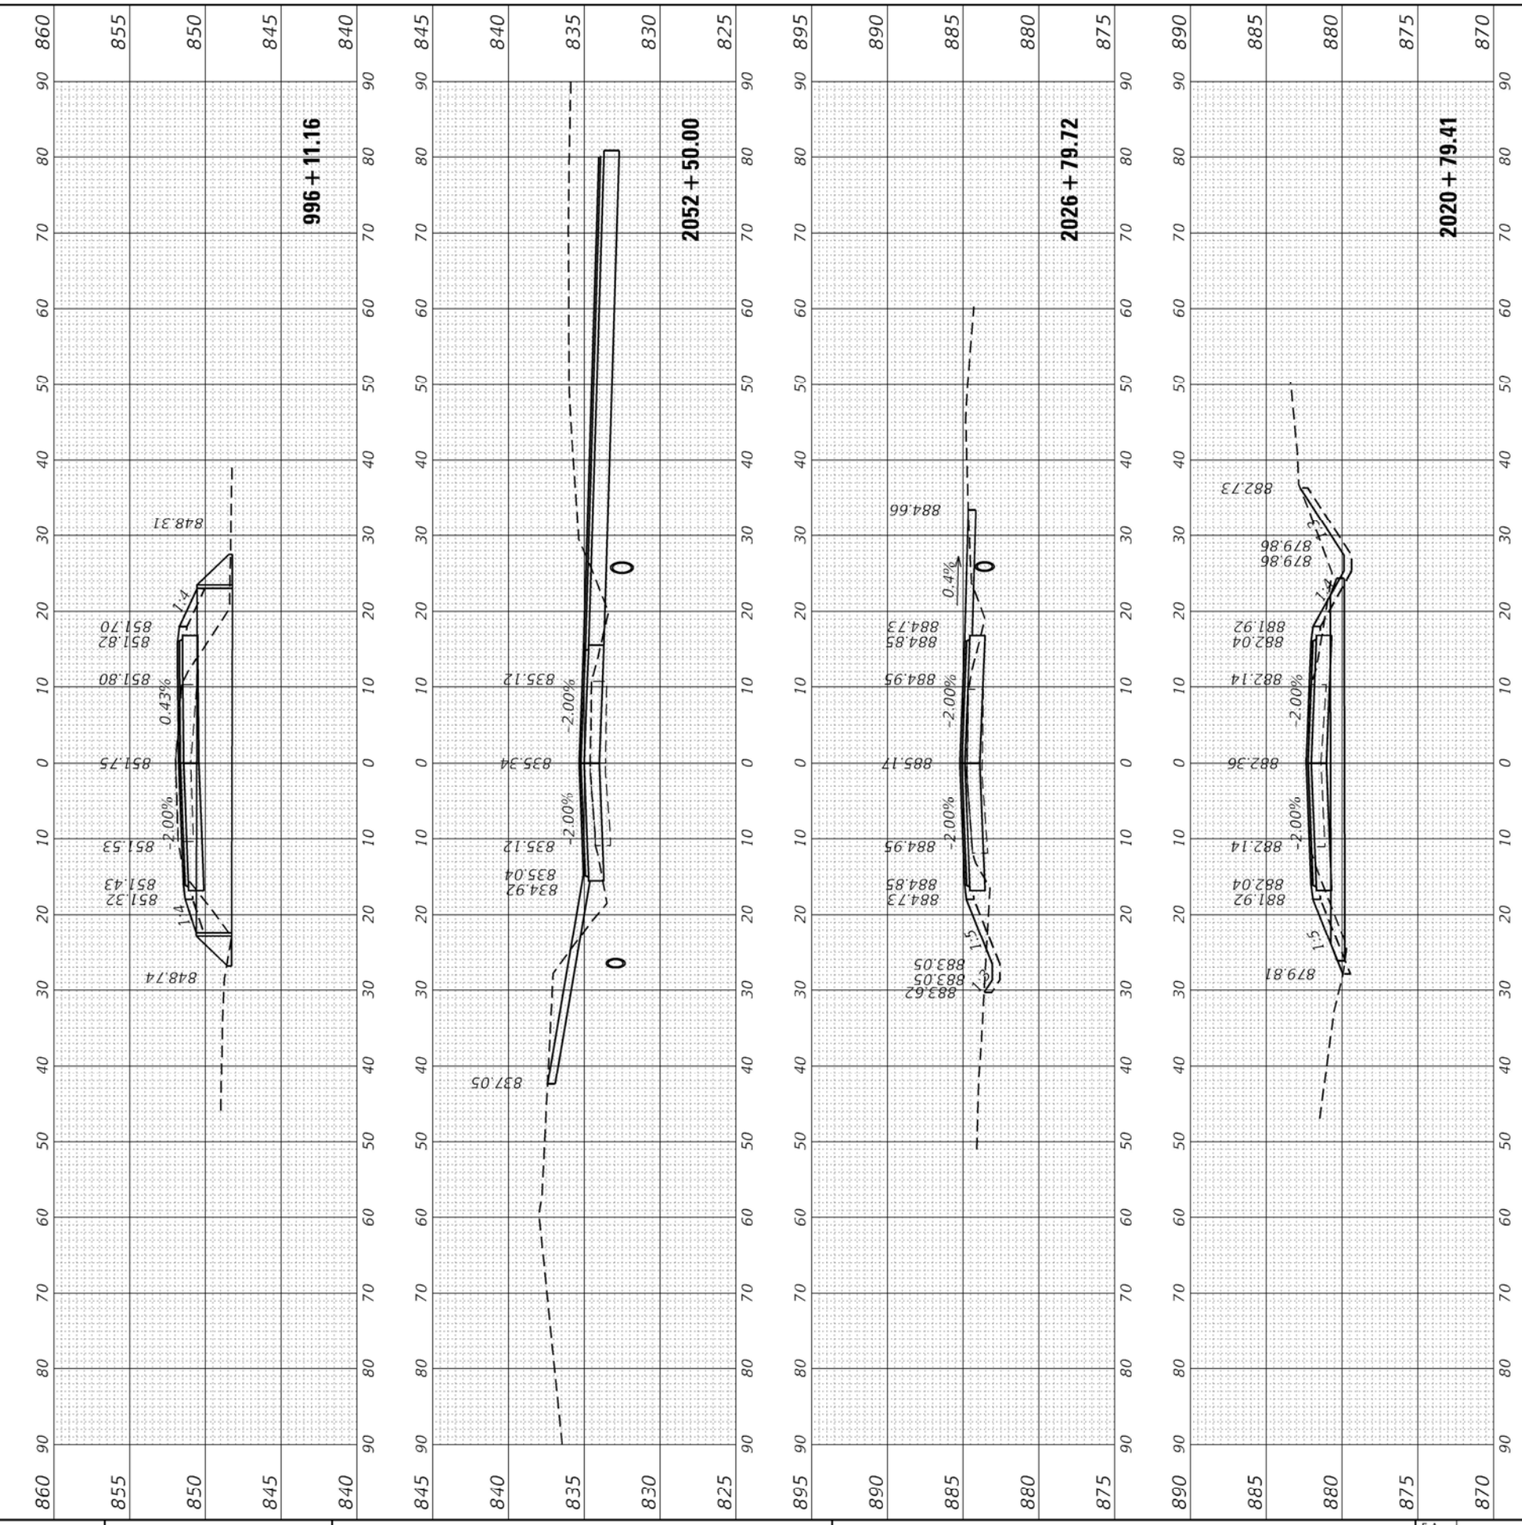

CUT: 65.2 SQ FT
FILL: 0.0 SQ FT
TSS: 5.6 SQ FT

FINAL SURVEY	SURVEYED	BY	DATE
NOTE BOOK	PLOTTED		
NO.	TEMPLATE		
	AREAS		
	AREAS CHECKED		

ORIGINAL SURVEY	SURVEYED	BY	DATE
NOTE BOOK	PLOTTED		
NO.	TEMPLATE		
	AREAS		
	AREAS CHECKED		

MODEL: Default
FILE NAME: P:\18-1605.10 Rock Cut State Park\0_IDOT\CAD_Sheets\CONTRACT 2\D246930-sht-Xsect1_Park.dgn

Kaskaskia Engineering Group, LLC
477 South Third Street
Suite 260
Geneva, Illinois 60134
630.333.9357 phone
www.kaskaskiaeng.com
PROFESSIONAL REGISTRATIONS
Illinois Professional Design Firm 184.010773
Professional Engineering Group 20-5001516

	DESIGNED - BCD	REVISED -	
	DRAWN - NDP	REVISED -	
PLOT SCALE = 20.0000 ' / in.	CHECKED - LDC	REVISED -	
PLOT DATE = 9/13/2022	DATE - 9/12/22	REVISED -	

STATE OF ILLINOIS
DEPARTMENT OF TRANSPORTATION

CROSS SECTIONS – PARK ROAD
ROCK CUT STATE PARK


SCALE: H:10 V:5 | SHEET 33 OF 33 SHEETS | STA. 1000+29.90 TO STA. 1000+50.00

F.A. RTE.	SECTION	COUNTY	TOTAL SHEETS	SHEET NO.
	ROCK CUT PHASE 3 - 2023	WINNEBAGO	139	135
		CONTRACT NO. 46934		
	ILLINOIS FED. AID PROJECT			

FINAL SURVEY	SURVEYED	BY	DATE
	PLOTTED		
NOTE BOOK	TEMPLATE		
NO.	AREAS		
	AREAS CHECKED		

ORIGINAL SURVEY	SURVEYED	BY	DATE
	PLOTTED		
NOTE BOOK	TEMPLATE		
NO.	AREAS		
	AREAS CHECKED		

MODEL: Default
FILE NAME: P:\18-1006.10 Rock Cut State Park\0 IDOT\CAD Sheets\CONTRACT 2\D24693Od-ProfXSect2 RockOak.dgn

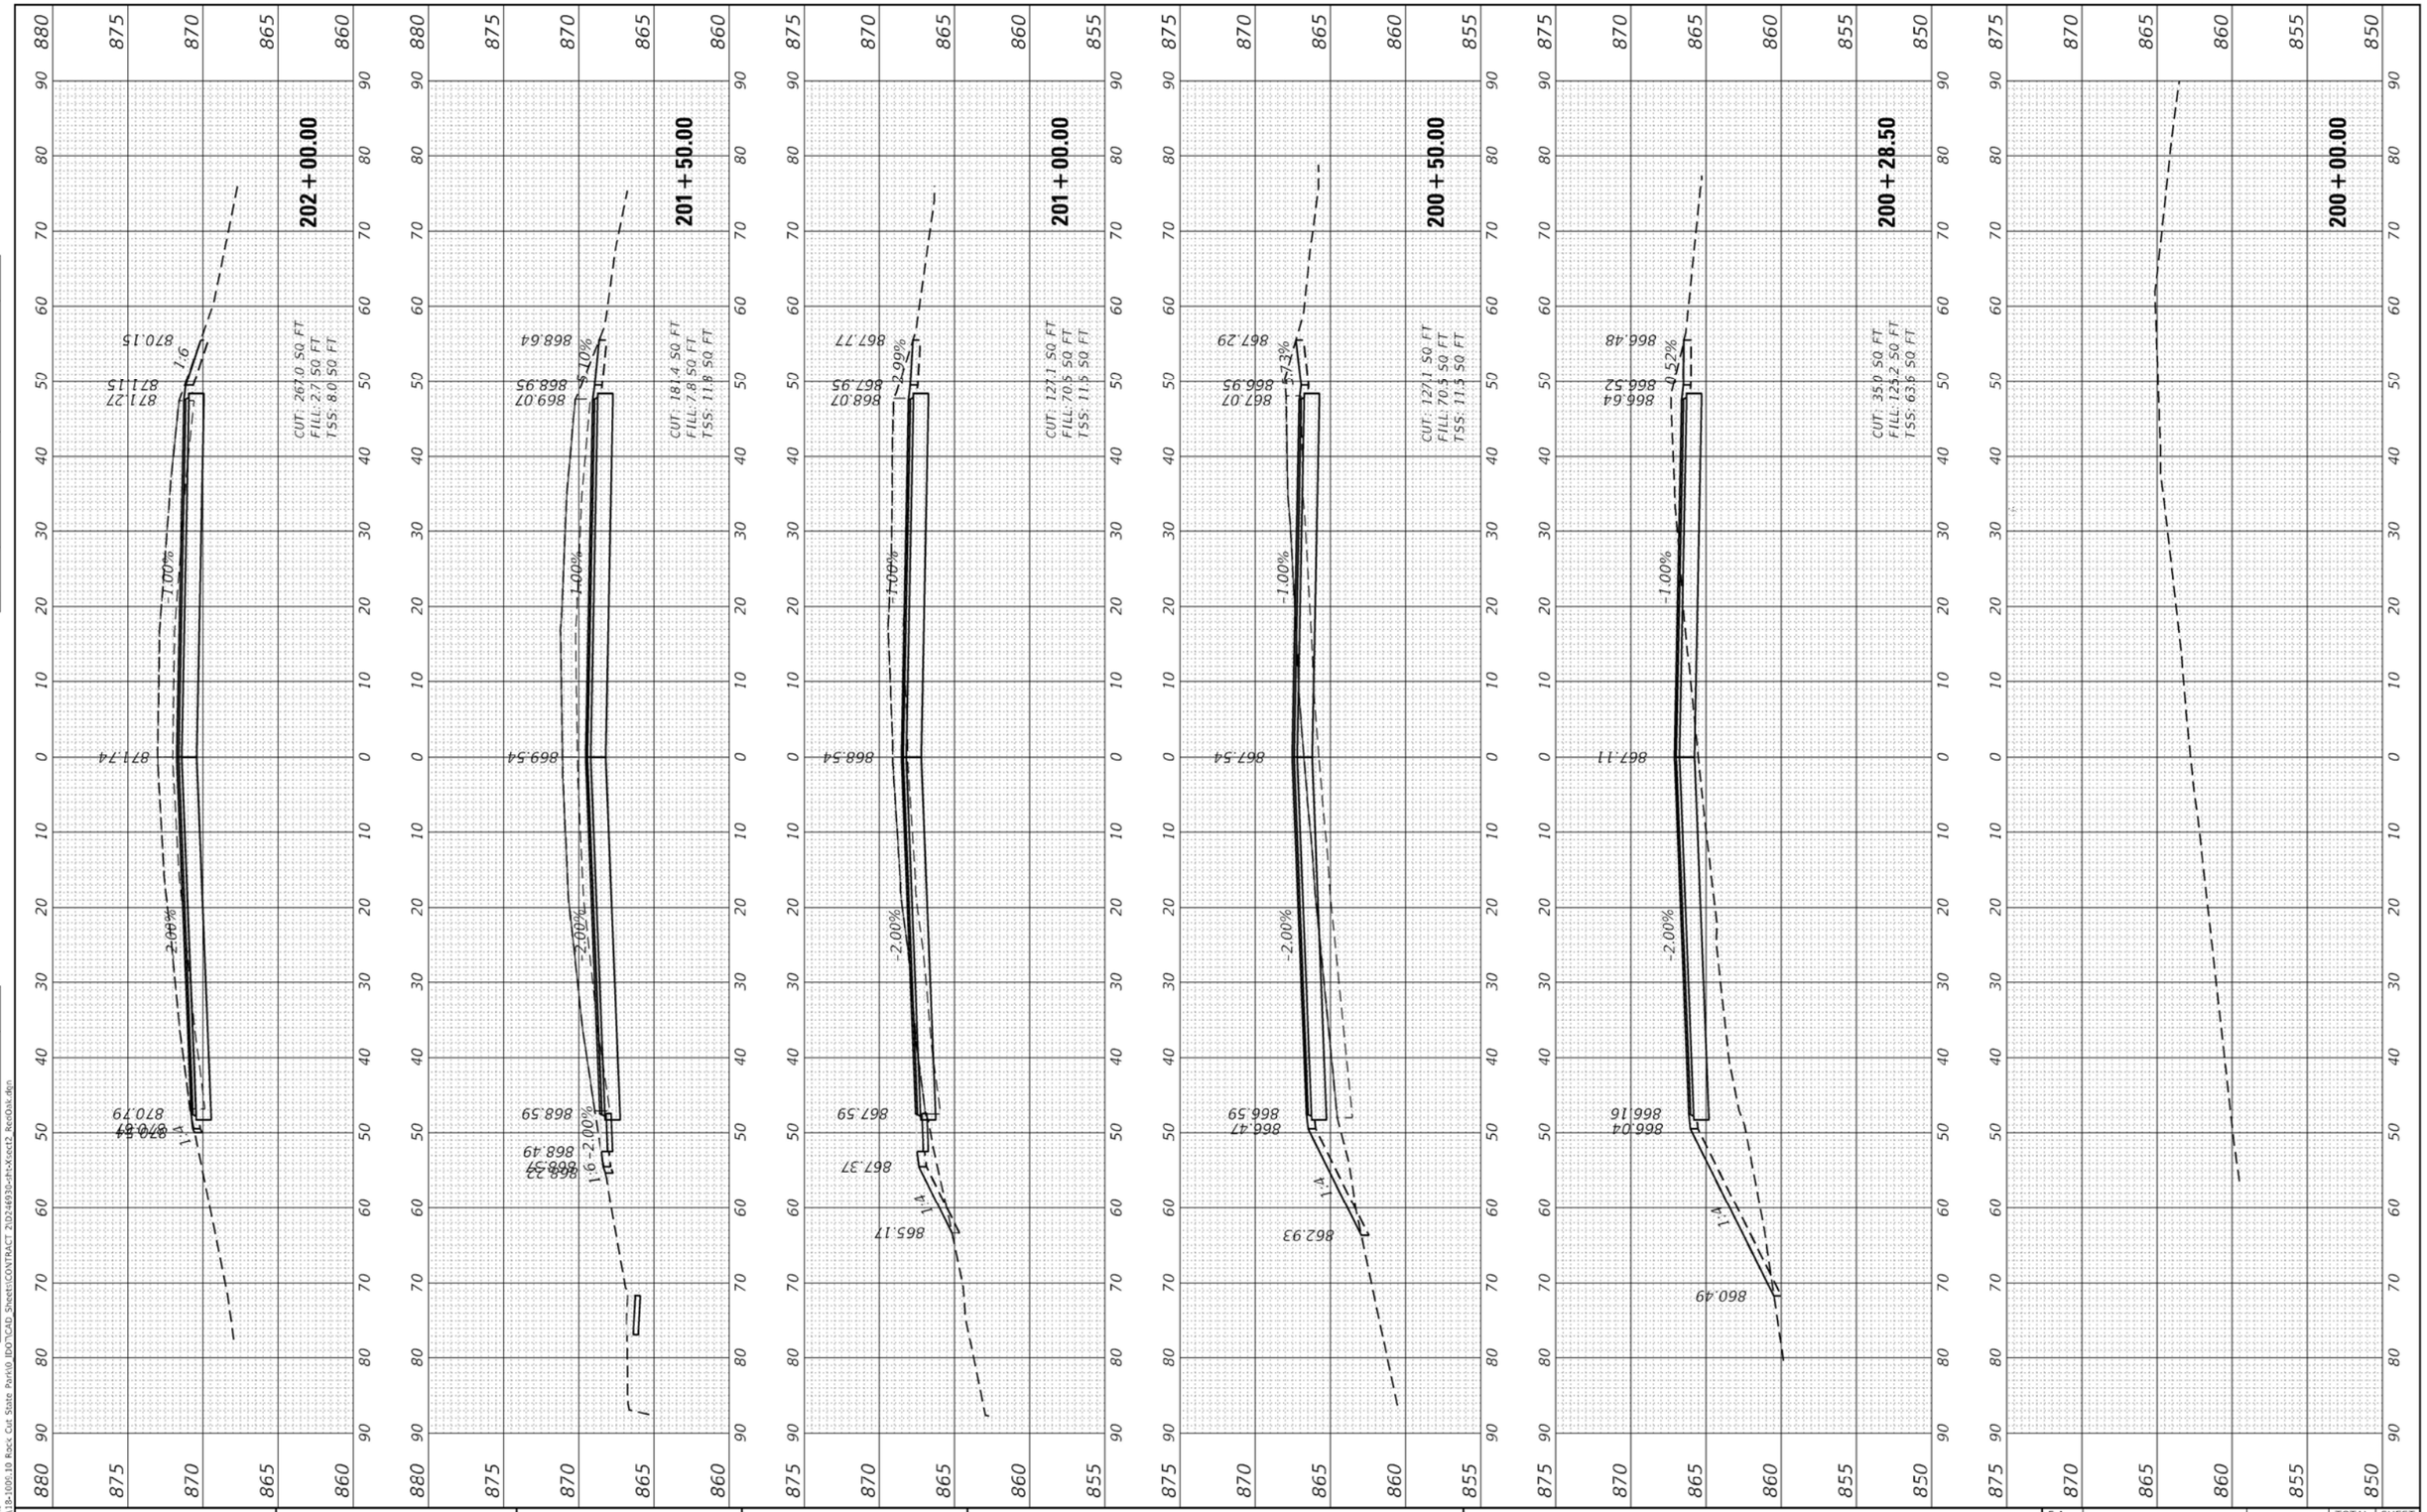

Kaskaskia Engineering Group, LLC
477 South Third Street
Suite 200
Geneva, Illinois 60134
630.232.9357 phone
www.kaskaskieng.com
PROFESSIONAL REGISTRATIONS — LICENSE NO.
Illinois Professional Design Firm — 184.004773
Professional Engineering Group — 29-5005516


	DESIGNED - BCD		REVISED -
	DRAWN - NDP		REVISED -
PLOT SCALE = 20.0000 ' / in.	CHECKED - LDC		REVISED -
PLOT DATE = 9/13/2022	DATE - 9/12/22		REVISED -

STATE OF ILLINOIS
DEPARTMENT OF TRANSPORTATION

CROSS SECTIONS – RED OAK ENTRANCE
ROCK CUT STATE PARK

SCALE: H:10 V:5 | SHEET 1 OF 4 SHEETS | STA. 200+00.00 TO STA. 202+00.00

F.A. RTE.	SECTION	COUNTY	TOTAL SHEETS	SHEET NO.
	ROCK CUT PHASE 3 - 2023	WINNEBAGO	139	136
		CONTRACT NO. 46934		
	ILLINOIS FED. AID PROJECT			

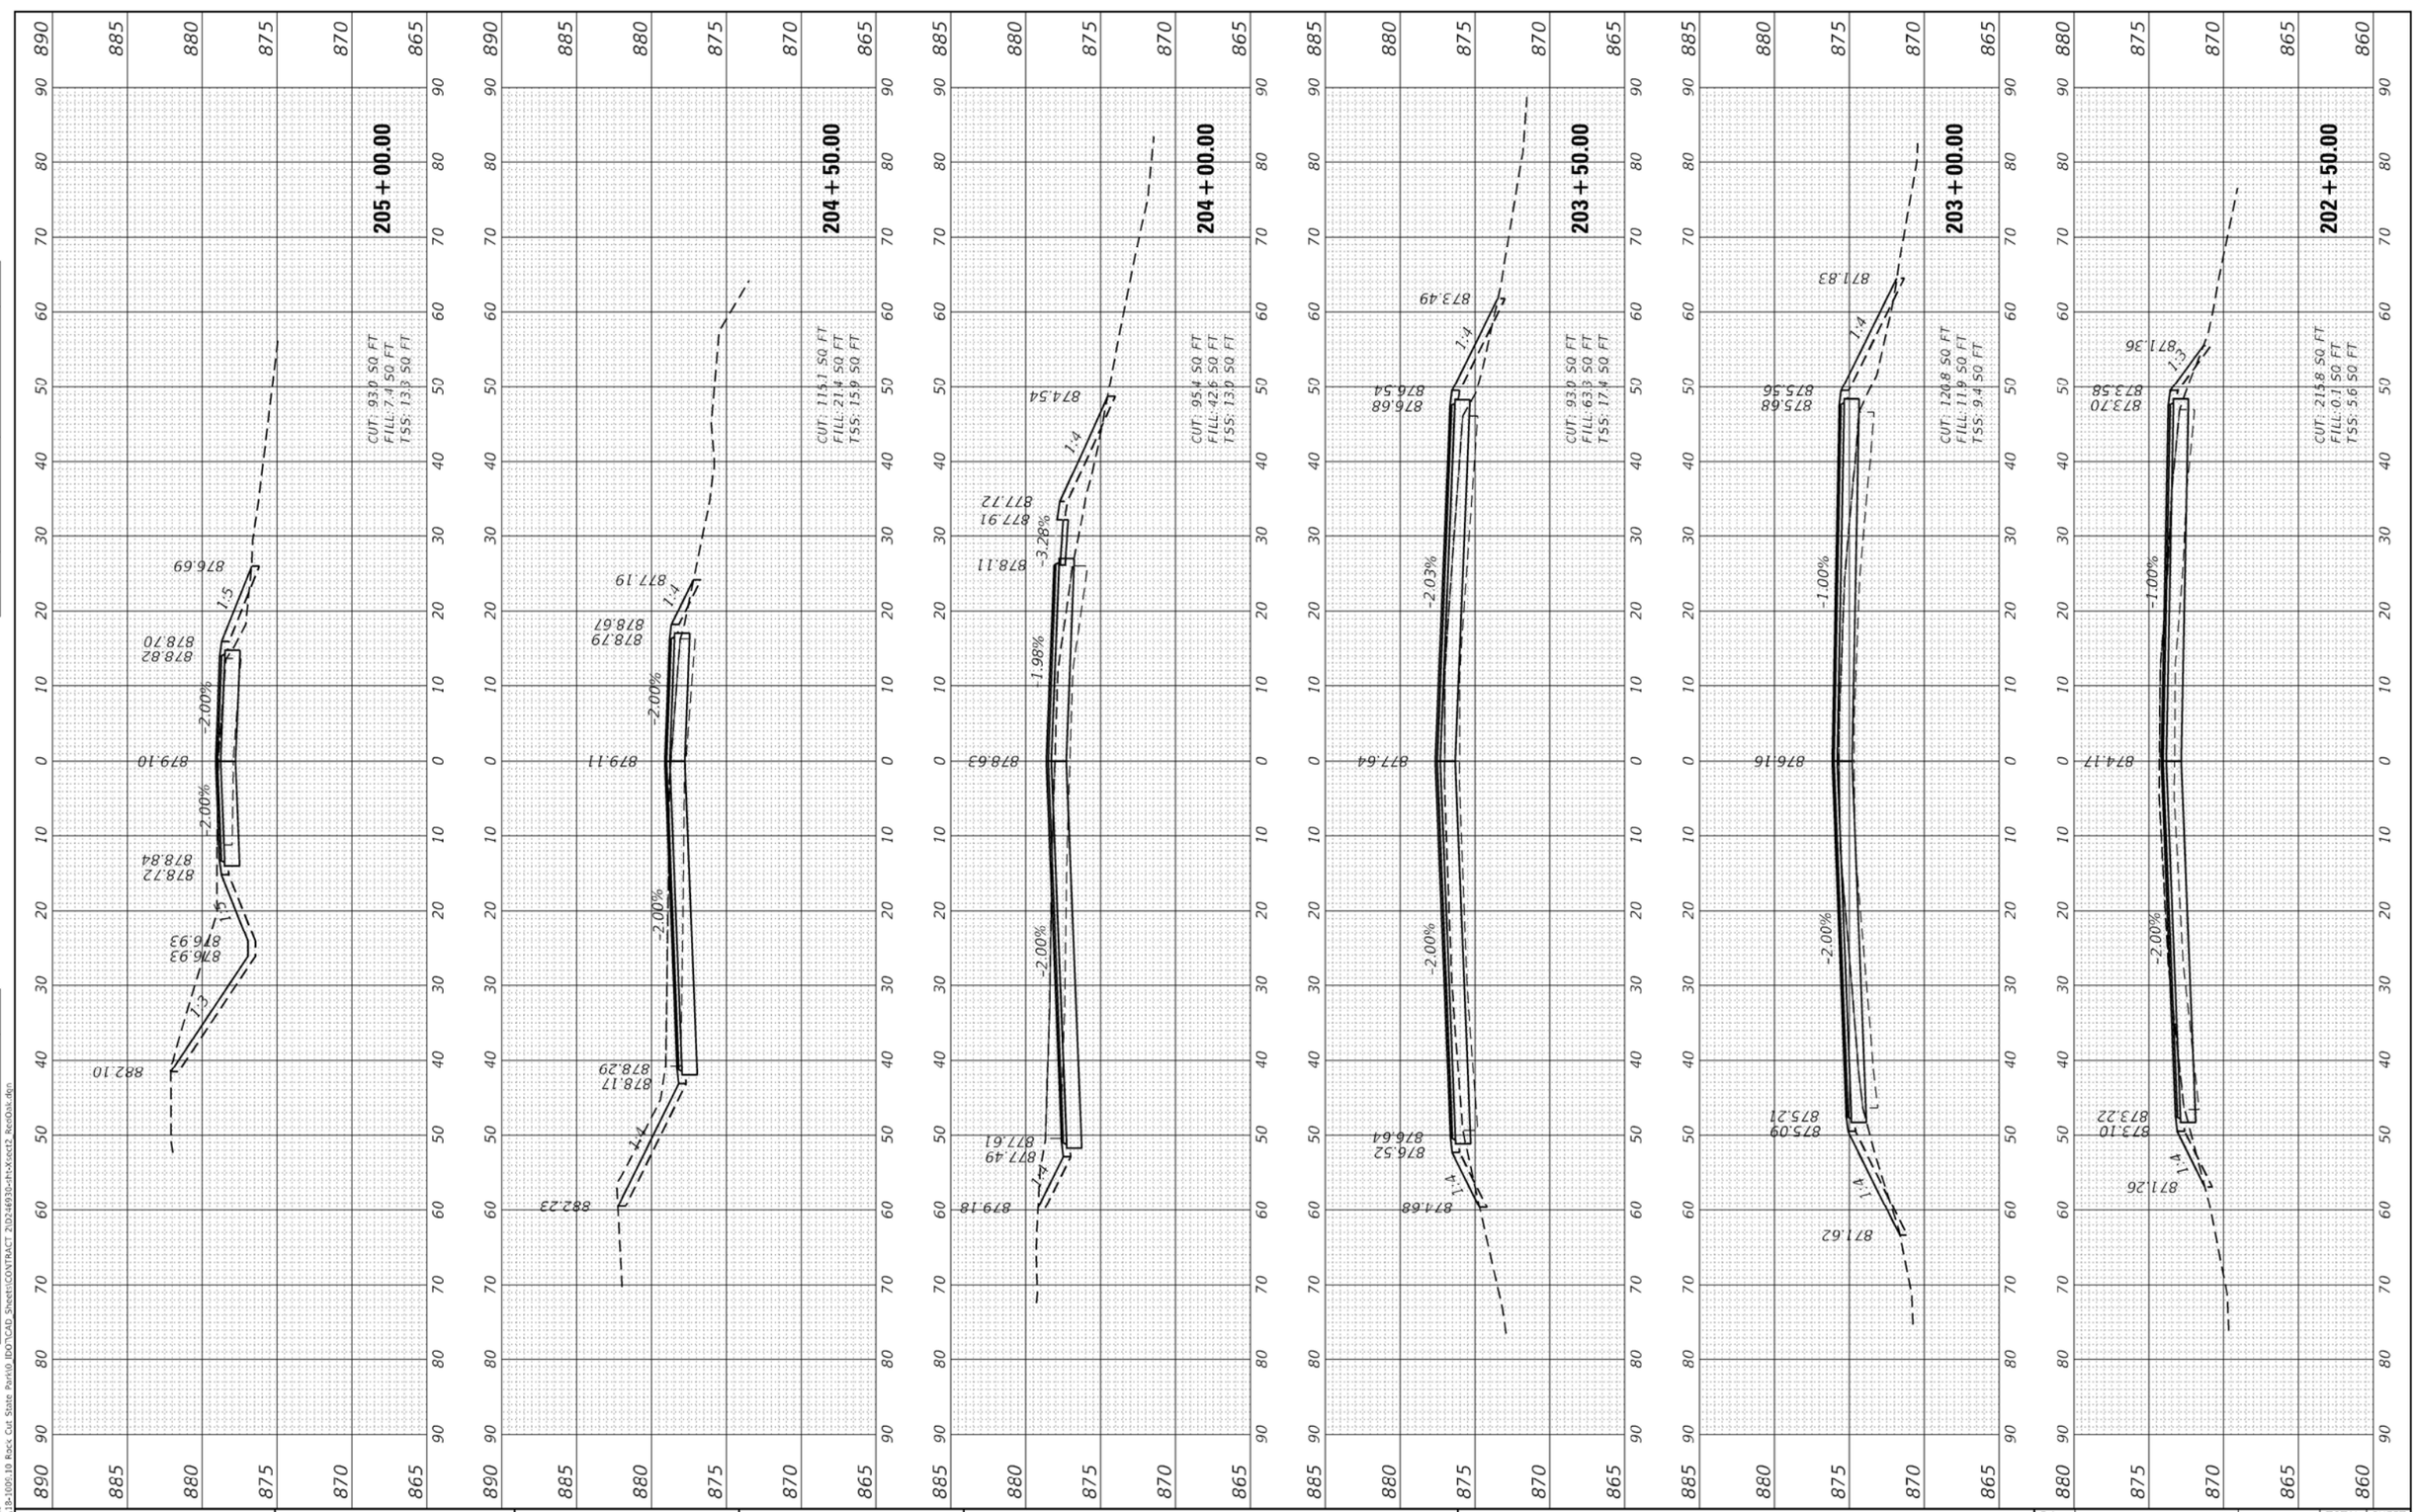

FINAL SURVEY | ORIGINAL SURVEY

		BY	DATE
SURVEYED			
PLOTTED			
TEMPLATE			
NOTE BOOK	AREAS		
NO.	AREAS CHECKED		

MODEL: Default
FILE NAME: P:\18-1005.10 Rock Cut State Park\0 IDOT\CAD Sheets\CONTRACT 2\D24693o-Sht-xSect2 RenOak.dgn

Kaskaskia Engineering Group, LLC
477 South Third Street, Suite 200, Geneva, Illinois 60134
630.332.9357 phone
www.kaskaskiaeng.com
PROFESSIONAL REGISTRATIONS — LICENSE NO.
Illinois Professional Design Firm — 184.005773
Professional Engineering Group — 29-5880186

	DESIGNED - BCD	REVISED -	
	DRAWN - NDP	REVISED -	
PLOT SCALE = 20.0000 ' / in.	CHECKED - LDC	REVISED -	
PLOT DATE = 9/13/2022	DATE - 9/12/22	REVISED -	

STATE OF ILLINOIS
DEPARTMENT OF TRANSPORTATION

CROSS SECTIONS – RED OAK ENTRANCE
ROCK CUT STATE PARK


SCALE: H:10 V:5 | SHEET 2 OF 4 SHEETS | STA. 202+50.00 TO STA. 205+00.00

F.A. RTE.	SECTION	COUNTY	TOTAL SHEETS	SHEET NO.
	ROCK CUT PHASE 3 - 2023	WINNEBAGO	139	137
		CONTRACT NO. 46934		
	ILLINOIS FED. AID PROJECT			

FINAL SURVEY	SURVEYED	BY	DATE
NOTE BOOK	PLOTTED		
NO.	TEMPLATE		
	AREAS		
	AREAS CHECKED		

ORIGINAL SURVEY	SURVEYED	BY	DATE
NOTE BOOK	PLOTTED		
NO.	TEMPLATE		
	AREAS		
	AREAS CHECKED		

MODEL: Default
FILE NAME: P:\18-1009.10 Rock Cut State Park\0 IDOT\CAD Sheets\CONTRACT 2\02469\3b-dh-Xsect2 RedOak.dgn

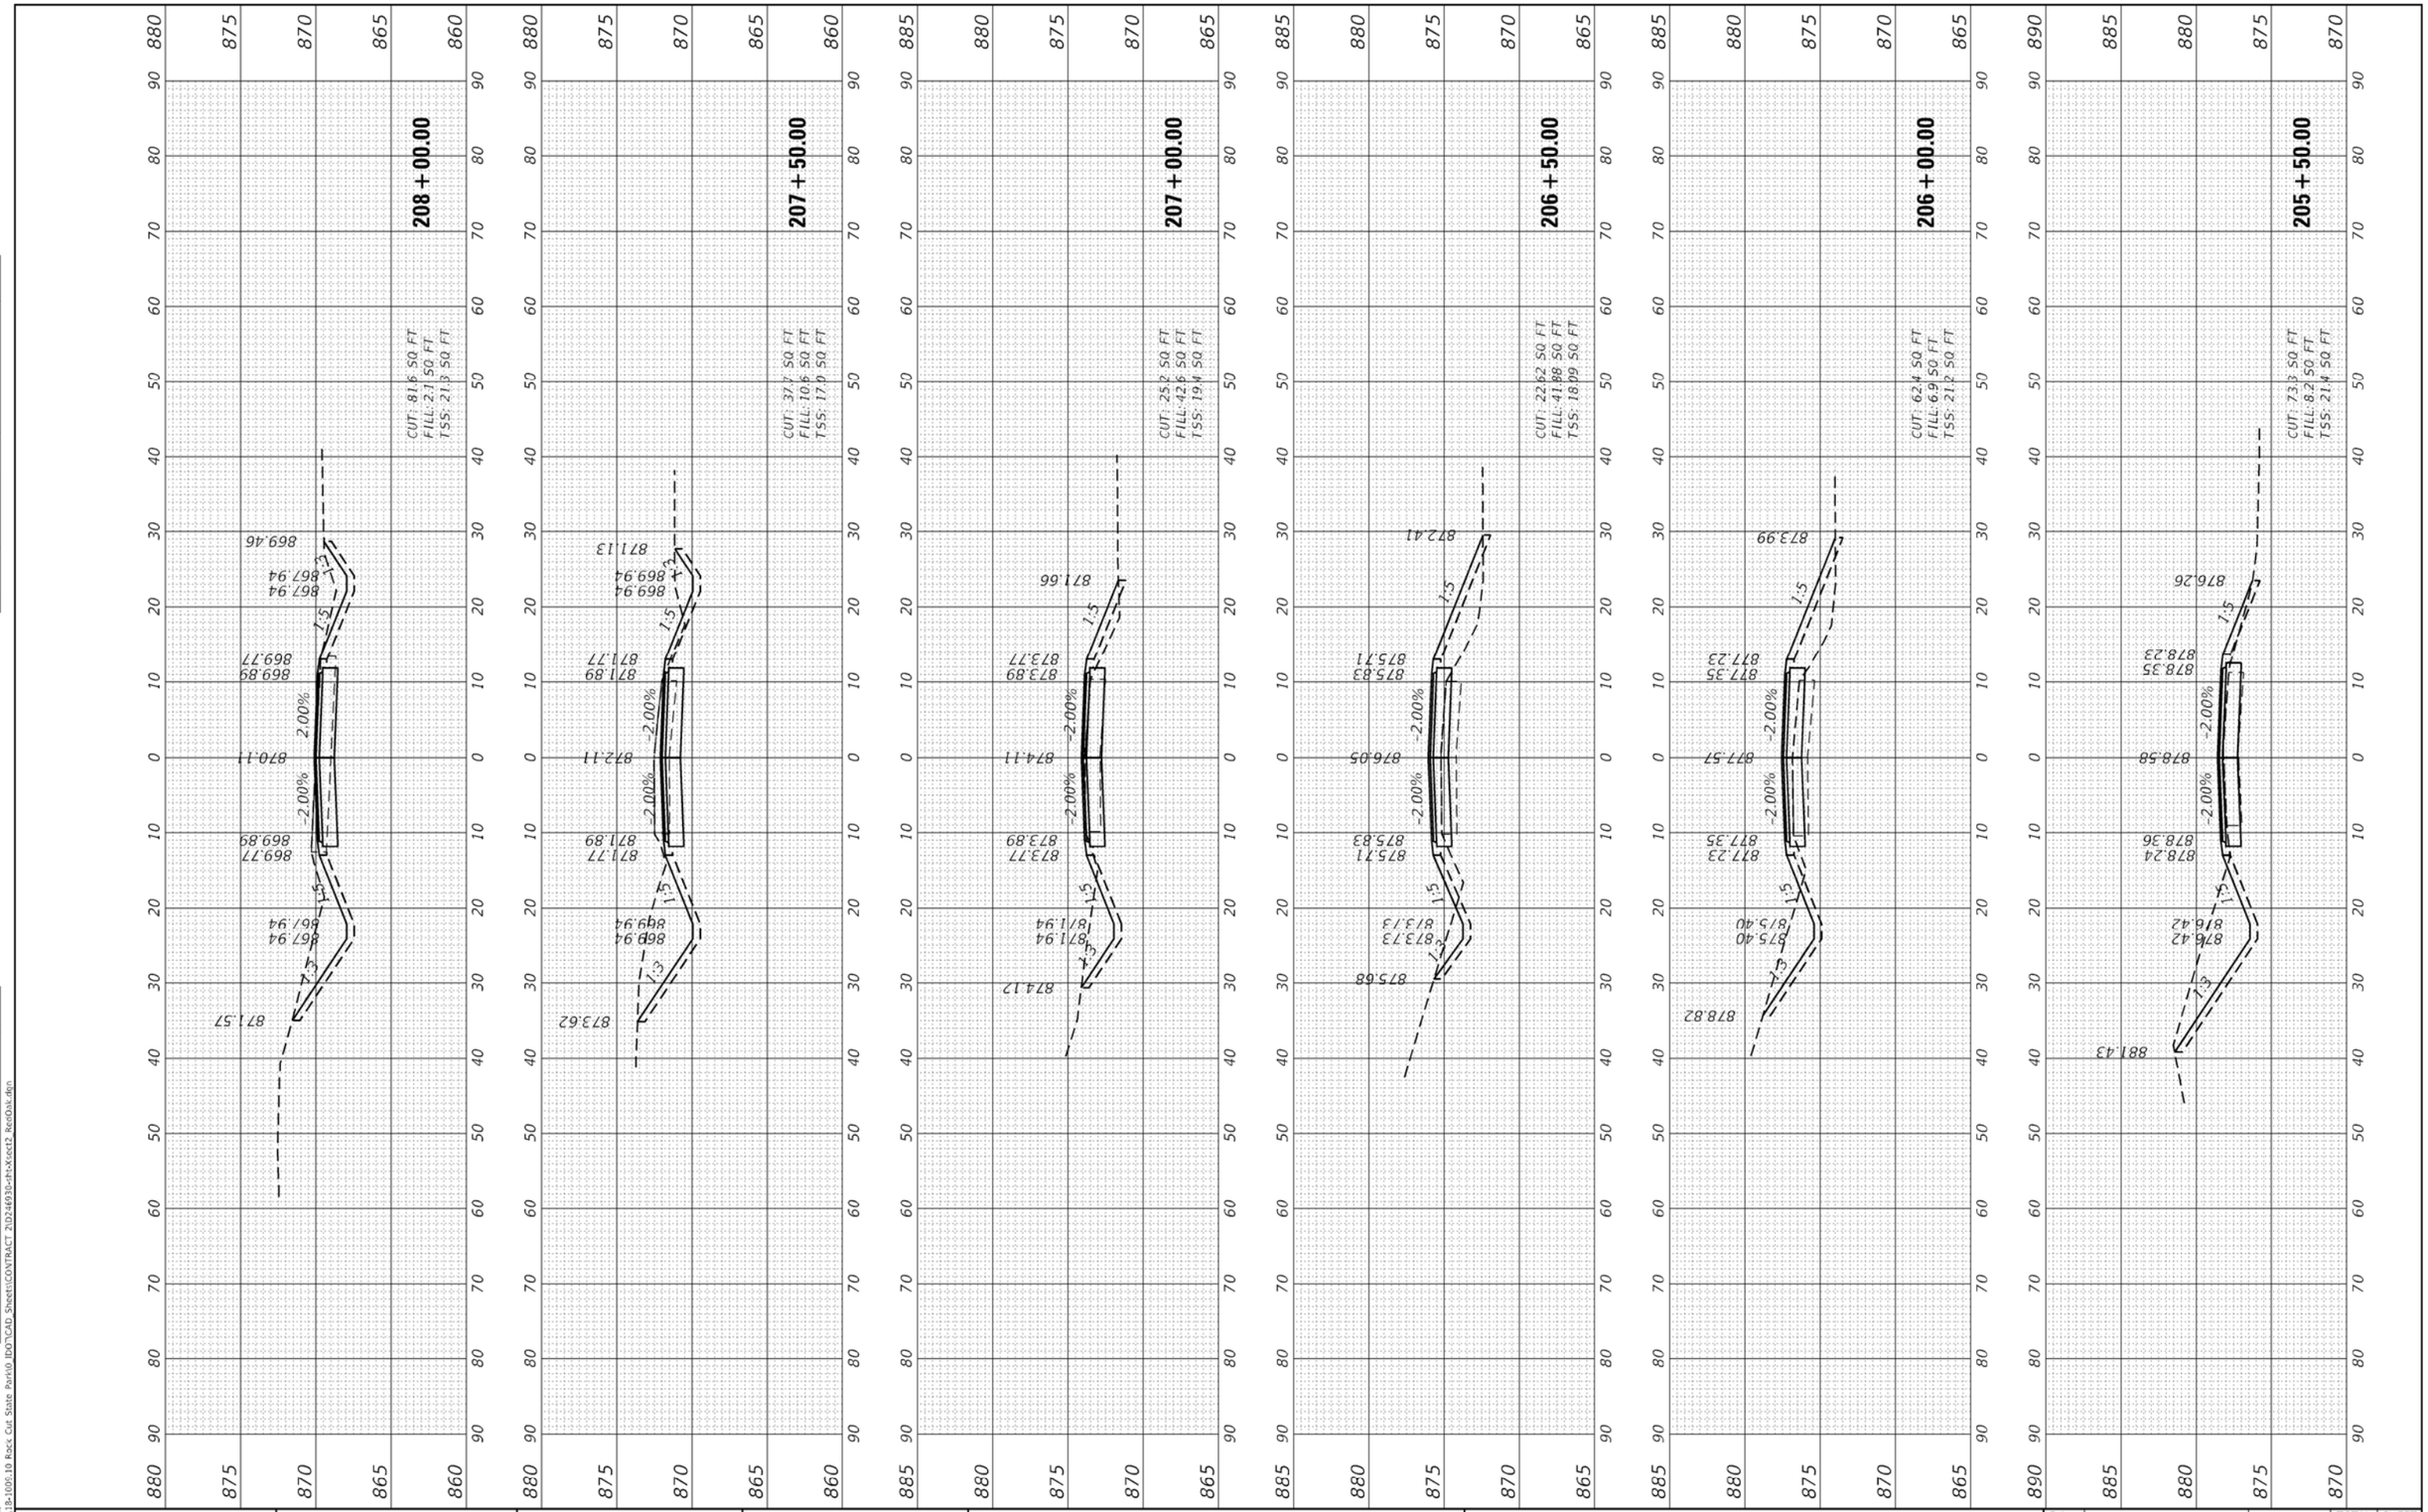

Kaskaskia Engineering Group, LLC
477 South Third Street
Suite 286
Geneva, Illinois 60134
630.232.9317 phone
www.kaskaskiaeng.com

PROFESSIONAL REGISTRATIONS — LICENSE NO.
Illinois Professional Design Firm — 184.005773
Professional Engineering Group — 29-5805516

PLOT SCALE = 20.0000 ' / in.
PLOT DATE = 9/13/2022

DESIGNED - BCD		REVISED -
DRAWN - NDP		REVISED -
CHECKED - LDC		REVISED -
DATE - 9/12/22		REVISED -

STATE OF ILLINOIS
DEPARTMENT OF TRANSPORTATION


CROSS SECTIONS – RED OAK ENTRANCE
ROCK CUT STATE PARK

SCALE: H:10 V:5 | SHEET 3 OF 4 SHEETS | STA. 205+50.00 TO STA. 208+00.00

F.A. RTE.	SECTION	COUNTY	TOTAL SHEETS	SHEET NO.
	ROCK CUT PHASE 3 - 2023	WINNEBAGO	139	138
		CONTRACT NO. 46934		
	ILLINOIS FED. AID PROJECT			

FINAL SURVEY	SURVEYED	BY	DATE
NOTE BOOK	PLOTTED		
NO.	TEMPLATE		
	AREAS		
	AREAS CHECKED		

ORIGINAL SURVEY	SURVEYED	BY	DATE
NOTE BOOK	PLOTTED		
NO.	TEMPLATE		
	AREAS		
	AREAS CHECKED		

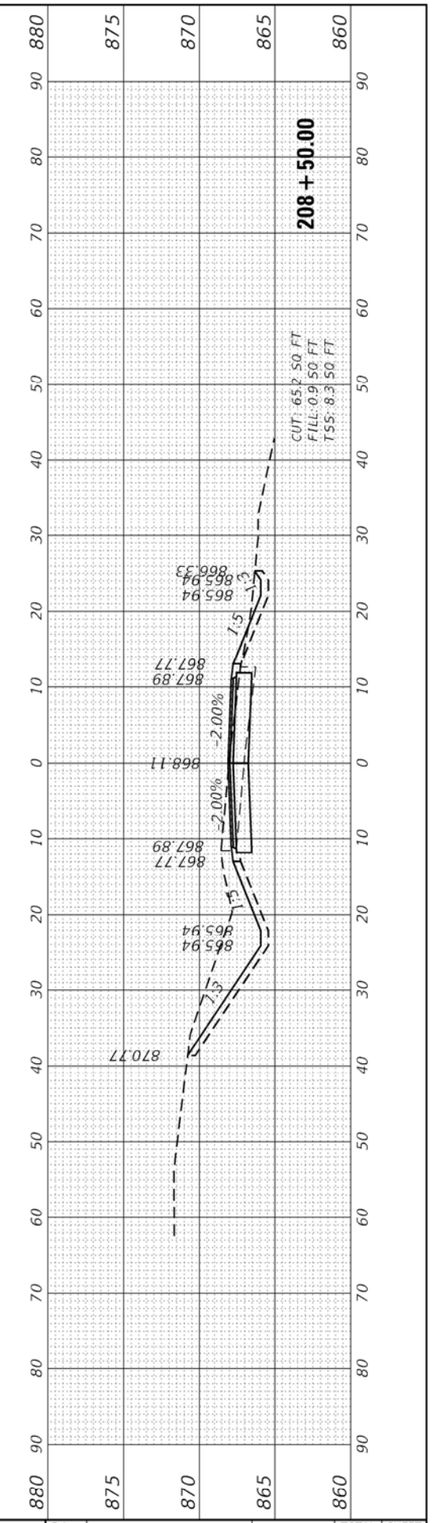

MODEL: Default
FILE NAME: P:\18-100570 Rock Cut State Park\0 IDOT\CAD Sheets\CONTRACT 2\D24693b-dh-Xsect2_RedOak.dgn

Kaskaskia Engineering Group, LLC
477 South Third Street
Suite 206
Geneva, Illinois 60134
630.232.9357 phone
www.kaskaskiaeng.com
PROFESSIONAL REGISTRATIONS — LICENSE NO.
Illinois Professional Design Firm — 184.004773
Professional Engineering Group — 29-5005516

	DESIGNED - BCD	REVISED -	
	DRAWN - NDP	REVISED -	
PLOT SCALE = 20.0000 ' / in.	CHECKED - LDC	REVISED -	
PLOT DATE = 9/13/2022	DATE - 9/12/22	REVISED -	

STATE OF ILLINOIS
DEPARTMENT OF TRANSPORTATION

CROSS SECTIONS – RED OAK ENTRANCE
ROCK CUT STATE PARK

SCALE: H:10 V:5 | SHEET 4 OF 4 SHEETS | STA. 208+50.00 TO STA. 208+50.00

F.A. RTE.	SECTION	COUNTY	TOTAL SHEETS	SHEET NO.
	ROCK CUT PHASE 3 - 2023	WINNEBAGO	139	139
		CONTRACT NO. 46934		
	ILLINOIS	FED. AID PROJECT		