DEPARTMENT OF TRANSPORTATION

F.A.I.	99-2HB-18	WILL	42	17	OF SHEETS 520
I-55					
FED. ROAD DIST. NO.		ILLINOIS	FED. AID PROJECT		

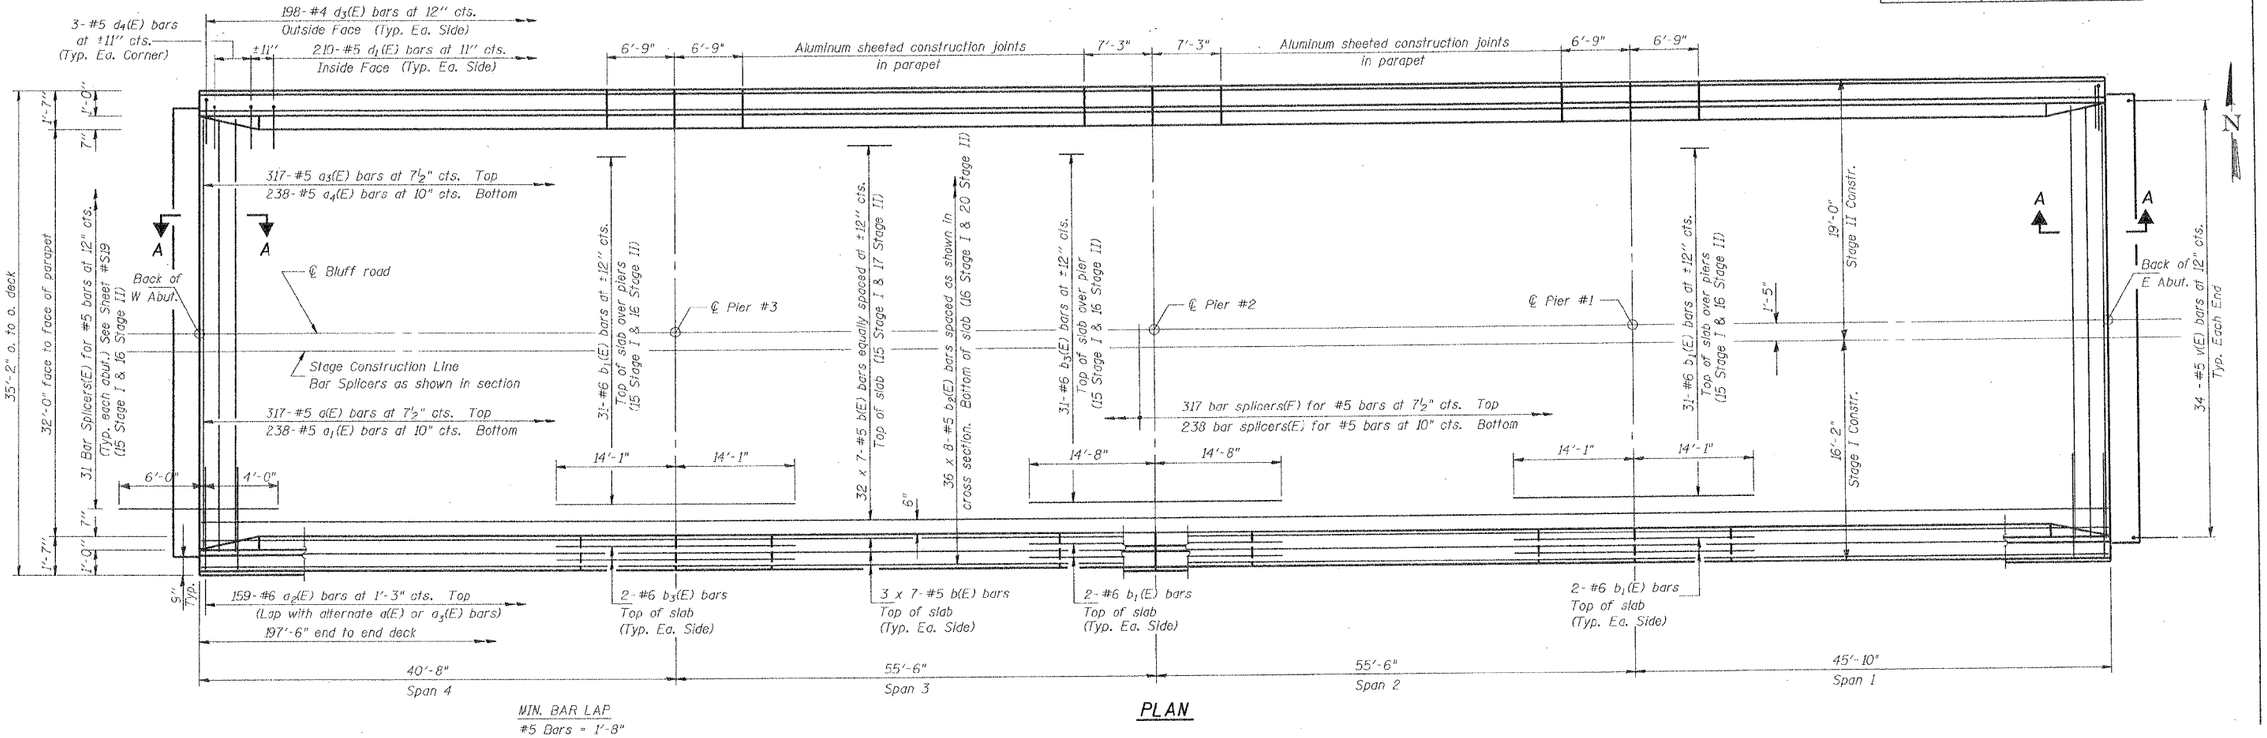

PLAN

MIN. BAR LAP
#5 Bars = 1'-8"

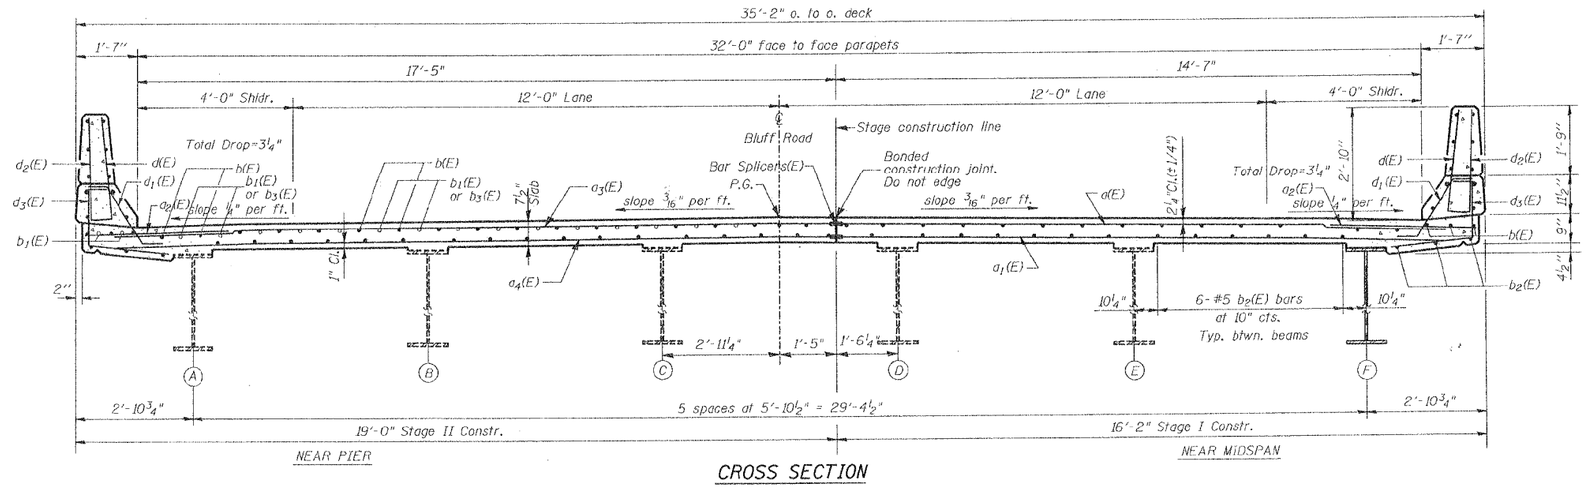

CROSS SECTION
(Looking East)

FILE NAME = c:\pw_work\pwidot\osbornenp\d0388330\D134614-sht-typical.dgn	USER NAME = osbornenp	DESIGNED -	REVISED -	STATE OF ILLINOIS DEPARTMENT OF TRANSPORTATION	TYPICAL CROSS SECTION & DECK PLAN VIEW LOCATION 23: SN 099-0208	RTE	SECTION	COUNTY	TOTAL SHEETS	SHEET NO.
	PLOT SCALE = 100.0000 ' / in.	DRAWN -	REVISED -			VARIOUS	2014-0351	WILL	50	33
Default	PLOT DATE = 8/22/2014	CHECKED -	REVISED -					CONTRACT NO. 60Y29		
		DATE -	REVISED -		SCALE: SHEET OF SHEETS STA. TO STA.			ILLINOIS FED. AID PROJECT		