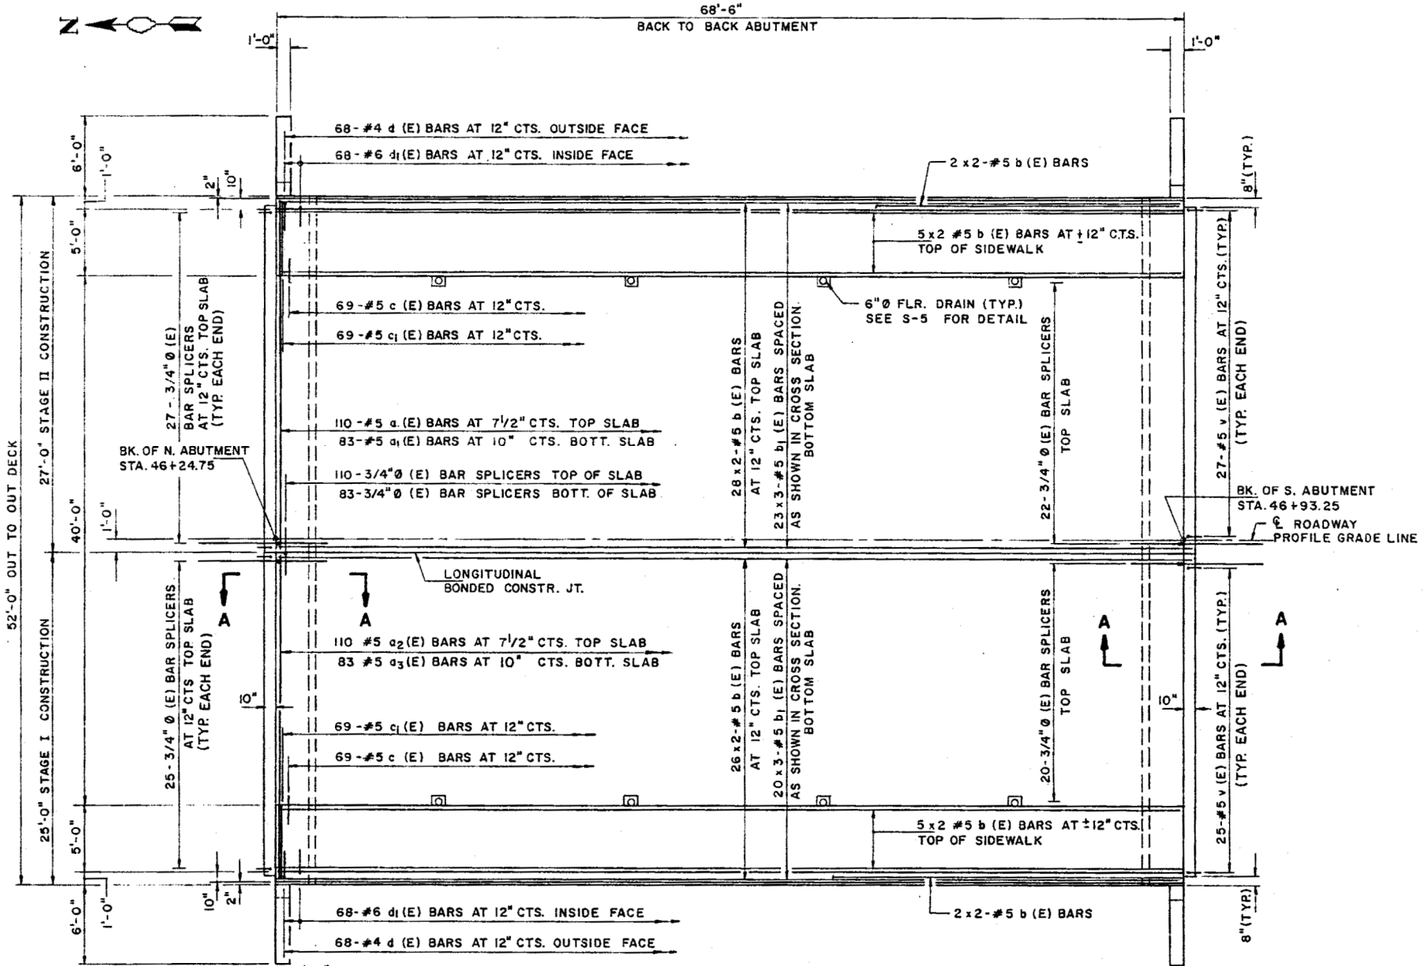

FILE NAME = c:\pw_work\pwidot\osbornenp\d0388330\D134614-sht-typical.dgn	USER NAME = osbornenp	DESIGNED -	REVISED -	STATE OF ILLINOIS DEPARTMENT OF TRANSPORTATION	TYPICAL CROSS SECTION & DECK PLAN VIEW LOCATION 30: SN 099-0314
Default	PLOT SCALE = 100.0000 ' / in.	DRAWN -	REVISED -		SCALE: SHEET OF SHEETS STA. TO STA.
	PLOT DATE = 8/22/2014	CHECKED -	REVISED -		ILLINOIS FED. AID PROJECT
		DATE -	REVISED -		

RTE	SECTION	COUNTY	TOTAL SHEETS	SHEET NO.
VARIOUS	2014-0351	WILL	50	38
		CONTRACT NO. 60Y29		