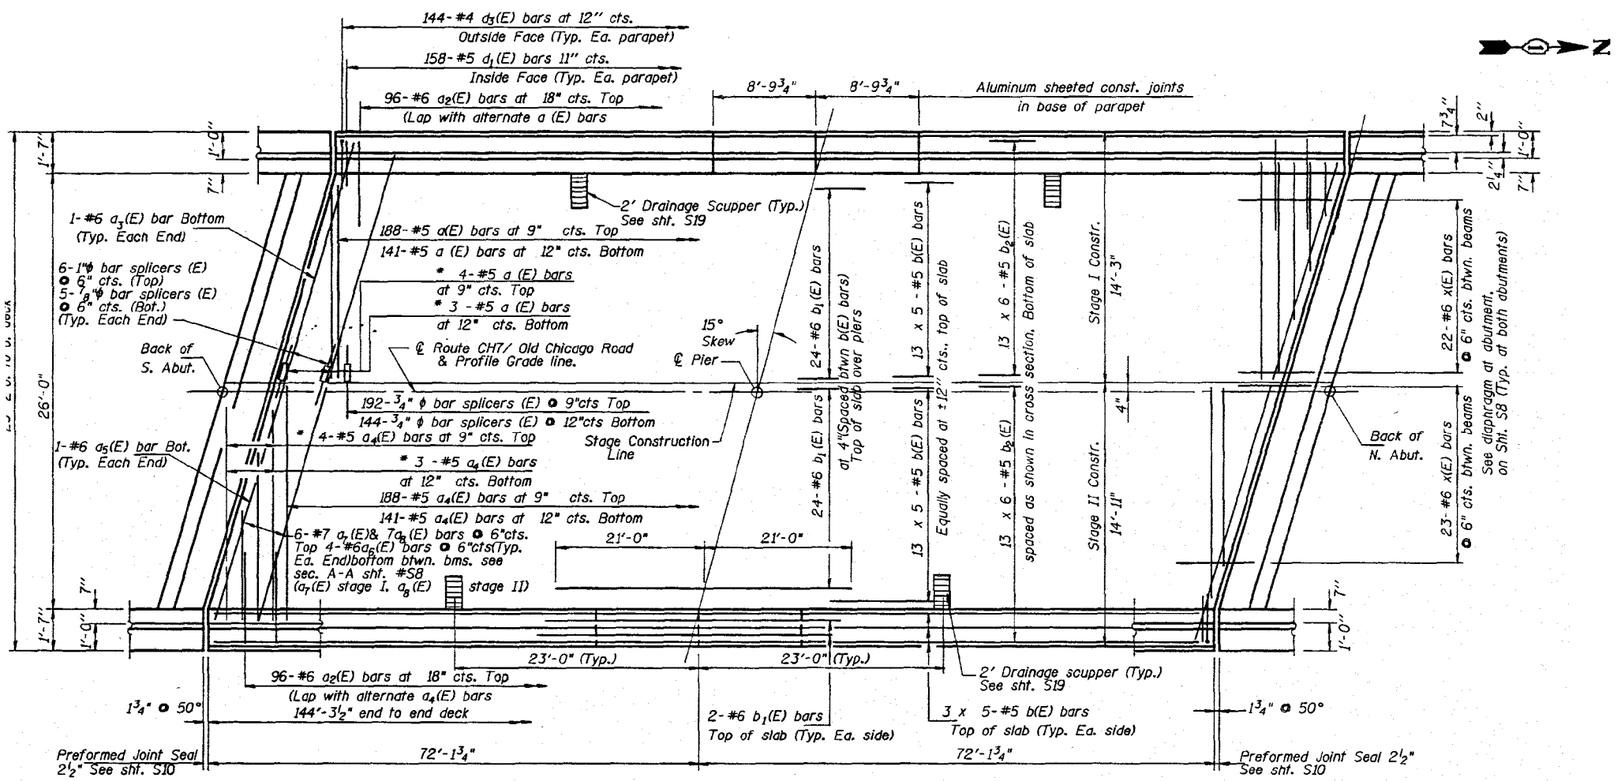

PLAN

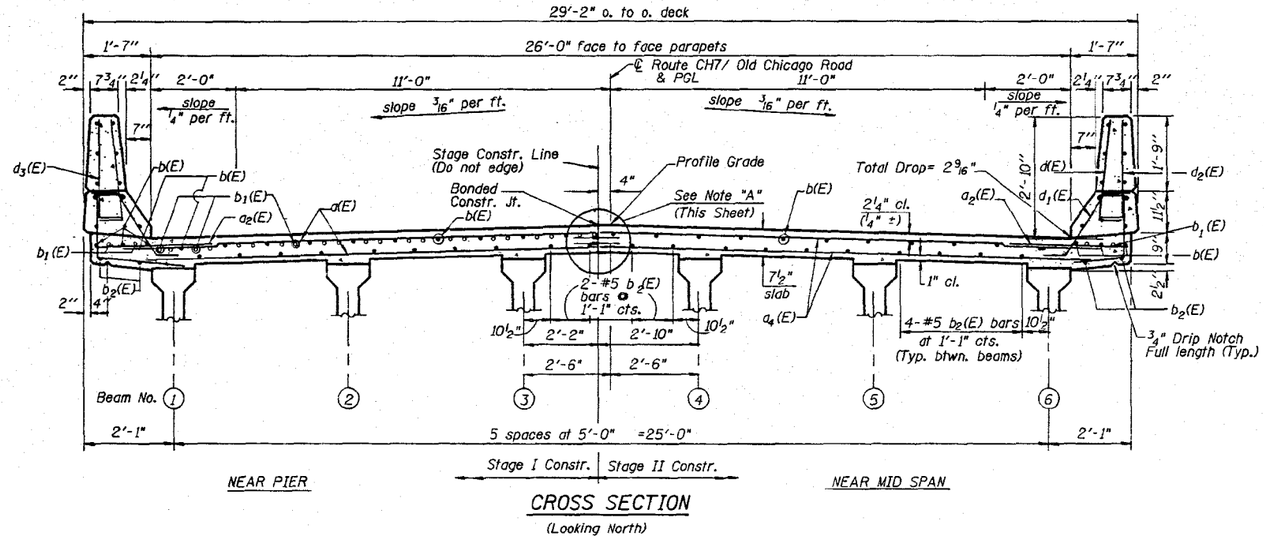

CROSS SECTION

(Looking North)

FILE NAME = c:\pw_work\pwidot\osbornenp\d0388330\D1414614-sht-typical.dgn	USER NAME = osbornenp	DESIGNED -	REVISED -	STATE OF ILLINOIS DEPARTMENT OF TRANSPORTATION	TYPICAL CROSS SECTION & DECK PLAN VIEW LOCATION 34: SN 099-4609				RTE	SECTION	COUNTY	TOTAL SHEETS	SHEET NO.
	PLOT SCALE = 100.0000 ' / in.	DRAWN -	REVISED -						VARIOUS	2014-0351	WILL	50	41
Default	PLOT DATE = 8/22/2014	CHECKED -	REVISED -		SCALE:	SHEET OF SHEETS	STA.	TO STA.			CONTRACT NO. 60Y29		
		DATE -	REVISED -								ILLINOIS FED. AID PROJECT		