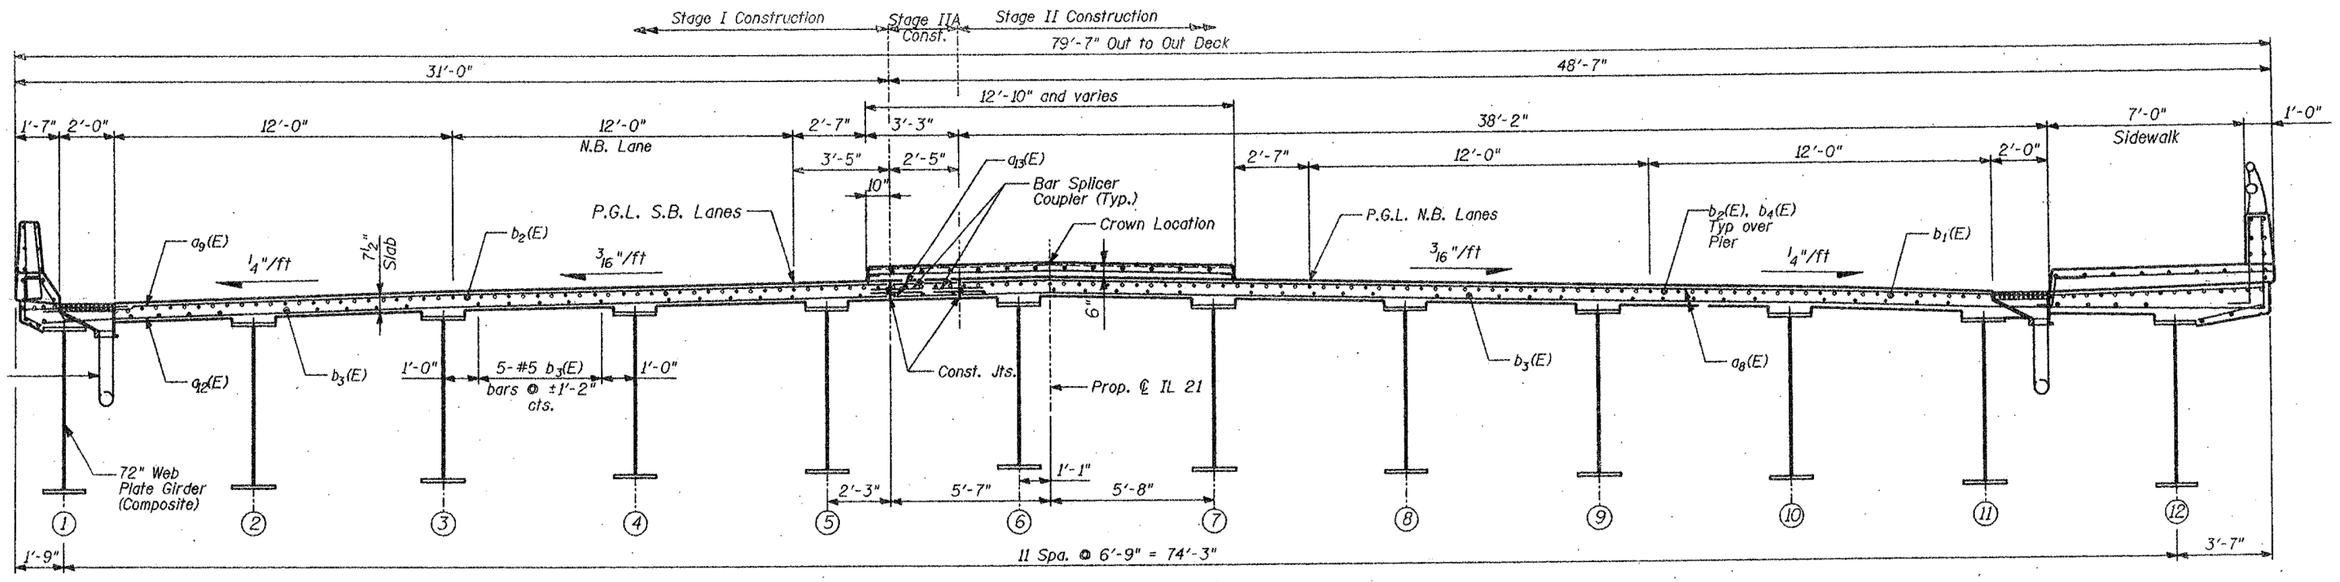

CROSS SECTION THRU SUPERSTRUCTURE

(Section Thru Bridge Deck Looking North)
(All dimensions are radial)

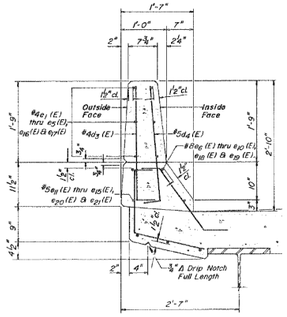

PARAPET DETAIL

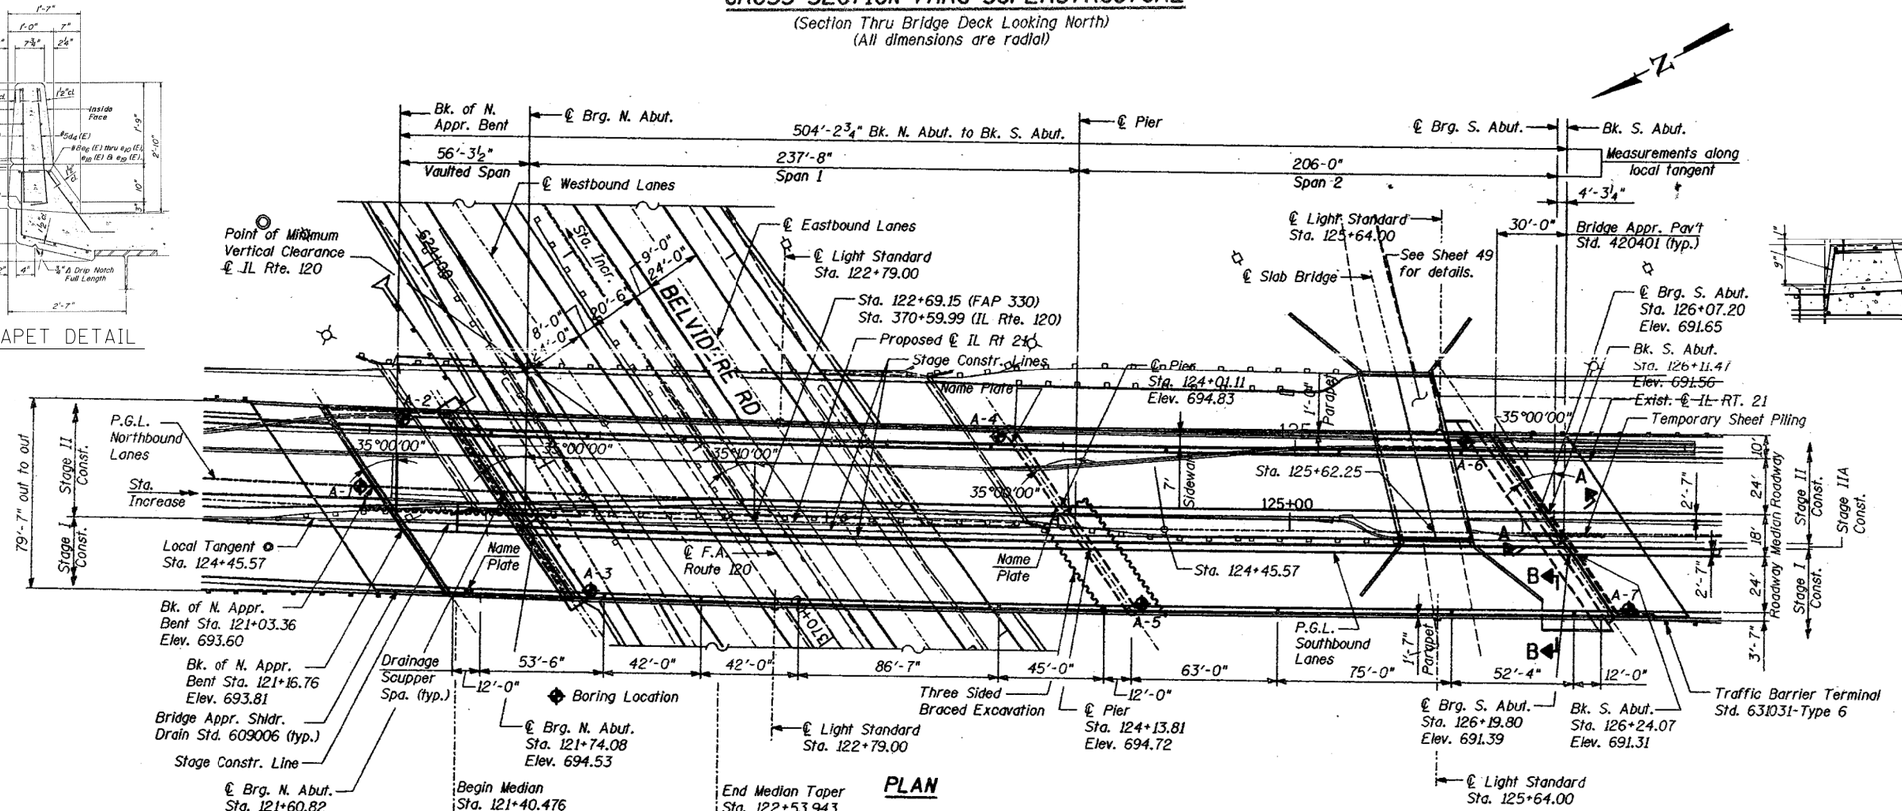

PLAN

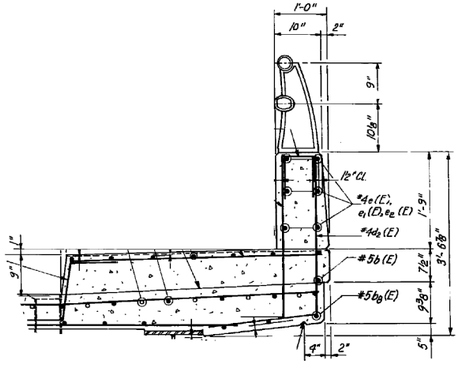

PARAPET DETAIL

FOR INFORMATION ONLY

FILE NAME = c:\pw_work\pwidot\hardnettbr\d0391061\D135014-sht-plan.dgn	USER NAME = hardnettbr	DESIGNED -	REVISED -
		DRAWN -	REVISED -
	PLOT SCALE = 100.0000 ' / in.	CHECKED -	REVISED -
Default	PLOT DATE = 8/11/2014	DATE -	REVISED -

STATE OF ILLINOIS
DEPARTMENT OF TRANSPORTATION

EXISTING PLANS
LOCATION 3 (SN 049-0179)

SCALE: | SHEET OF SHEETS | STA. | TO STA.

F.A.P. RTE.	SECTION	COUNTY	TOTAL SHEETS	SHEET NO.
VAR.	2014-039I	LAKE	49	15
		CONTRACT NO. 60Y33		
		ILLINOIS FED. AID PROJECT		