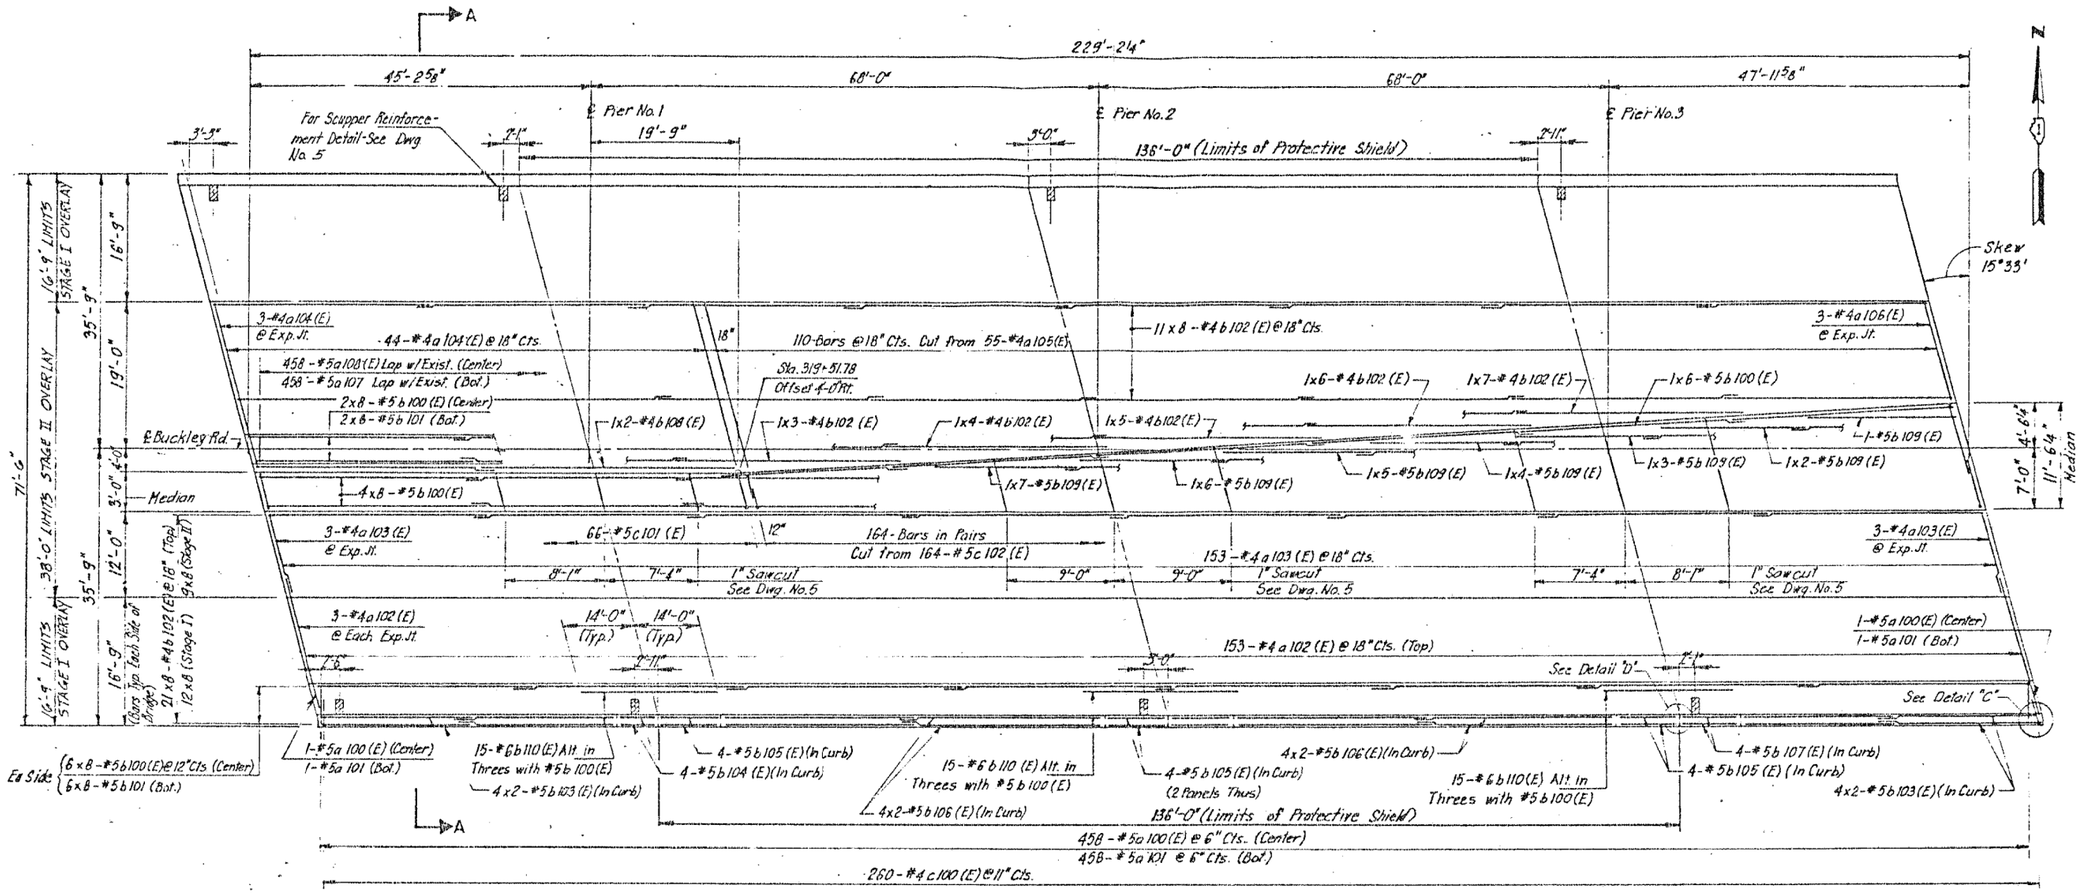

FOR INFORMATION ONLY

DECK PLAN

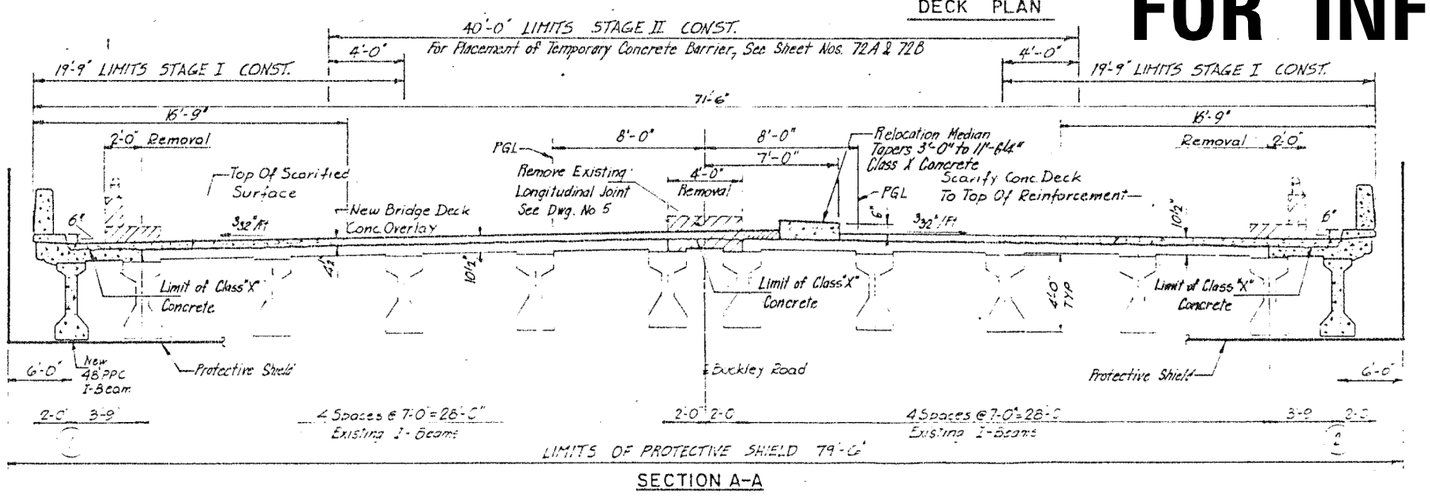

SECTION A-A

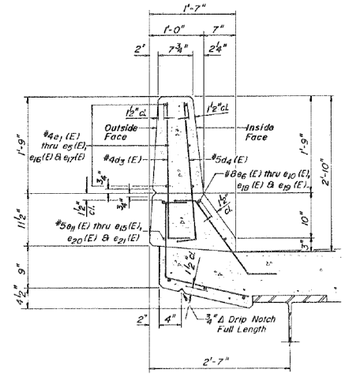

PARAPET DETAIL (TYP)

FILE NAME = c:\pw_work\pwidot\hardnettbr\d0391061\D1305014-sht-plan.dgn	USER NAME = hardnettbr	DESIGNED -	REVISED -	STATE OF ILLINOIS DEPARTMENT OF TRANSPORTATION	EXISTING PLANS LOCATION 11 (SN 049-0164)			F.A.P. RTE.	SECTION	COUNTY	TOTAL SHEETS	SHEET NO.
	PLOT SCALE = 100.0000 ' / in.	DRAWN -	REVISED -					VAR.	2014-0391	LAKE	49	22
Default	PLOT DATE = 8/11/2014	CHECKED -	REVISED -							CONTRACT NO. 60Y33		
		DATE -	REVISED -		SCALE:	SHEET OF SHEETS	STA. TO STA.			ILLINOIS FED. AID PROJECT		