FOR INFORMATION ONLY

ELEVATION

(Elevation View Shown at ℄ US 41)

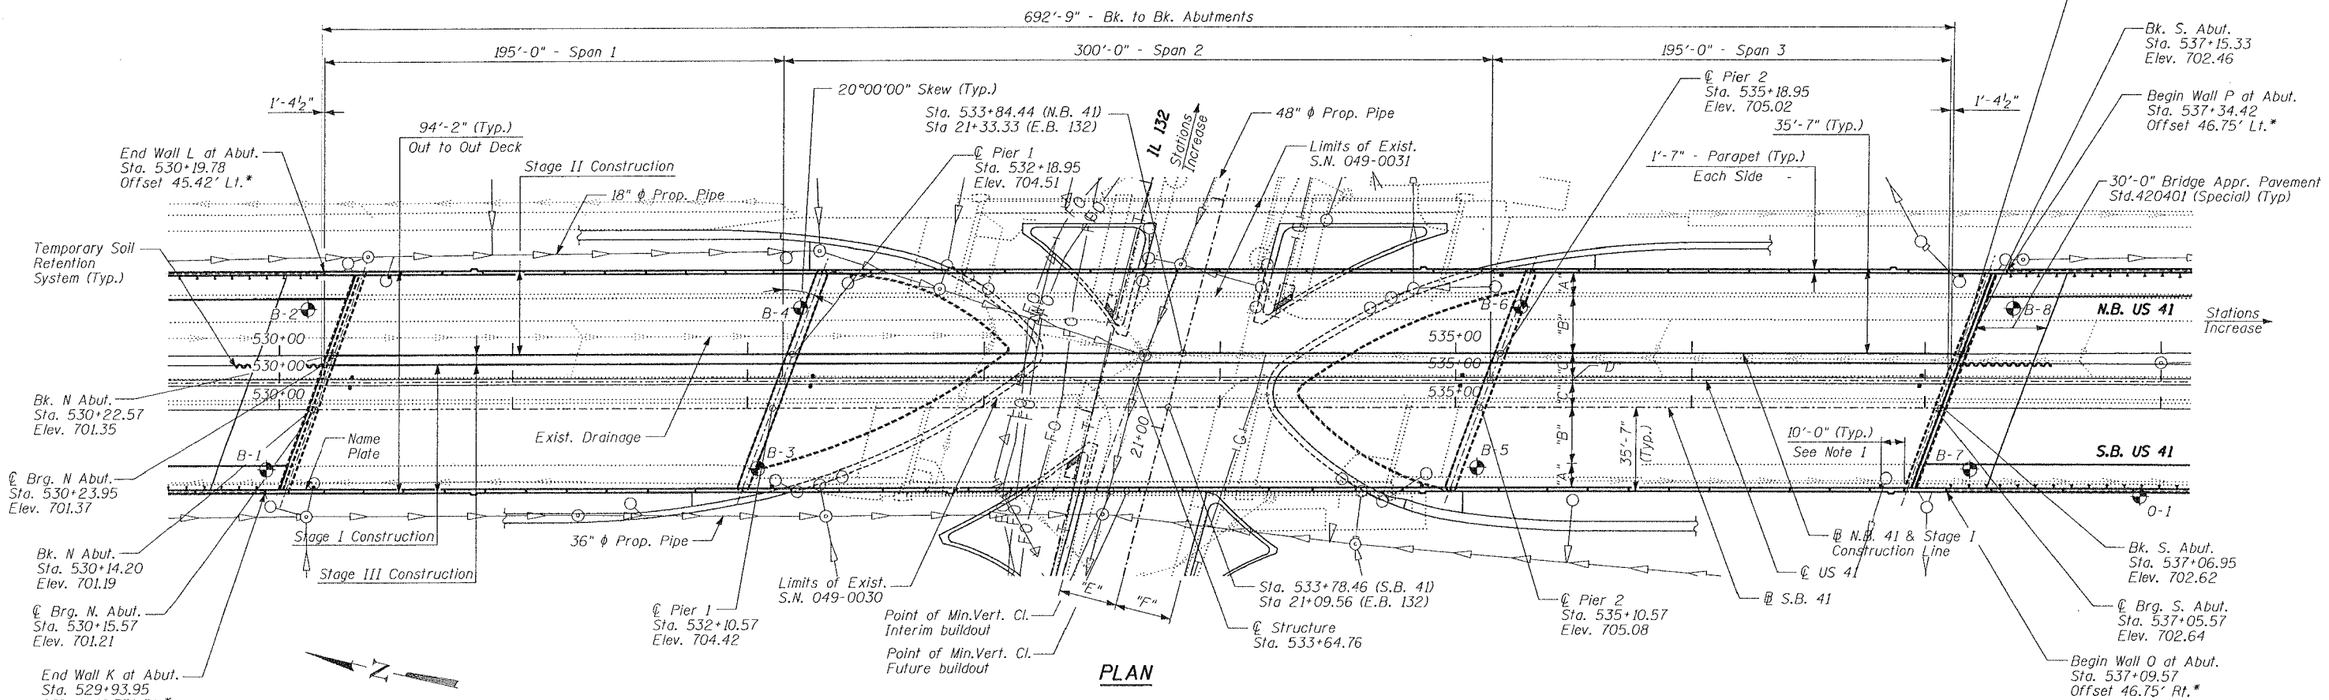

PLAN

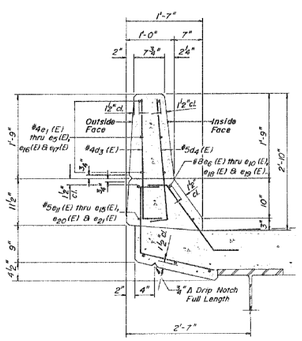

PARAPET DETAIL (TYP)

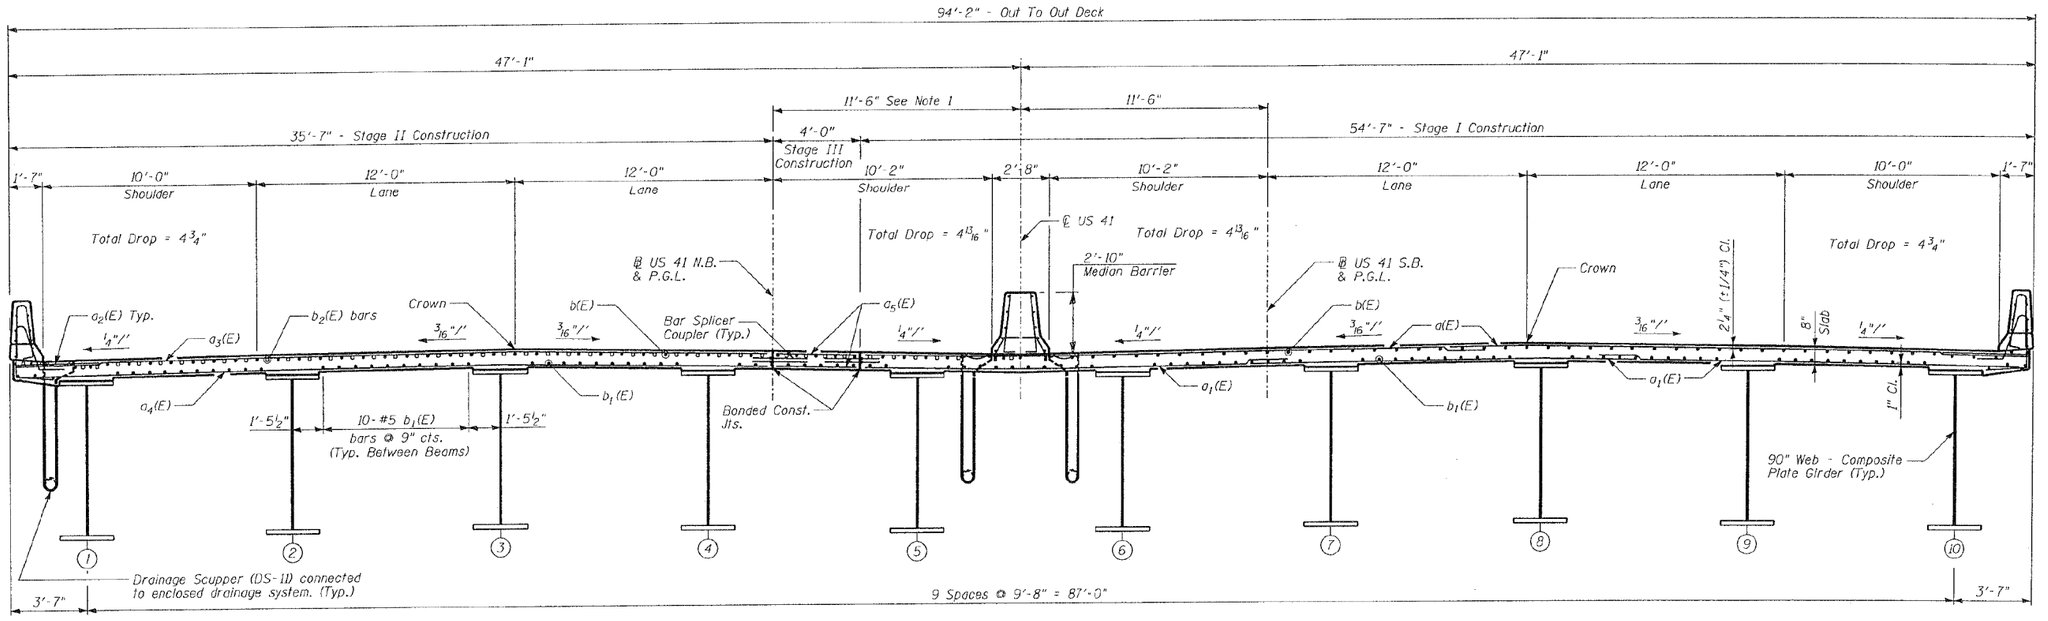

NEAR PIER

NEAR MIDSPAN

CROSS SECTION THRU SUPERSTRUCTURE

(Looking South)

FILE NAME = c:\pw_work\pwidot\hardnettbr\d0391061\D1385014-sht-plan.dgn	USER NAME = hardnettbr	DESIGNED -	REVISED -
		DRAWN -	REVISED -
	PLOT SCALE = 100.0000 ' / in.	CHECKED -	REVISED -
Default	PLOT DATE = 8/11/2014	DATE -	REVISED -

STATE OF ILLINOIS
DEPARTMENT OF TRANSPORTATION

EXISTING PLANS
LOCATION 29 (SN 049-0209)

SCALE: | SHEET OF SHEETS | STA. | TO STA.

F.A.P. RTE.	SECTION	COUNTY	TOTAL SHEETS	SHEET NO.
VAR.	2014-0391	LAKE	49	40
		CONTRACT NO. 60Y33		
	ILLINOIS FED. AID PROJECT			